



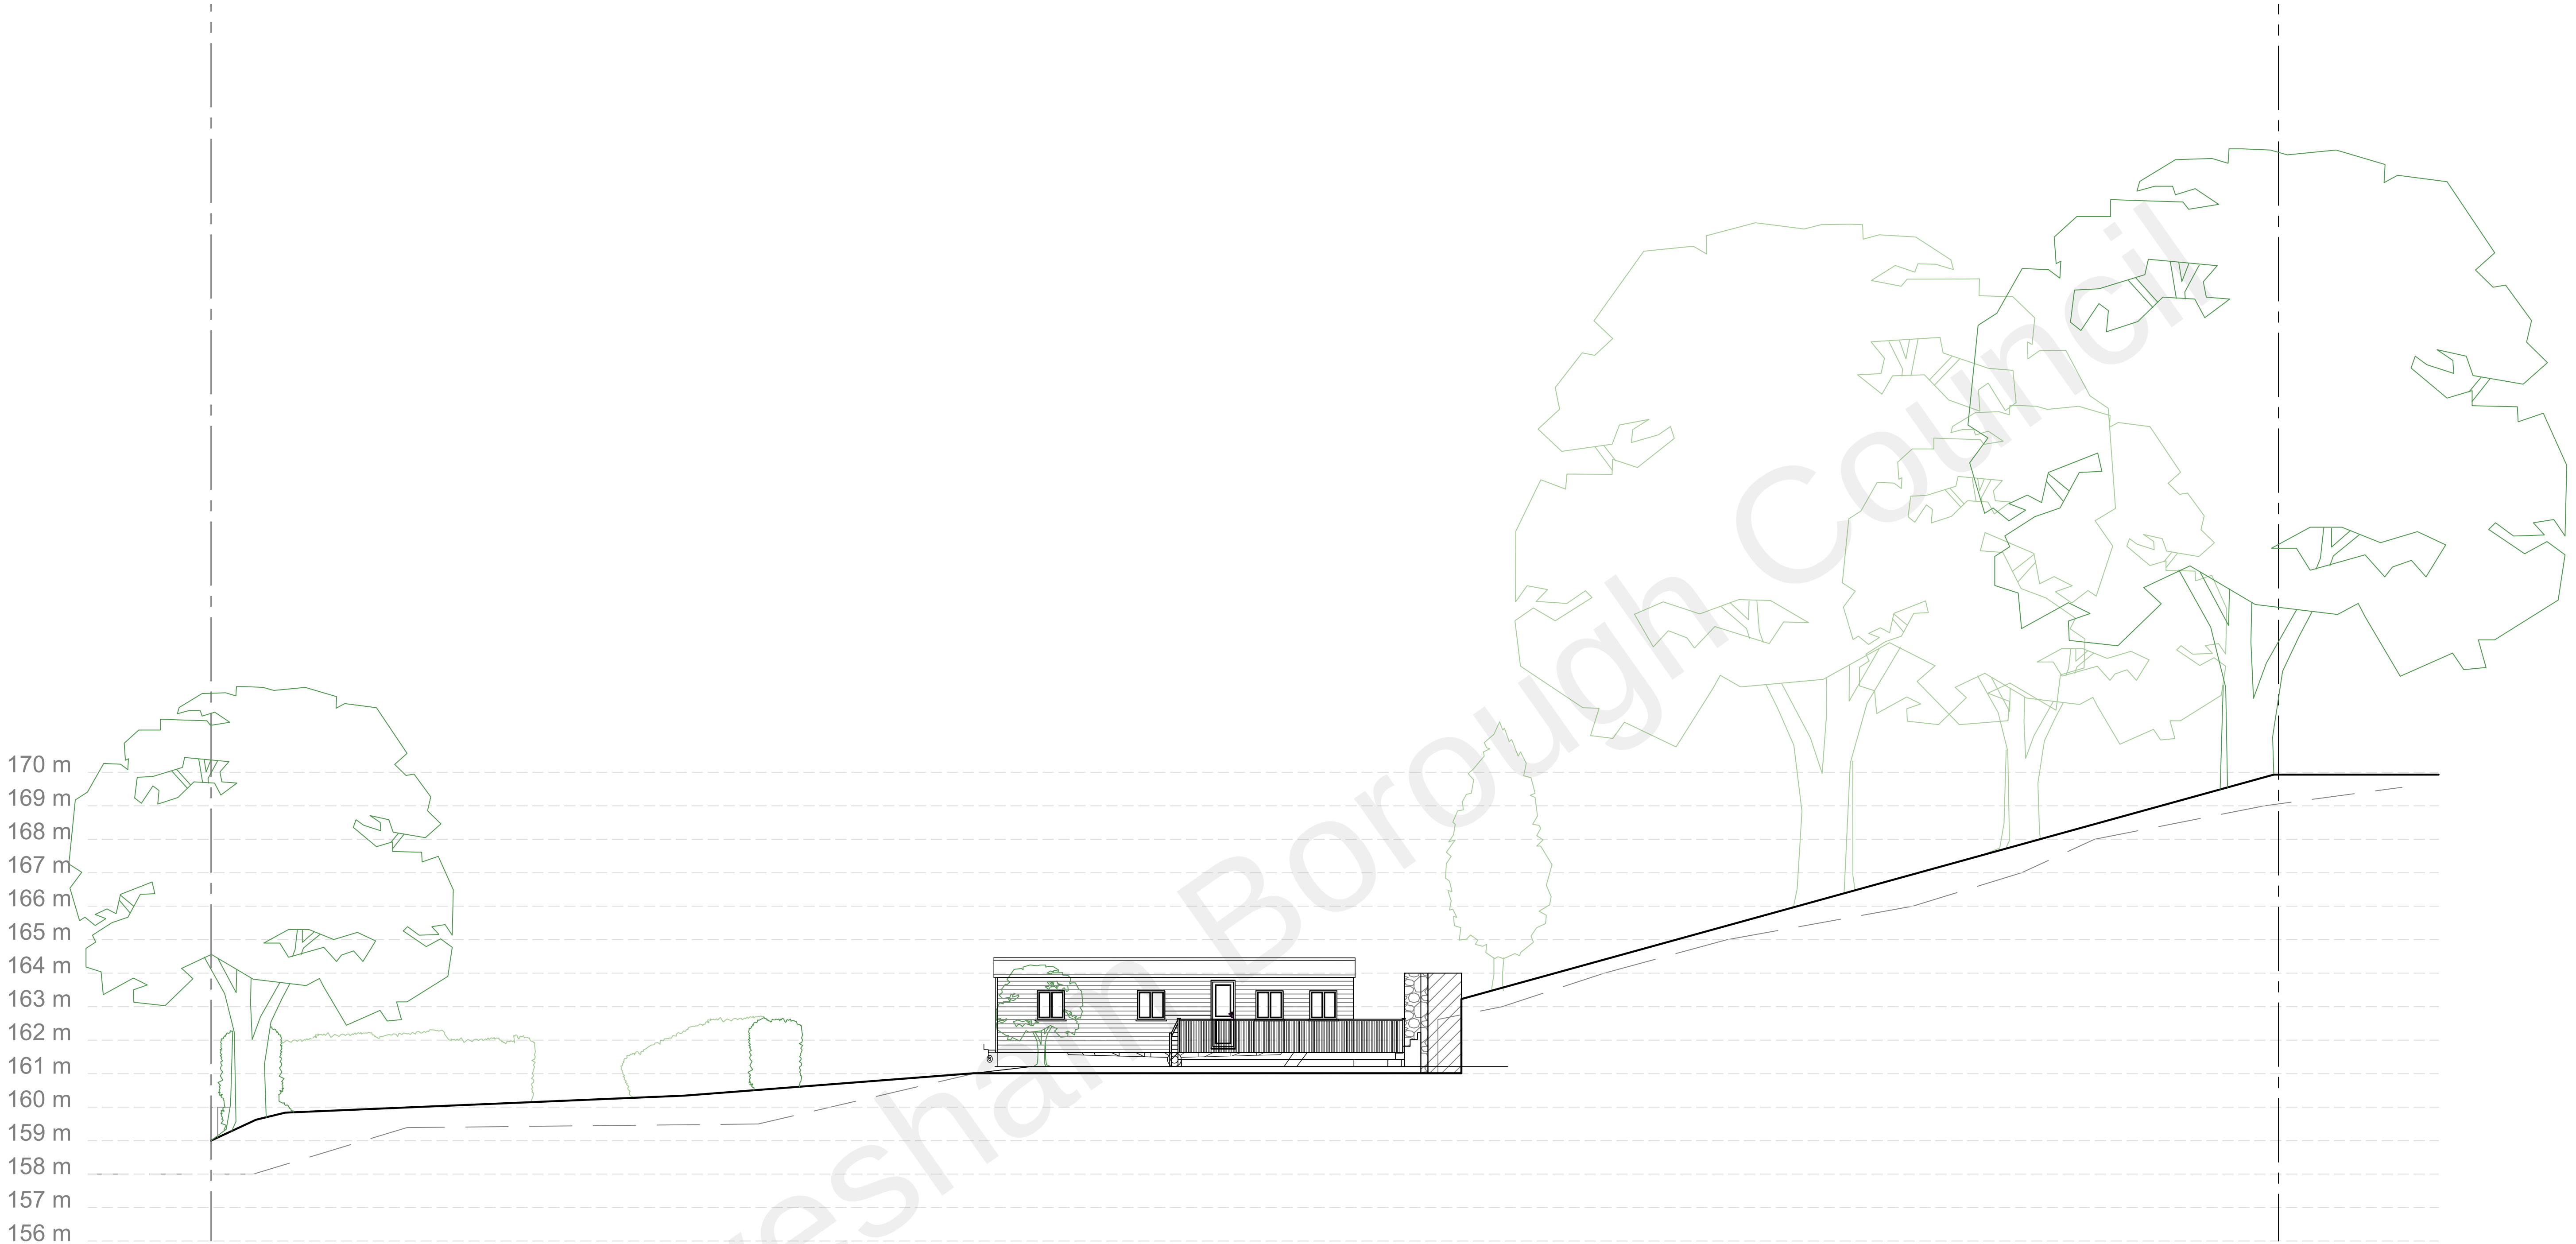

170 m
169 m
168 m
167 m
166 m
165 m
164 m
163 m
162 m
161 m
160 m
159 m
158 m
157 m
156 m

Proposed South Elevation
Scale 1:100

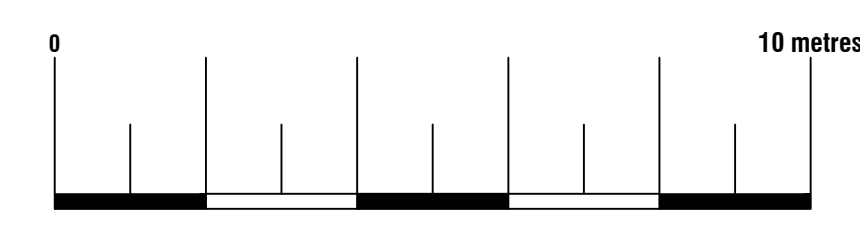

Arkiplan

74 Cardiff Road, CF15 7QE • Enquiries@ArkiPlan.co.uk

Site	Land West of Long Acre Rhododendron Ave, Meopham, Gravesend Kent DA13 0TU	Date	12.11.2021
		Sheet	21-1853 D03 Rev 1
		Job	New Hard Standing Area
		Scale	As Shown@A1
		Title	As Shown