



Notes / Specification


- 1. DRAWINGS ARE FOR PLANNING PURPOSES ONLY.
 - 2. ALL MEASUREMENTS WITHIN THIS DOCUMENT ARE FOR DESIGN PURPOSES ONLY TO DETERMINE BEAM SIZE.
 - 3. THE BUILDER IS ADVISED TO DOUBLE CHECK MEASUREMENTS ON SITE AND REPORT ANY DISCREPANCIES TO THE DESIGN ENGINEER PRIOR TO ORDERING MATERIALS.
 - 4. THE DESIGN ENGINEER DOES NOT ACCEPT ANY RESPONSIBILITY FOR MATERIALS INCORRECTLY ORDERED.
 - 5. DO NOT SCALE FROM THIS DRAWING.
- THESE DRAWINGS ARE THE COPYRIGHT OF RICHARD CAINE LIMITED

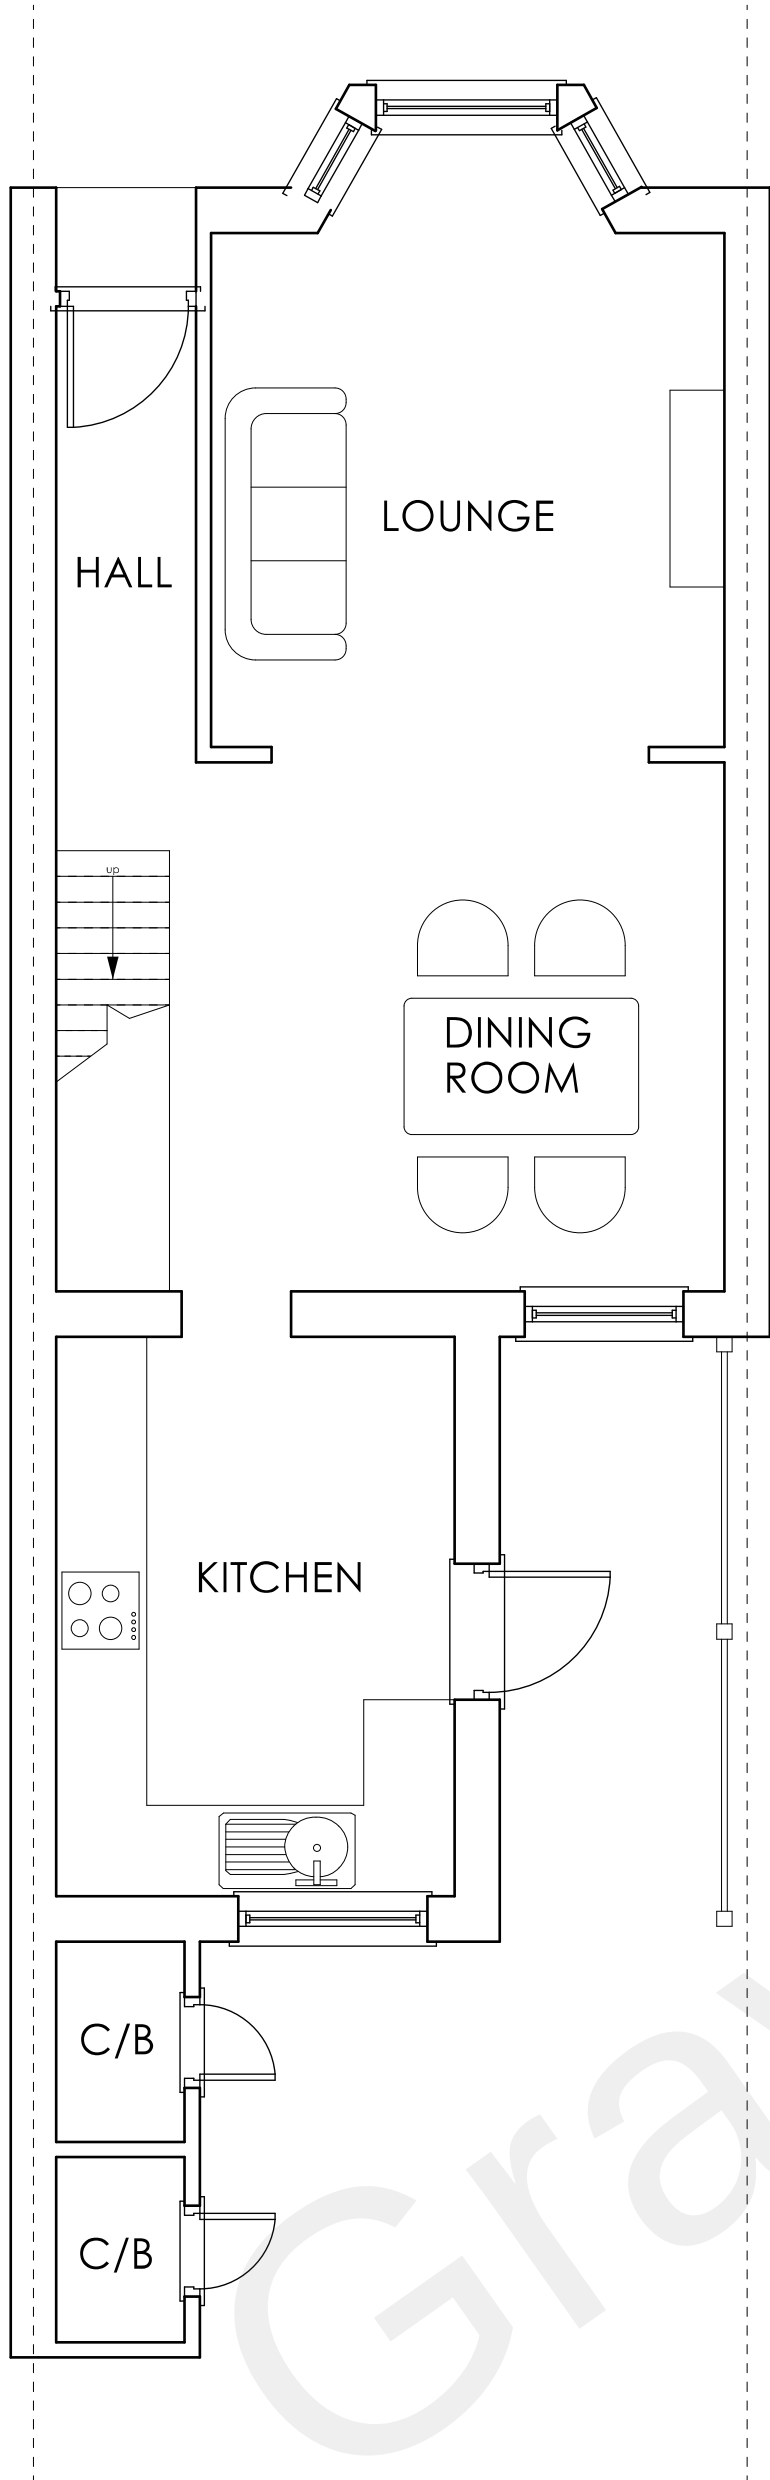



GROUND FLOOR

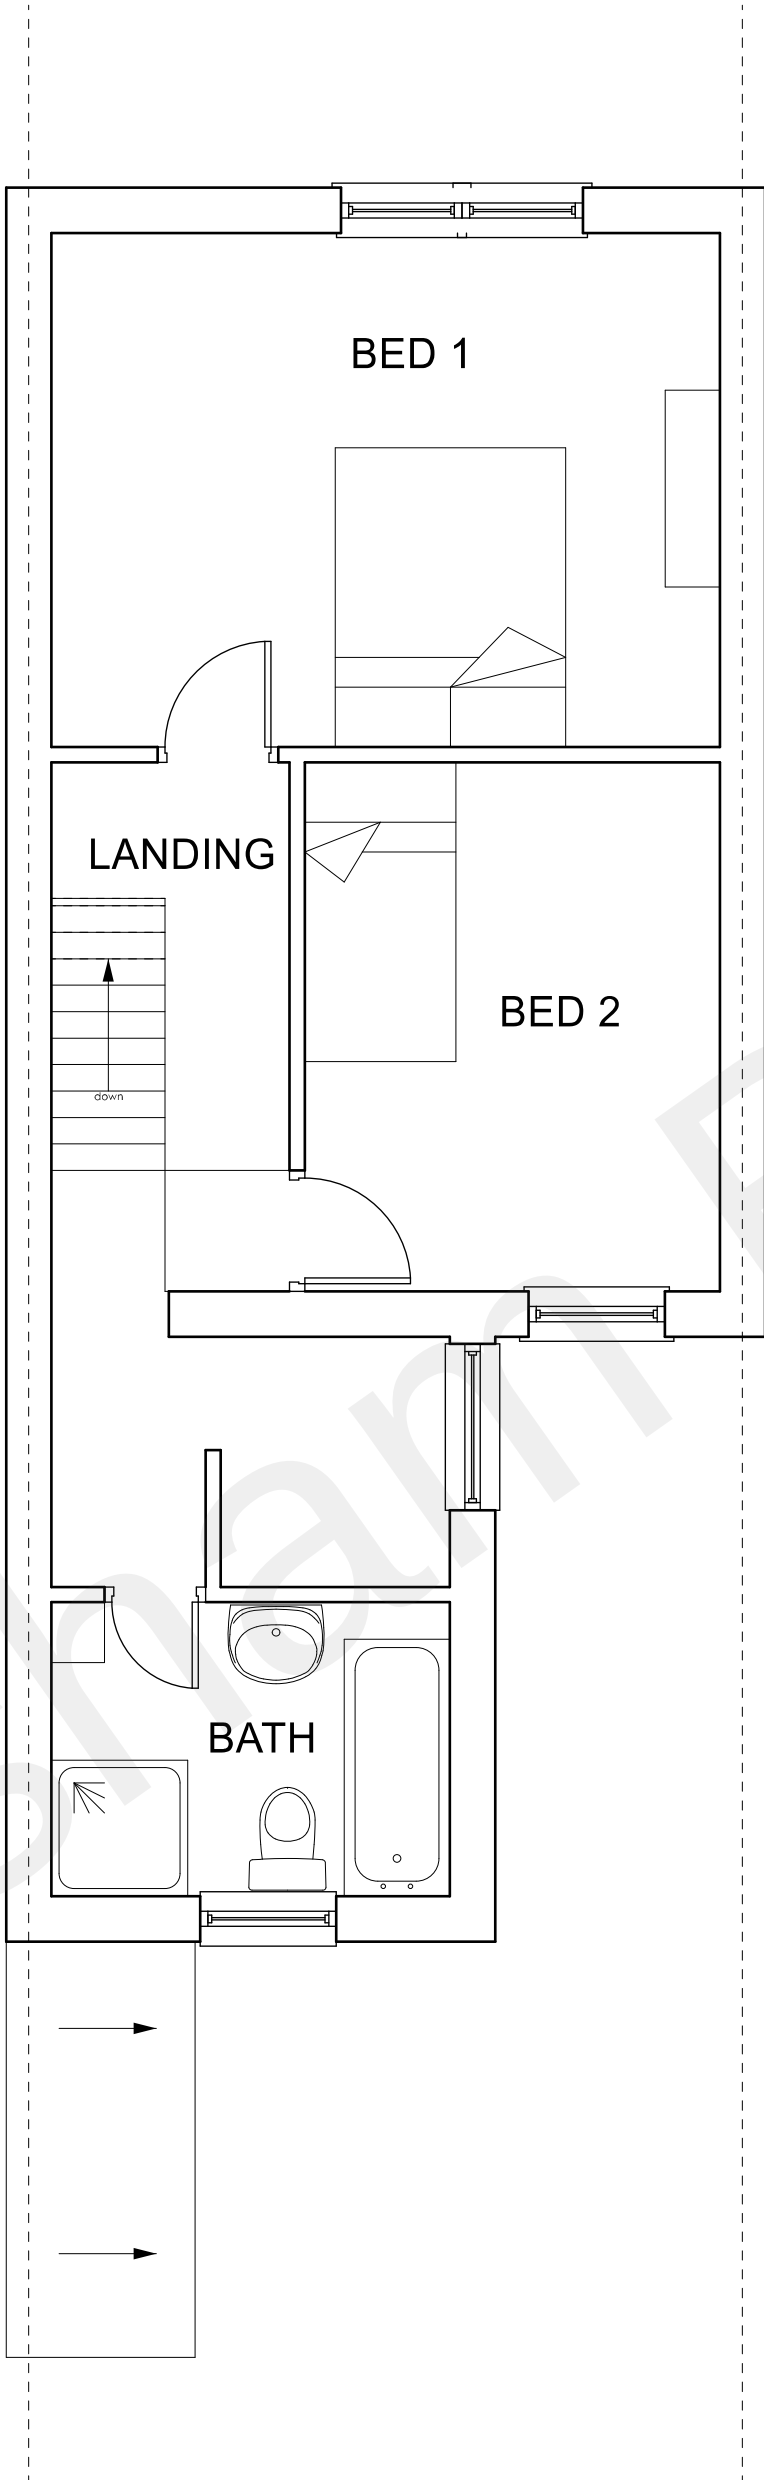

FIRST FLOOR

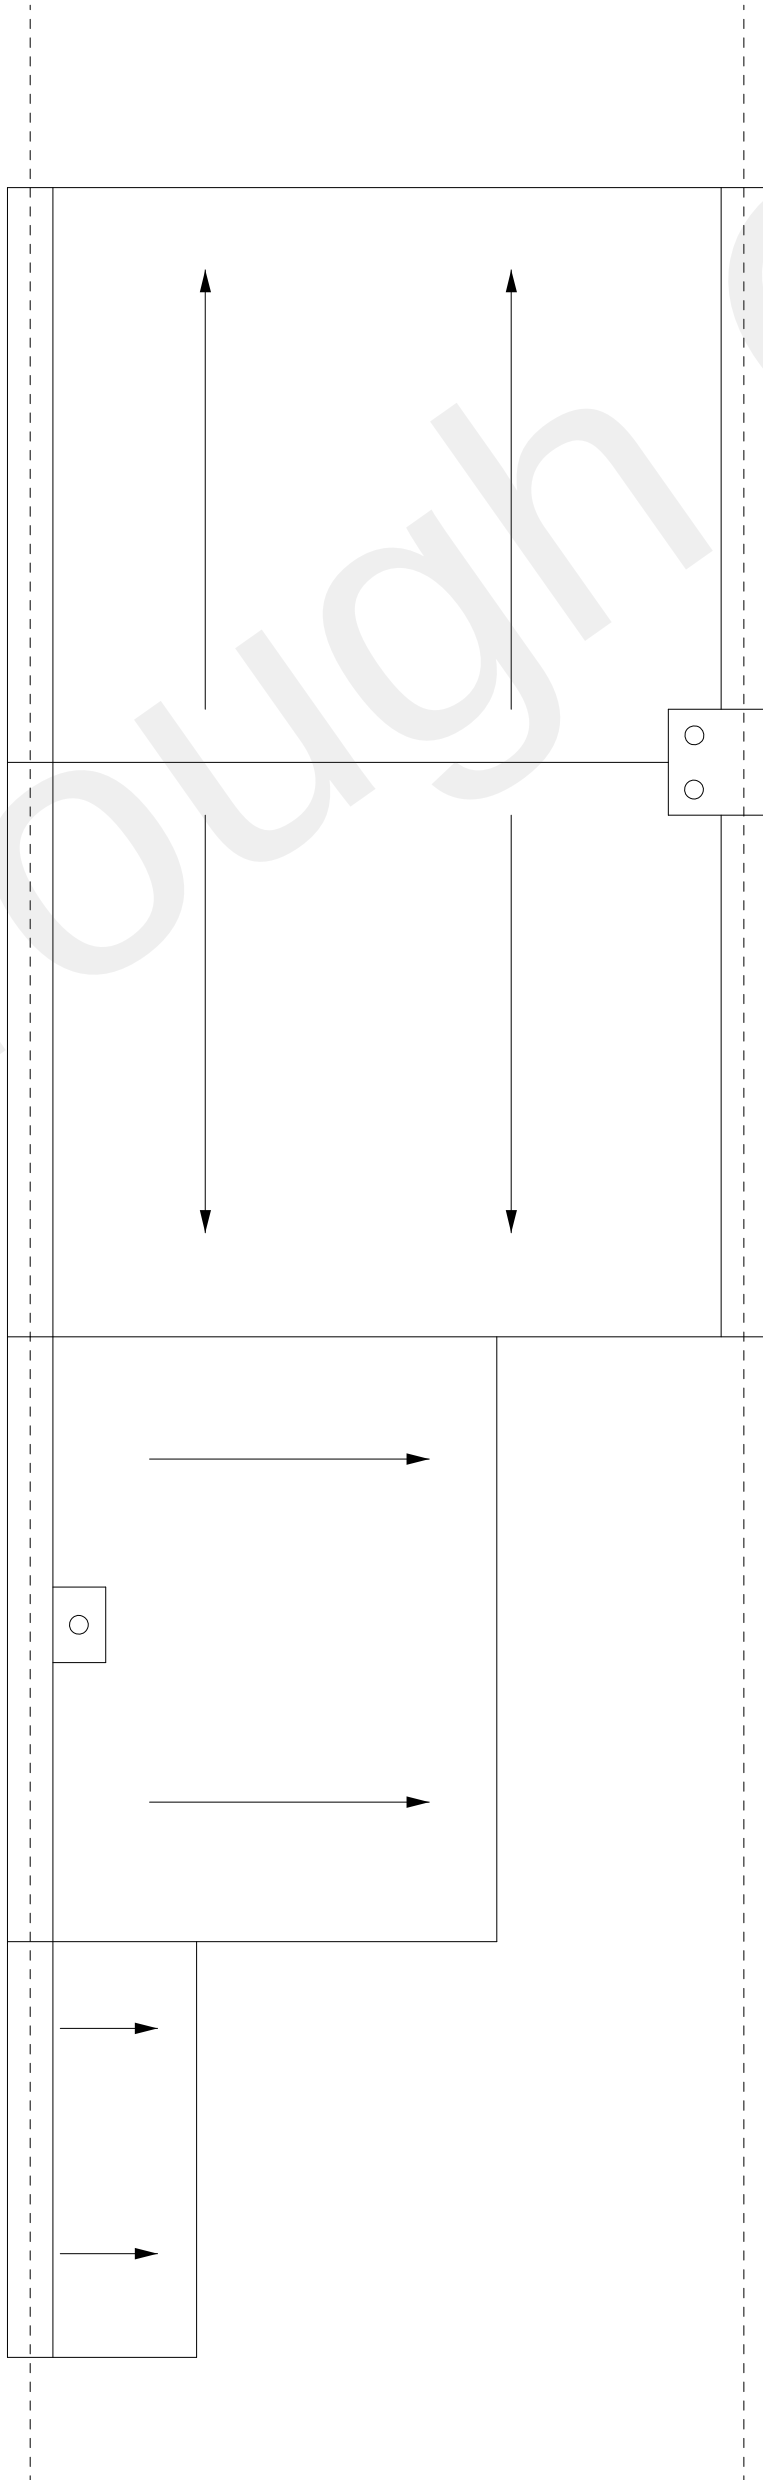

ROOF PLAN

 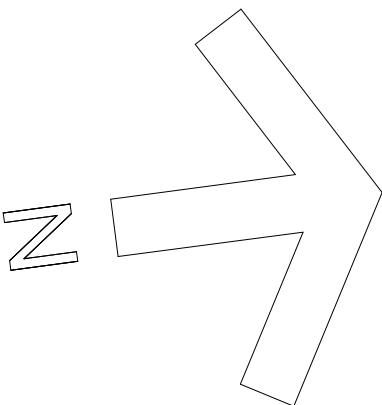

TBT DESIGN SERVICE 97 Primrose Drive, Aylesford, Kent, ME20 6EH T: 07916693573 E: designservice2017@outlook.com	
client Mr Gath 110 Singlewell Road, Gravesend	
project Two storey Rear Extension	
drawing title GF Plans	drawing no. 1171 GF Plans
drawing scales 1:50 - A1	RC
date August 2021	
PLANNING	