


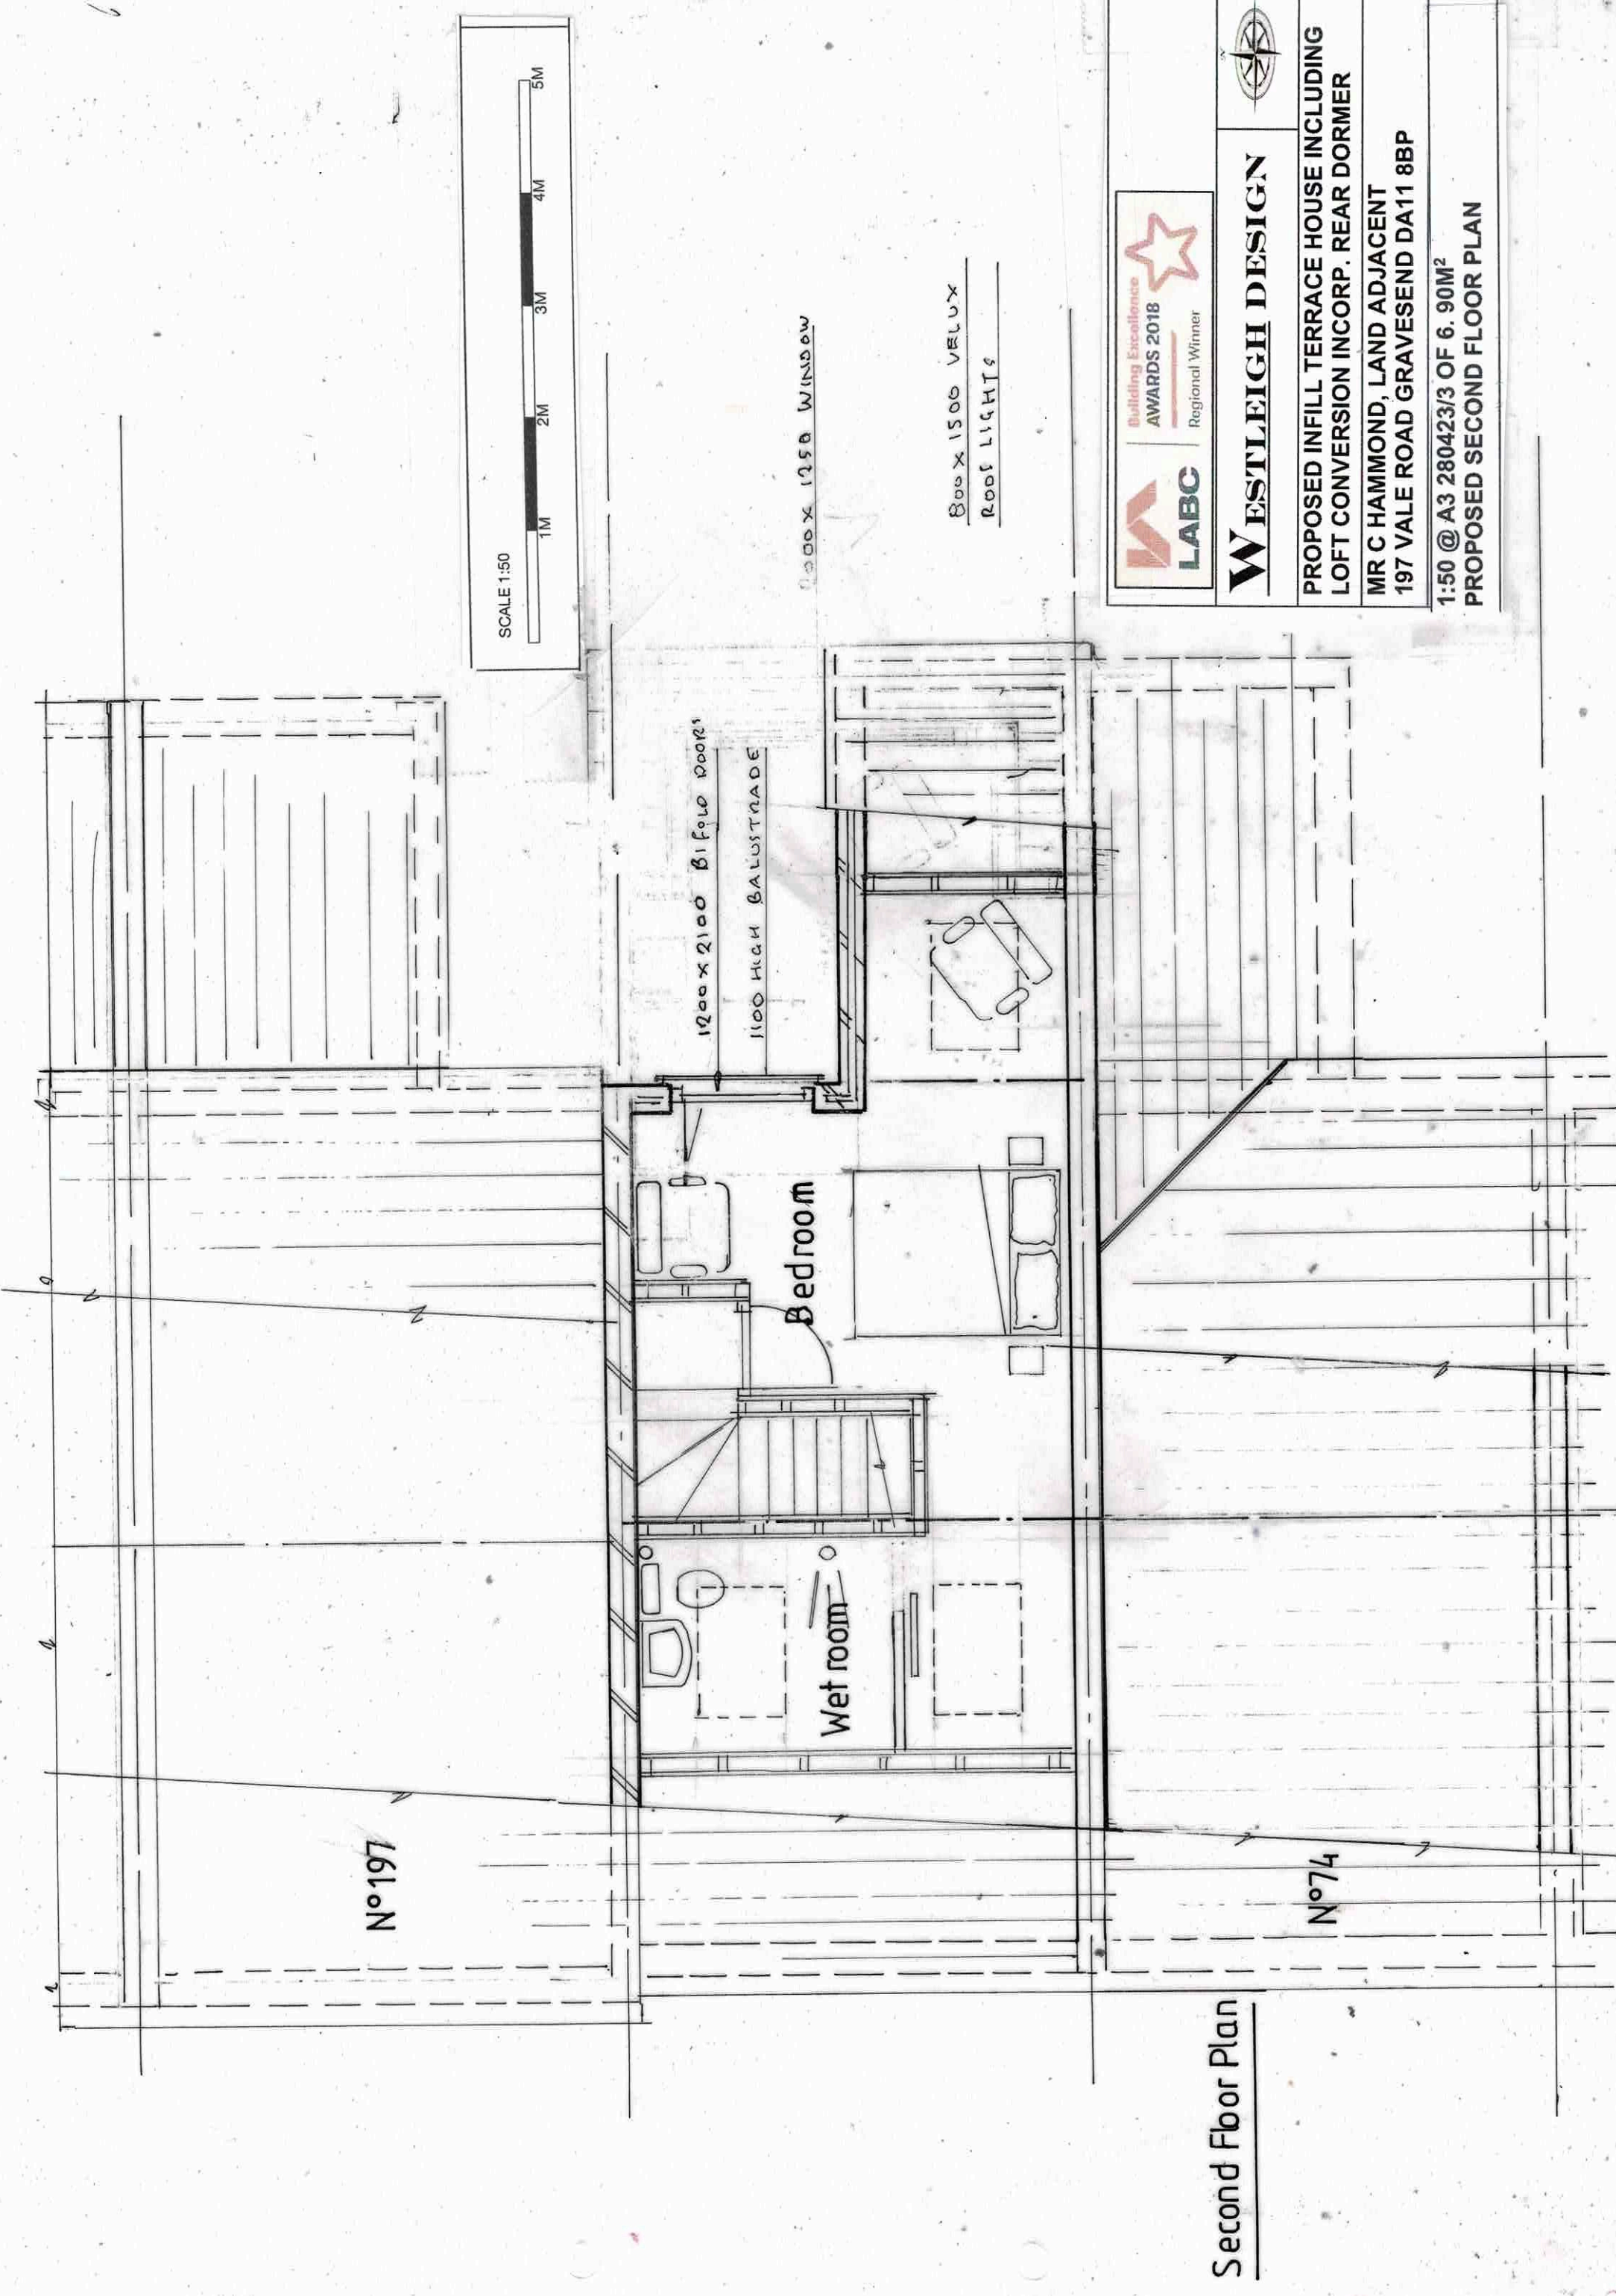

SCALE 1:50

1M 2M 3M 4M 5M

1200 X 1750 WINDOW

800 X 1500 VELUX
ROOF LIGHTS

1200 X 2100 Bifold Doors

1100 HIGH BALUSTRADE

Bedroom

Wet room

Nº197

Nº74

Second Floor Plan



WESTLEIGH DESIGN



PROPOSED INFILL TERRACE HOUSE INCLUDING
LOFT CONVERSION INCORP. REAR DORMER

MR C HAMMOND, LAND ADJACENT
197 VALE ROAD GRAVESEND DA11 8BP

1:50 @ A3 280423/3 OF 6. 90M²

PROPOSED SECOND FLOOR PLAN