



NOTES:
All dimensions must be checked on site.

BLOCK PLAN 1:500

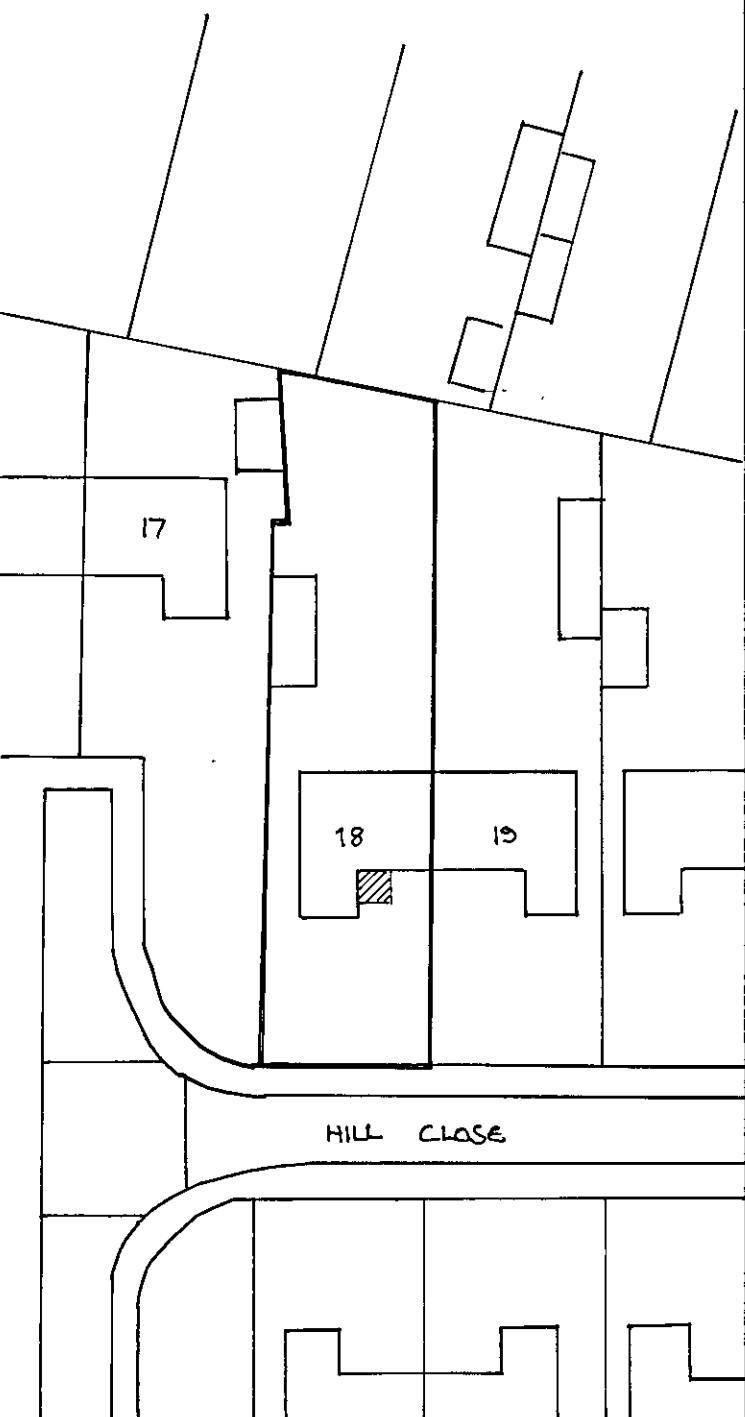

A	DATE	REVISIONS
---	------	-----------

©copyright

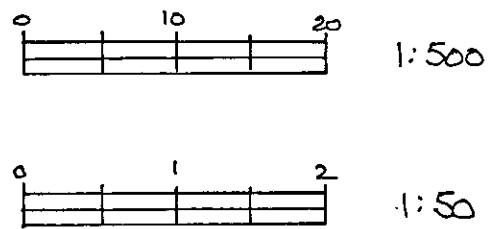

CLIENT:
MR. & MRS. CHAHILL

JOB TITLE:
RETENTION OF NEW PORCH
(RETROSPECTIVE APPLICATION).

DRAWING-TITLE:

18 HILL CLOSE
1ST FLOOR RISE
SEAVESBOND
DA13 9ND


SCALE: 1:50 1:500

DATE: APRIL '23 DRAWN: CH


DWG-NO: CH/18-A. Rev:



FRONT ELEVATION

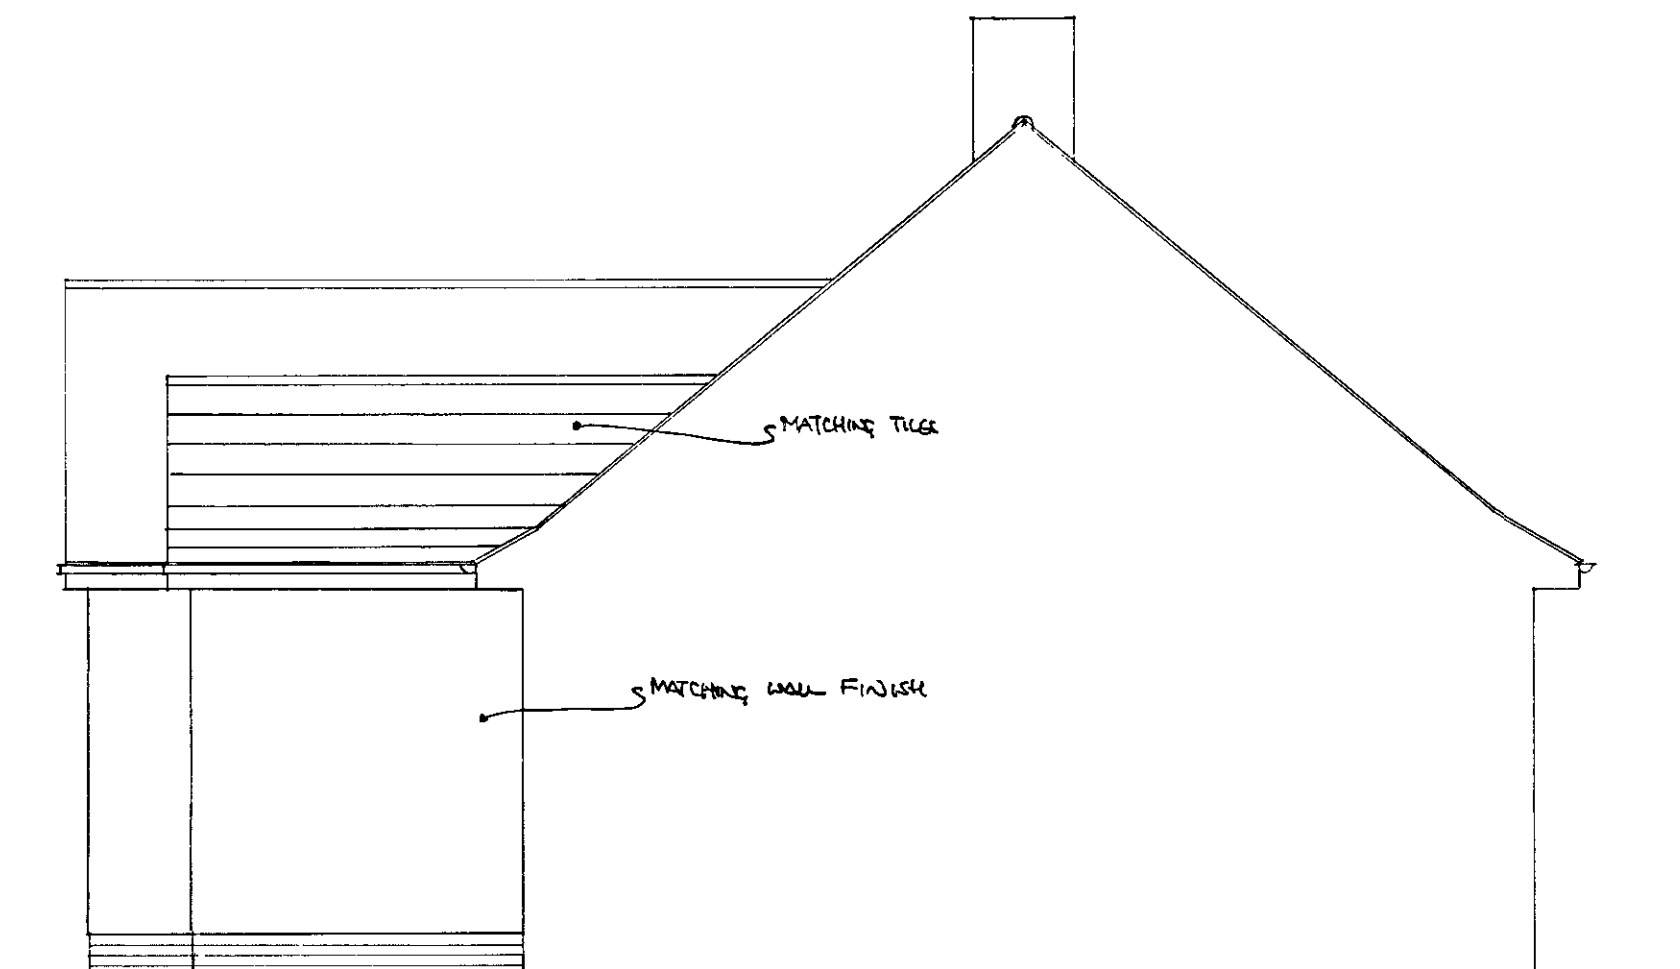

SIDE ELEVATION

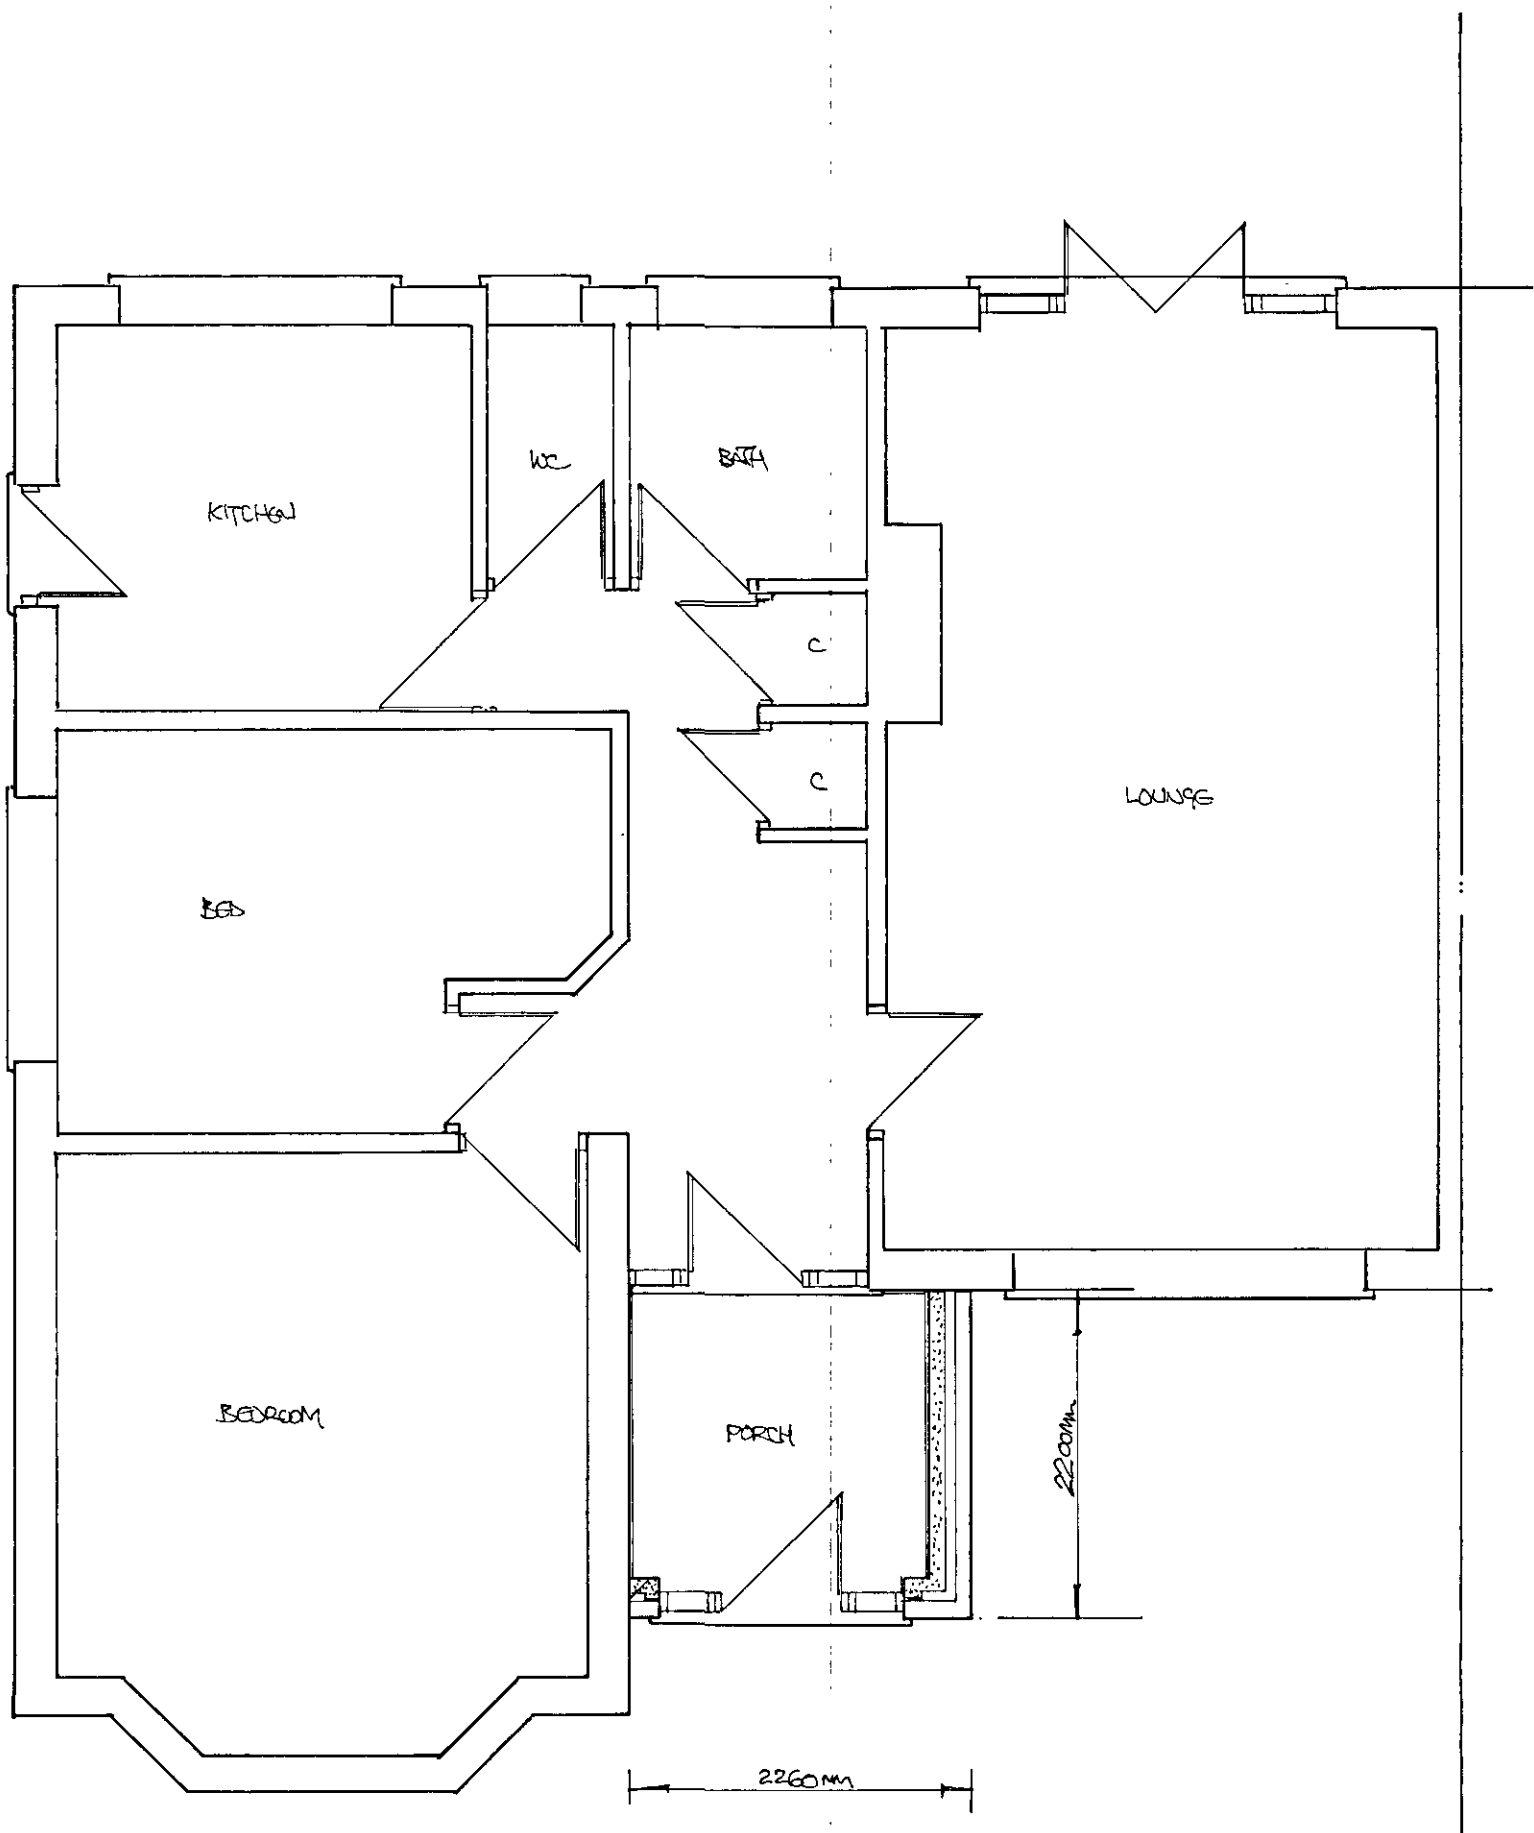

GROUND FLOOR PLAN