


Front Elevation


Scale 1:100

 

Side Elevation


Rear Elevation

Side Elevation

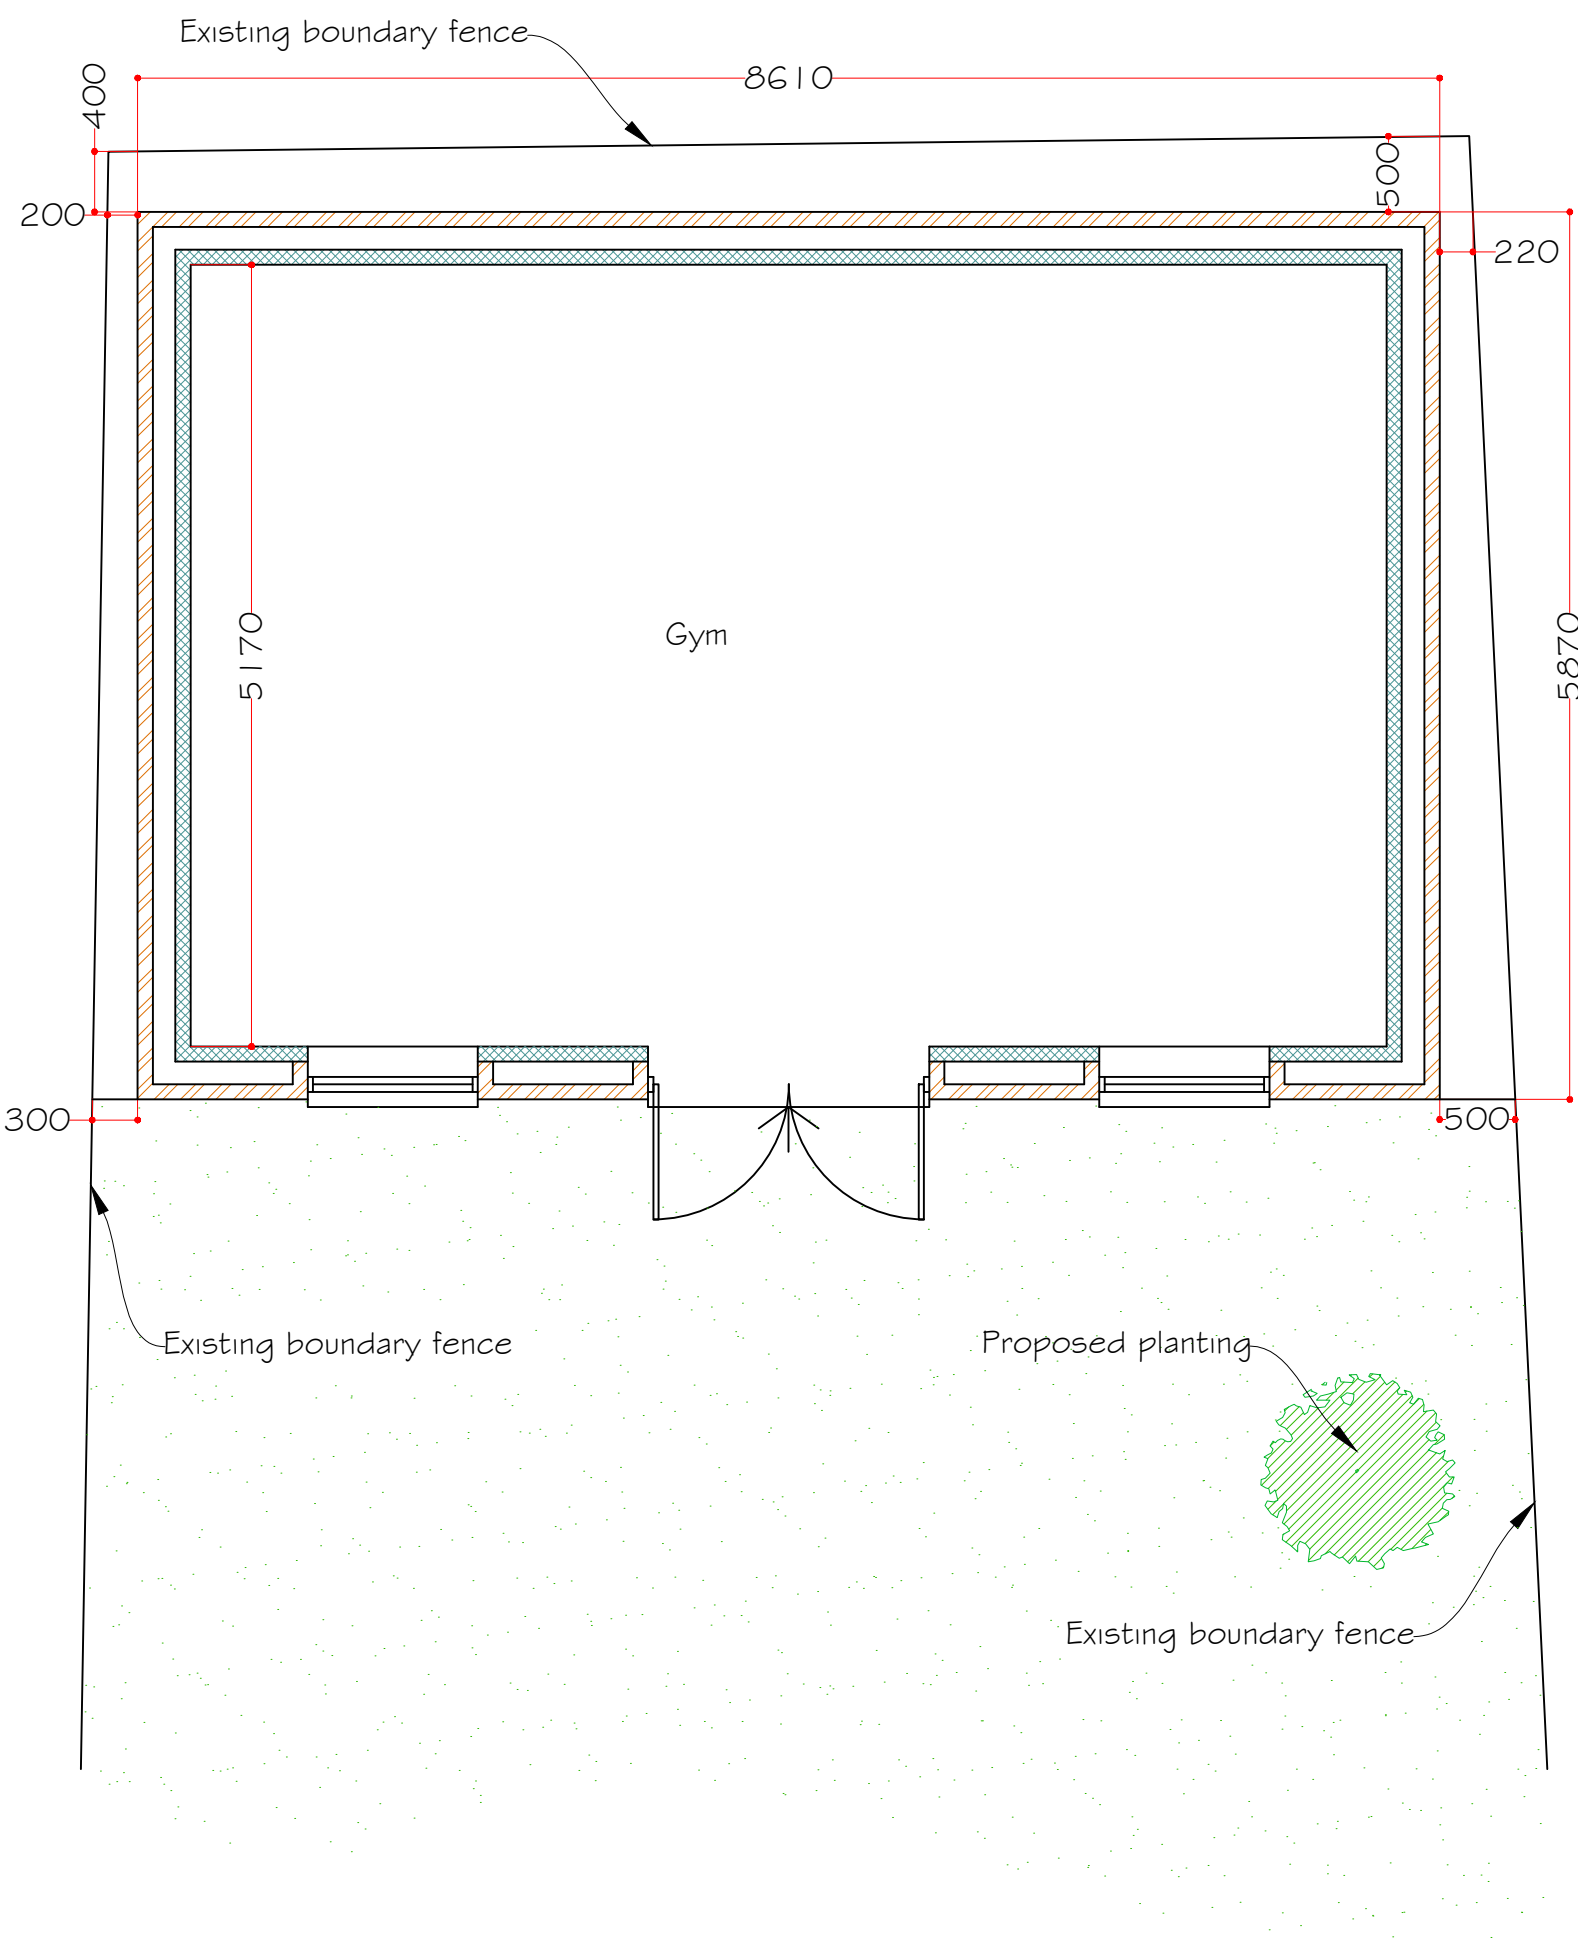



Floor Plan

Scale 1:50

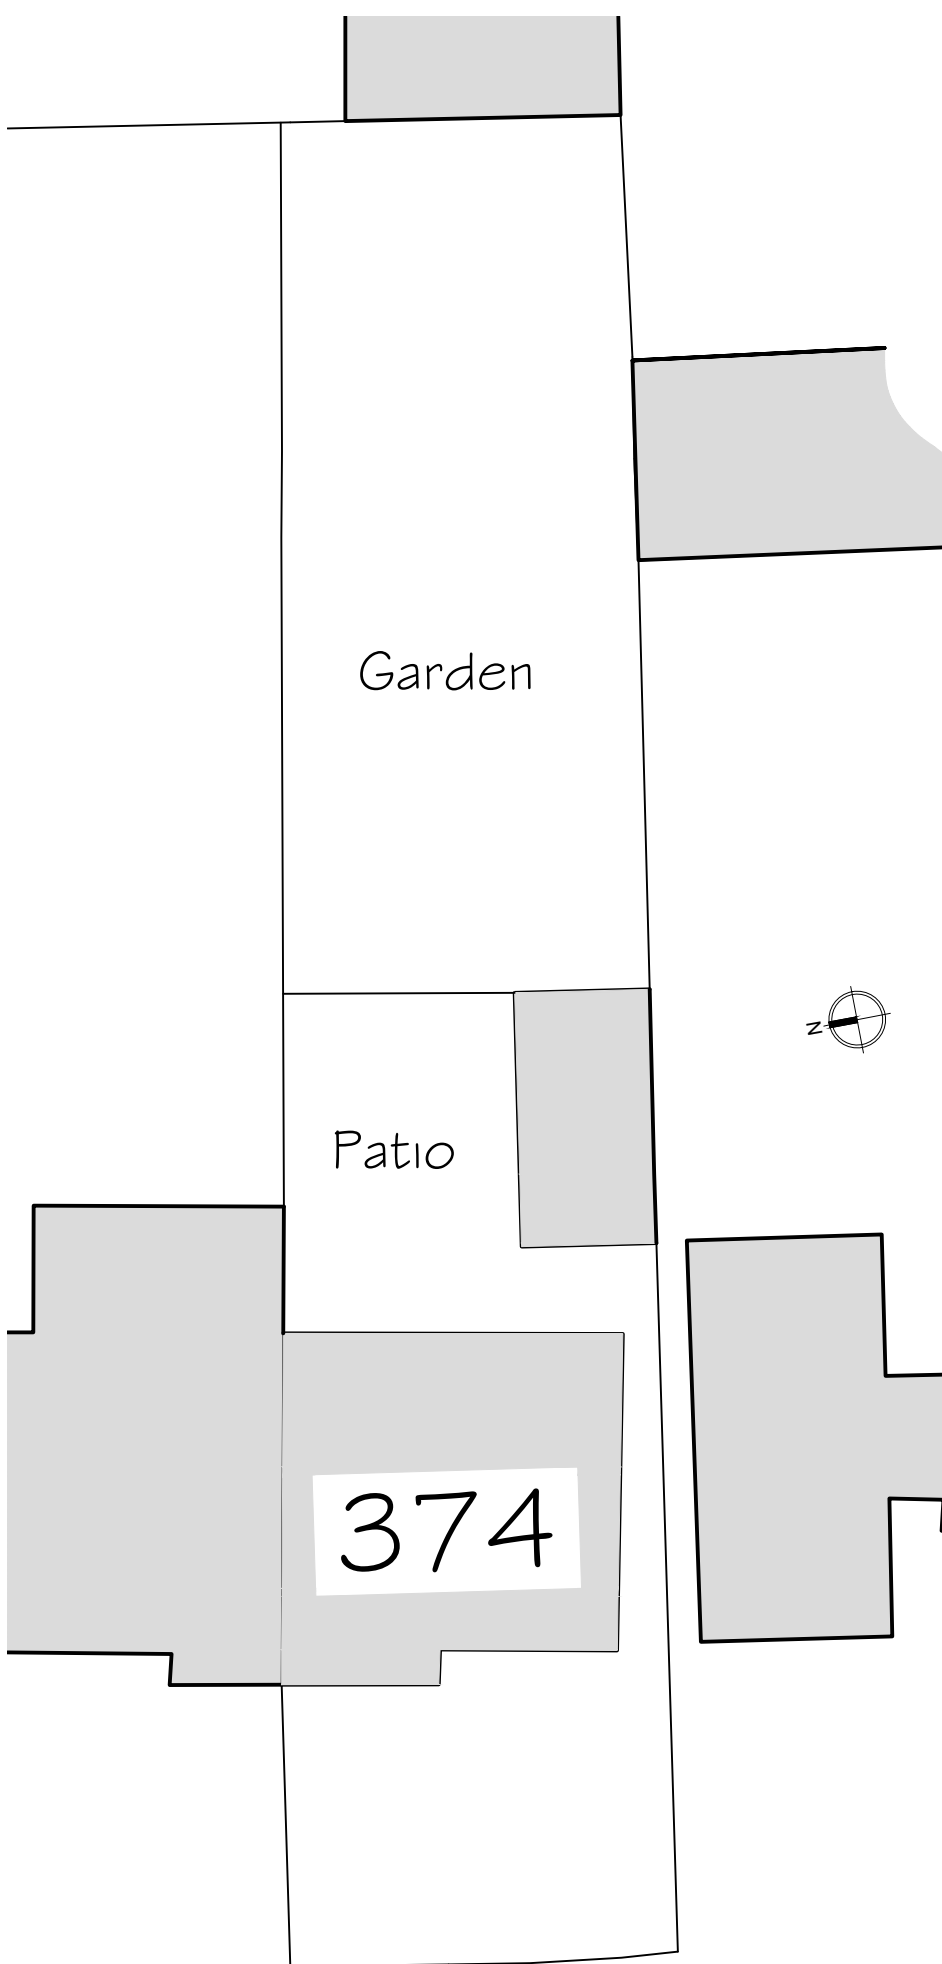


Site plan

Scale 1:200

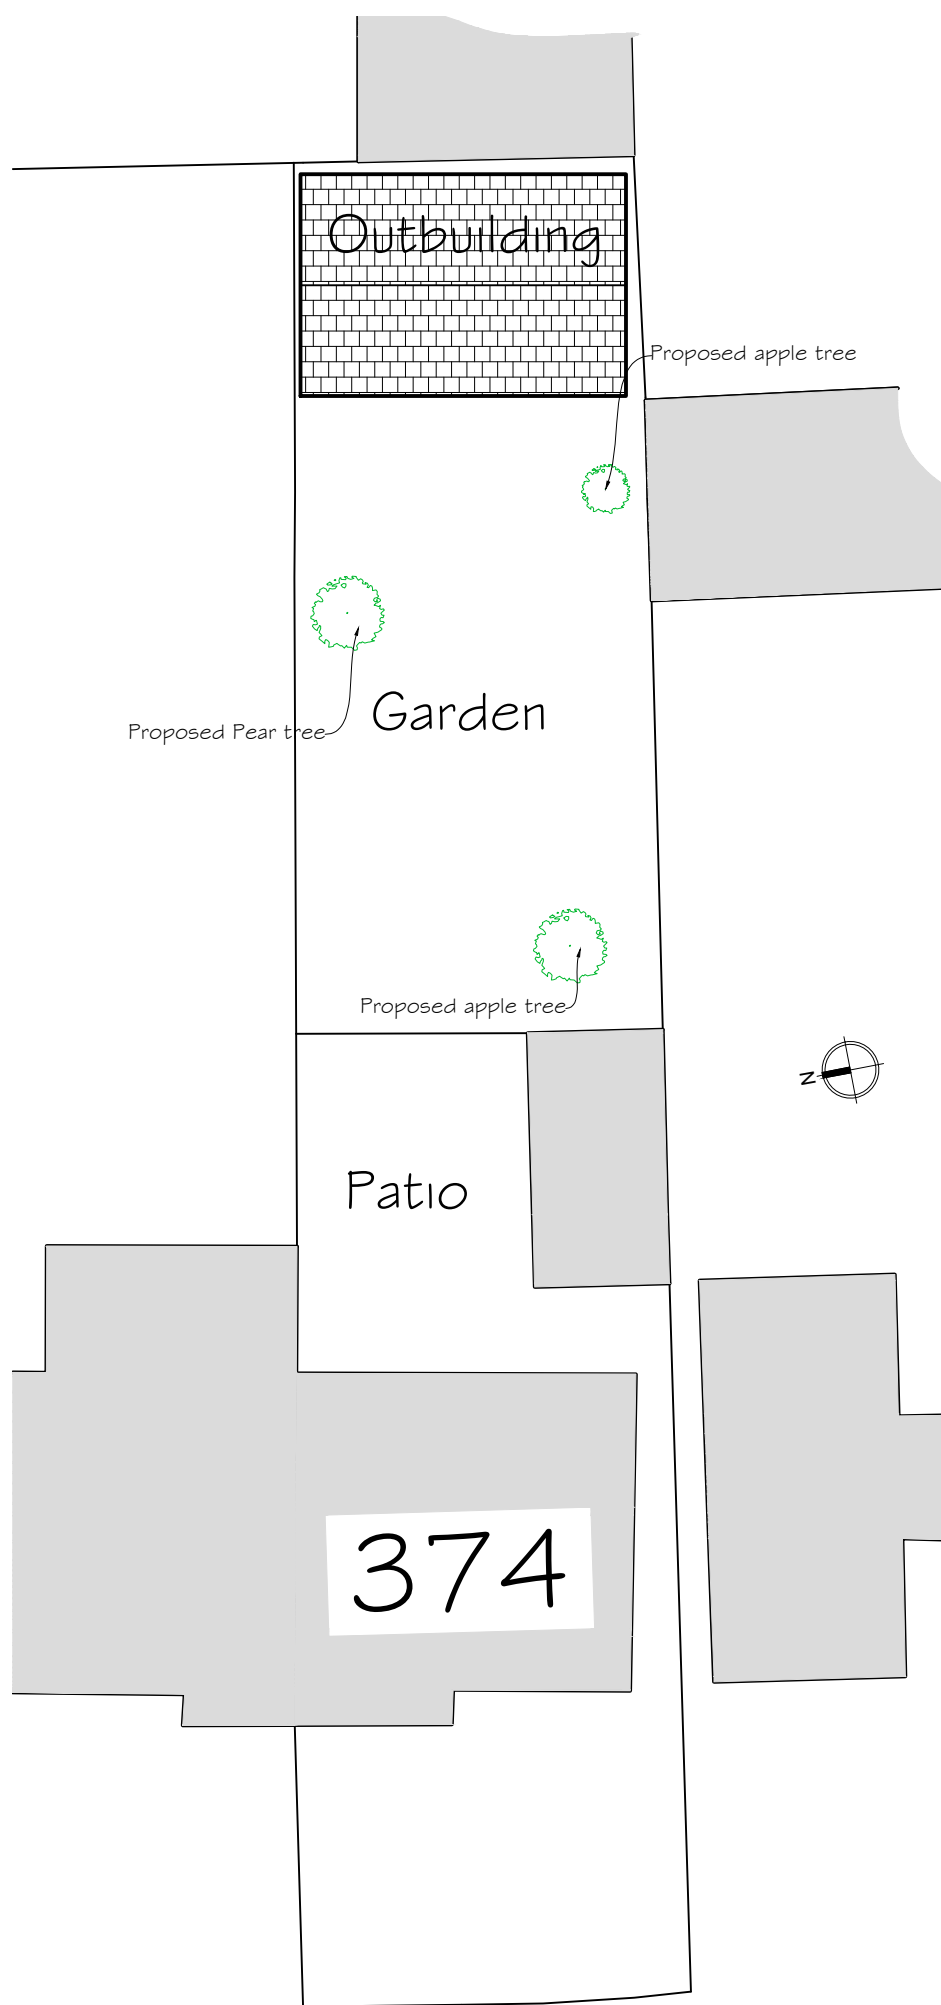 



Site plan

Scale 1:200

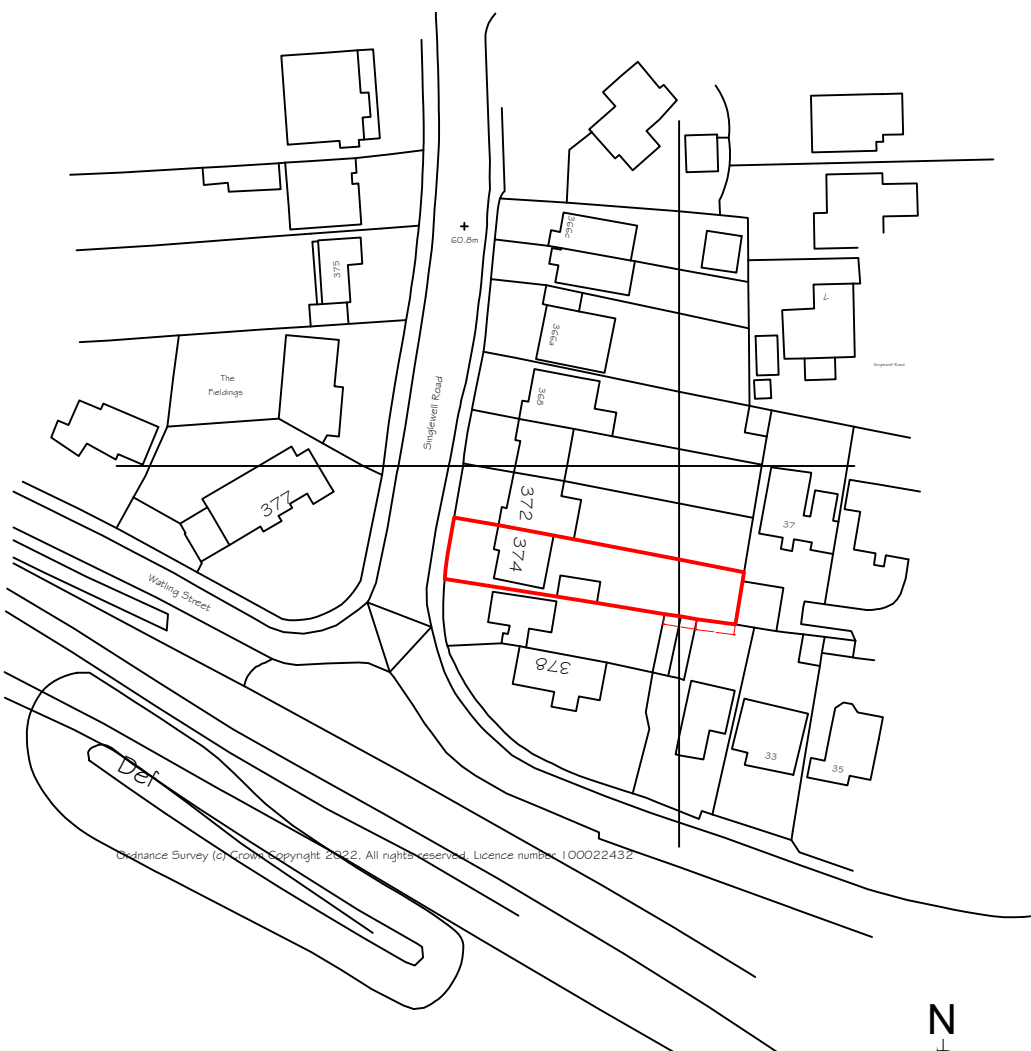

Location Plan

Scale 1:1250

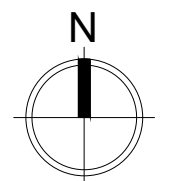 

Synergy

Planning & Property Consultants Ltd
The Office
The Lanchester
Rochester
Kent ME3 7NQW

Client
Mr & Mrs G Dhol

Address
374 Singlewell Road Gravesend

Drawing title
Proposed plans, elevation and site plan

Scale
1:50/1:100/1:200

Date
November 2022

Drawn by

Drawing No
22/393/01