




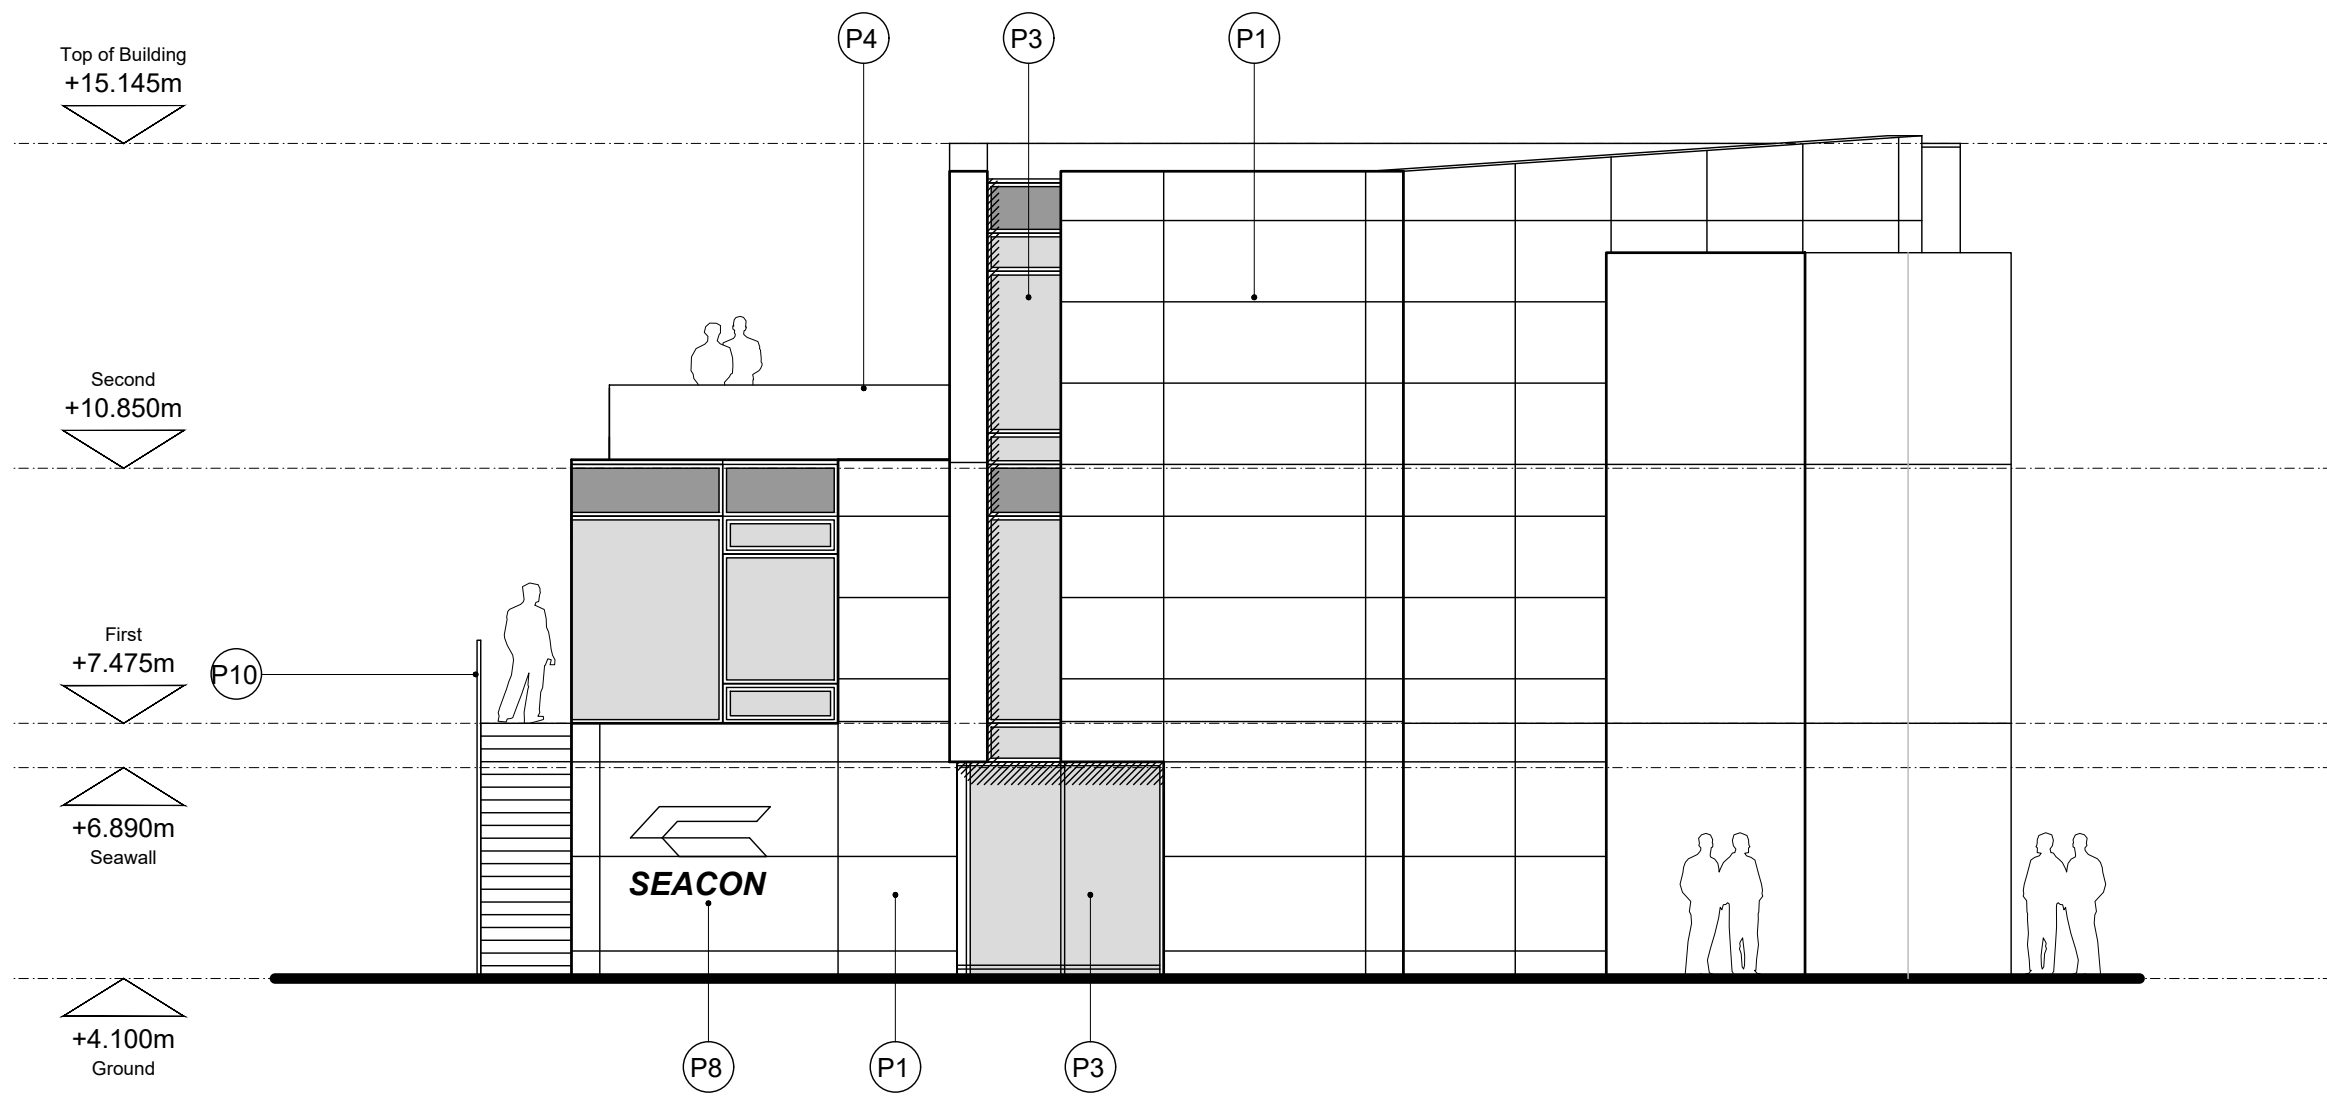


1 Front Elevation (West)  
Elevation [1:100]

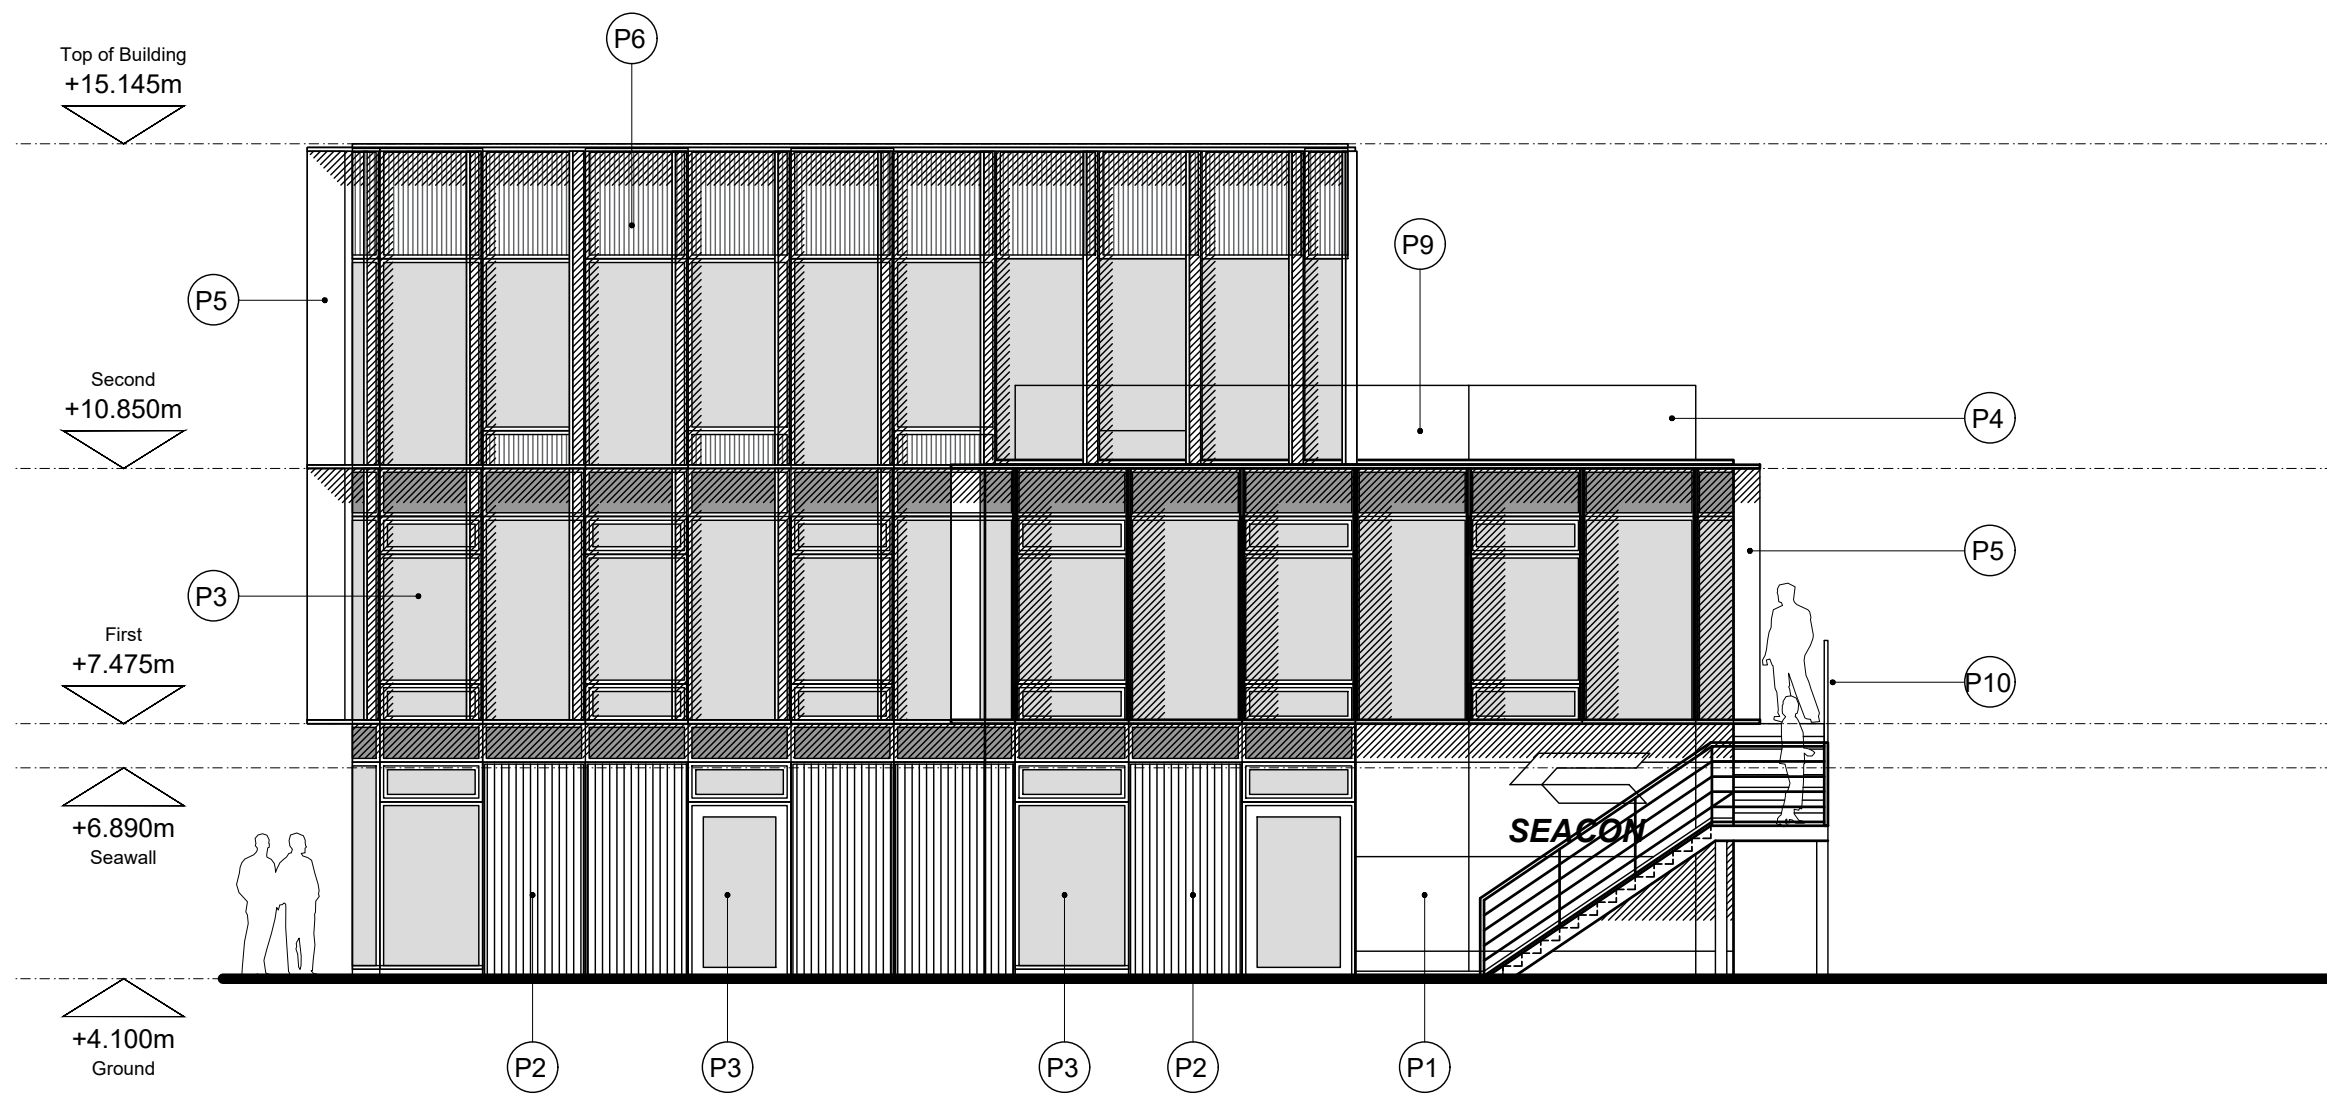

3 Rear Elevation (East)  
Elevation [1:100]

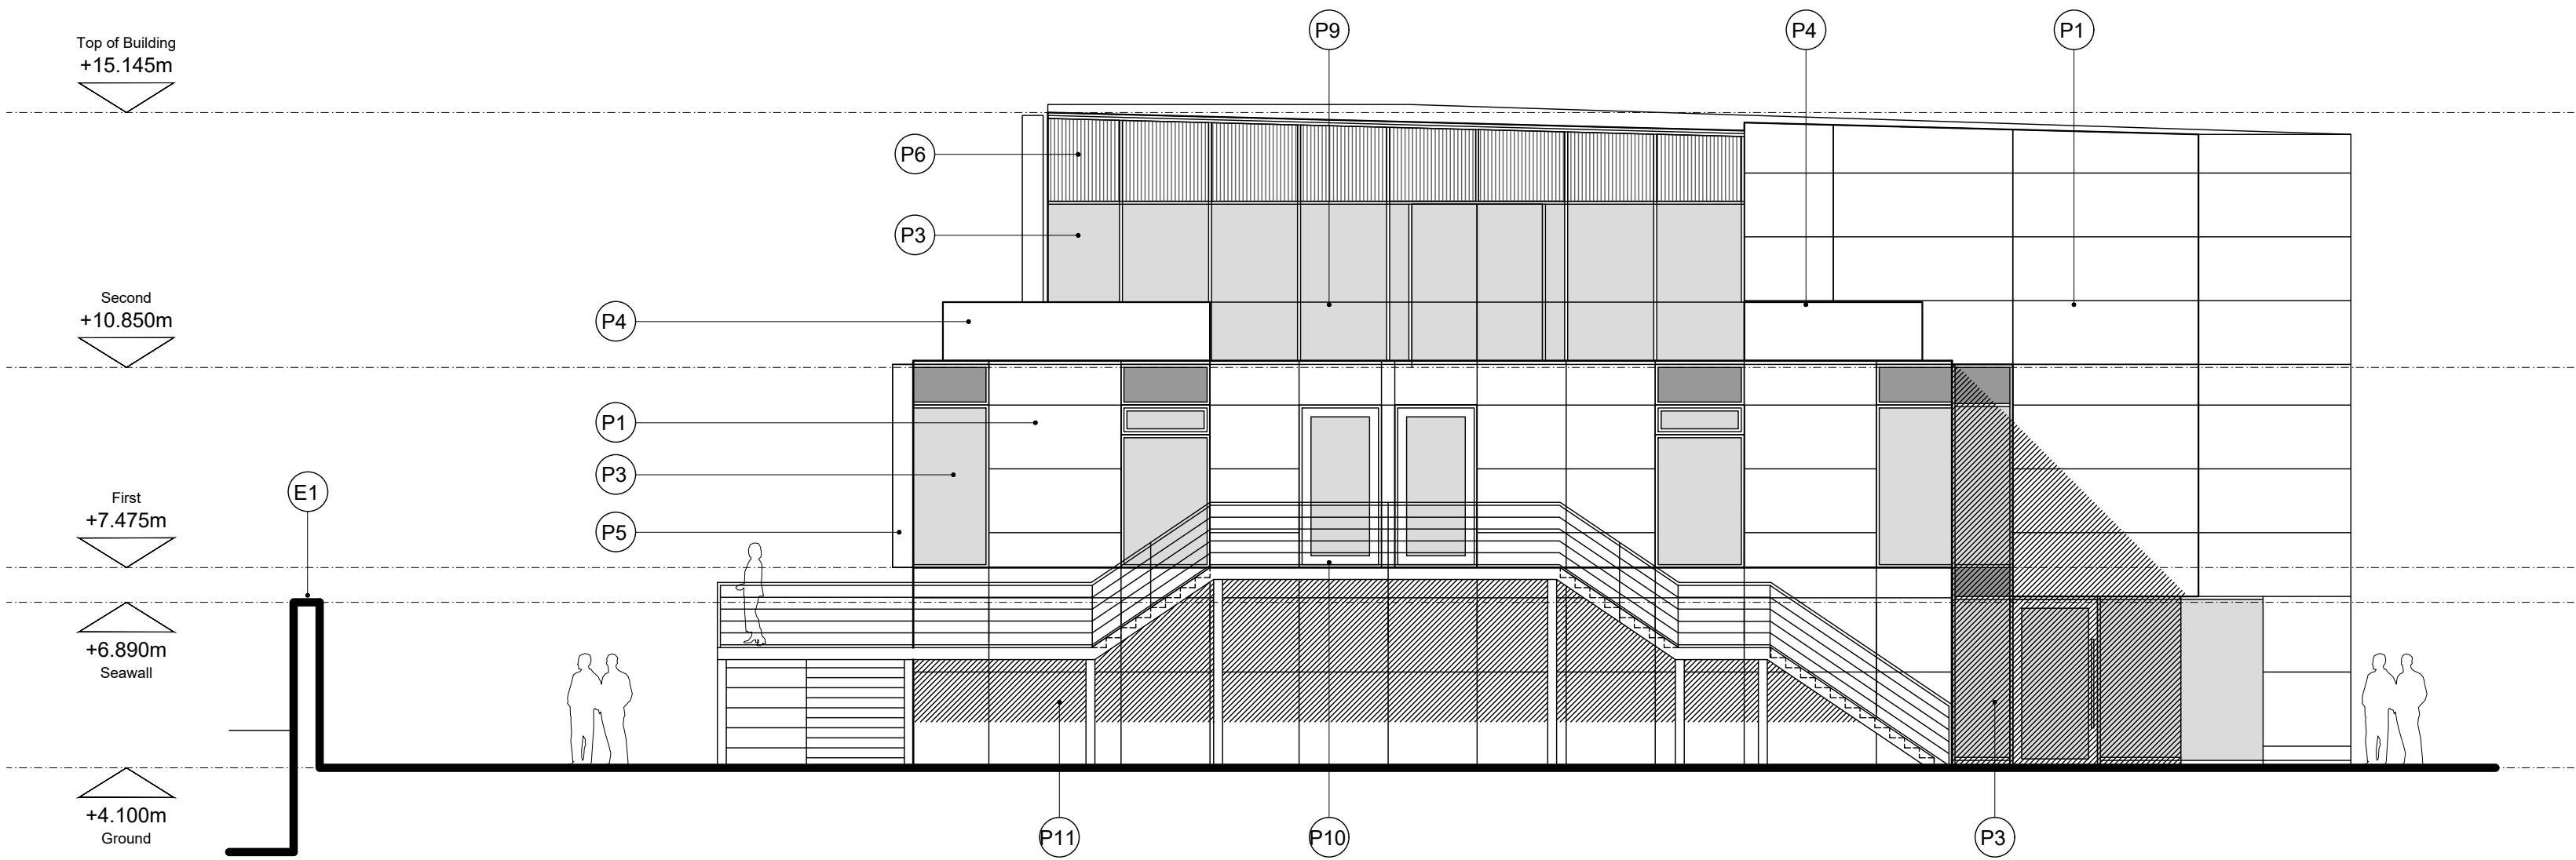

2 Side Elevation (North)  
Elevation [1:100]

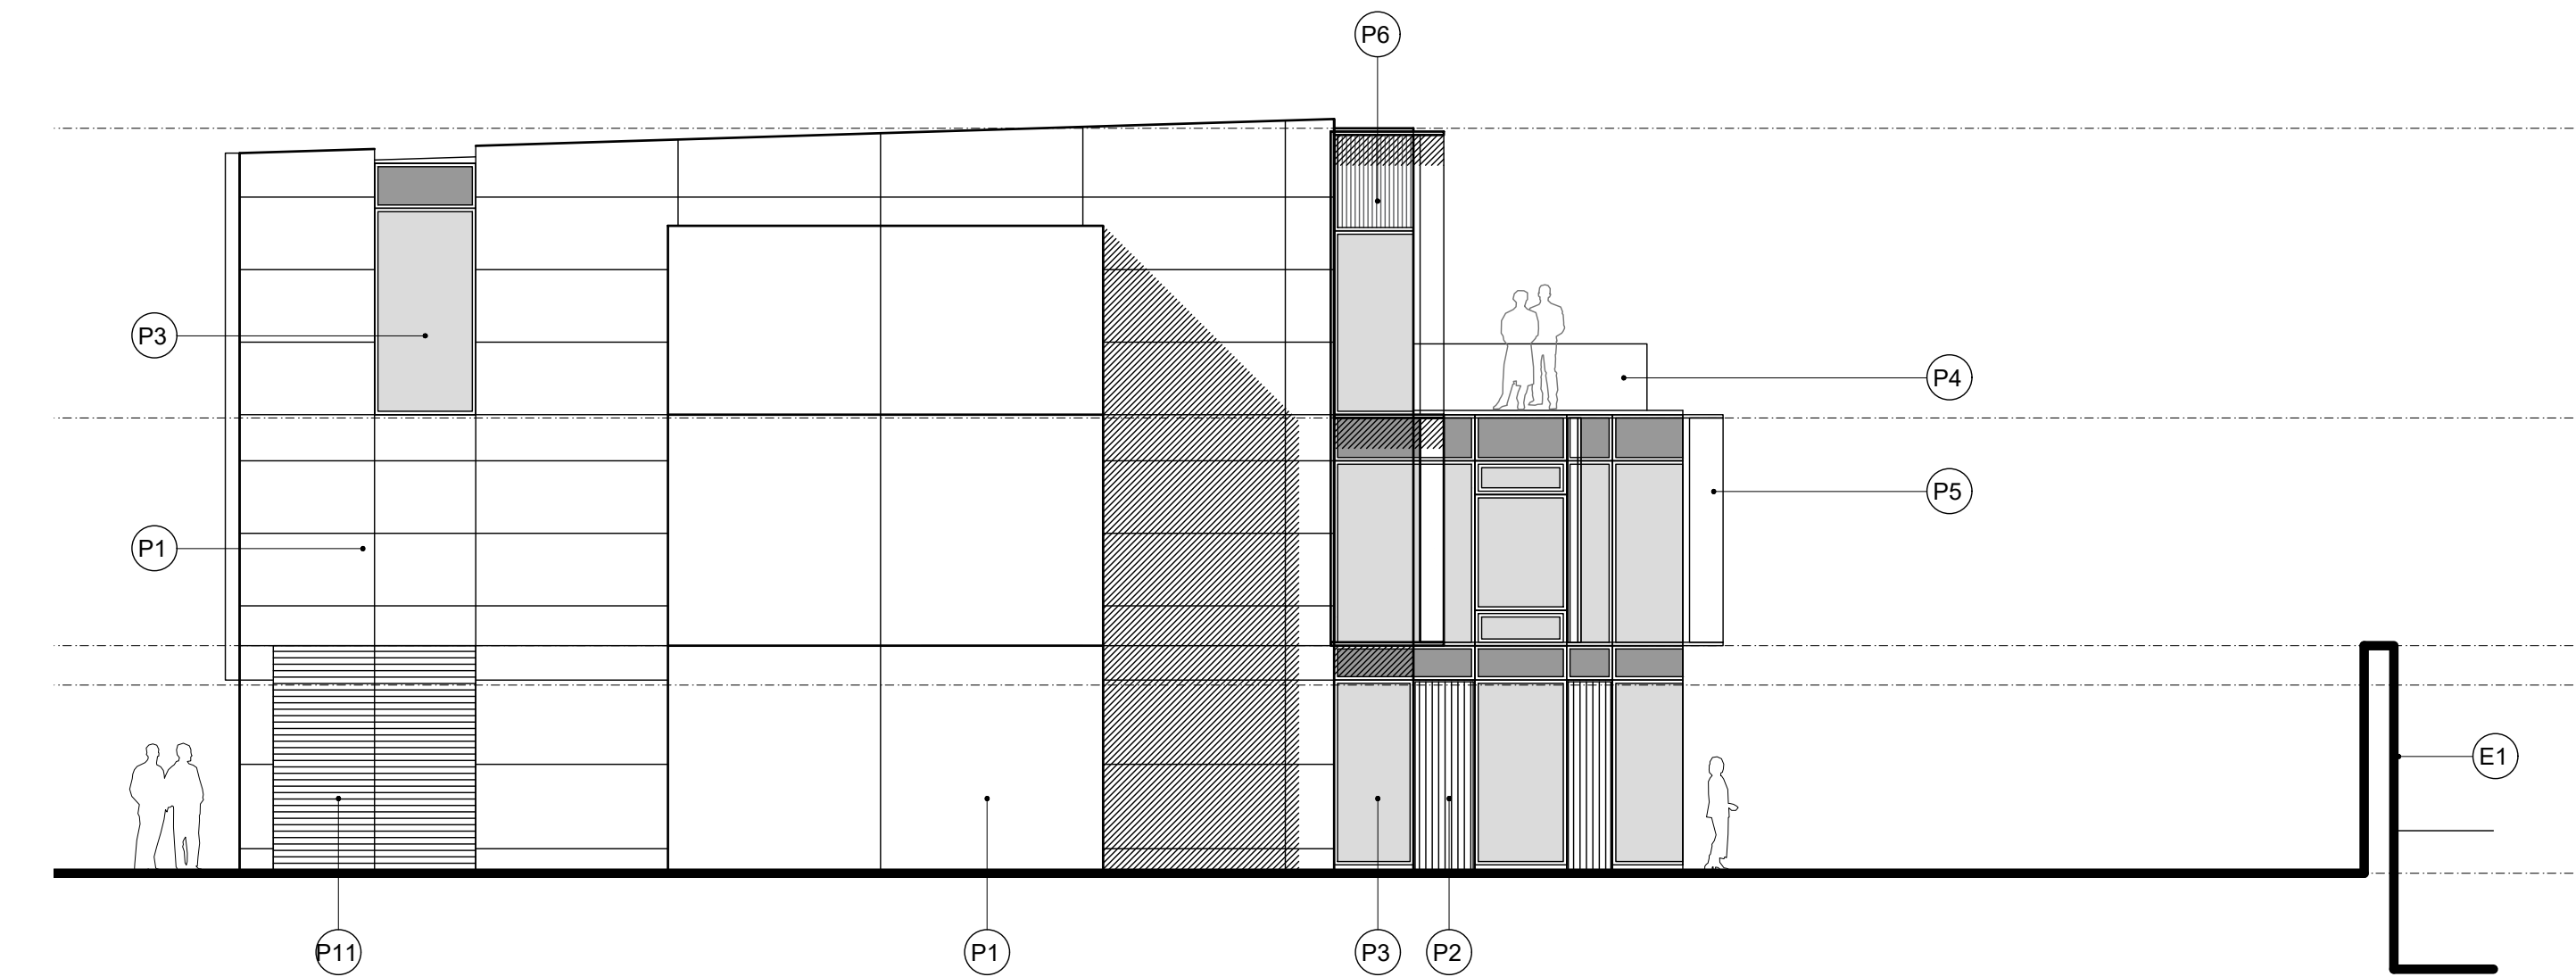

4 Side Elevation (South)  
Elevation [1:100]

#### Material Key

Existing

E1 Existing sea wall

Proposed

- P1 External cladding - smooth flat panels
- P2 External cladding - textured/ribbed panels
- P3 Aluminium windows
- P4 Integrated planter
- P5 External solar shading fins
- P6 Aluminium vents
- P7 Aluminium louvre panels
- P8 External signage
- P9 Glass balustrade
- P10 External steel staircase
- P11 Rendered retaining wall
- P12 Standing seam roof
- P13 Flat GRP roof

SCALE 1:100@A1  
0 1m 2m 4m 10m

#### Notes

Drawings are general arrangement and intended for the use as specified only.

Site plan boundary co-ordinates taken from OS plan.

This drawing is not to be used for construction.

No drawing shall be reproduced in any form without prior written permission of Marjoram Architects.

#### Key

#### Marjoram Architects Limited

Studio 0225  
Parkhall Business Centre  
40 Martell Road  
London  
SE21 8EN  
e - info@marjoram-architects.co.uk

www.marjoram-architects.co.uk



#### Revision(s)

|     |                                                                      |
|-----|----------------------------------------------------------------------|
| P00 | Draft Planning Issue                                                 |
| P01 | Planning Issue                                                       |
| P02 | Planning Issue - Building relocated 10m back from flood defence wall |

#### Date

|            |
|------------|
| 28/05/2020 |
| 12/06/2020 |
| 25/01/2021 |

#### Project/Drawing No

196-A-01-115

Tower Wharf - Seacon Group Limited

#### Proposed Elevations

Status PLANNING

Scale 1:100 @ A1 / 1:200 @ A3

Date May 2020

Size A1

#### Revision

P02

Do Not Scale

All dimensions to be checked on site

A1 Original