




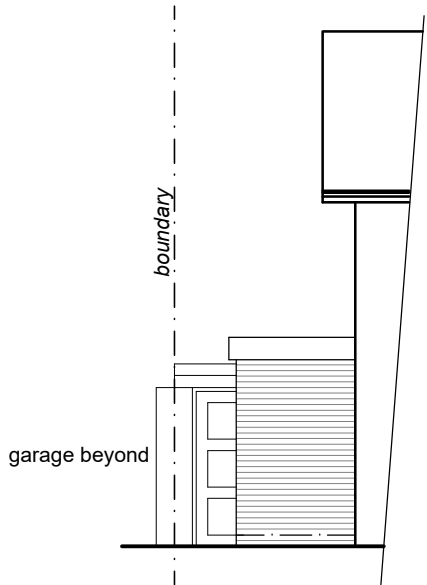

PART FRONT ELEVATION
(1:100)

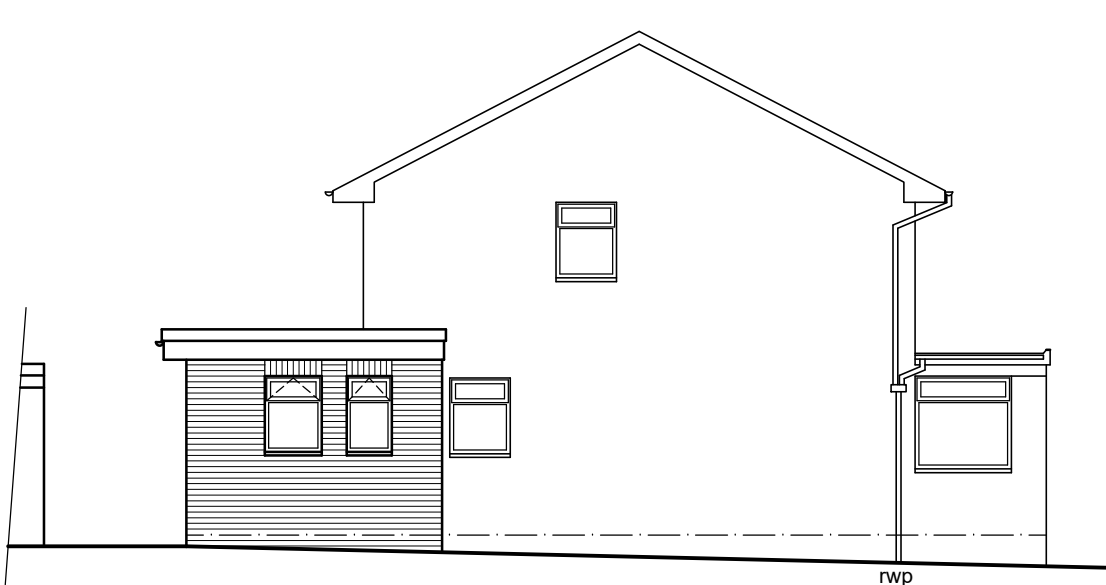

SIDE ELEVATION
(1:100)

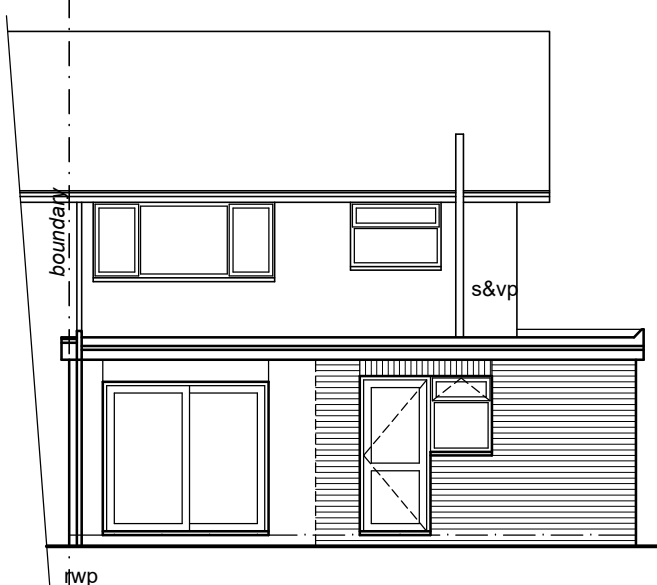



REAR ELEVATION
(1:100)

MATERIALS


ROOF
SINGLE PLY MEMBRANE

WALLS
FACING BRICKWORK TO MATCH MAIN DWELLING

WINDOWS & DOORS
WHITE uPVC TO MATCH MAIN DWELLING

 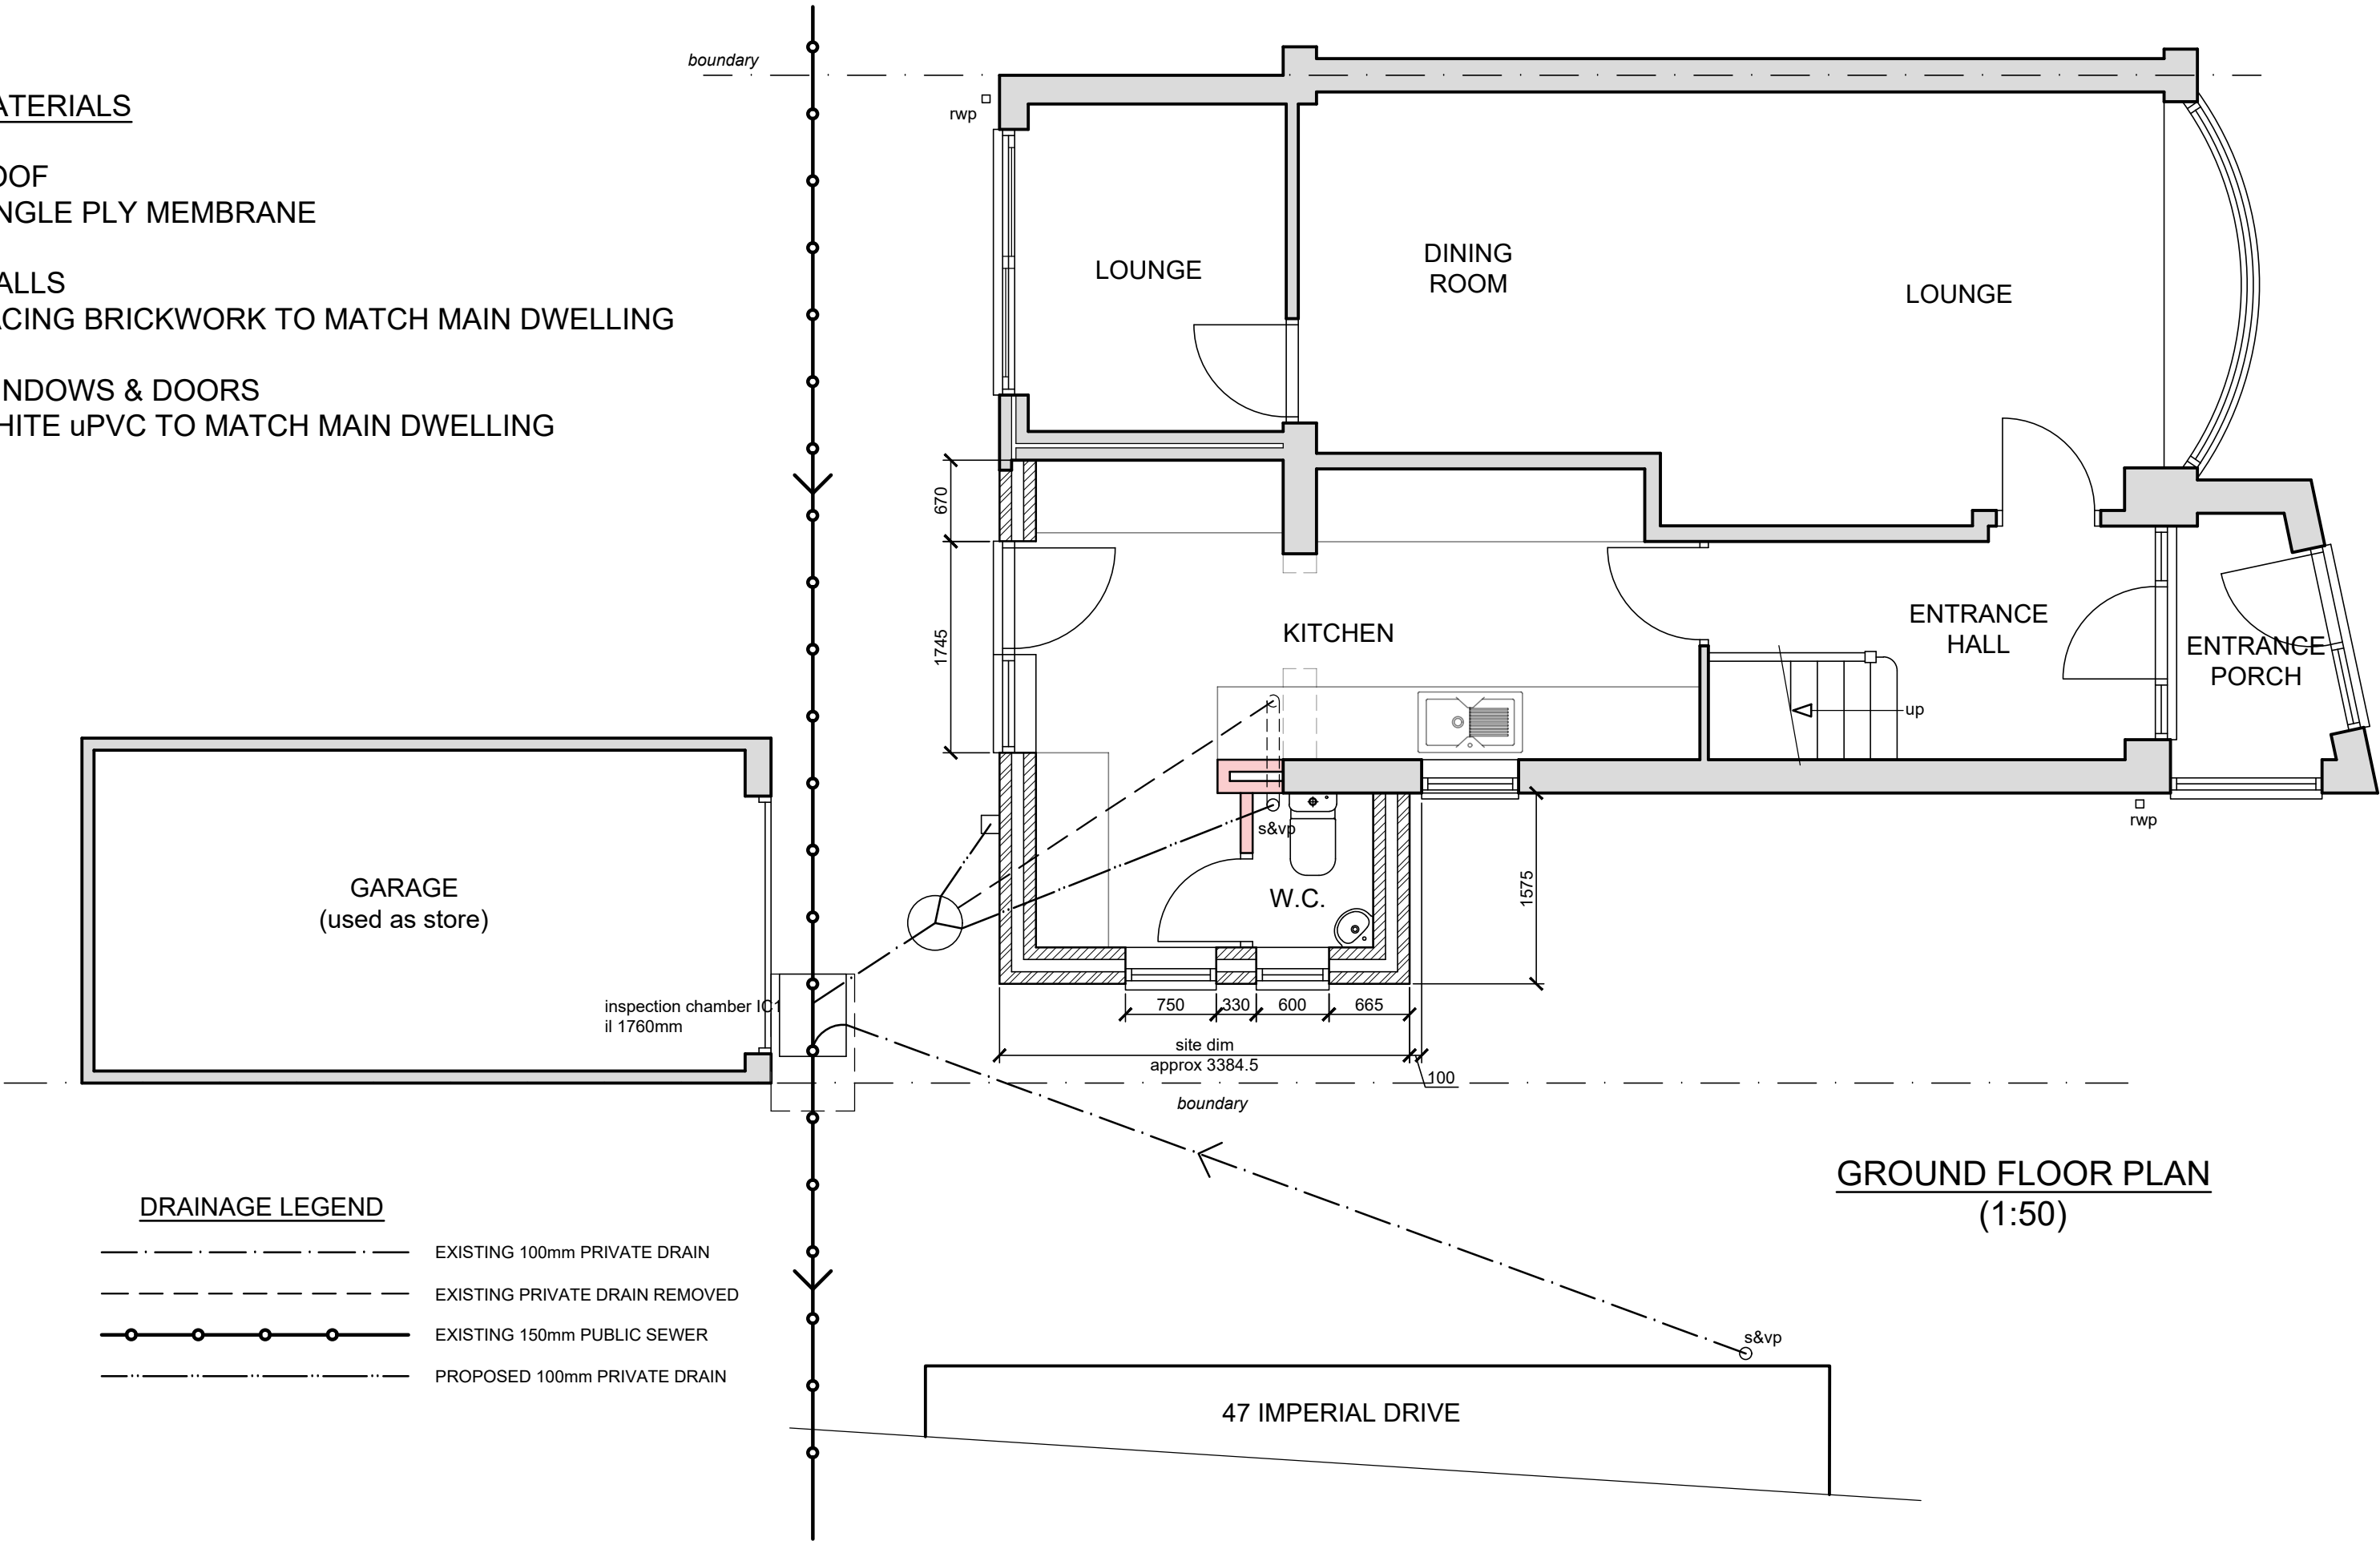

SCALE BAR @ 1:100

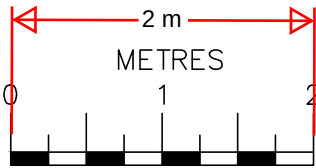

SCALE BAR @ 1:50

Date	No	Revision
Penfold Project Services		
Epmarket, Wrotham Road, Meopham, Kent, DA13 0JH Telephone: 01474 816690 e-mail: apenfold448@btinternet.com		
Job Title:	49 IMPERIAL DRIVE GRAVESEND KENT DA12 4LL	
Dwg Title:	FLOOR PLAN & ELEVATIONS AS PROPOSED	
Scale:	1:50 & 1:100 @ A2	
Dwg No.:	02	
Date:	December 2024	