






EXISTING FRONT ELEVATION

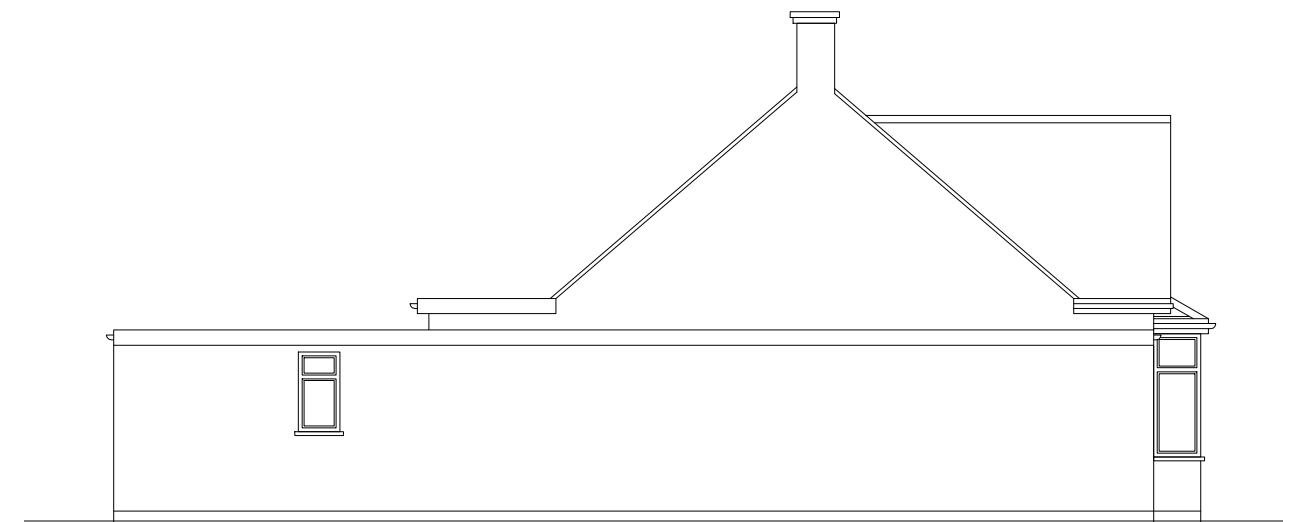


EXISTING SIDE ELEVATION

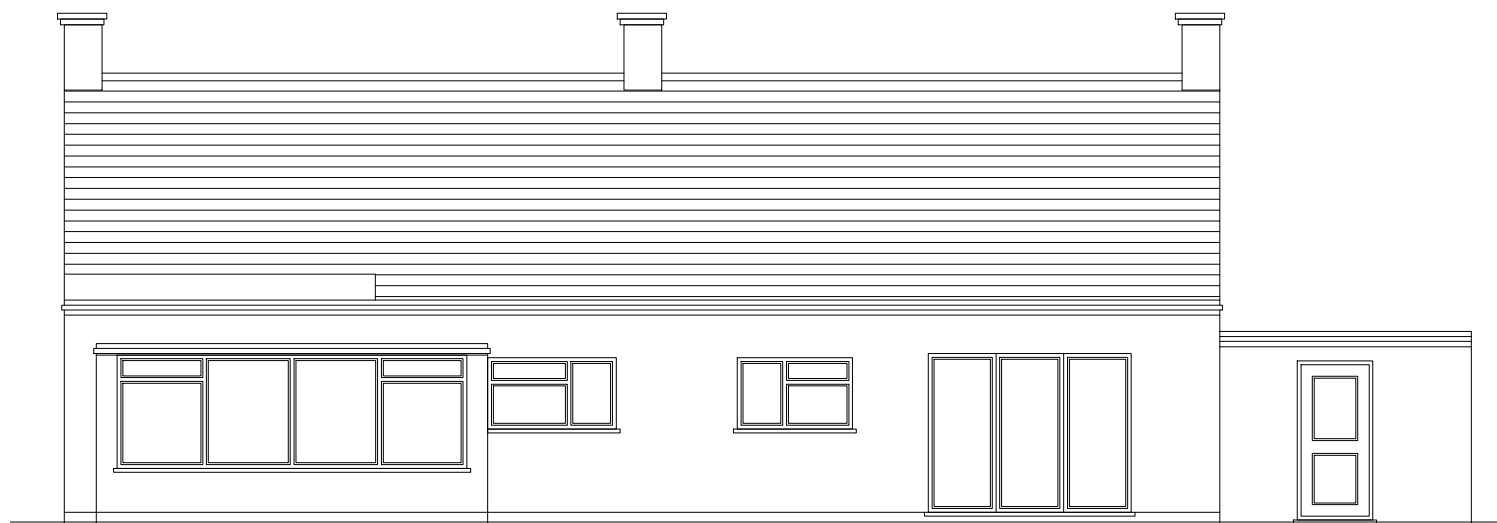

EXISTING REAR ELEVATION

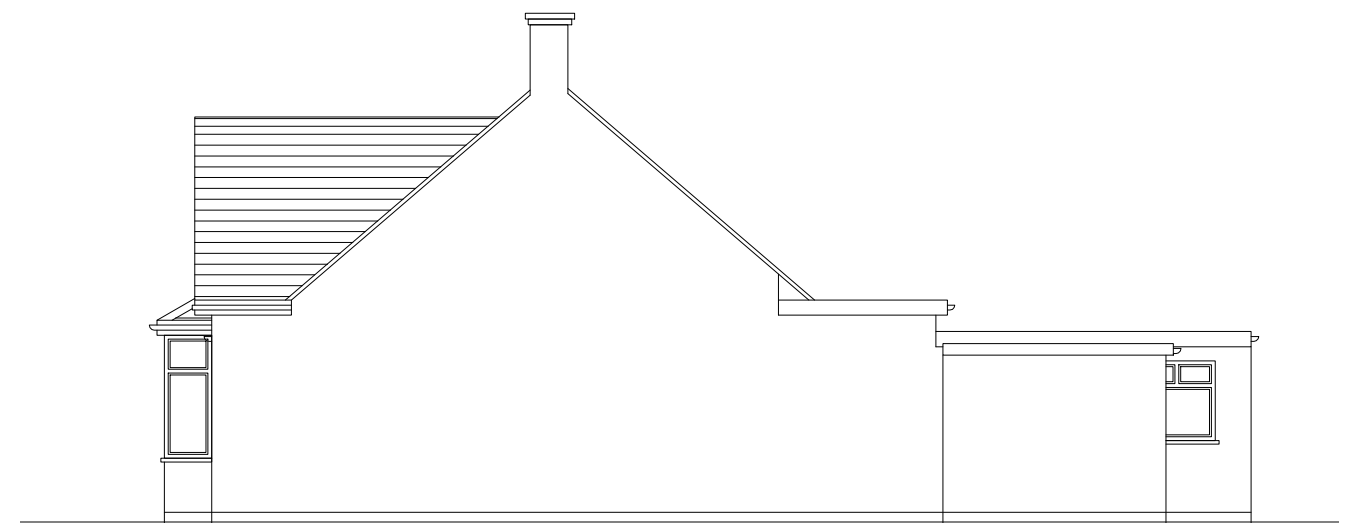

EXISTING SIDE ELEVATION

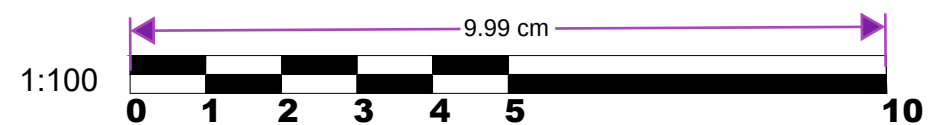

Site:
232 Singlewell Rd
Gravesend
DA11 7RE

Title:
Existing Elevations

Scale at A3:
1:100

Date:
16/12/2024

Drawing no.:
003

Revision:
A