




PRE-EXISTING

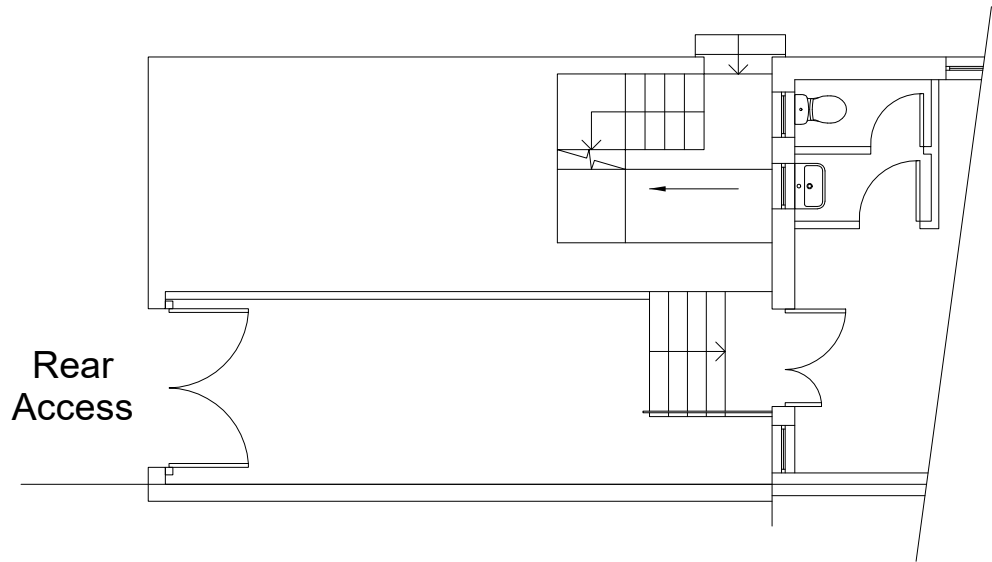


Ground Floor Plan (Pre Existing)
1:100

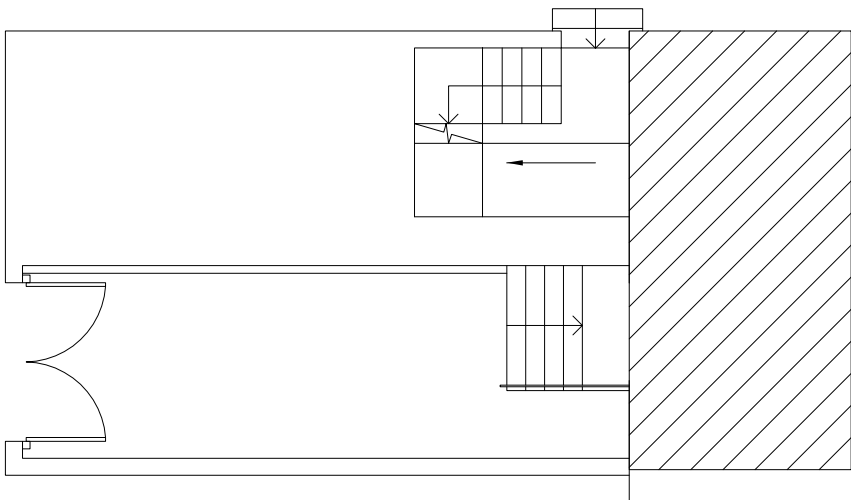



Roof Plan (Pre- Existing)
1:100

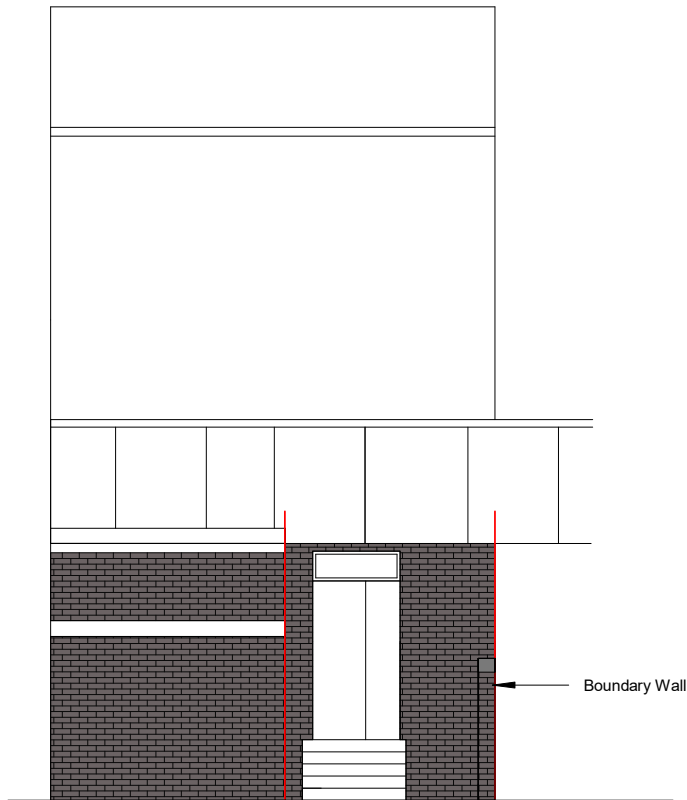

Rear Elevation (Pre- Existing)
1:100

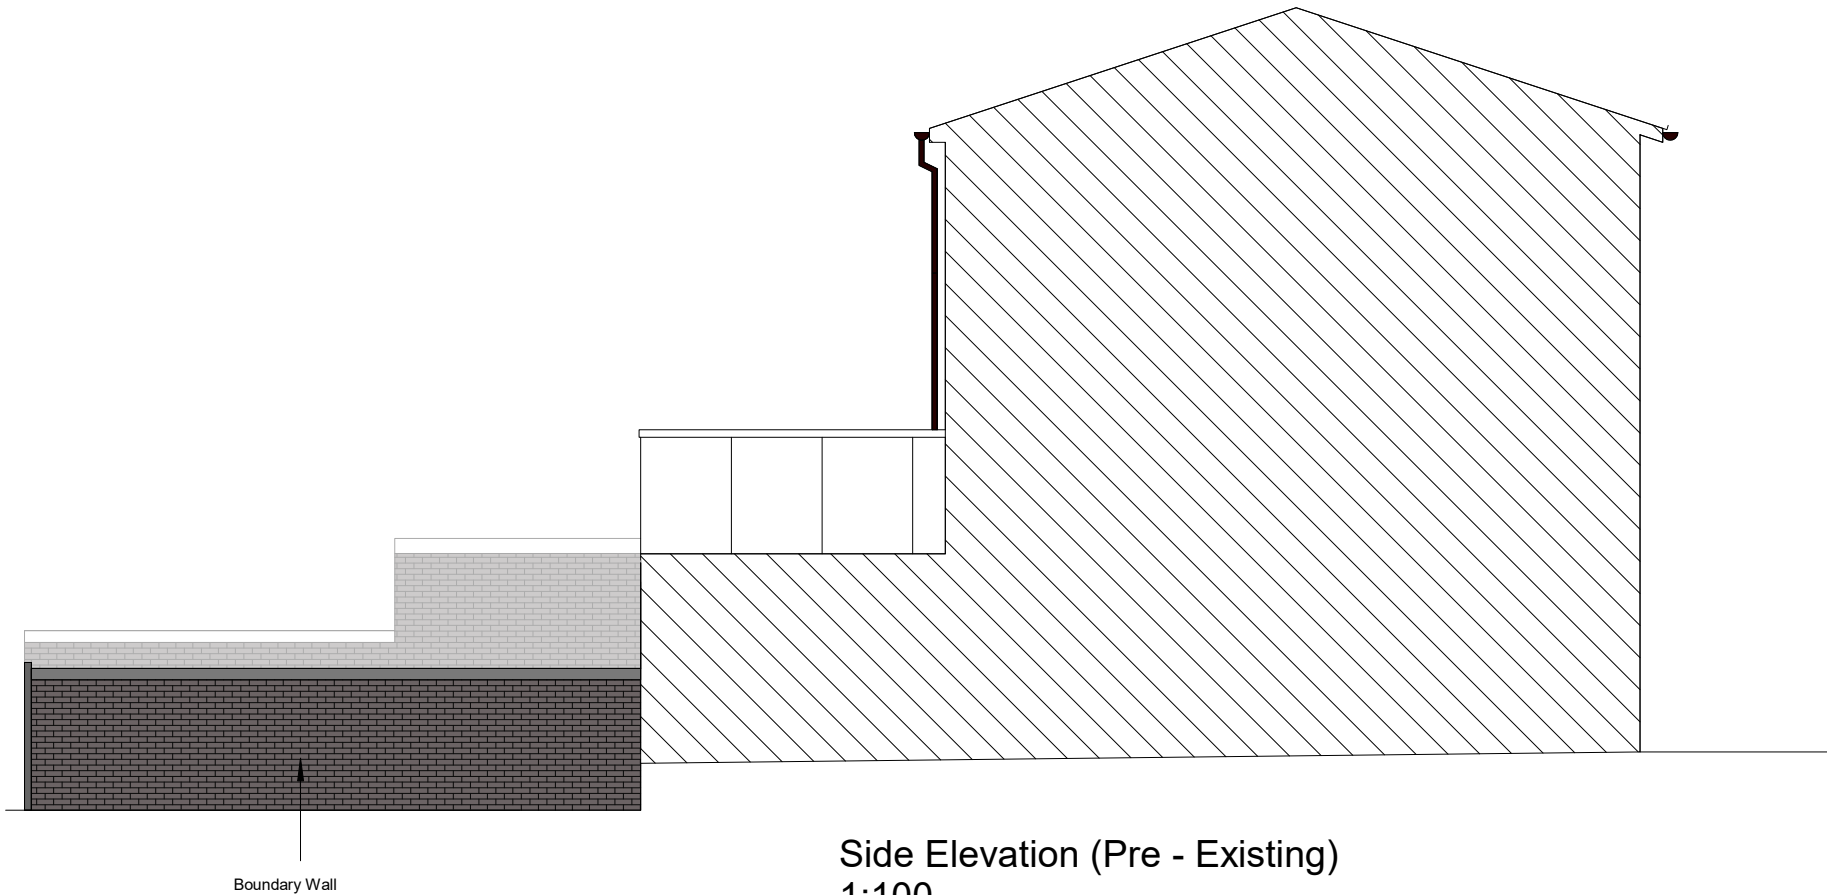

Side Elevation (Pre - Existing)
1:100

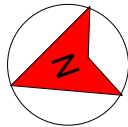 

No	Description	Date	8 The Hive, Northfleet, Gravesend DA11 9DE (Pre- Existing) Proposed plans and Elevations			Client	REF	REV
.						Mr S Kumar		
						Date DEC 2024	Sheet number PL/8TH/02/SD100	Scale (@ A3) 1 : 100
						Drawn MMK	Sanaa Designs Email - sanaadesigns@outlook.com Mobile - 07583 437570	
						Checked by TK		