




PROPOSED

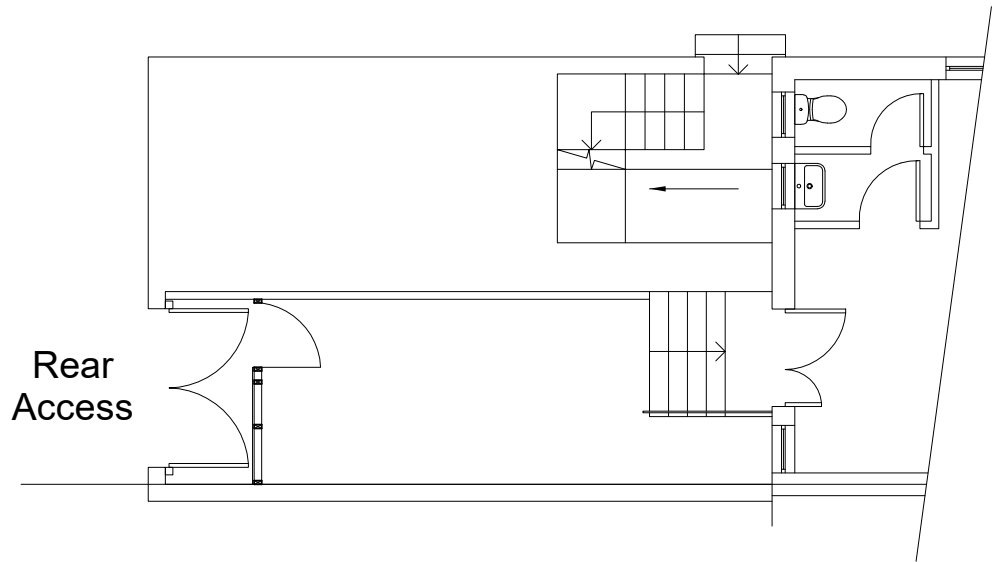


Ground Floor Plan (Proposed)
1:100

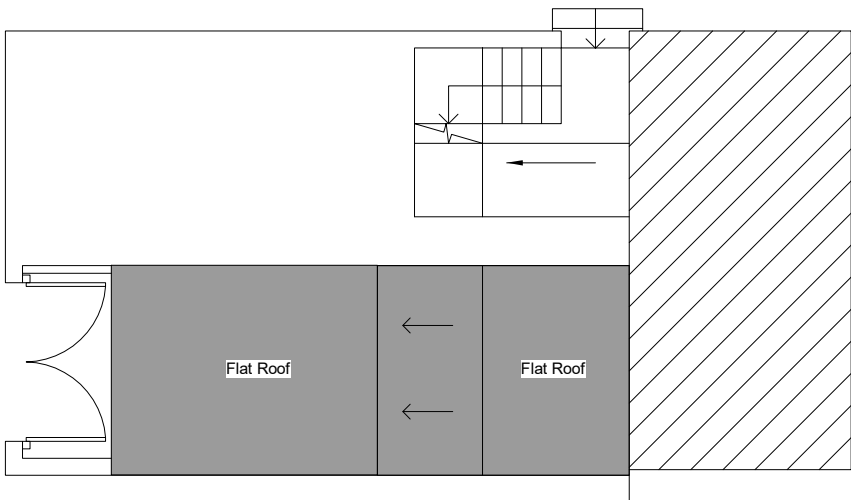



Roof Plan (Proposed)
1:100

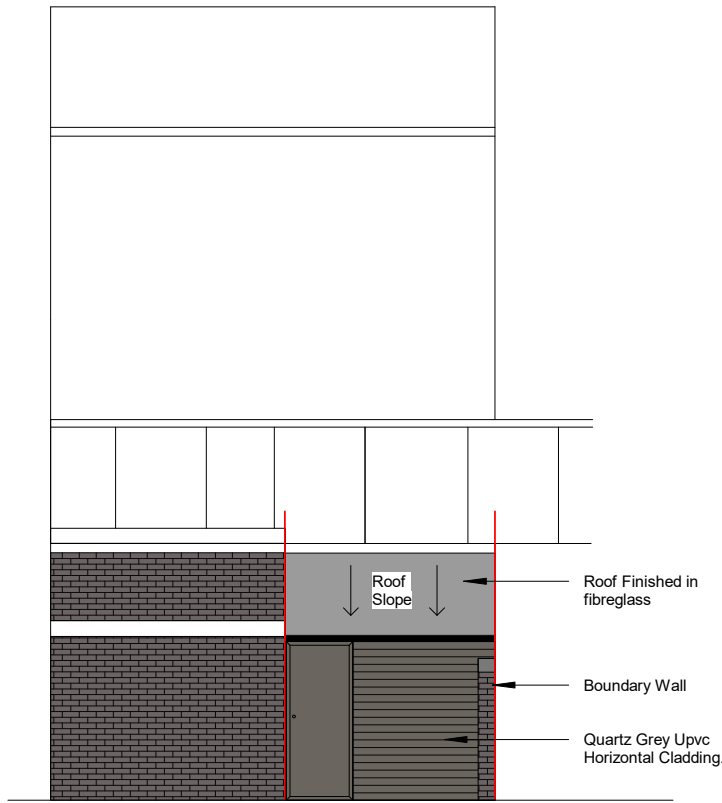

Rear Elevation (Proposed)
1:100

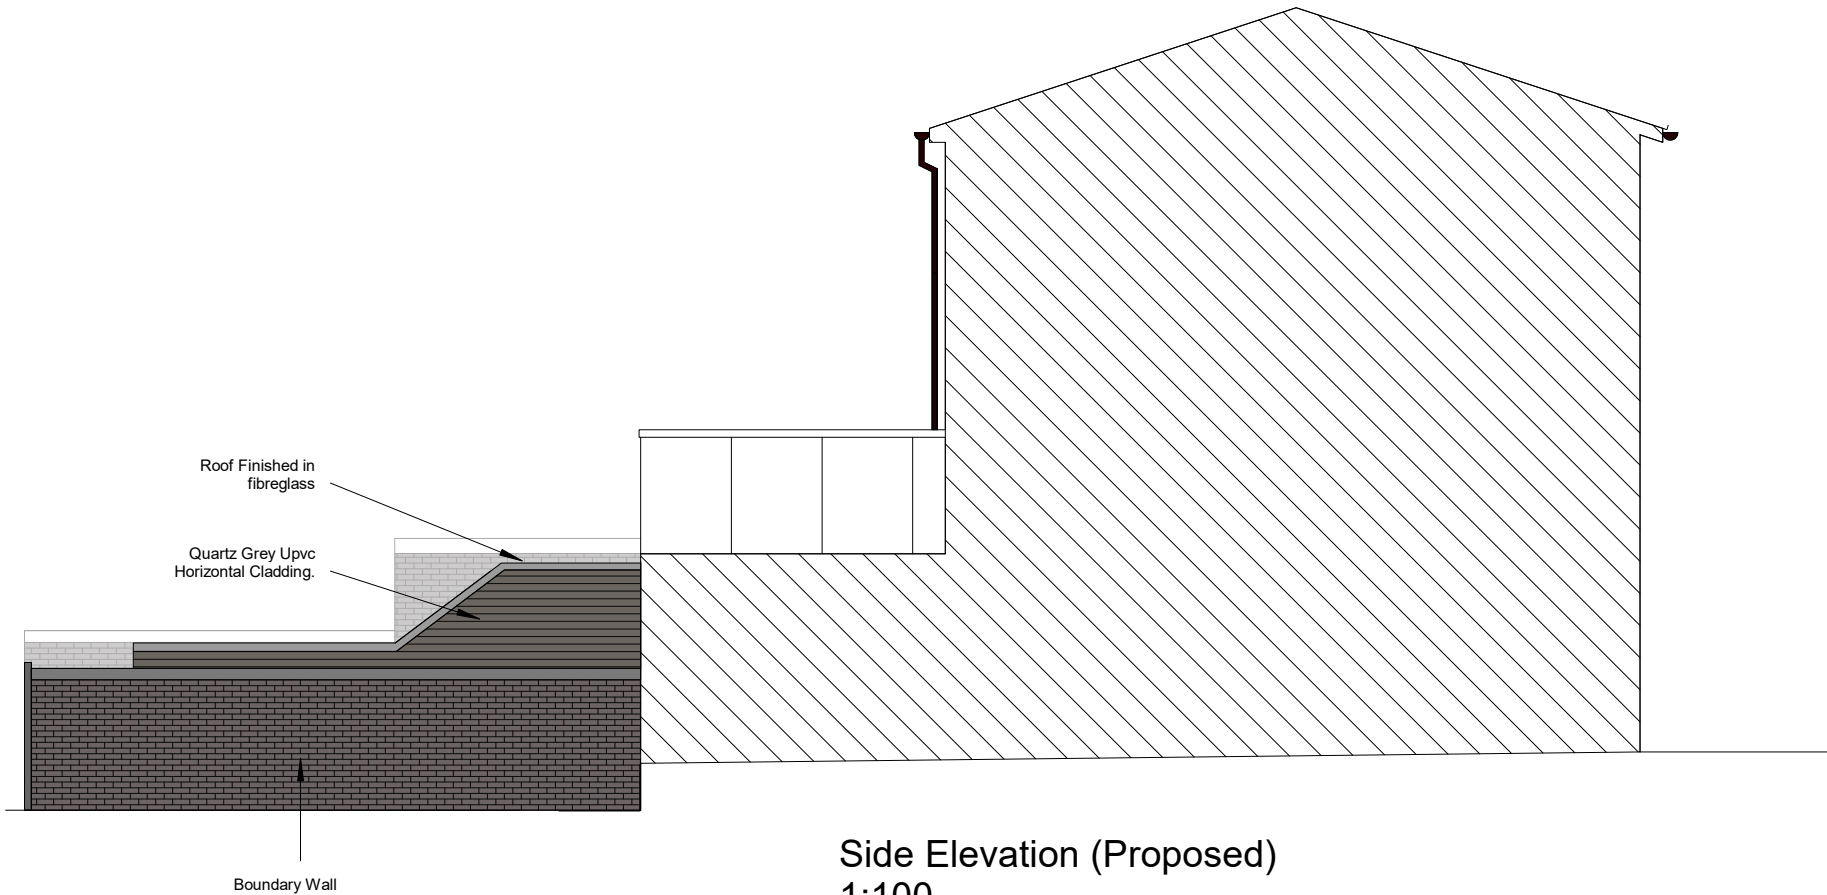

Side Elevation (Proposed)
1:100

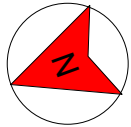 

No .	Description	Date	8 The Hive, Northfleet, Gravesend DA11 9DE	Client		REF	REV
				Mr S Kumar			
				Date DEC 2024	Sheet number PL/8TH/02/SD102	Scale (@ A3) 1 : 100	
			(Proposed) Plans and Elevations	Drawn MMK	Sanaa Designs Email - sanaadesigns@outlook.com Mobile - 07583 437570		
				Checked by TK			