




PLAN APPROVED
Planning Ref: -
Building Regulations Ref: -

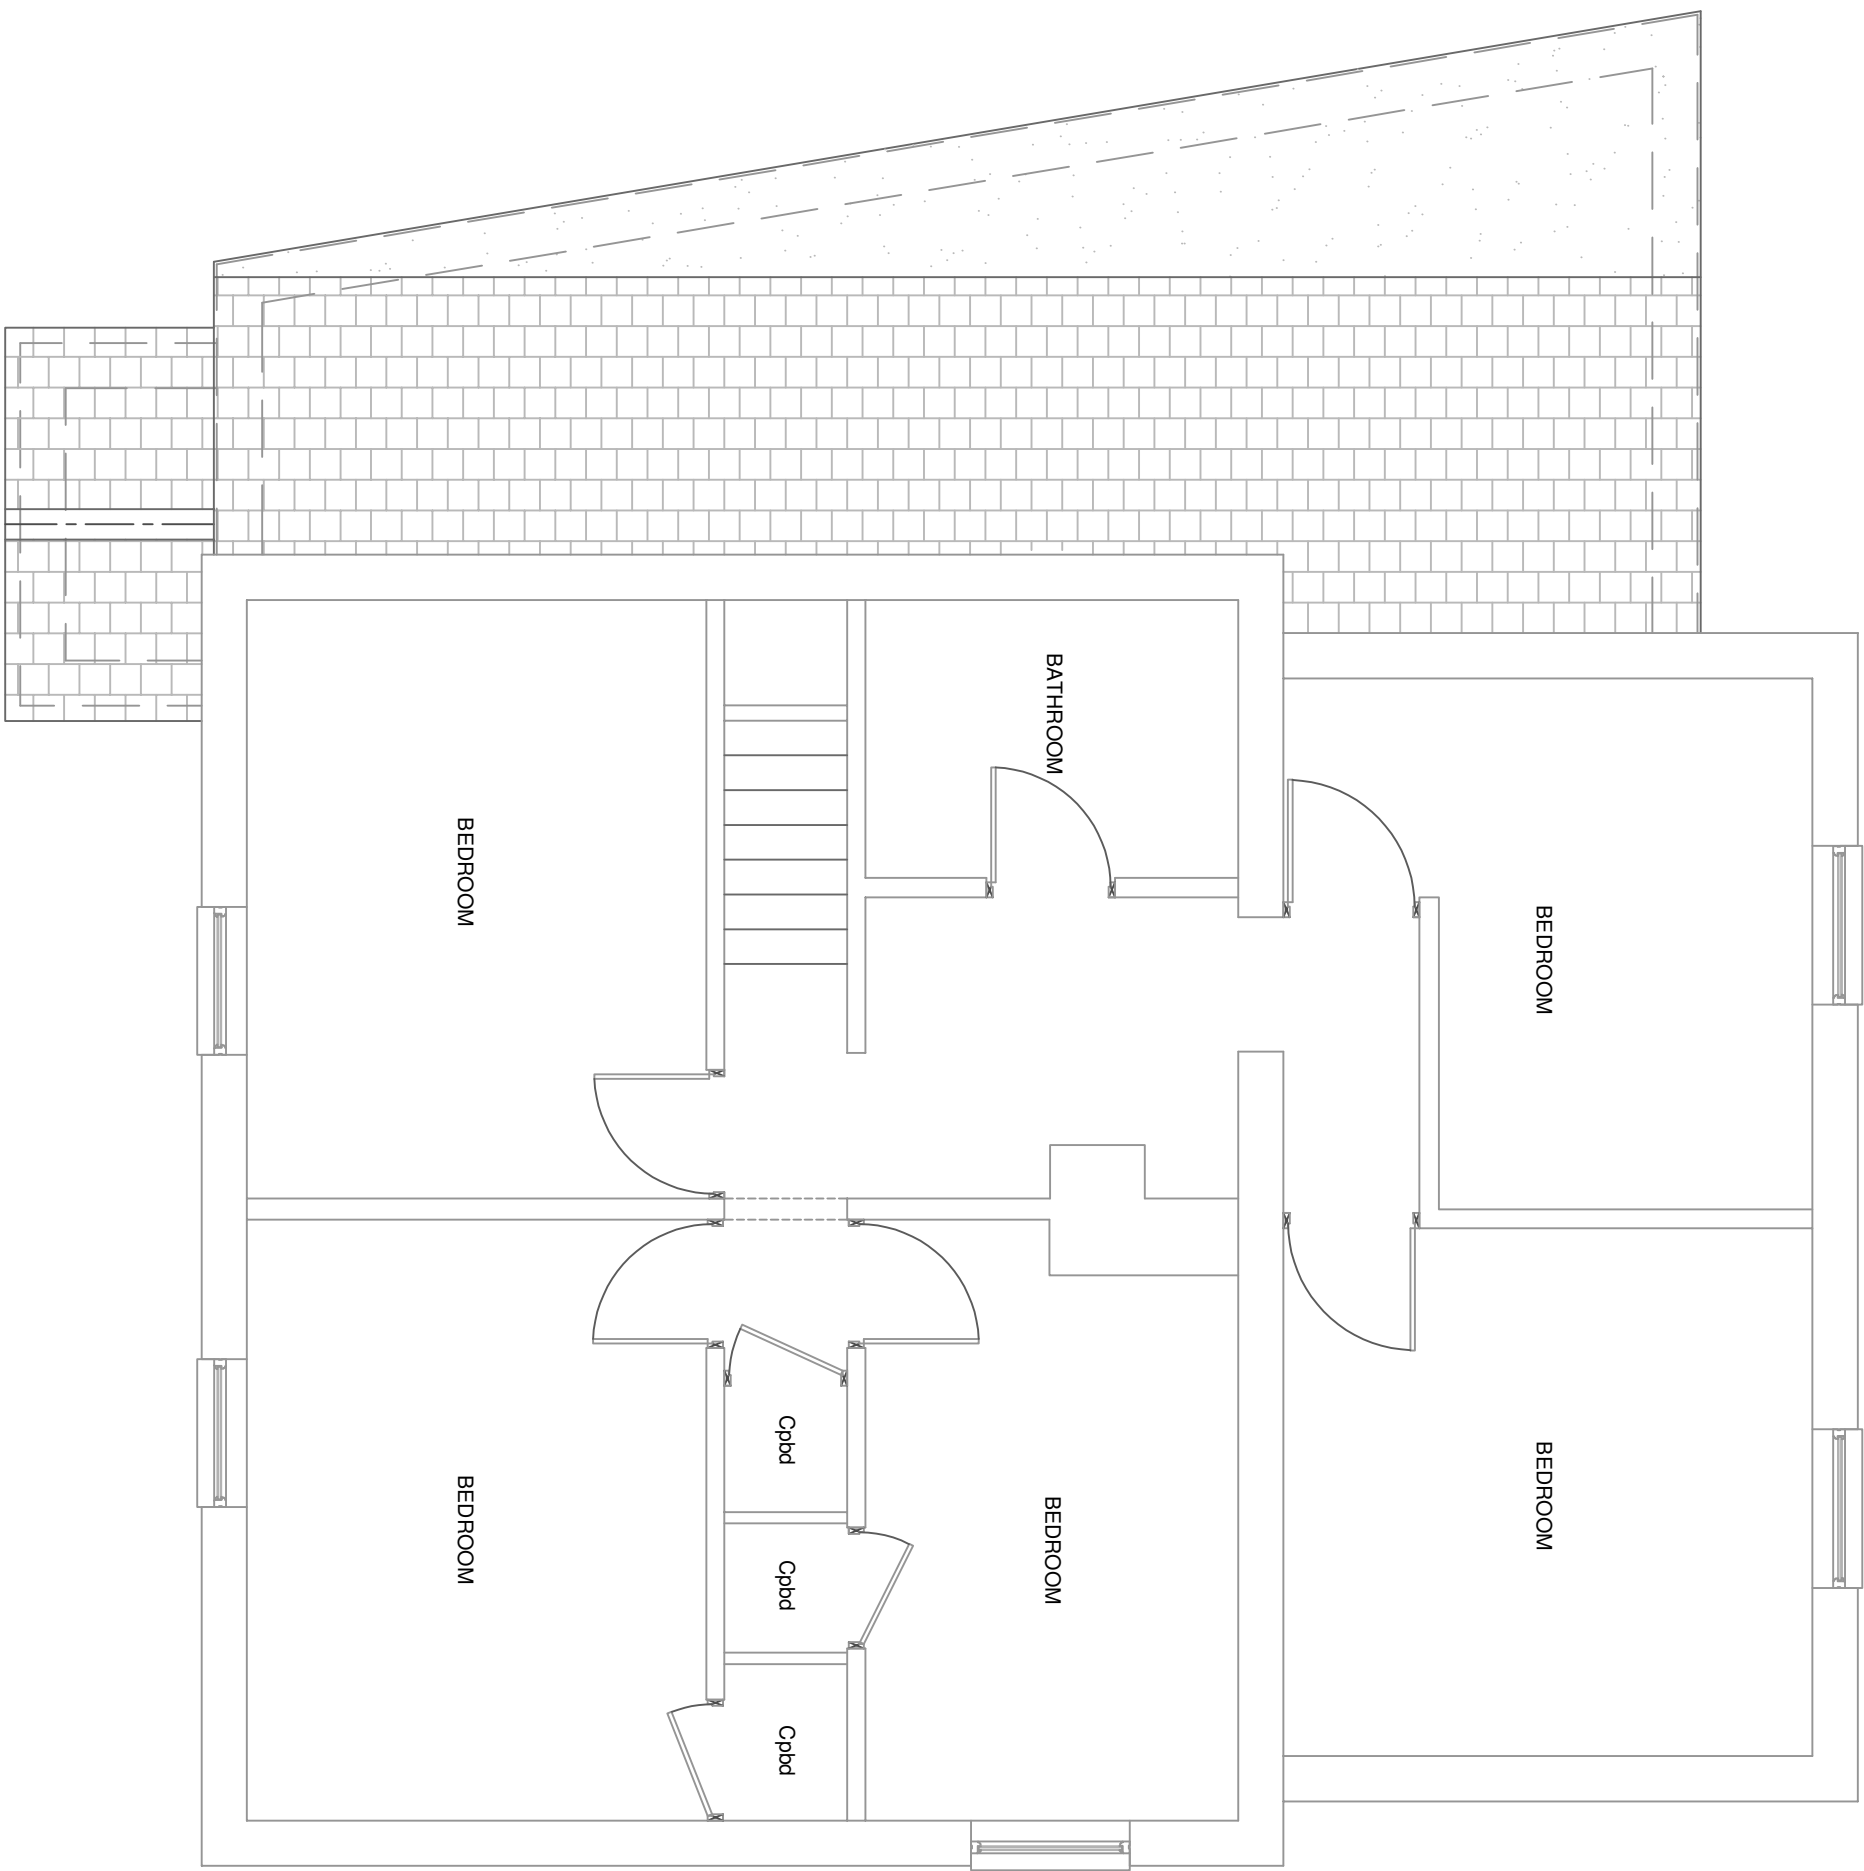


EXISTING FIRST FLOOR PLAN

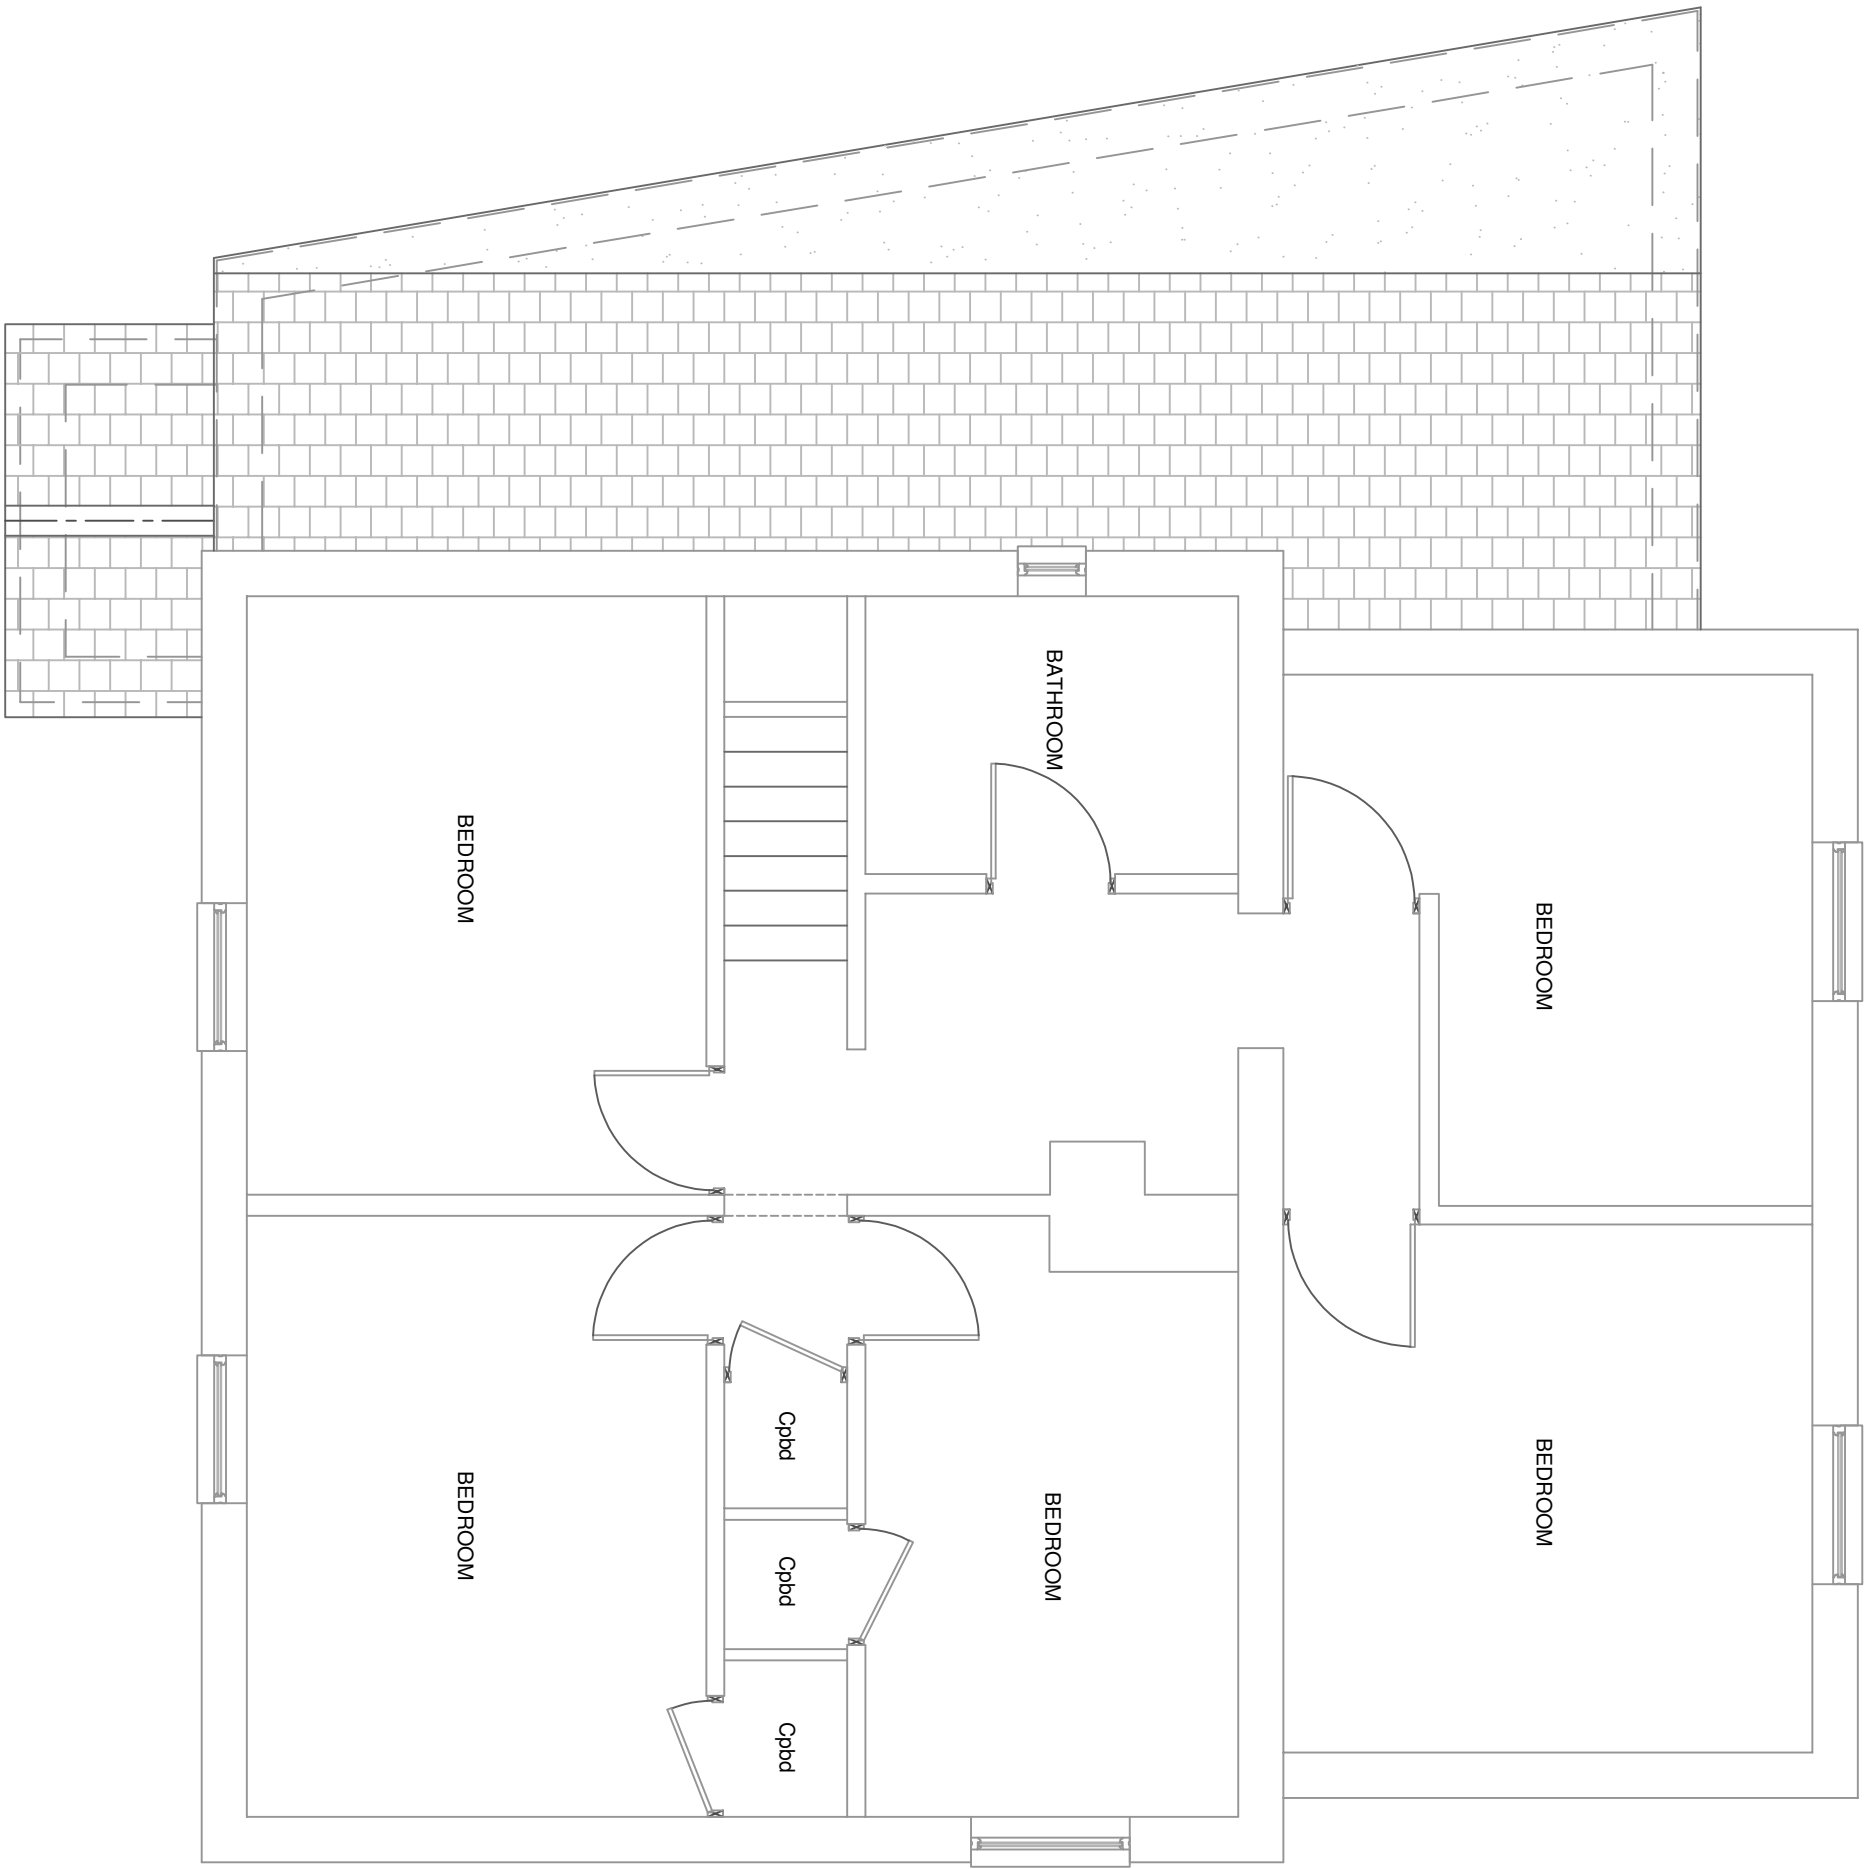

PROPOSED FIRST FLOOR PLAN

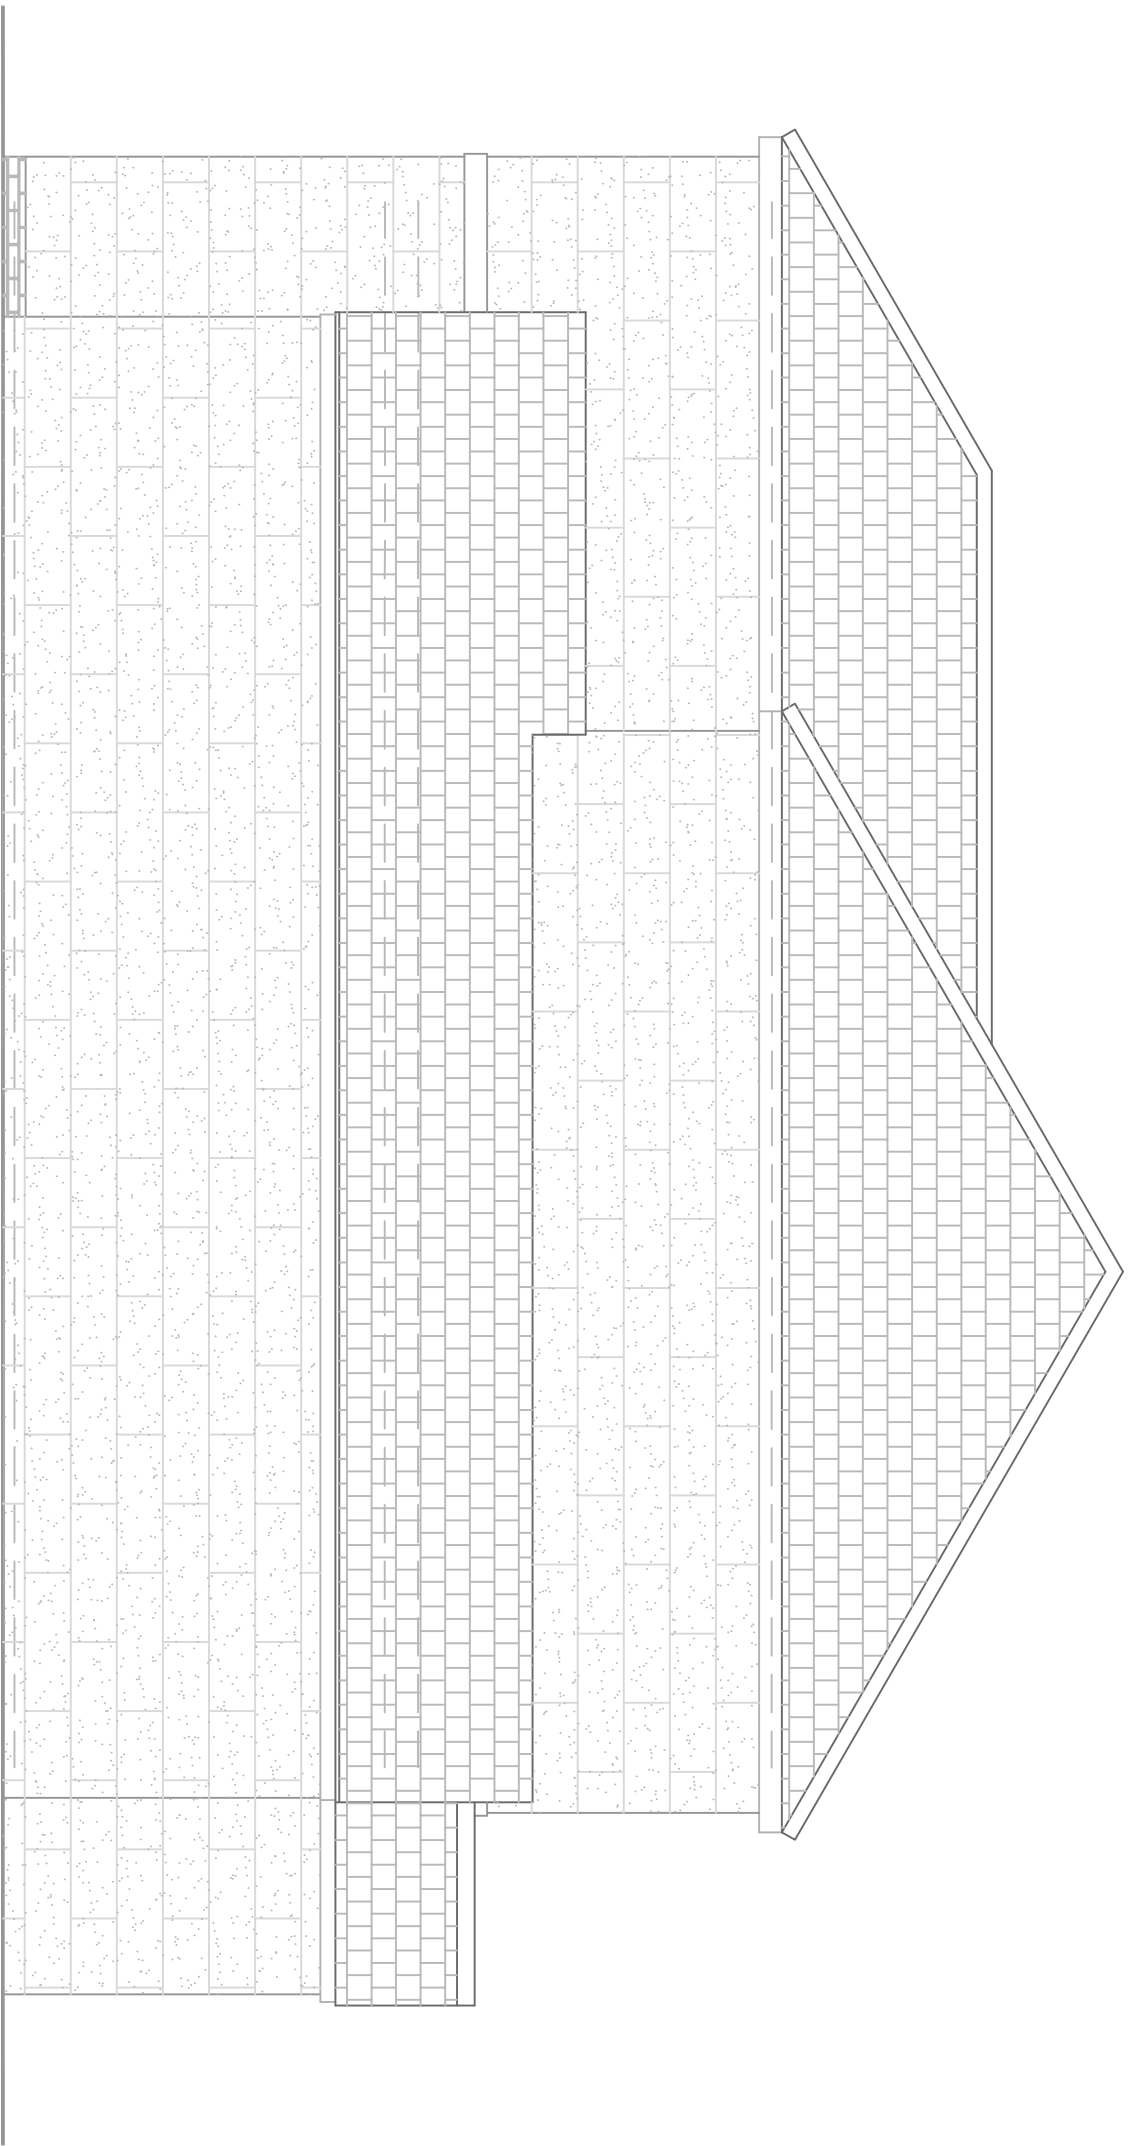

EXISTING WEST FACING SIDE ELEVATION

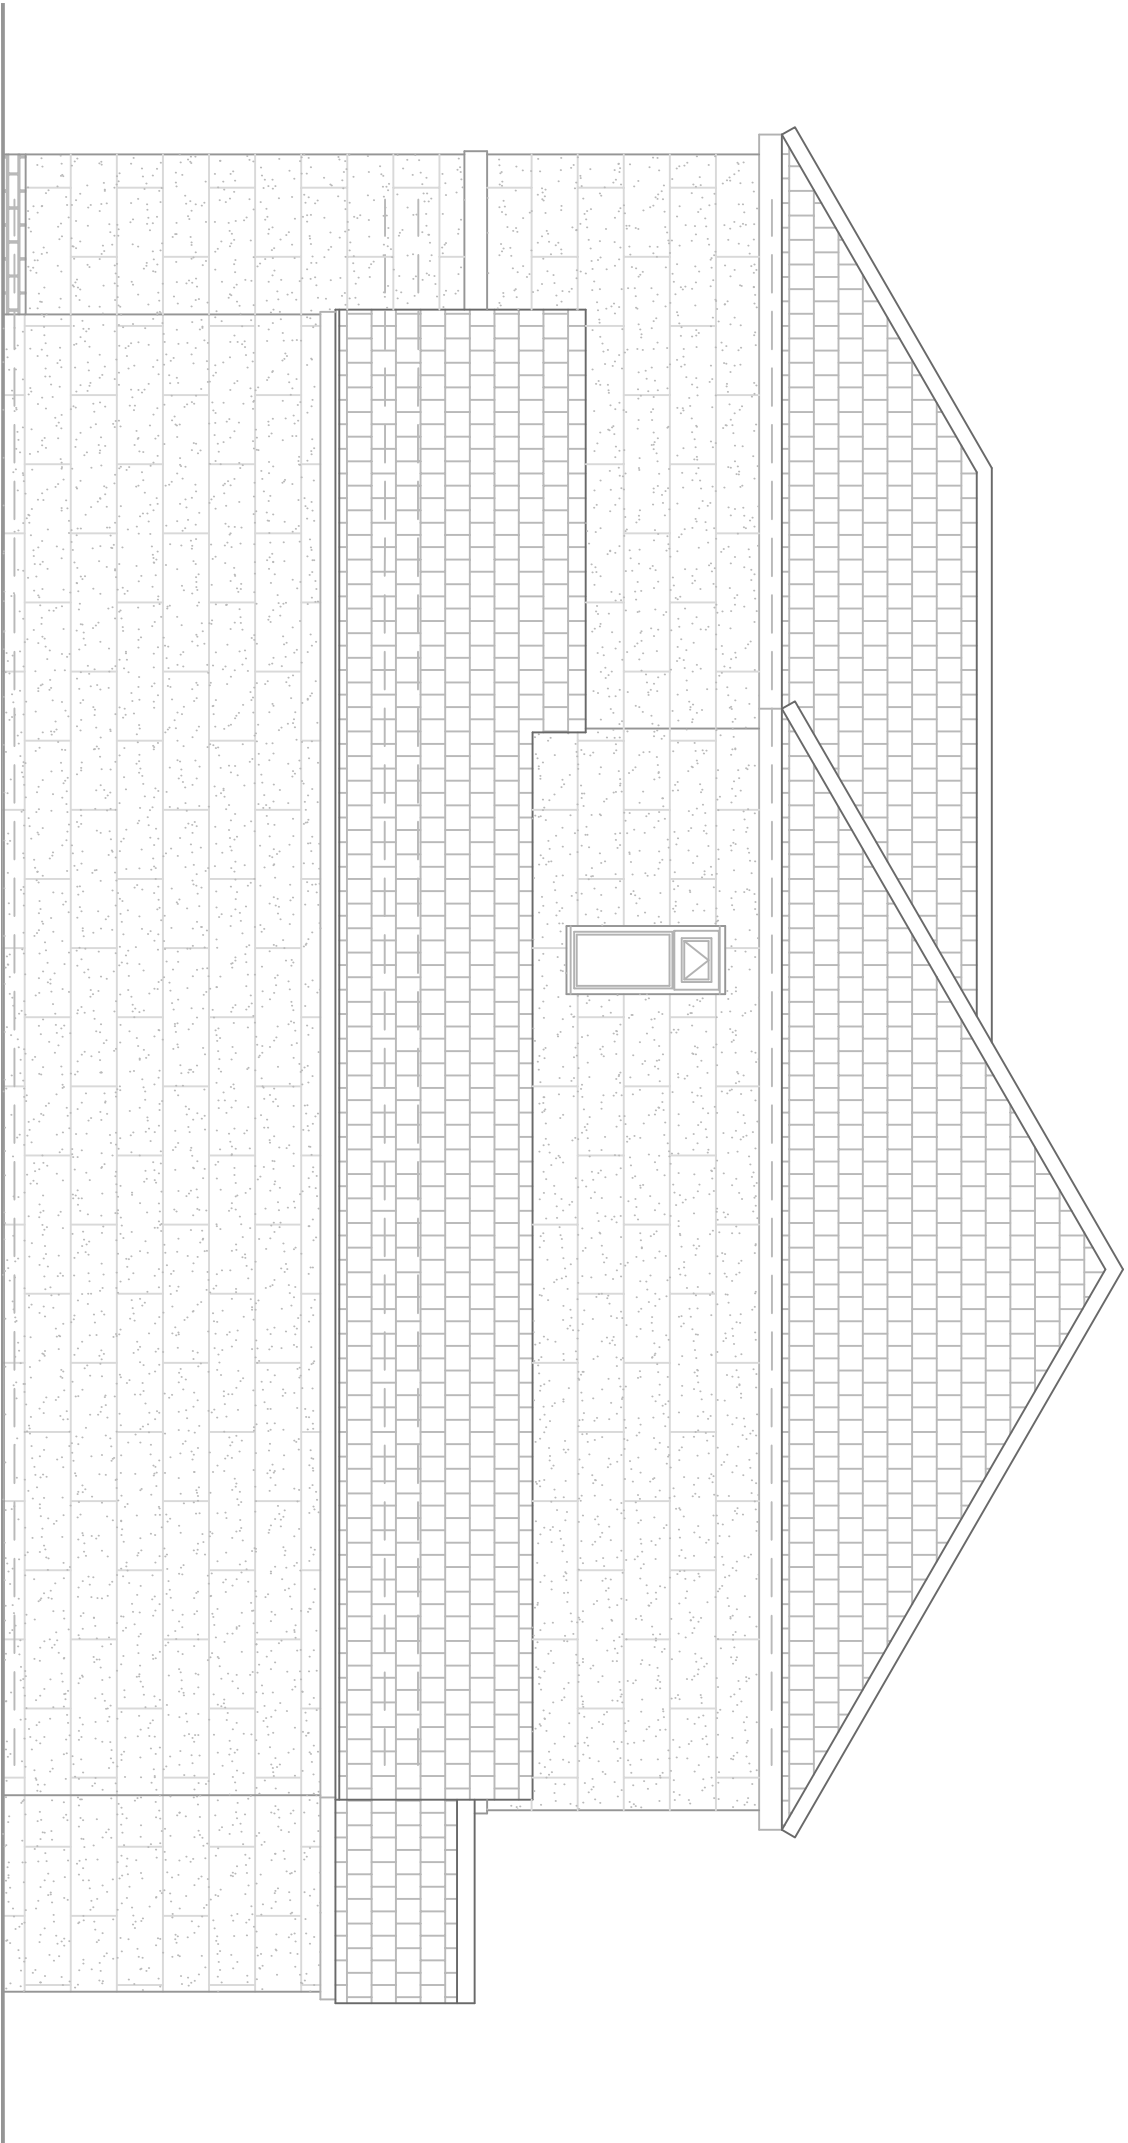

PROPOSED WEST FACING SIDE ELEVATION



PROPOSED BLOCK PLAN
SCALE = 1:500

			C
			B
			A
Dec 2025	ISSUED FOR DISCUSSION & APPROVAL BY CLIENT		REV
DATE	REVISION	CLIENT	

Mr C Saunders
A&N College
Norwood Lane
Meopham, DA13 0VA

Proposed Installation of Side-Elevation Bathroom Window at
Ash Cottage
Norwood Lane
Meopham, DA13 0YA

EXISTING & PROPOSED PLANS AND ELEVATIONS



LABC

© Copyright of this drawing is owned by Kartec Drafting Services It may not be copied or reproduced in whole or in part without written permission from Kartec Drafting Services	JT/KDS	DRAWN:
--	--------	--------

CHECKED:	-	the written permission of Kenton Drafting Services Ltd.
----------	---	---

SHEET SIZE:	A1	DRAWING No:	Sheet 1 of 1	Issue:
-------------	----	-------------	--------------	--------

DATE:	December 2025	19/11-P-01 A

A