




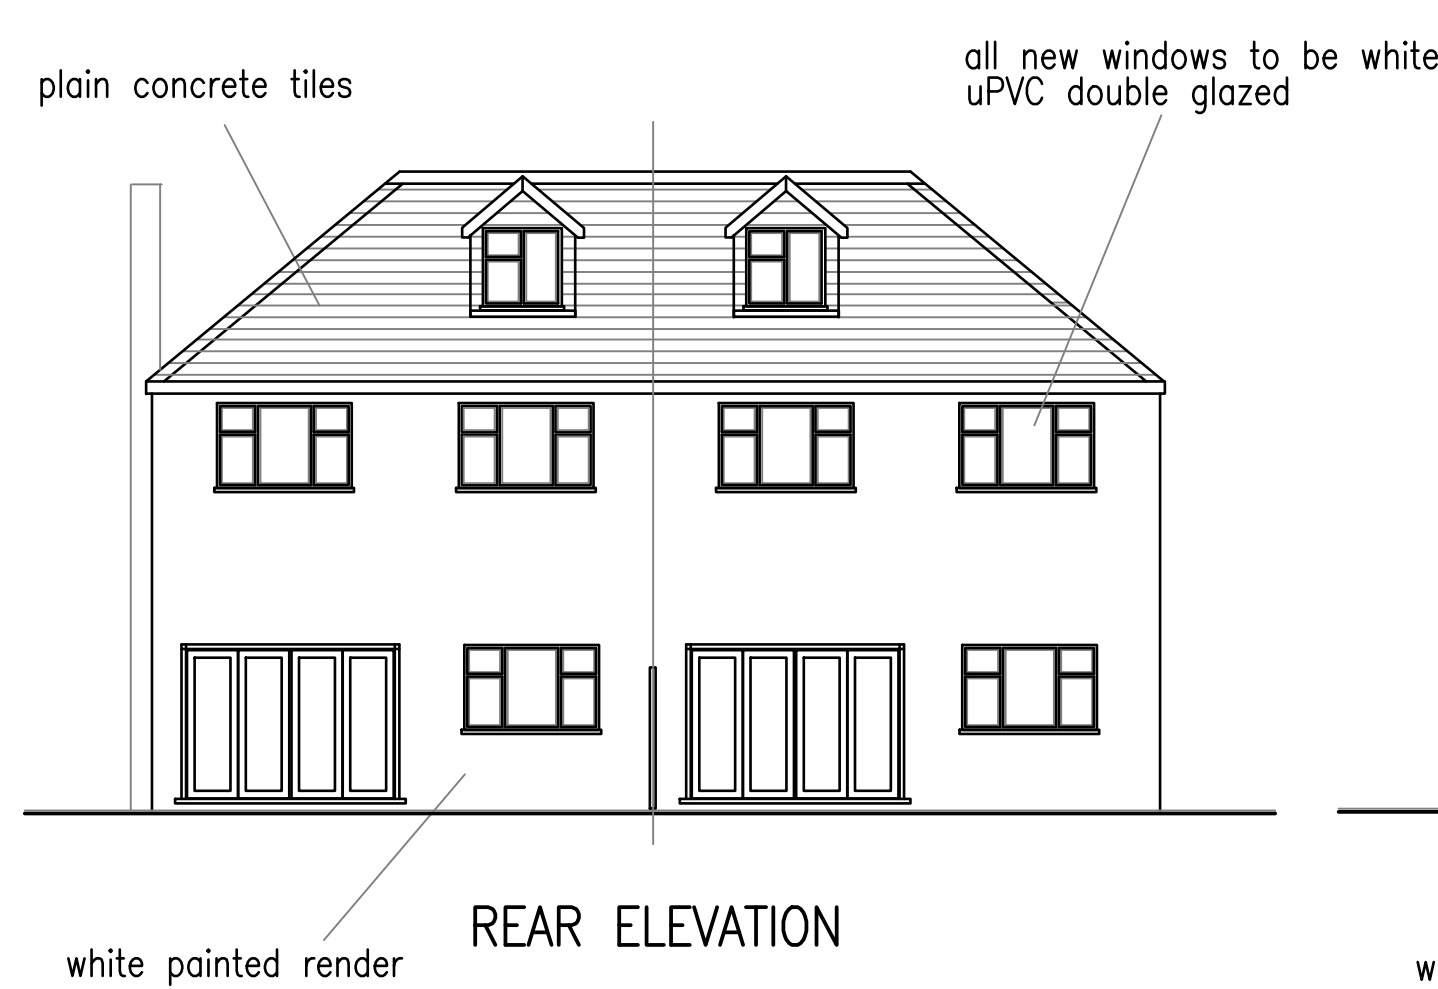


REAR ELEVATION

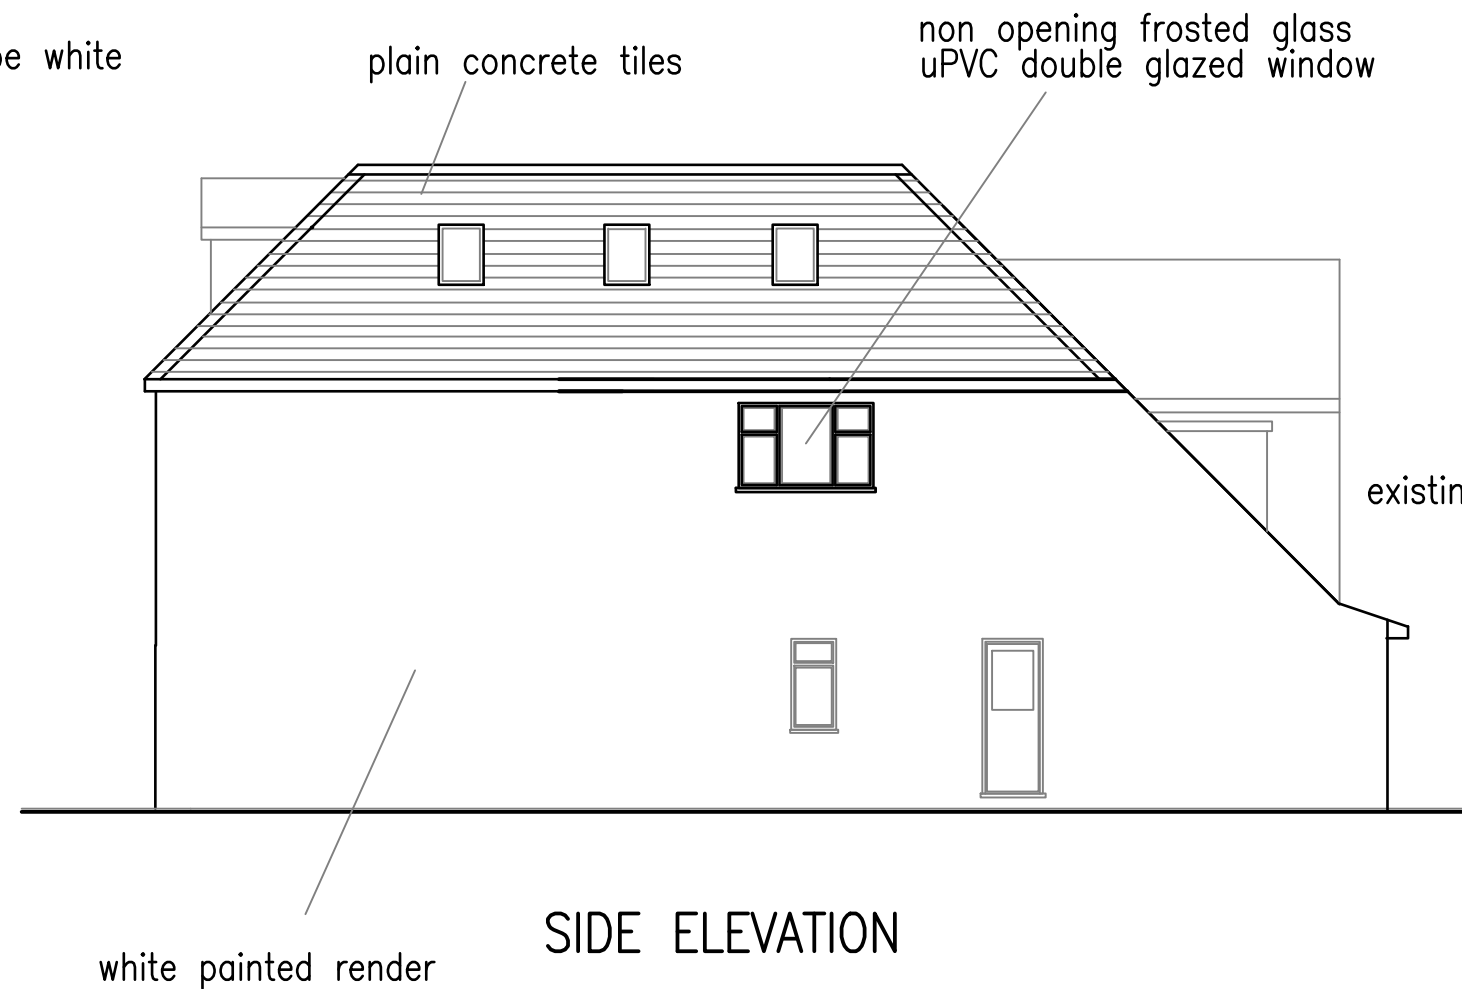



SIDE ELEVATION

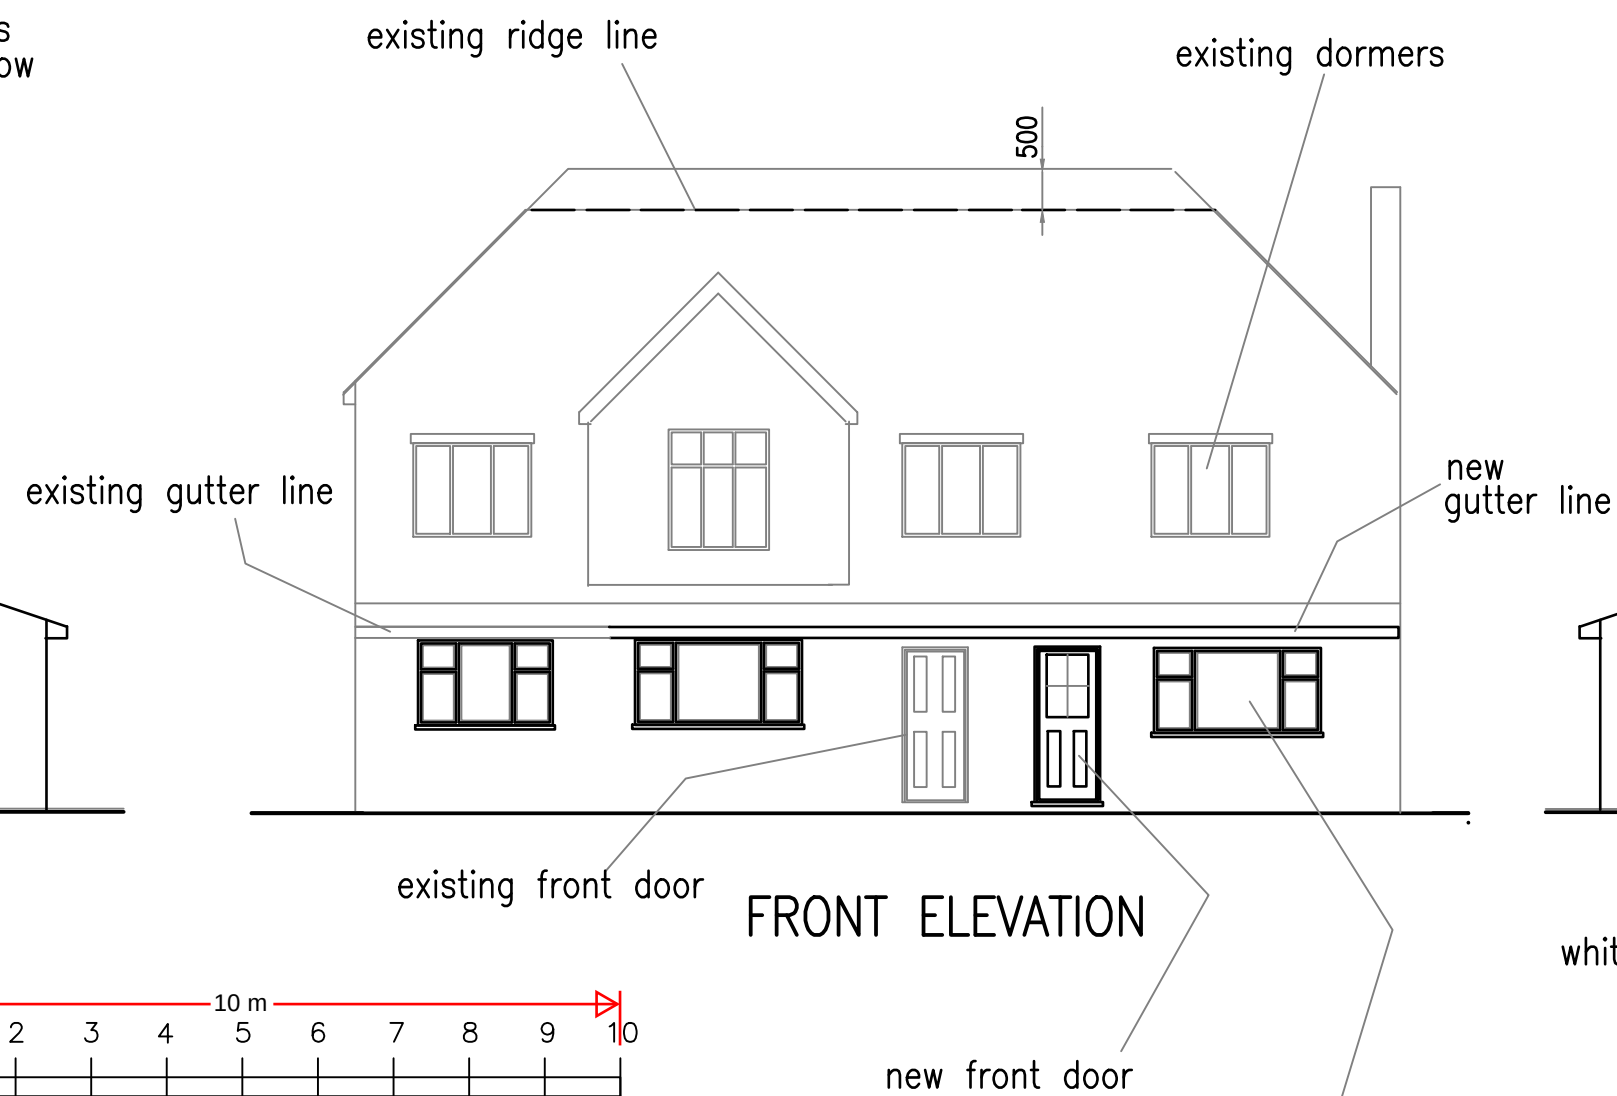


FRONT ELEVATION

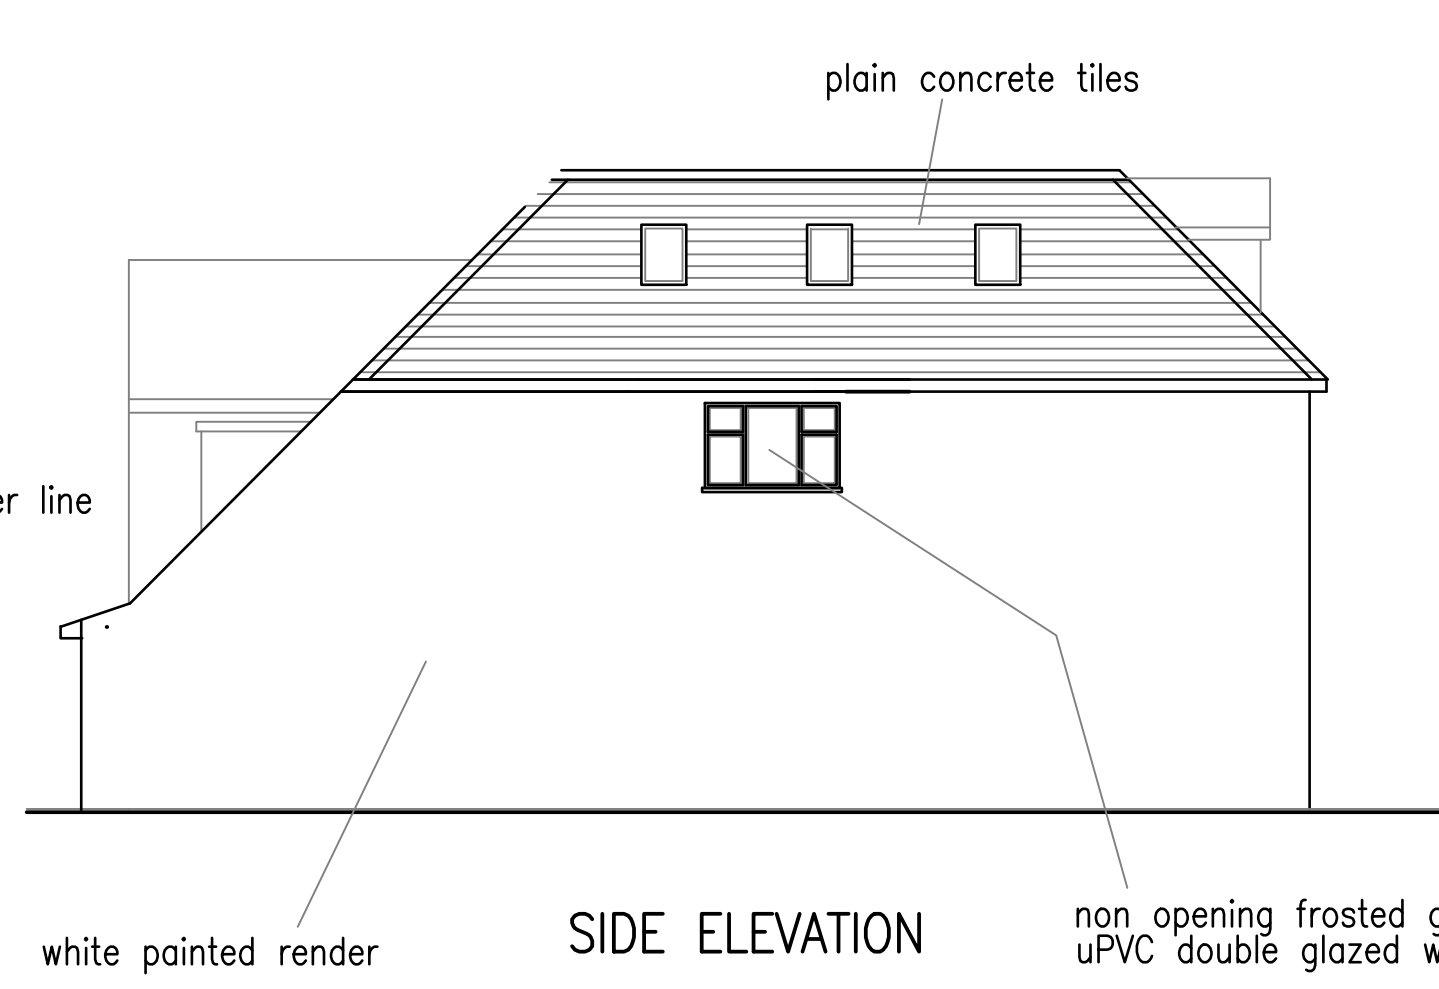



SIDE ELEVATION

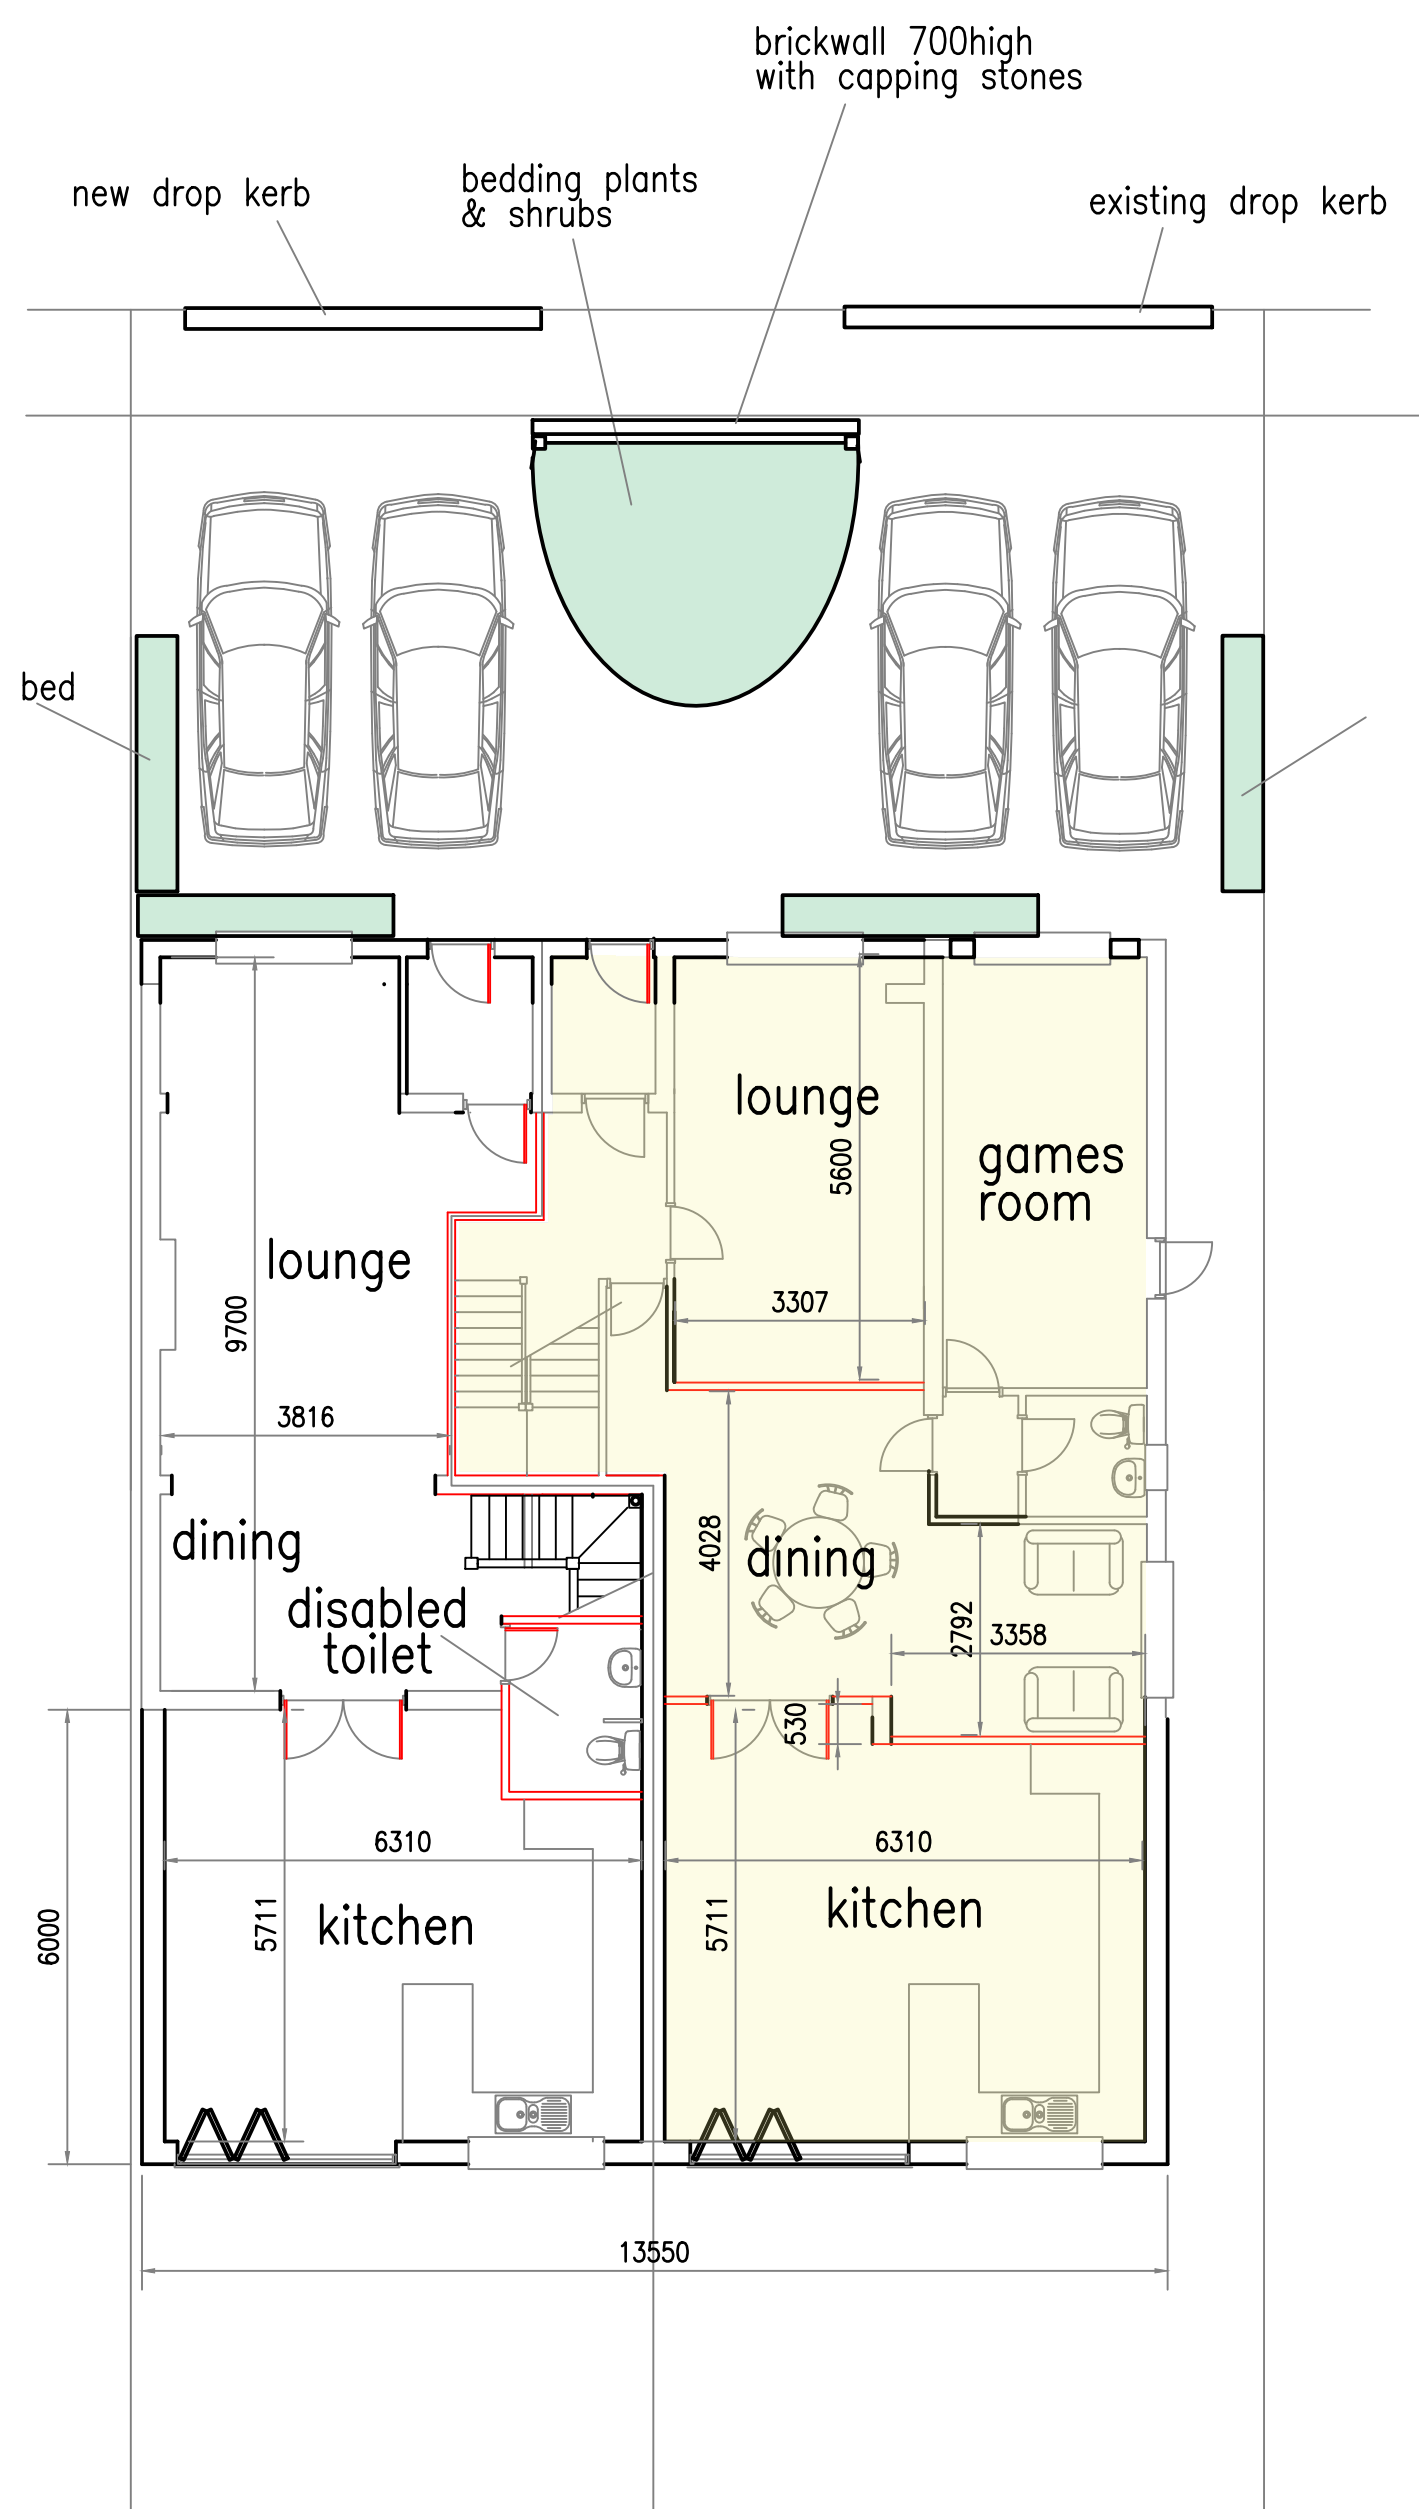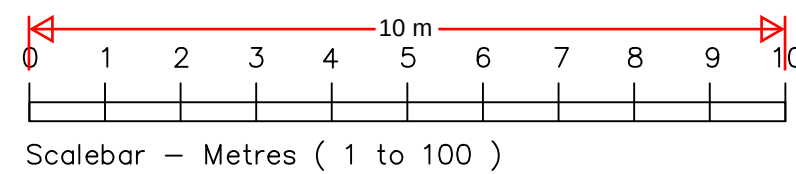


GROUND FLOOR PLAN

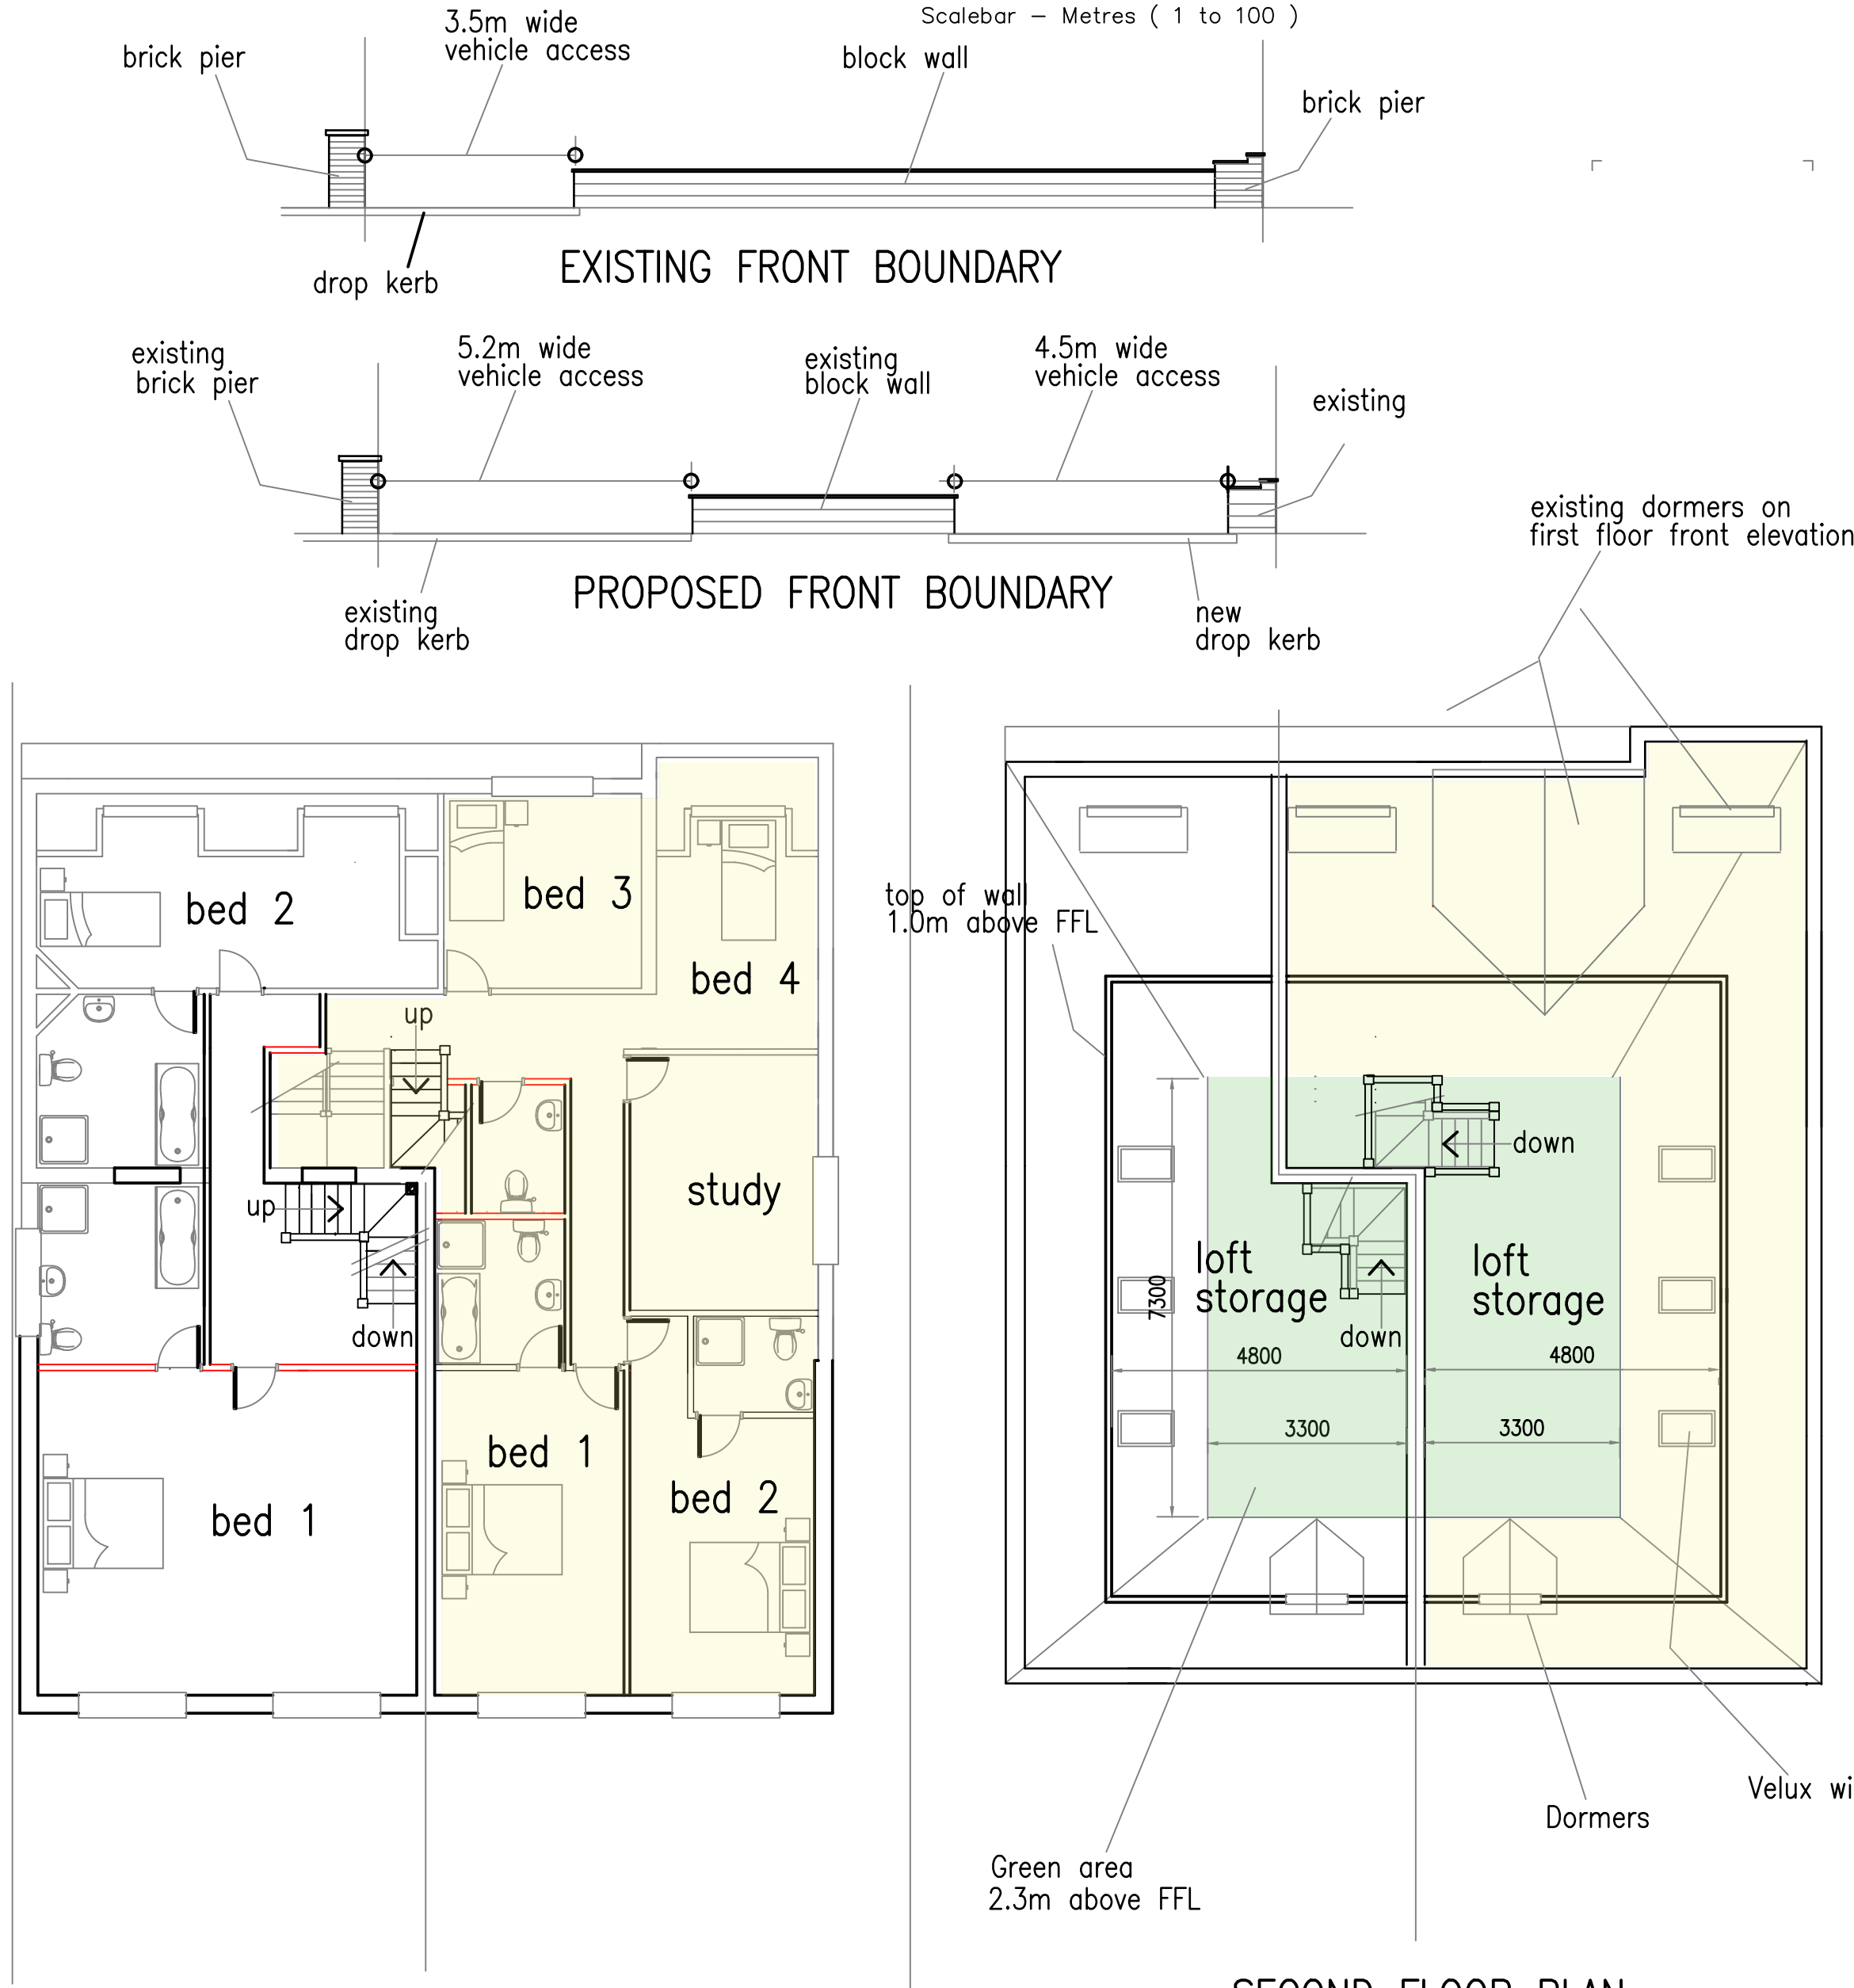


FIRST FLOOR PLAN

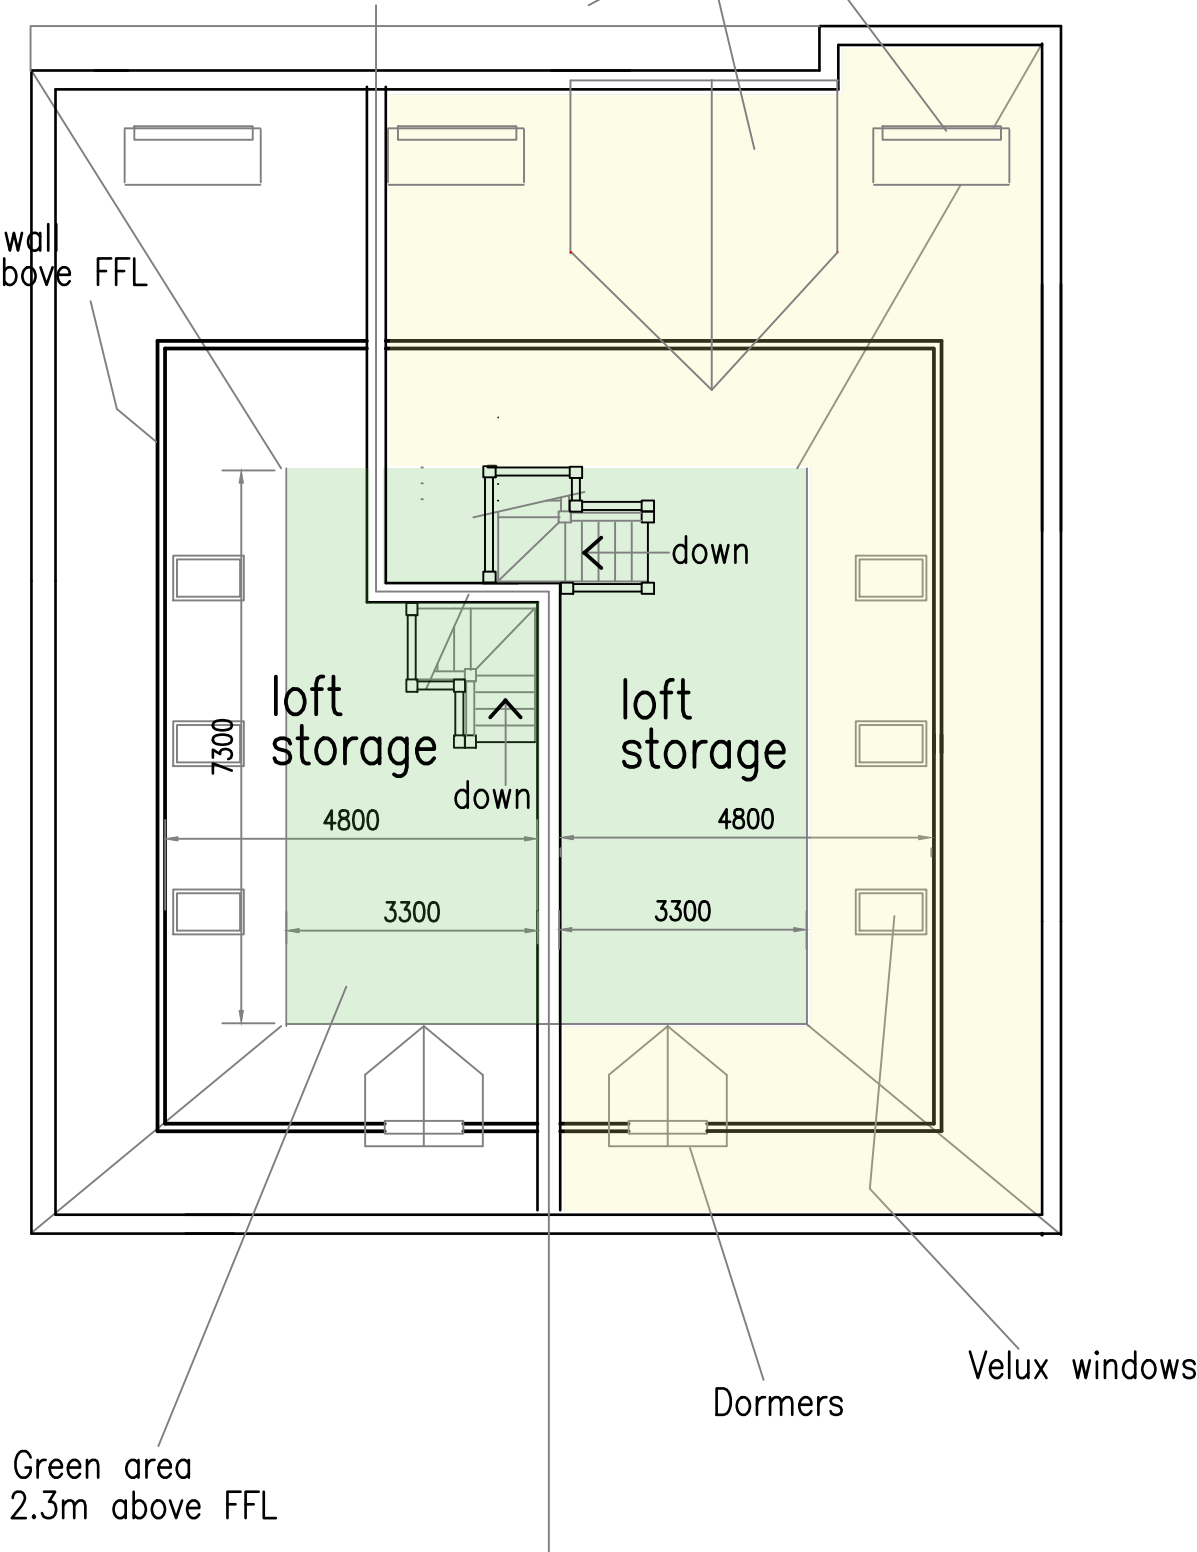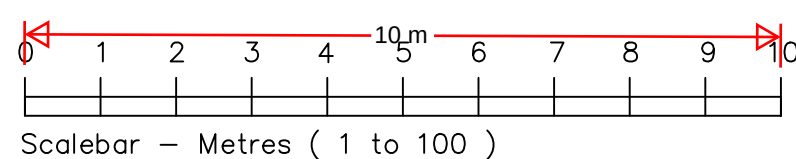


SECOND FLOOR PLAN

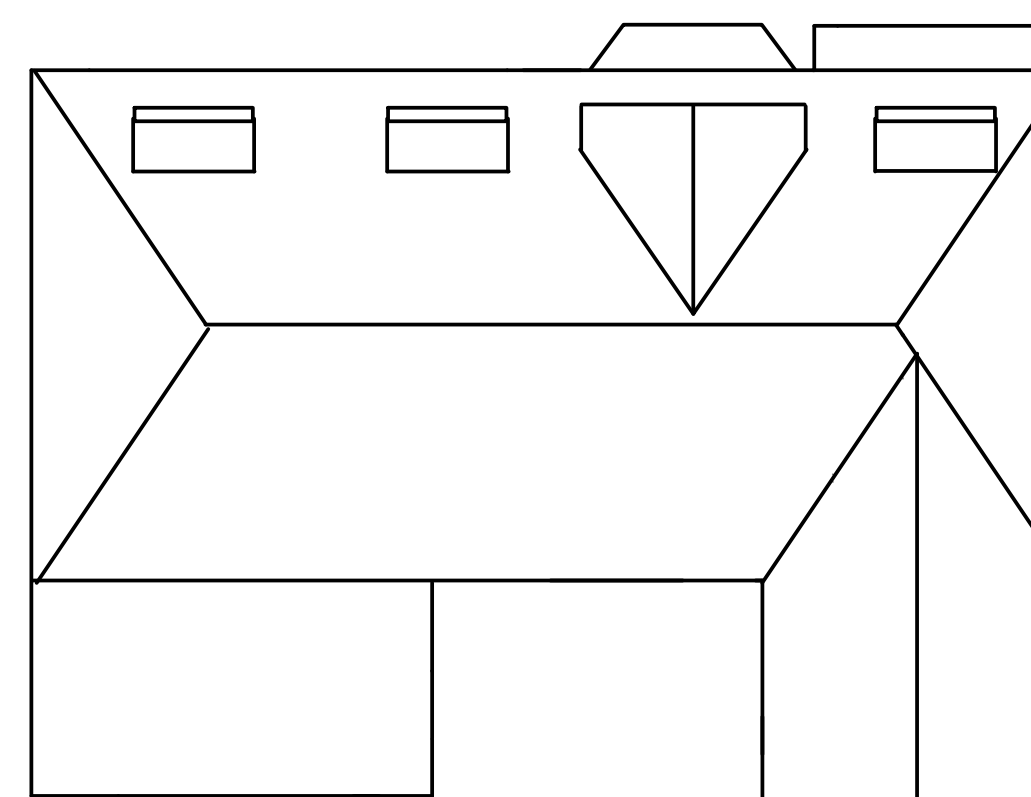

EXISTING ROOF PLAN

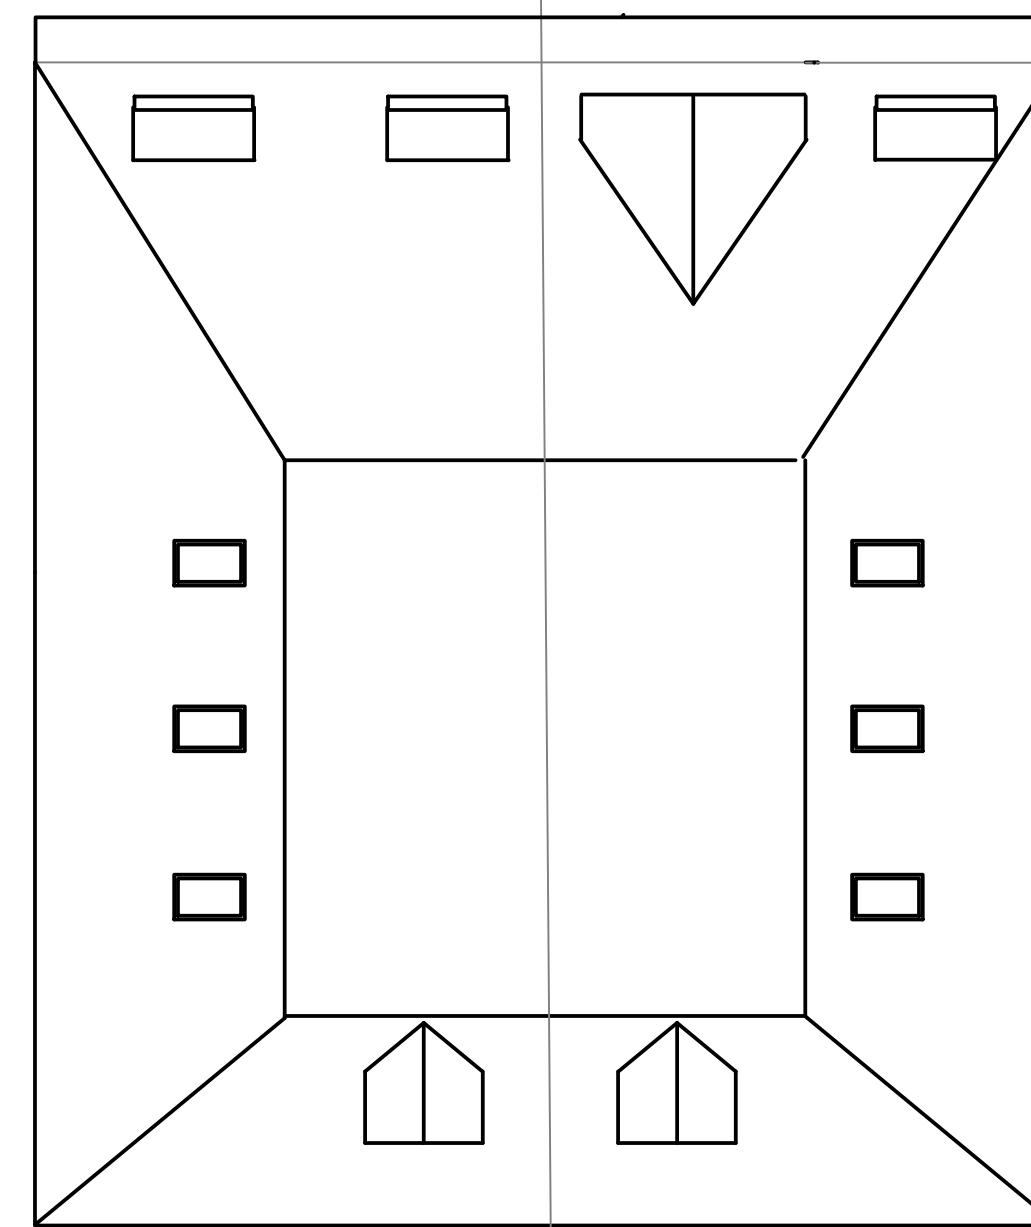

PROPOSED ROOF PLAN

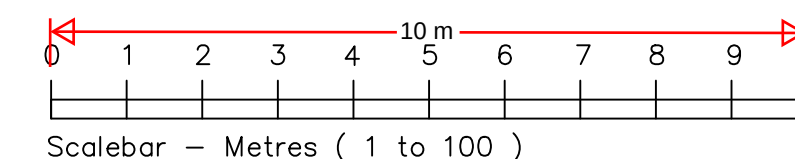

|      |                                             |          |     |
|------|---------------------------------------------|----------|-----|
| L    | Dormers added to second floor plan          | 10/12/24 | GDM |
| K    | Minor revision                              | 9/12/24  | GDM |
| J    | Minor revision                              | 22/11/24 | GDM |
| H    | Minor revision                              | 3/11/24  | GDM |
| G    | Minor revision                              | 1/8/24   | GDM |
| F    | Gates and planting added to front           | 21/6/24  | GDM |
| E    | Minor revisions                             | 16/4/24  | GDM |
| D    | Elevations revised<br>Location plan removed | 11/4/24  | GDM |
| C    | Location plan revised                       | 28/3/24  | GDM |
| B    | Location plan added                         | 22/3/24  | GDM |
| A    | Minor revision                              | 27/2/24  | GDM |
| Ref. | Revision                                    | Date     | By  |

All rights reserved. No part of this drawing may be reproduced or transmitted in any form by any means without written permission of the copyright holder.

Project  
258 SINGLEWELL ROAD  
GRAVESEND KENT

Drawing  
PLANNING DRAWING  
PROPOSED DETAILS

|             |       |        |  |
|-------------|-------|--------|--|
| Scale       | 1:100 | Date   |  |
| Drawn By    | GDM   | 8/2/24 |  |
| Designed By |       |        |  |
| Checked By  |       |        |  |

Drawing number  
SR/PD/24/01 L