




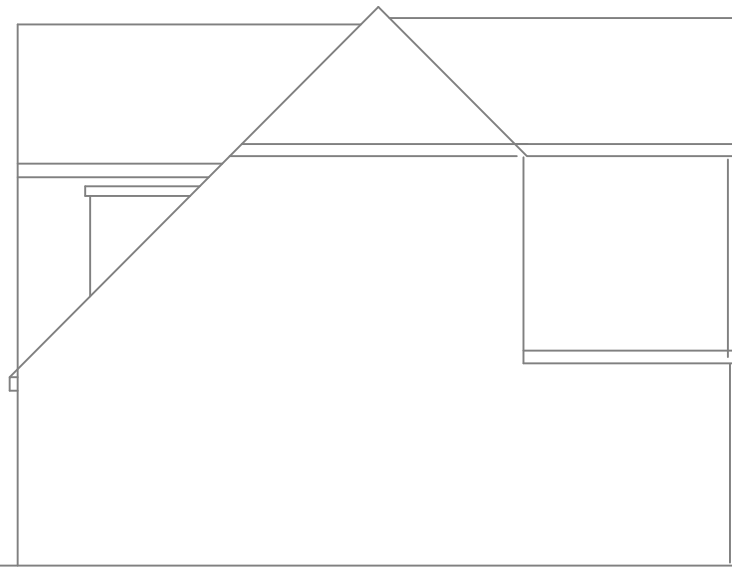

SIDE ELEVATION

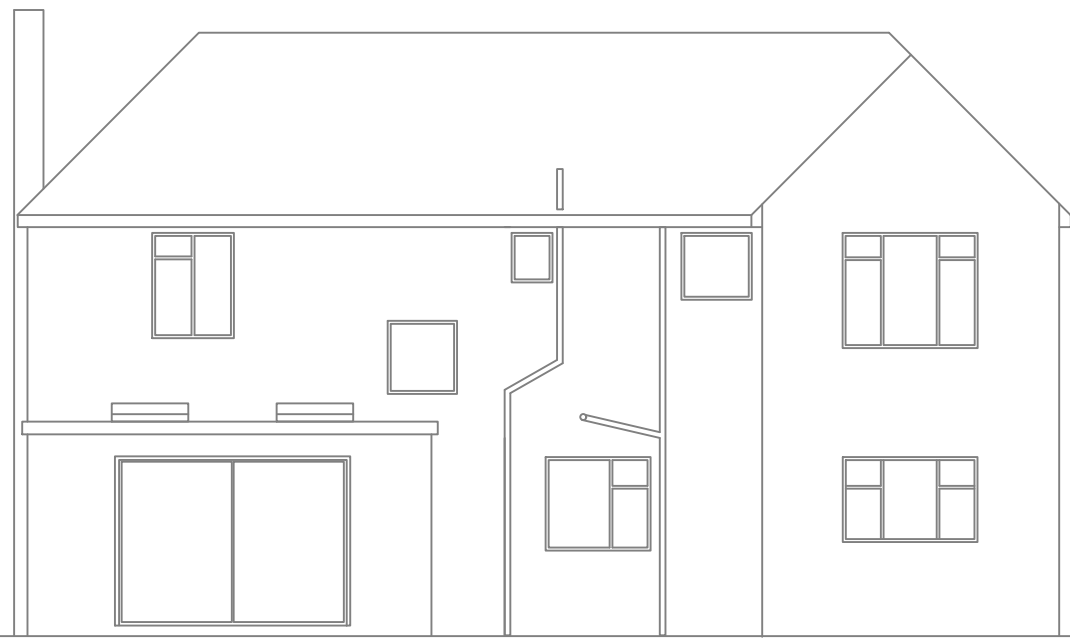


REAR ELEVATION

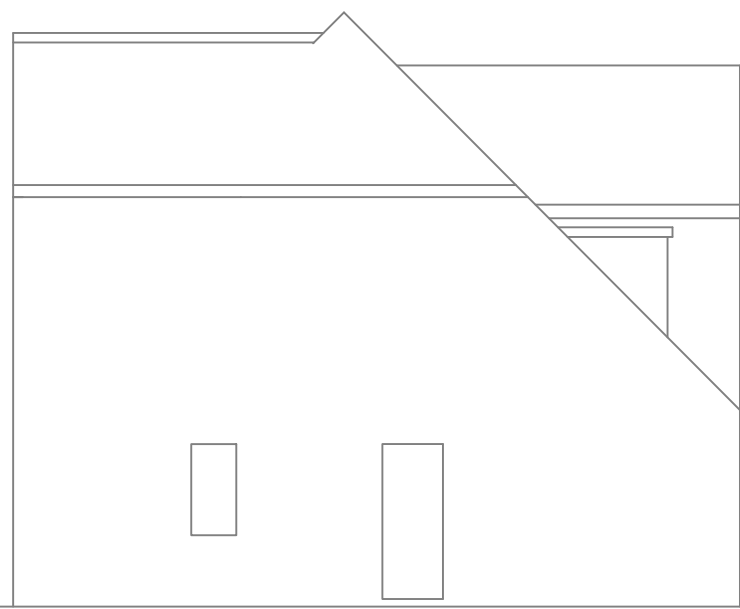

SIDE ELEVATION



FRONT ELEVATION

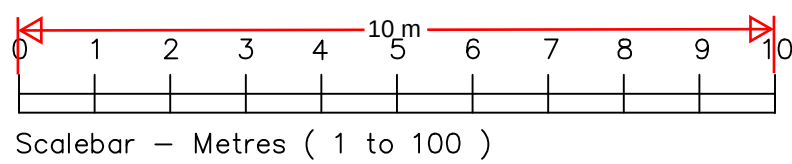


Scalebar - Metres (1 to 100)

Ⓕ Proposed drop kerb certificate B has been sent to KKC for there information


Existing drop kerb

Ⓕ Existing section of wall to remain


Existing drop kerb

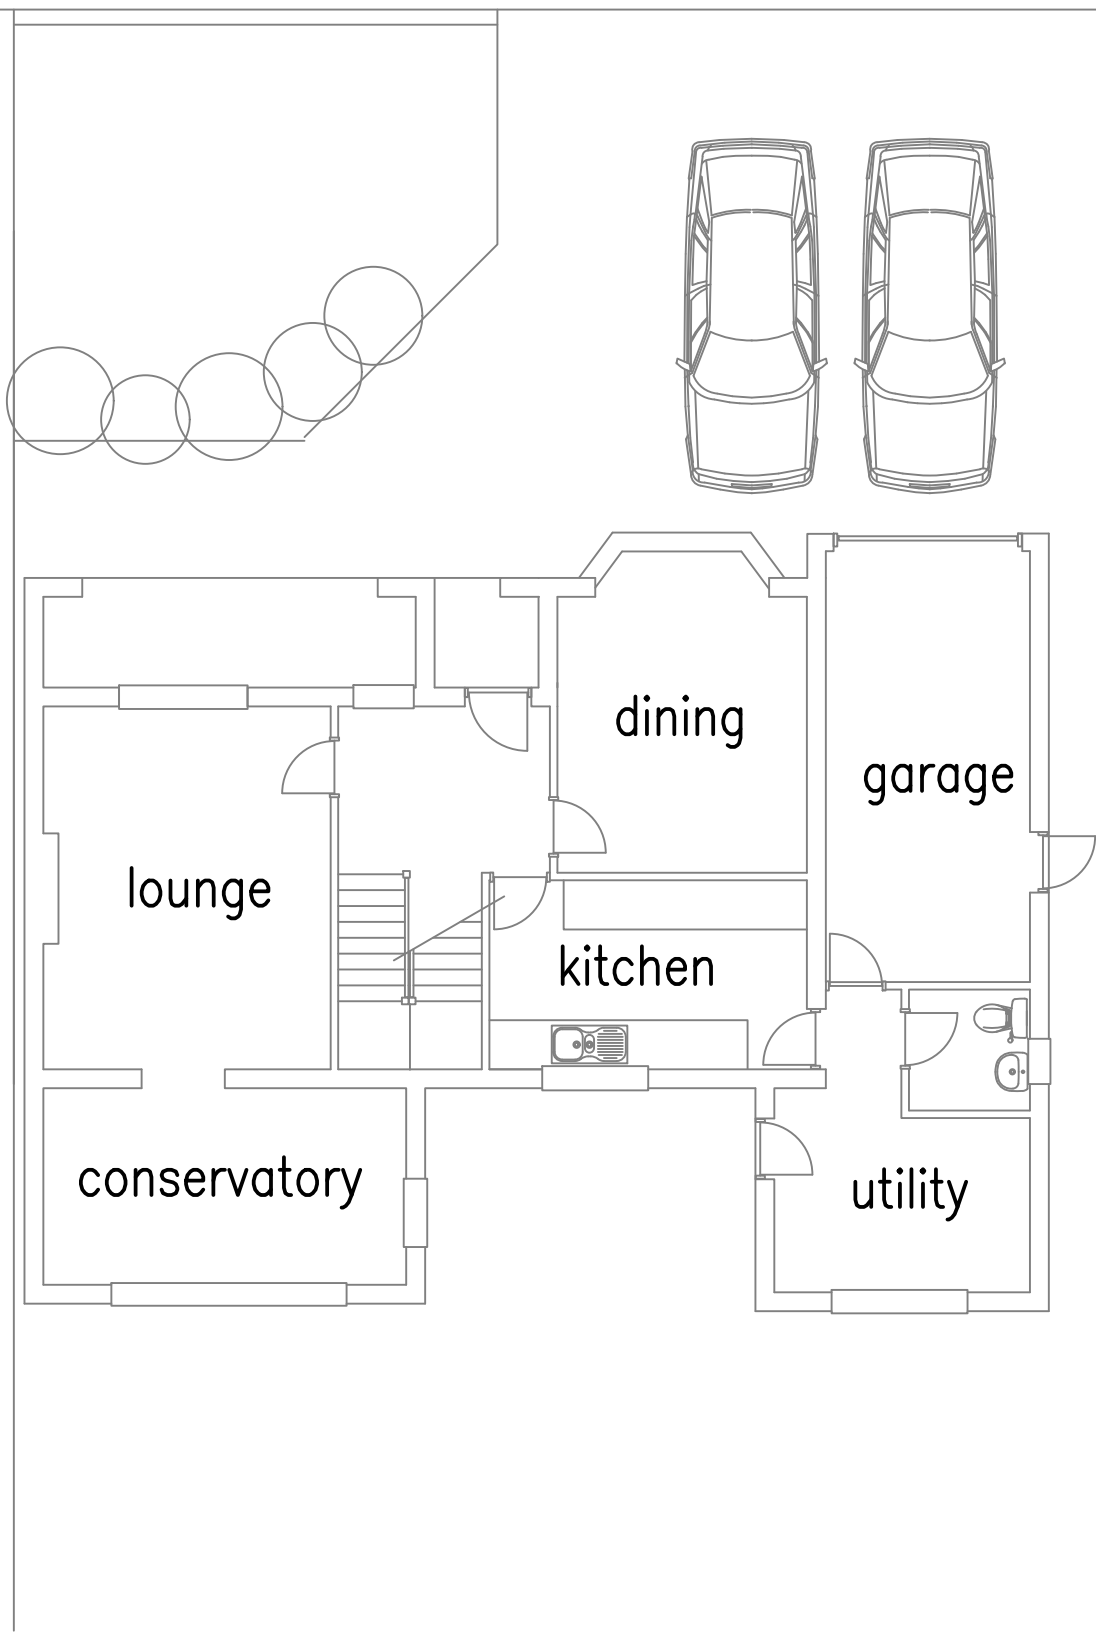


GROUND FLOOR PLAN

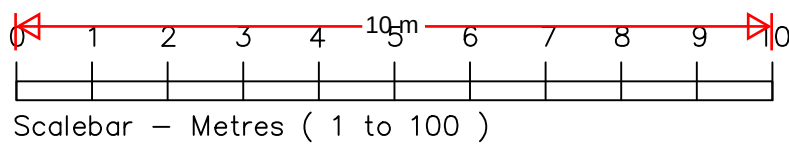


Scalebar - Metres (1 to 100)

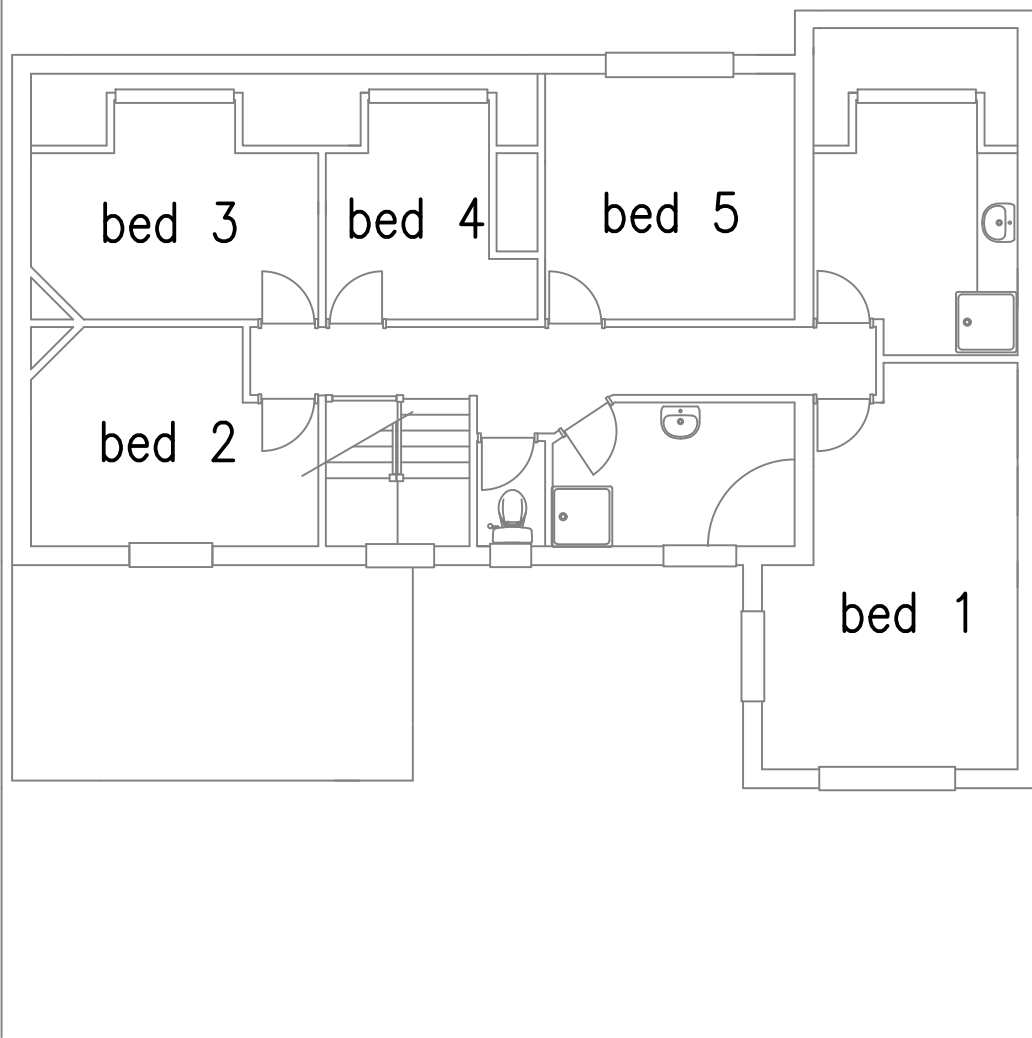


FIRST FLOOR PLAN

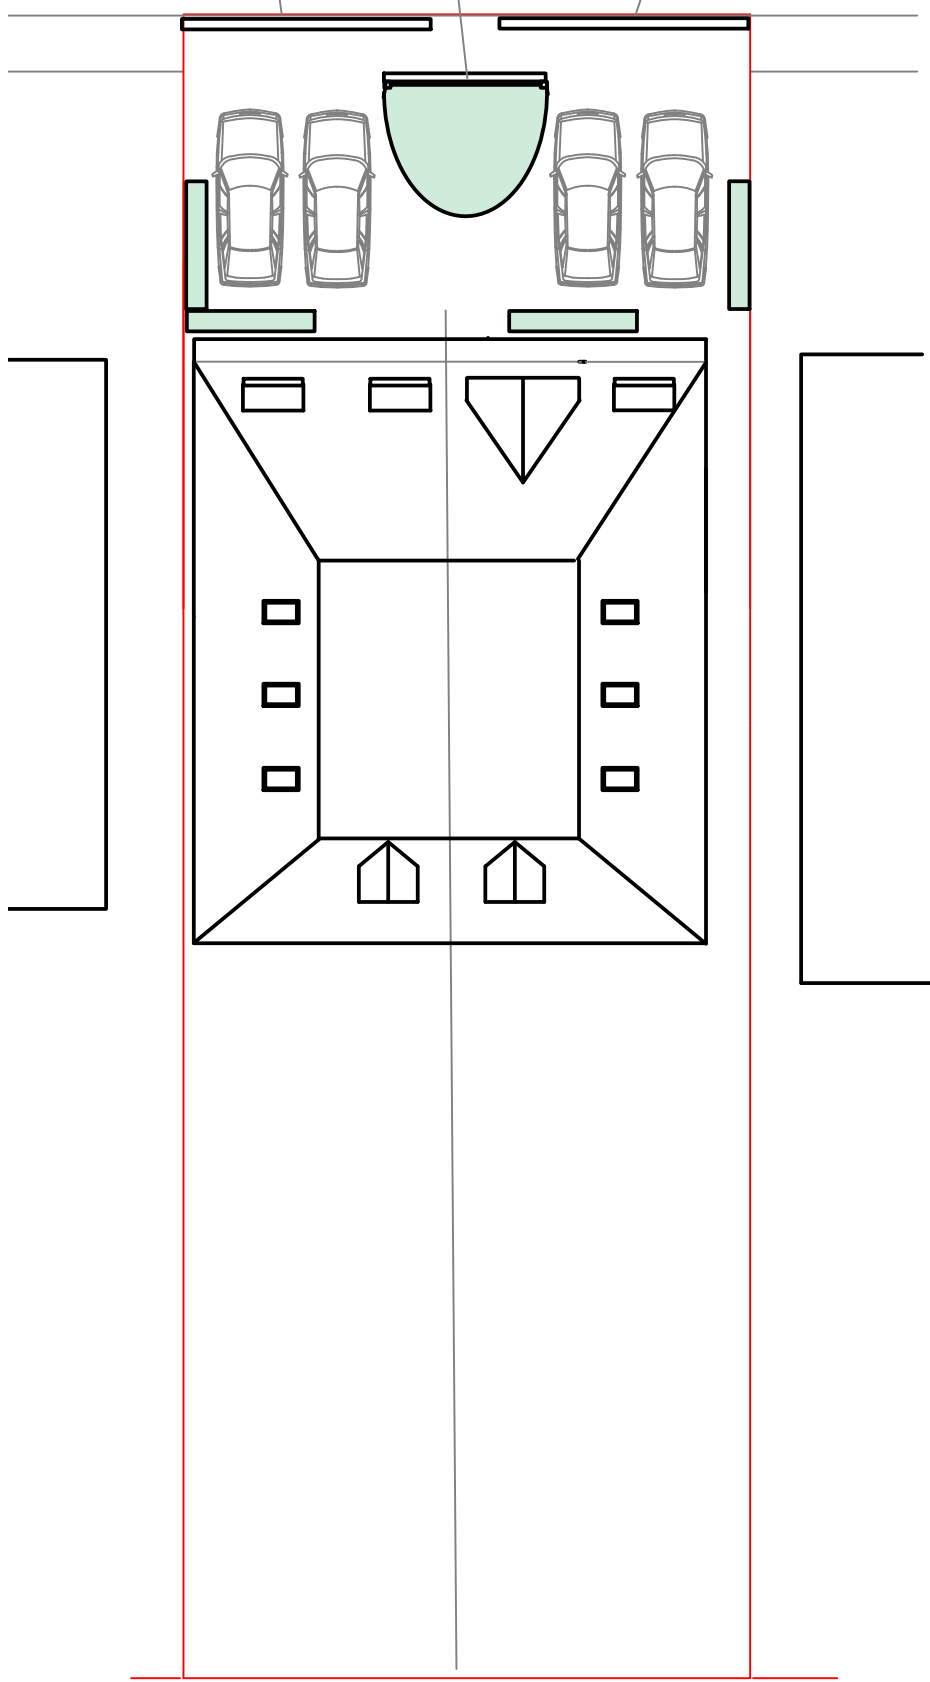


Ⓕ PROPOSED BLOCK PLAN

 


Scalebar - Metres (1 to 200)

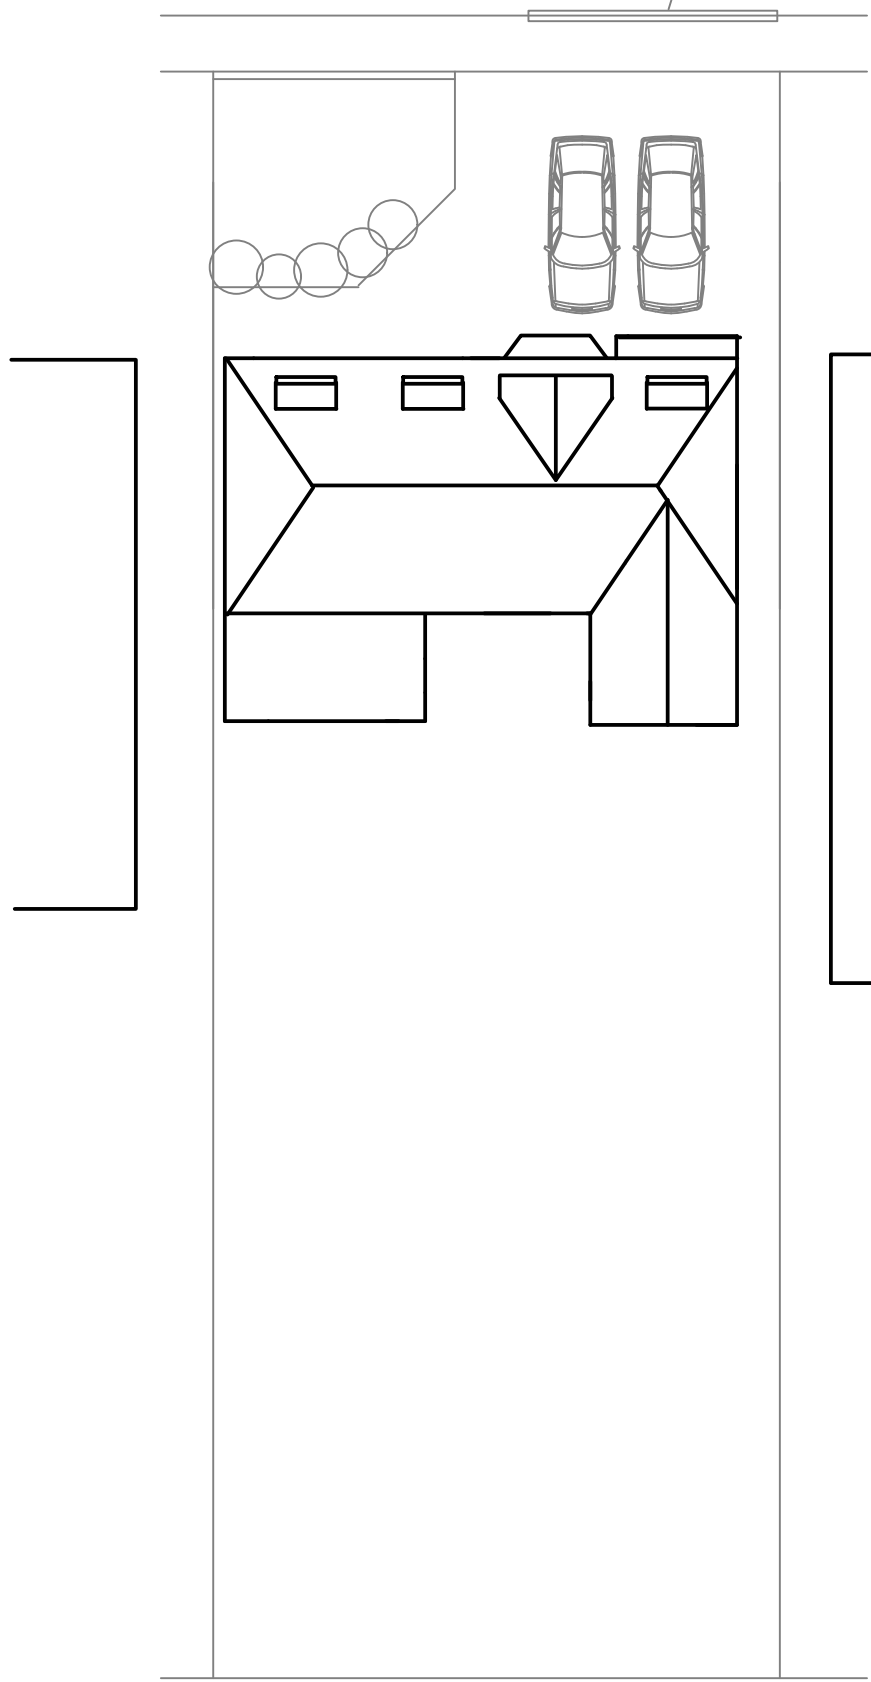

EXISTING BLOCK PLAN

 

Scalebar - Metres (1 to 200)

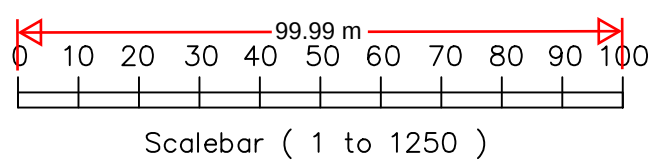

Scalebar (1 to 1250)



LOCATION PLAN

G	Minor revision	9/12/24	GDM
F	Drop kerb note added	1/12/24	GDM
E	Minor revision	26/7/24	GDM
D	Minor revision	16/4/24	GDM
C	Location plan added Existing Block plan revised	11/4/24	GDM
Ref.	Revision	Date	By

Ⓒ All rights reserved. No part of this drawing may be reproduced or transmitted in any forms by any means without written permission of the copyright holder.

Project
258 SINGLEWELL ROAD
GRAVESEND KENT

Drawing
PLANNING DRAWING
EXISTING DETAILS

Scale	1:100	Date
Drawn By	GDM	8/2/24
Designed By		
Checked By		

Drawing number
SR/PD/24/02

G