
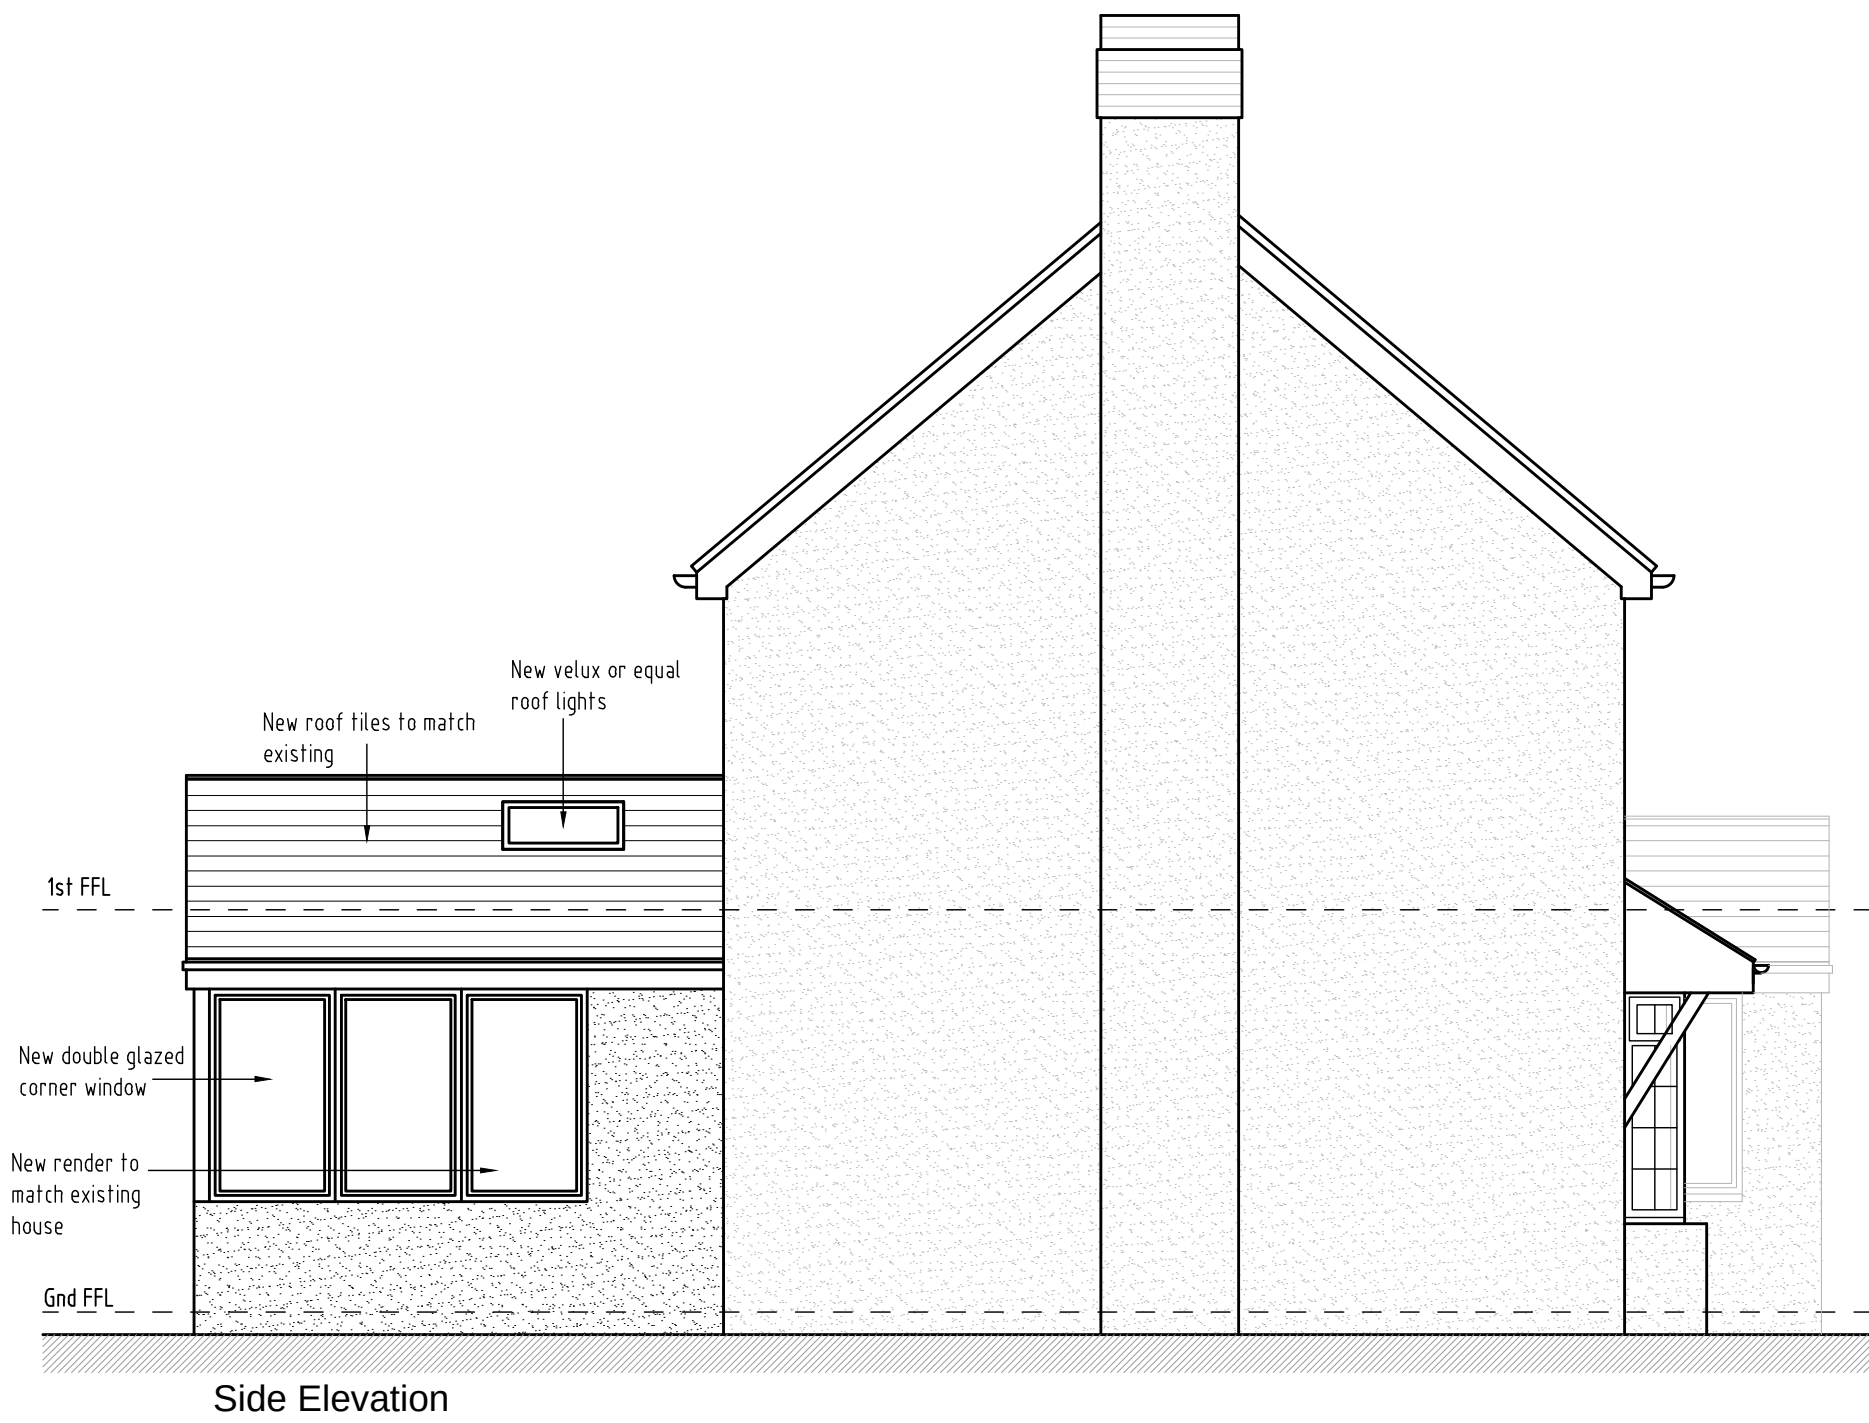
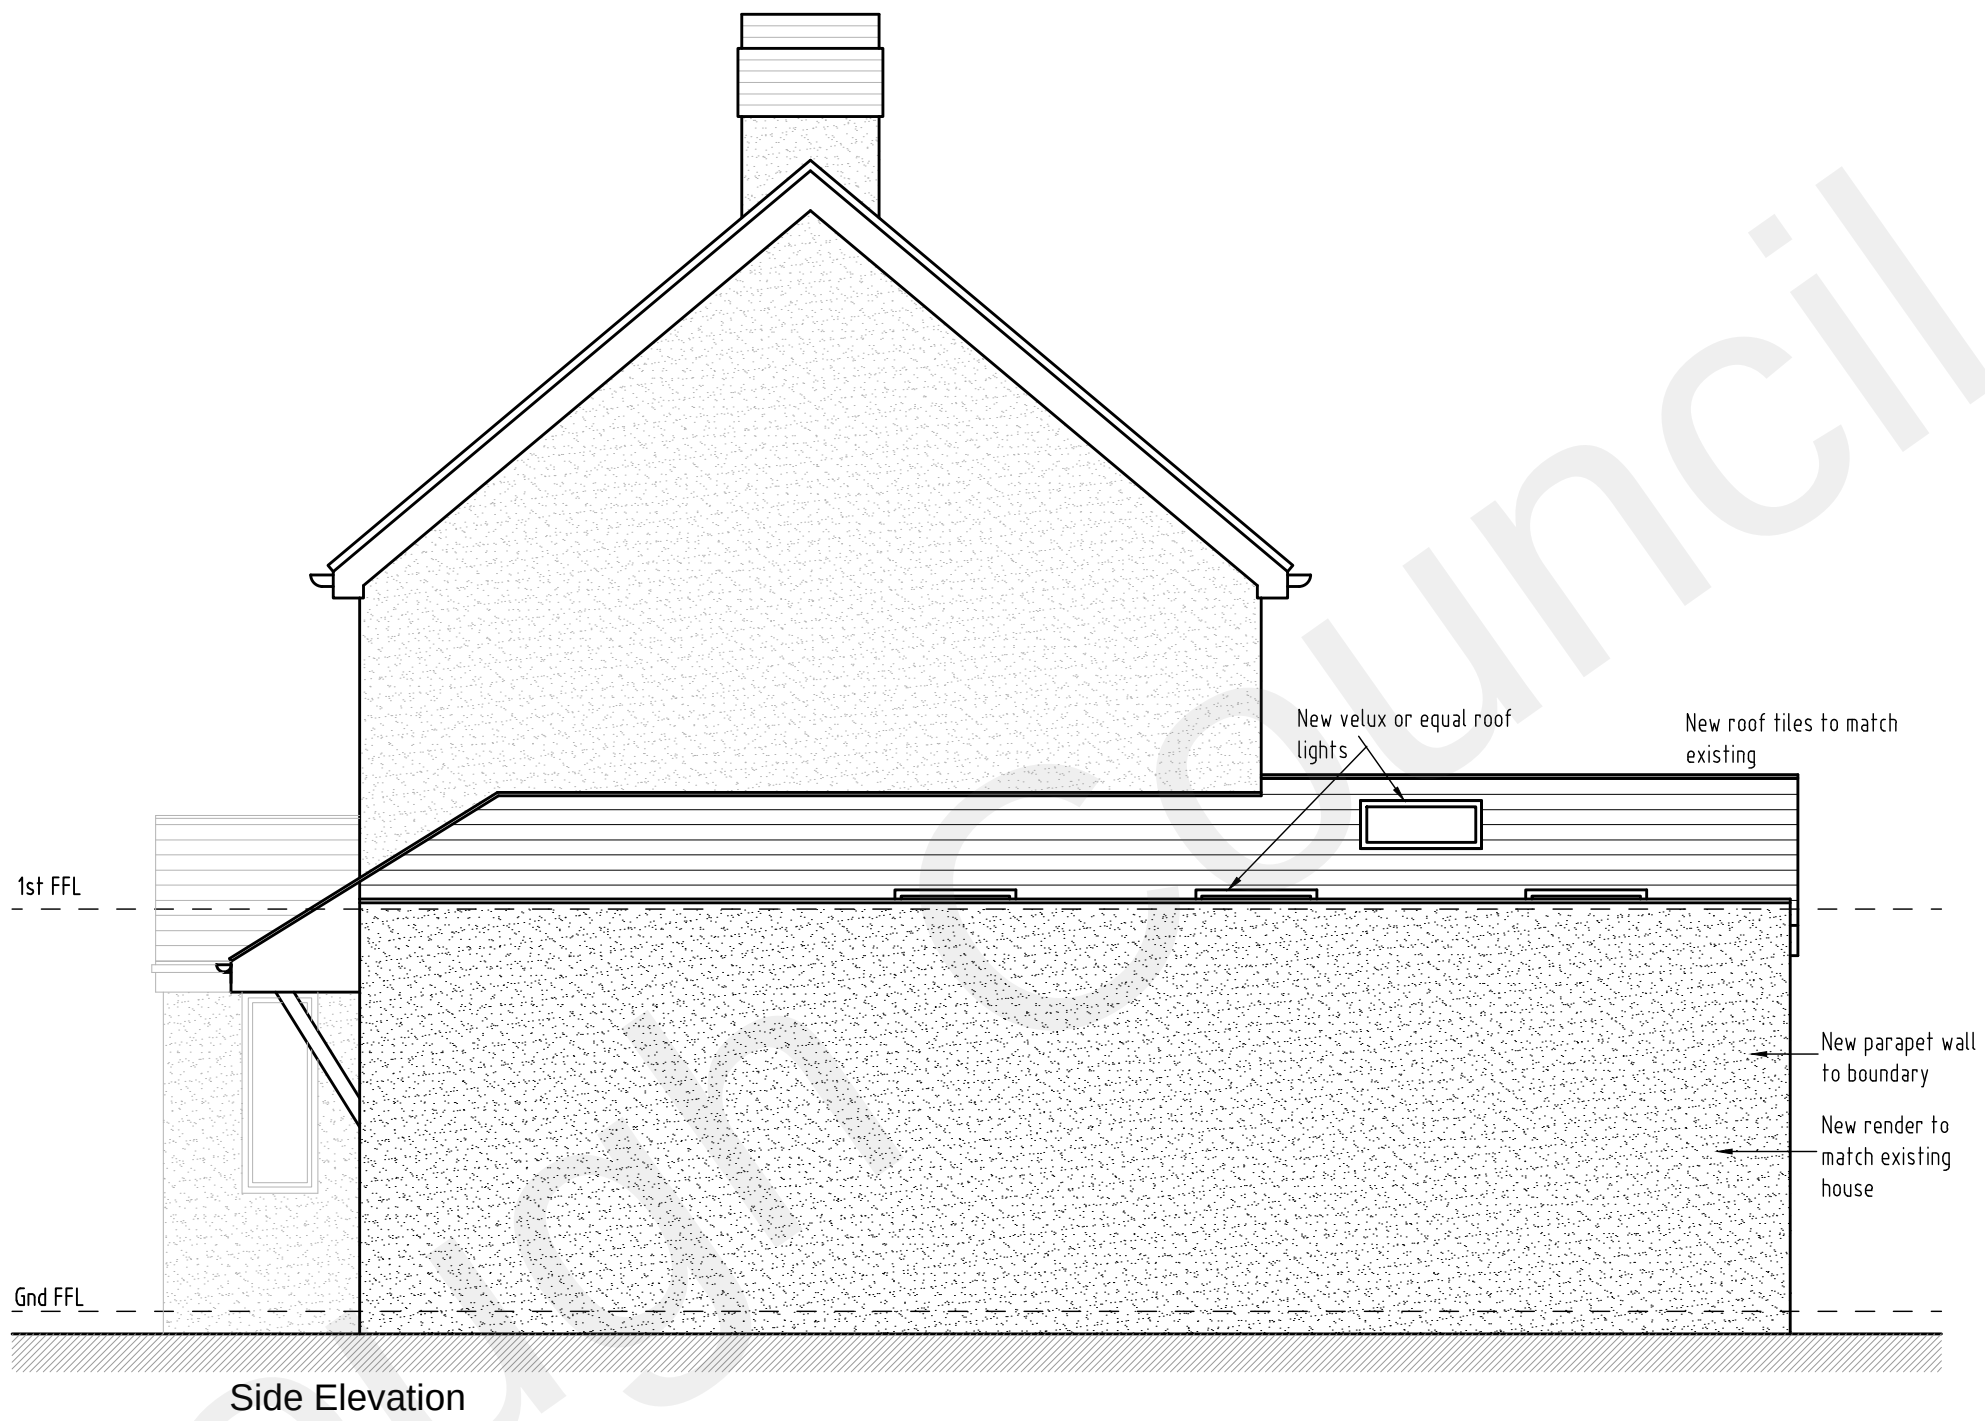


ALL DIMENSIONS TO BE VERIFIED BY THE CONTRACTOR ON SITE

Note:-

- All dimensions where indicated are approximate and are for guidance purposes only. Actual dimensions should be checked on site.
- For proposed floor plans see drawing 2021/169 - 004.
- Contractor to assume design responsibility under CDM2015.
- Note, all structural information noted should be checked against detailed structural engineers information / calculation sheets.

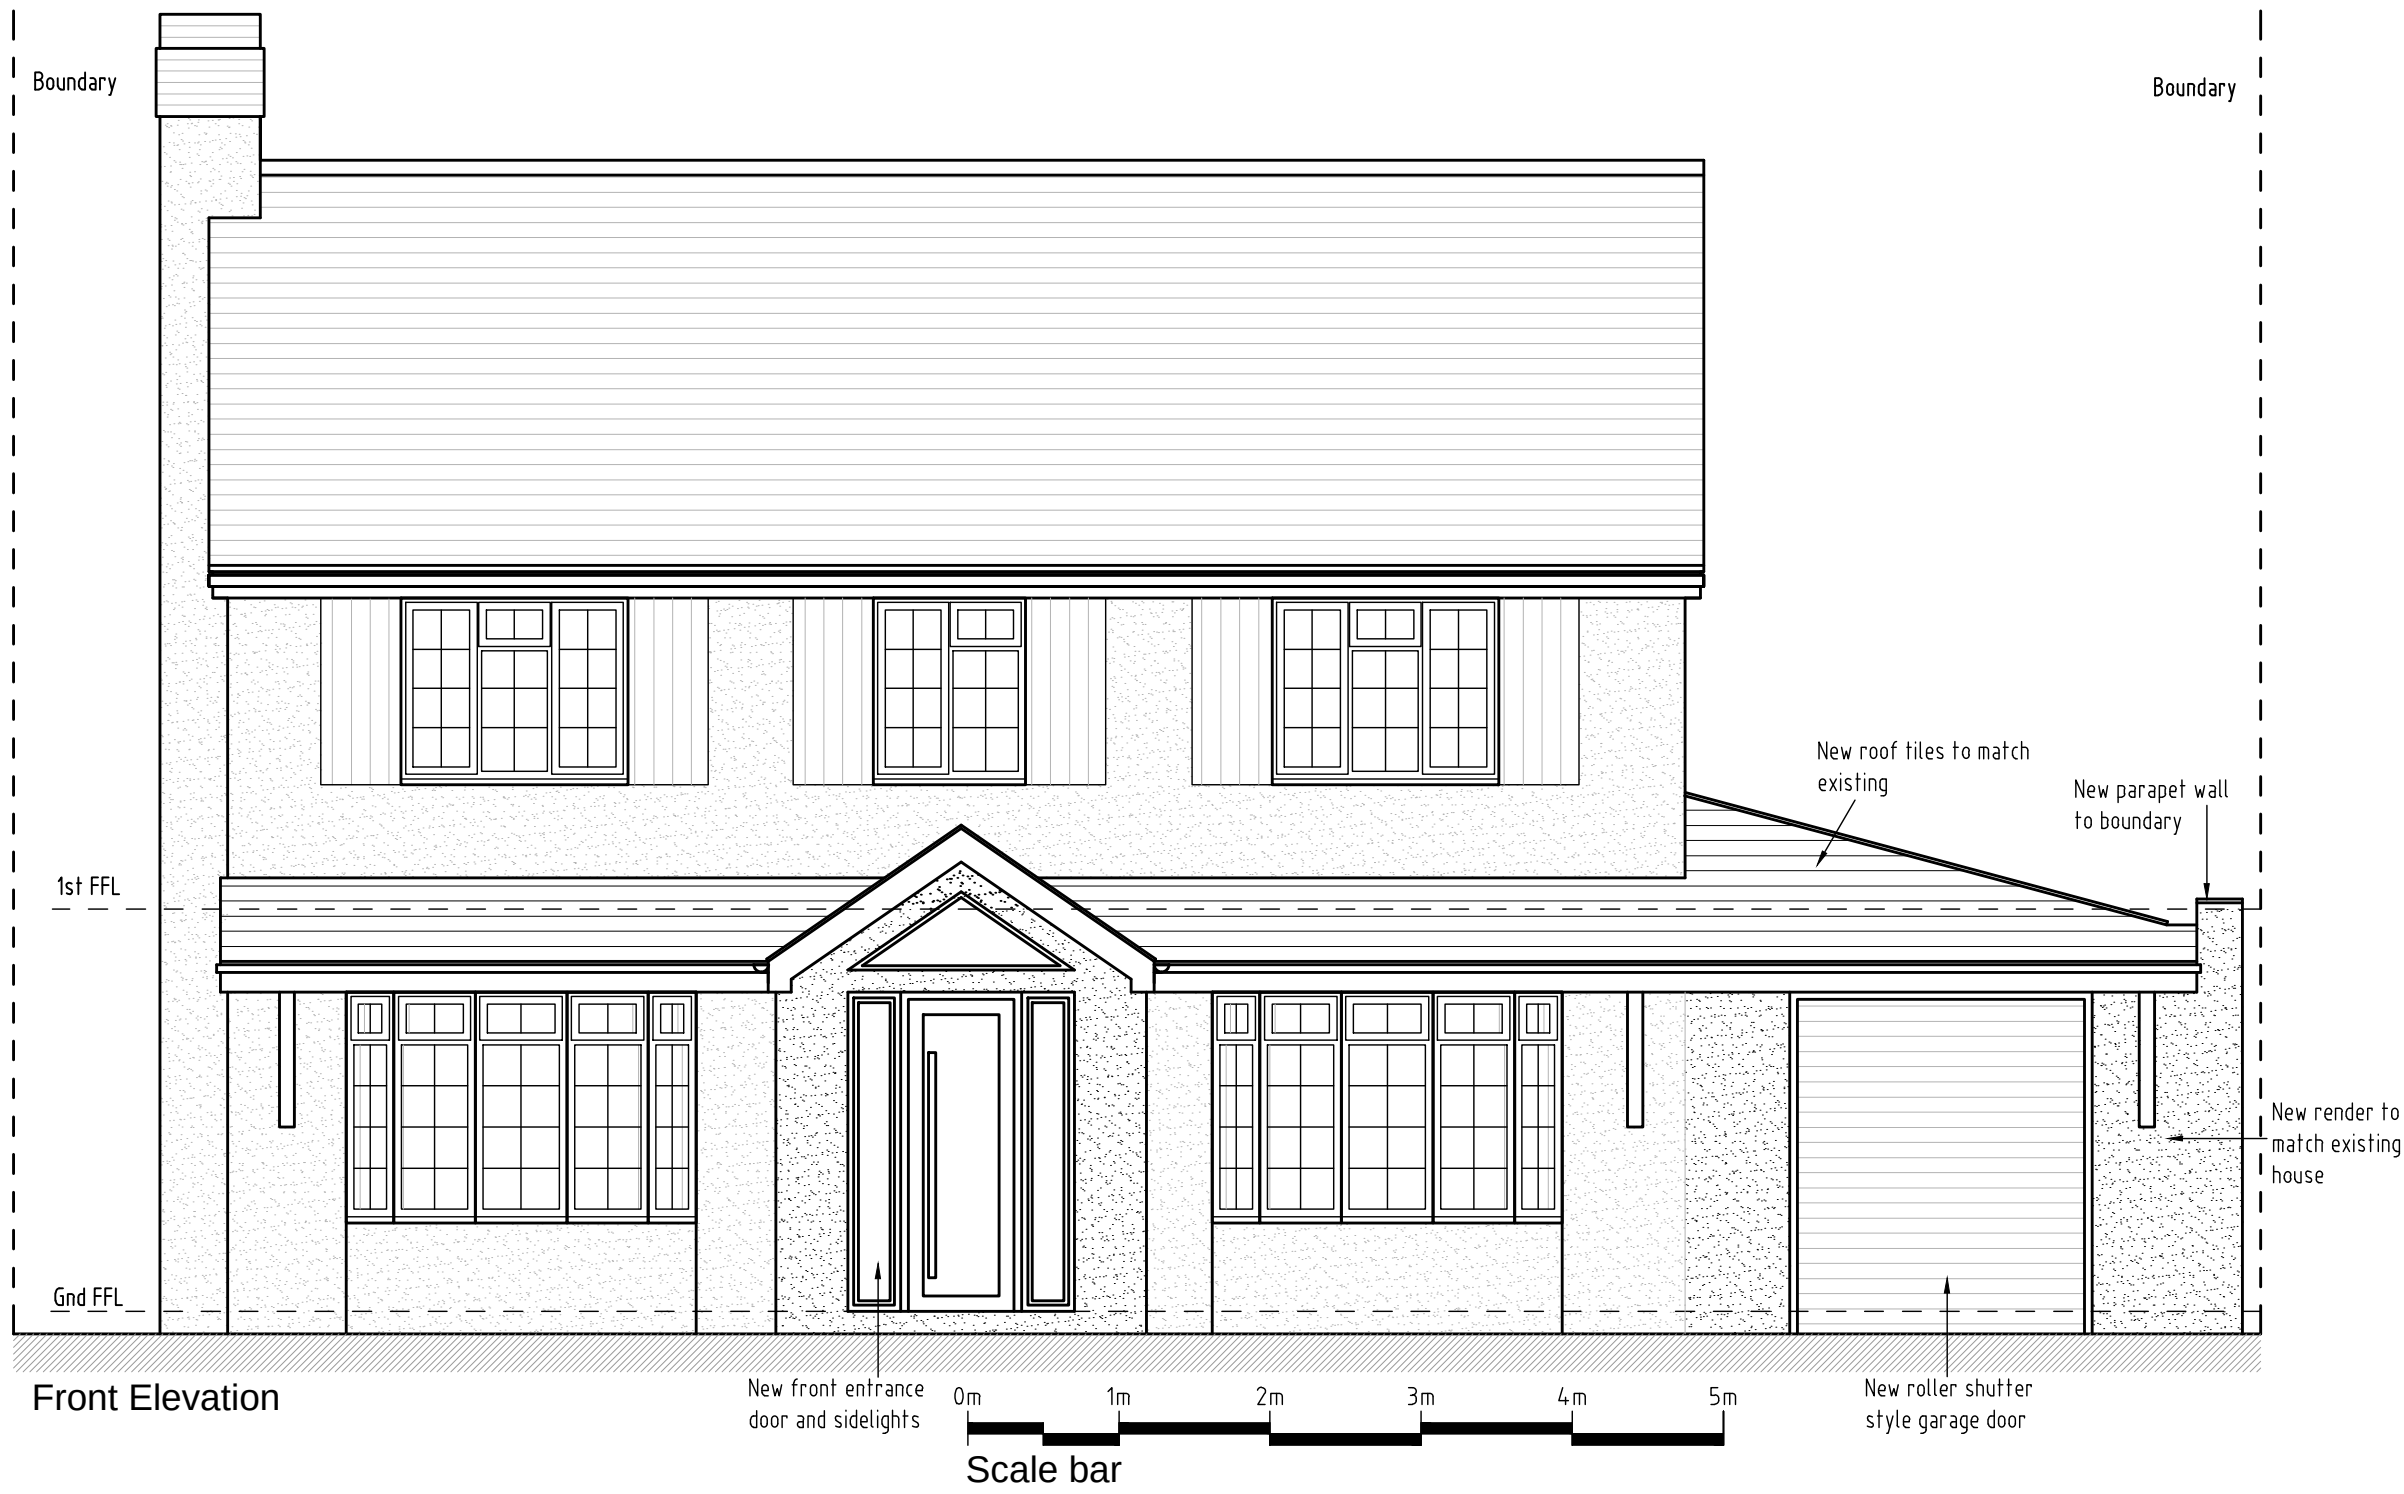

A	Drawing updated following client changes	04.08.21		
REV	DESCRIPTION	DATE	INT	CHKD
STATUS	FOR INFORMATION			

Client
Mr & Mrs Usher

Project
11 Cheyne Walk, Meopham,
Kent. DA13 0PF

Title
Proposed Elevations

Scale	Date	Drawn	Checked
1:50@A1	28.06.21	N/A	N/A
Project No:	Drawing No.	Revision	
2021/169	005	A	