



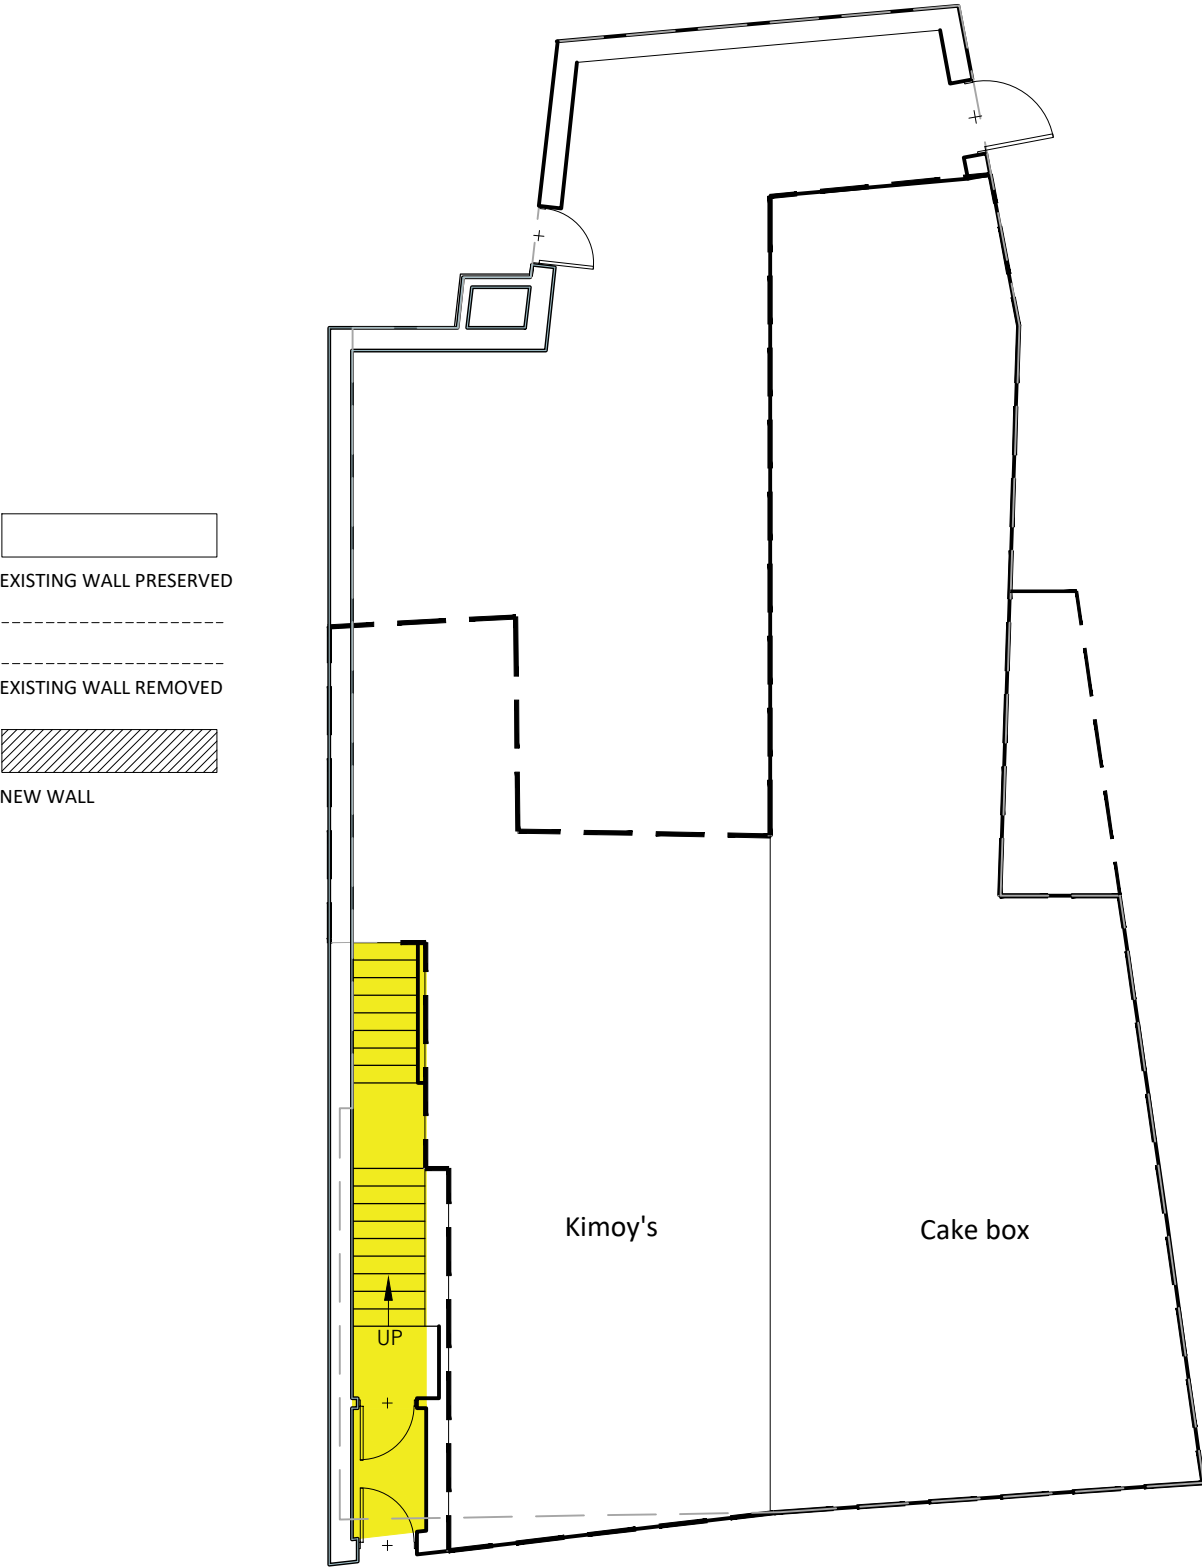


Proposed Ground Floor Plan

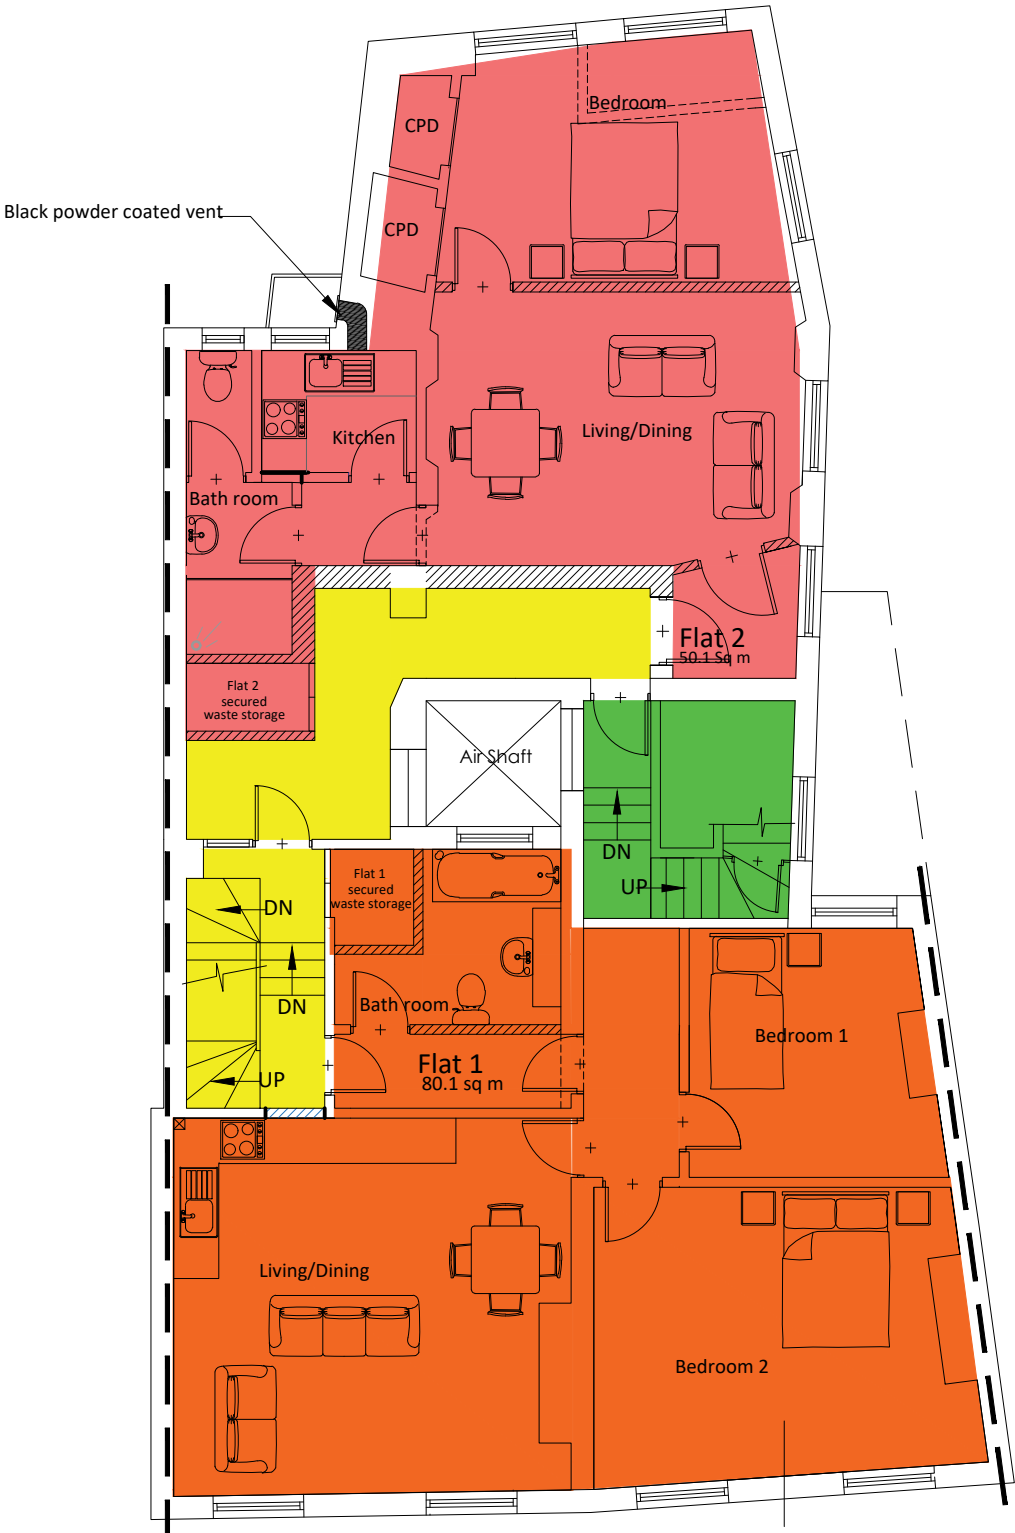

Proposed First Floor Plan

Existing coving and foot high skirting to be preserved

REV A – Issued for listed building consent – 20.09.2024

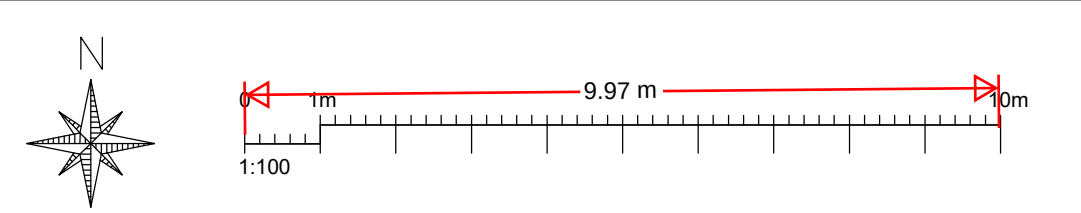

157 MILTON ROAD, GRAVESEND, DA12 2RG PROPOSED CONVERSION OF UPPER FLOORS TO 3 X 2 BED FLATS & 1 X 1 BED FLAT. PROPOSED GROUND & FIRST FLOOR PLANS	SCALE		1:100 @ A3	
	DATE	SEP 2024	DRAWN BY	P.O.
	CLIENT			
	DRAWING NO.	821 – 05		REV. P1
OLSON DESIGN GROUP INTERIOR & ARCHITECTURAL DESIGN PILGRIMS COTTAGE PILGRIMS WAY WESTWELL ASHFORD KENT TN25 4NQ pennyolson7@hotmail.com 07788972736				