




EXISTING AND PROPOSED SITE PLAN

REV A – Issued for listed building consent – 20.09.2024

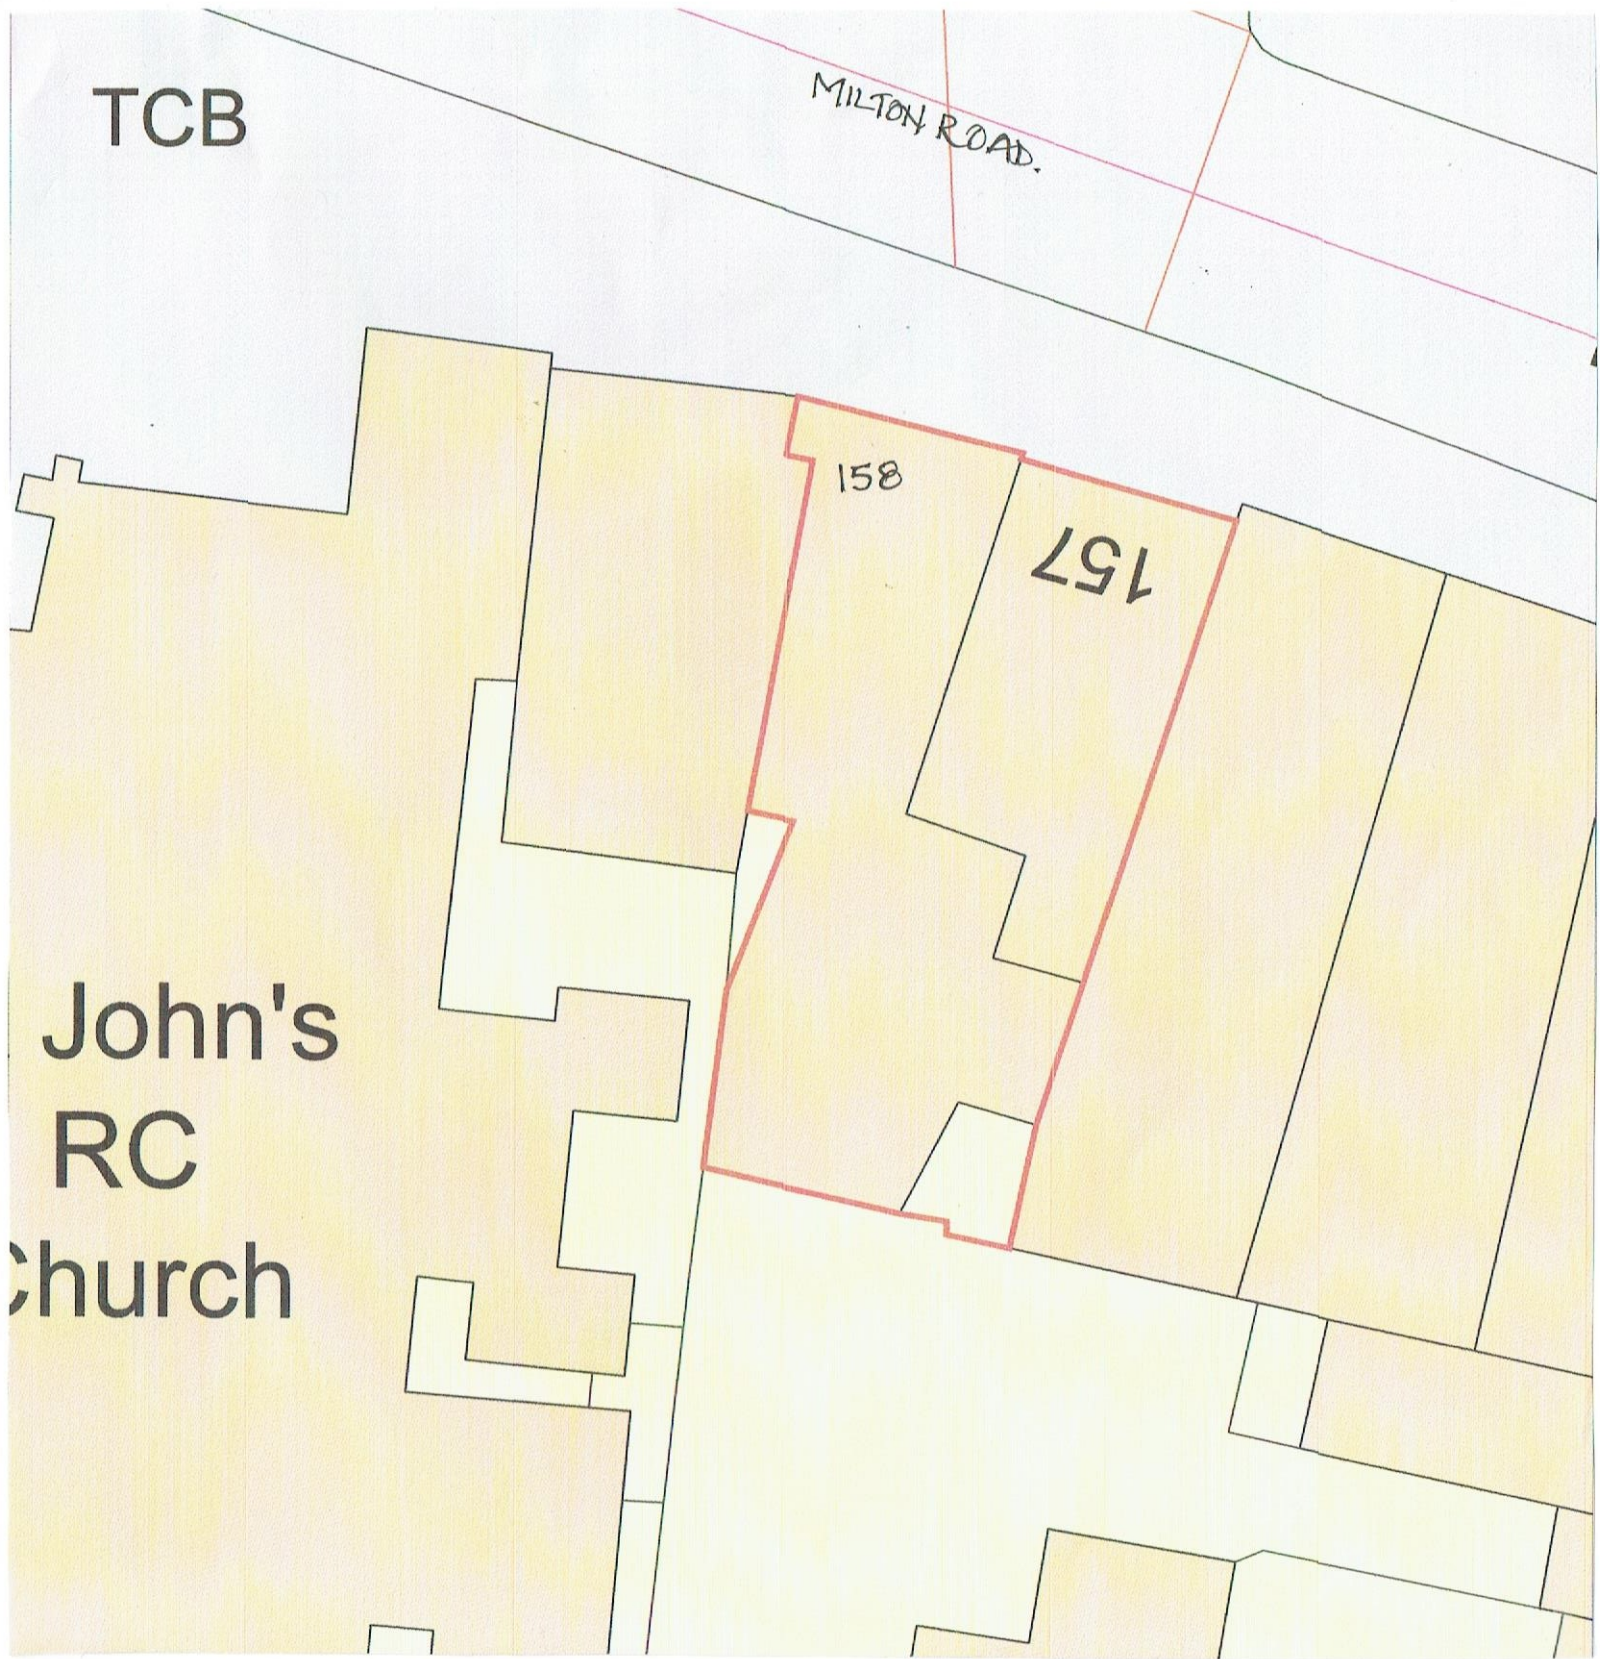

2m

20 m

20m

1:200

157 MILTON ROAD, GRAVESEND, DA12 2RG

PROPOSED CONVERSION OF UPPER FLOORS TO 3 X 2 BED FLATS
& 1 X 1 BED FLAT.

EXISTING AND PROPOSED SITE PLAN

SCALE	1:200 @ A3		
DATE	SEP 2024	DRAWN BY	P.O.
CLIENT			
DRAWING NO.	821 – 09	REV.	A

OLSON DESIGN GROUP
INTERIOR & ARCHITECTURAL DESIGN

PILGRIMS COTTAGE PILGRIMS WAY
WESTWELL ASHFORD KENT TN25 4NQ
pennyolson7@hotmail.com
07788972736