





PROPOSED FRONT ELEVATION (NORTH)



PROPOSED REAR ELEVATION (SOUTH)

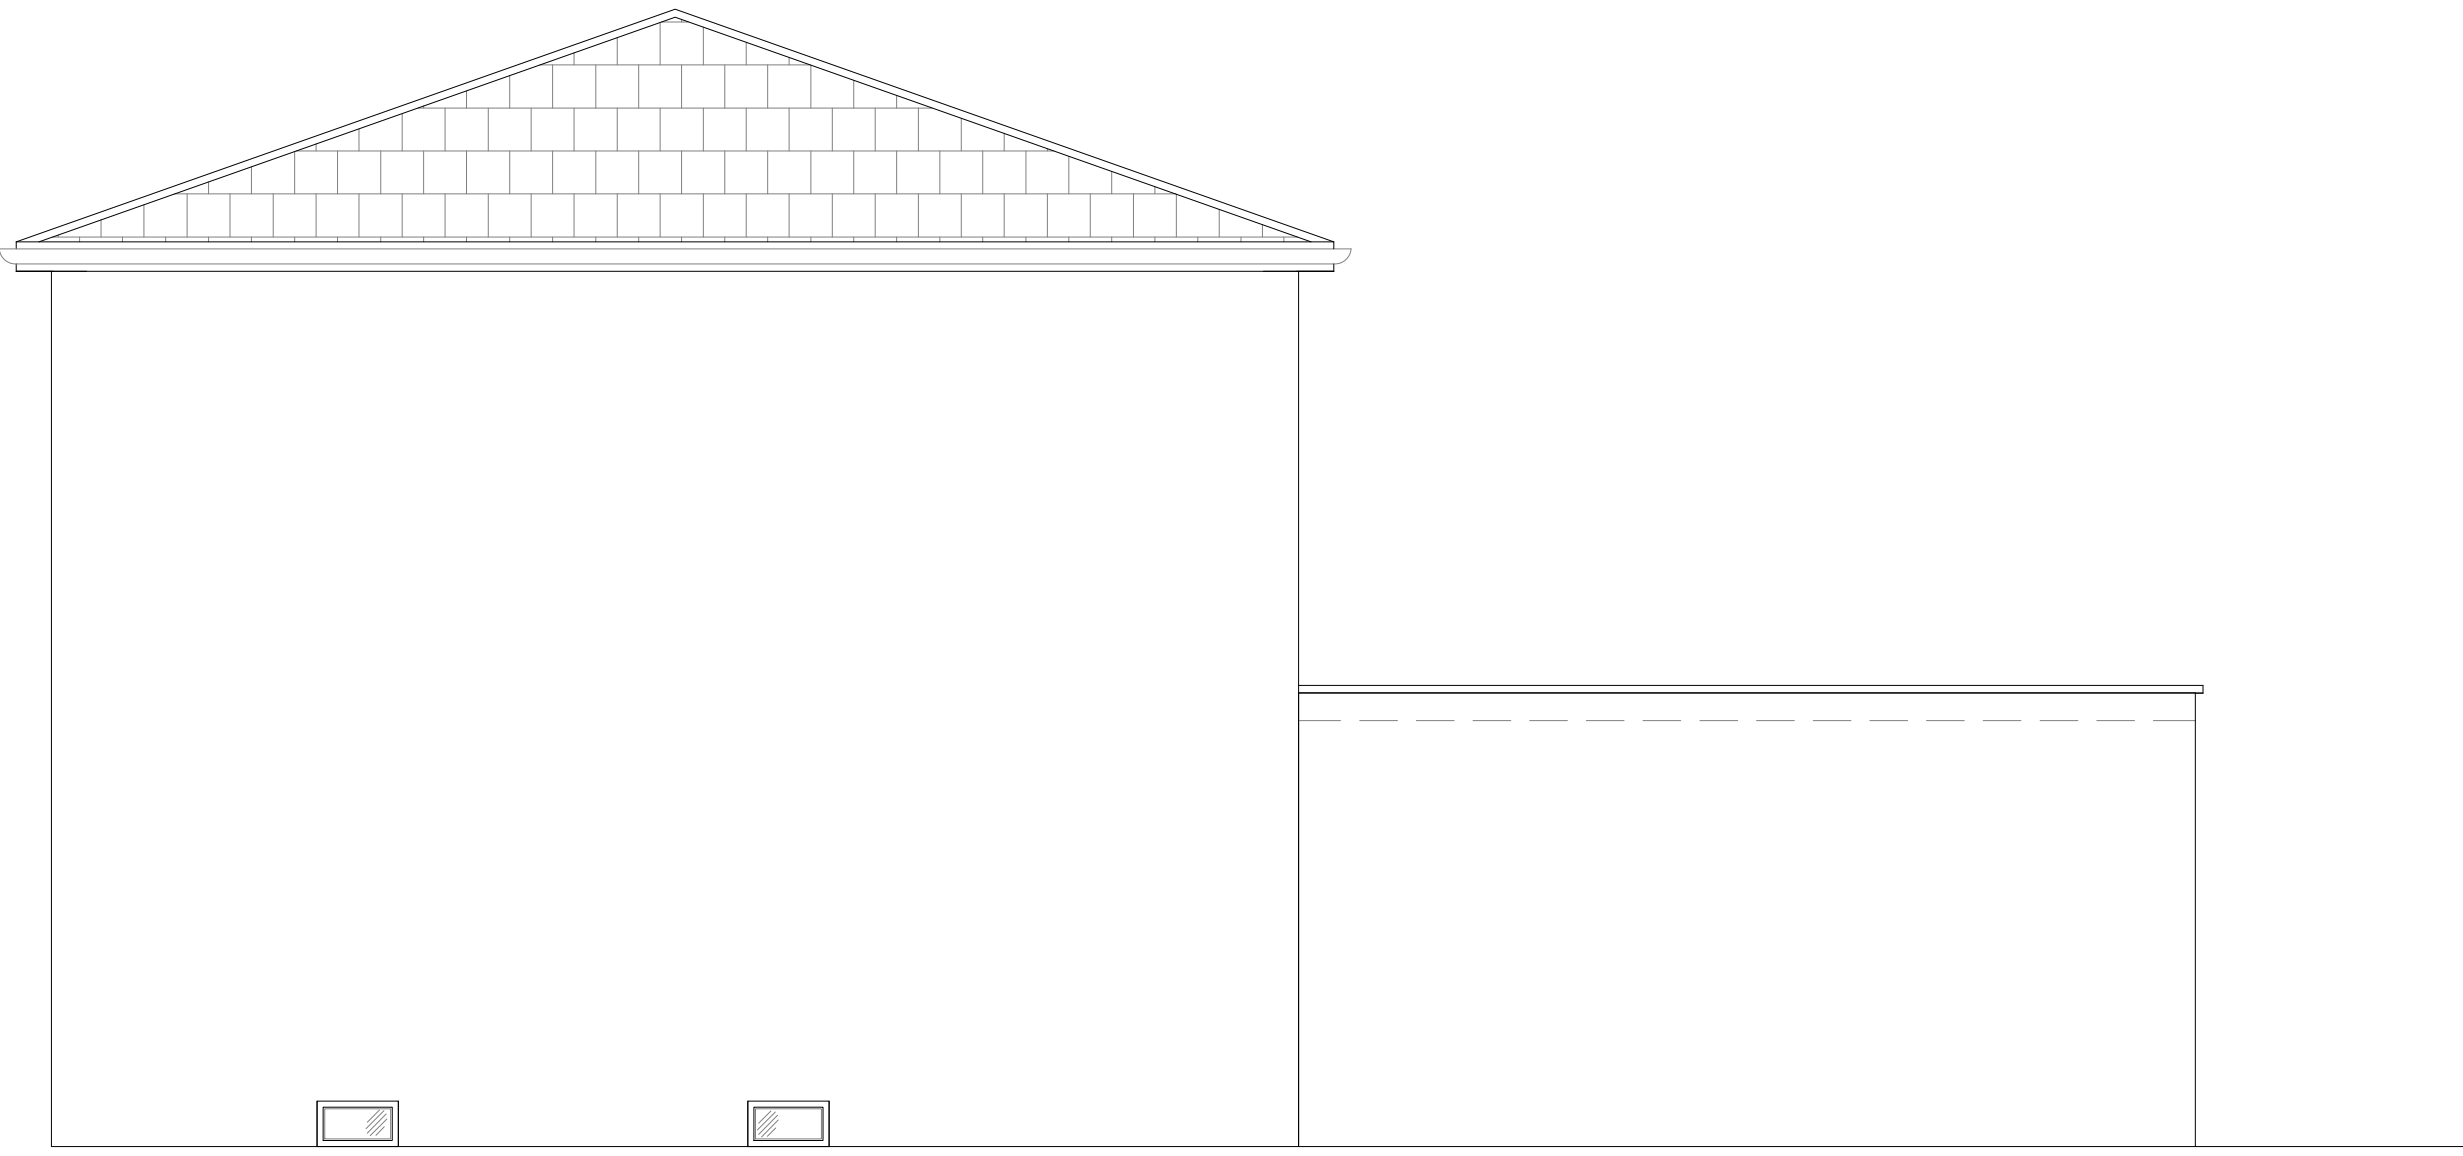


PROPOSED SIDE ELEVATION (EAST)


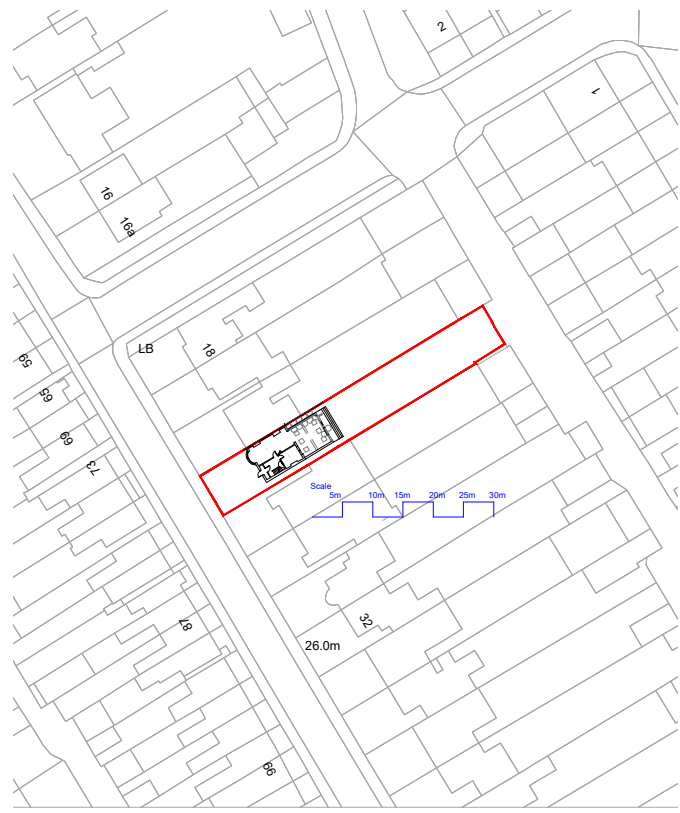


SITE LOCATION PLAN
@1:1250 SCALE


LOFT WALL
SEPARATION
DETAIL

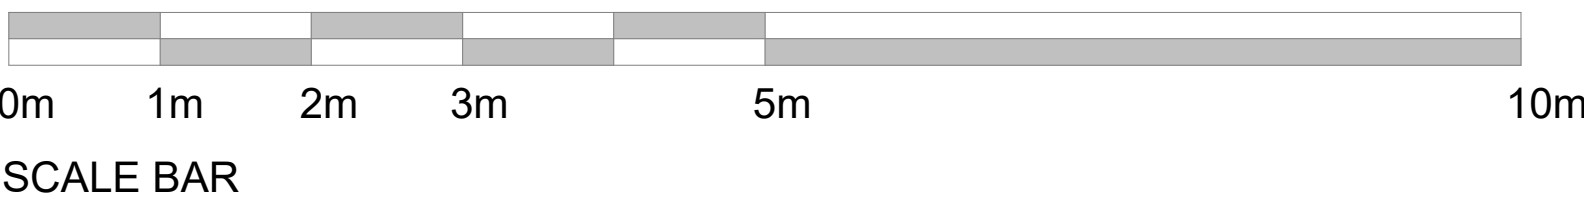

SITE BLOCK PLAN
@1:200 SCALE

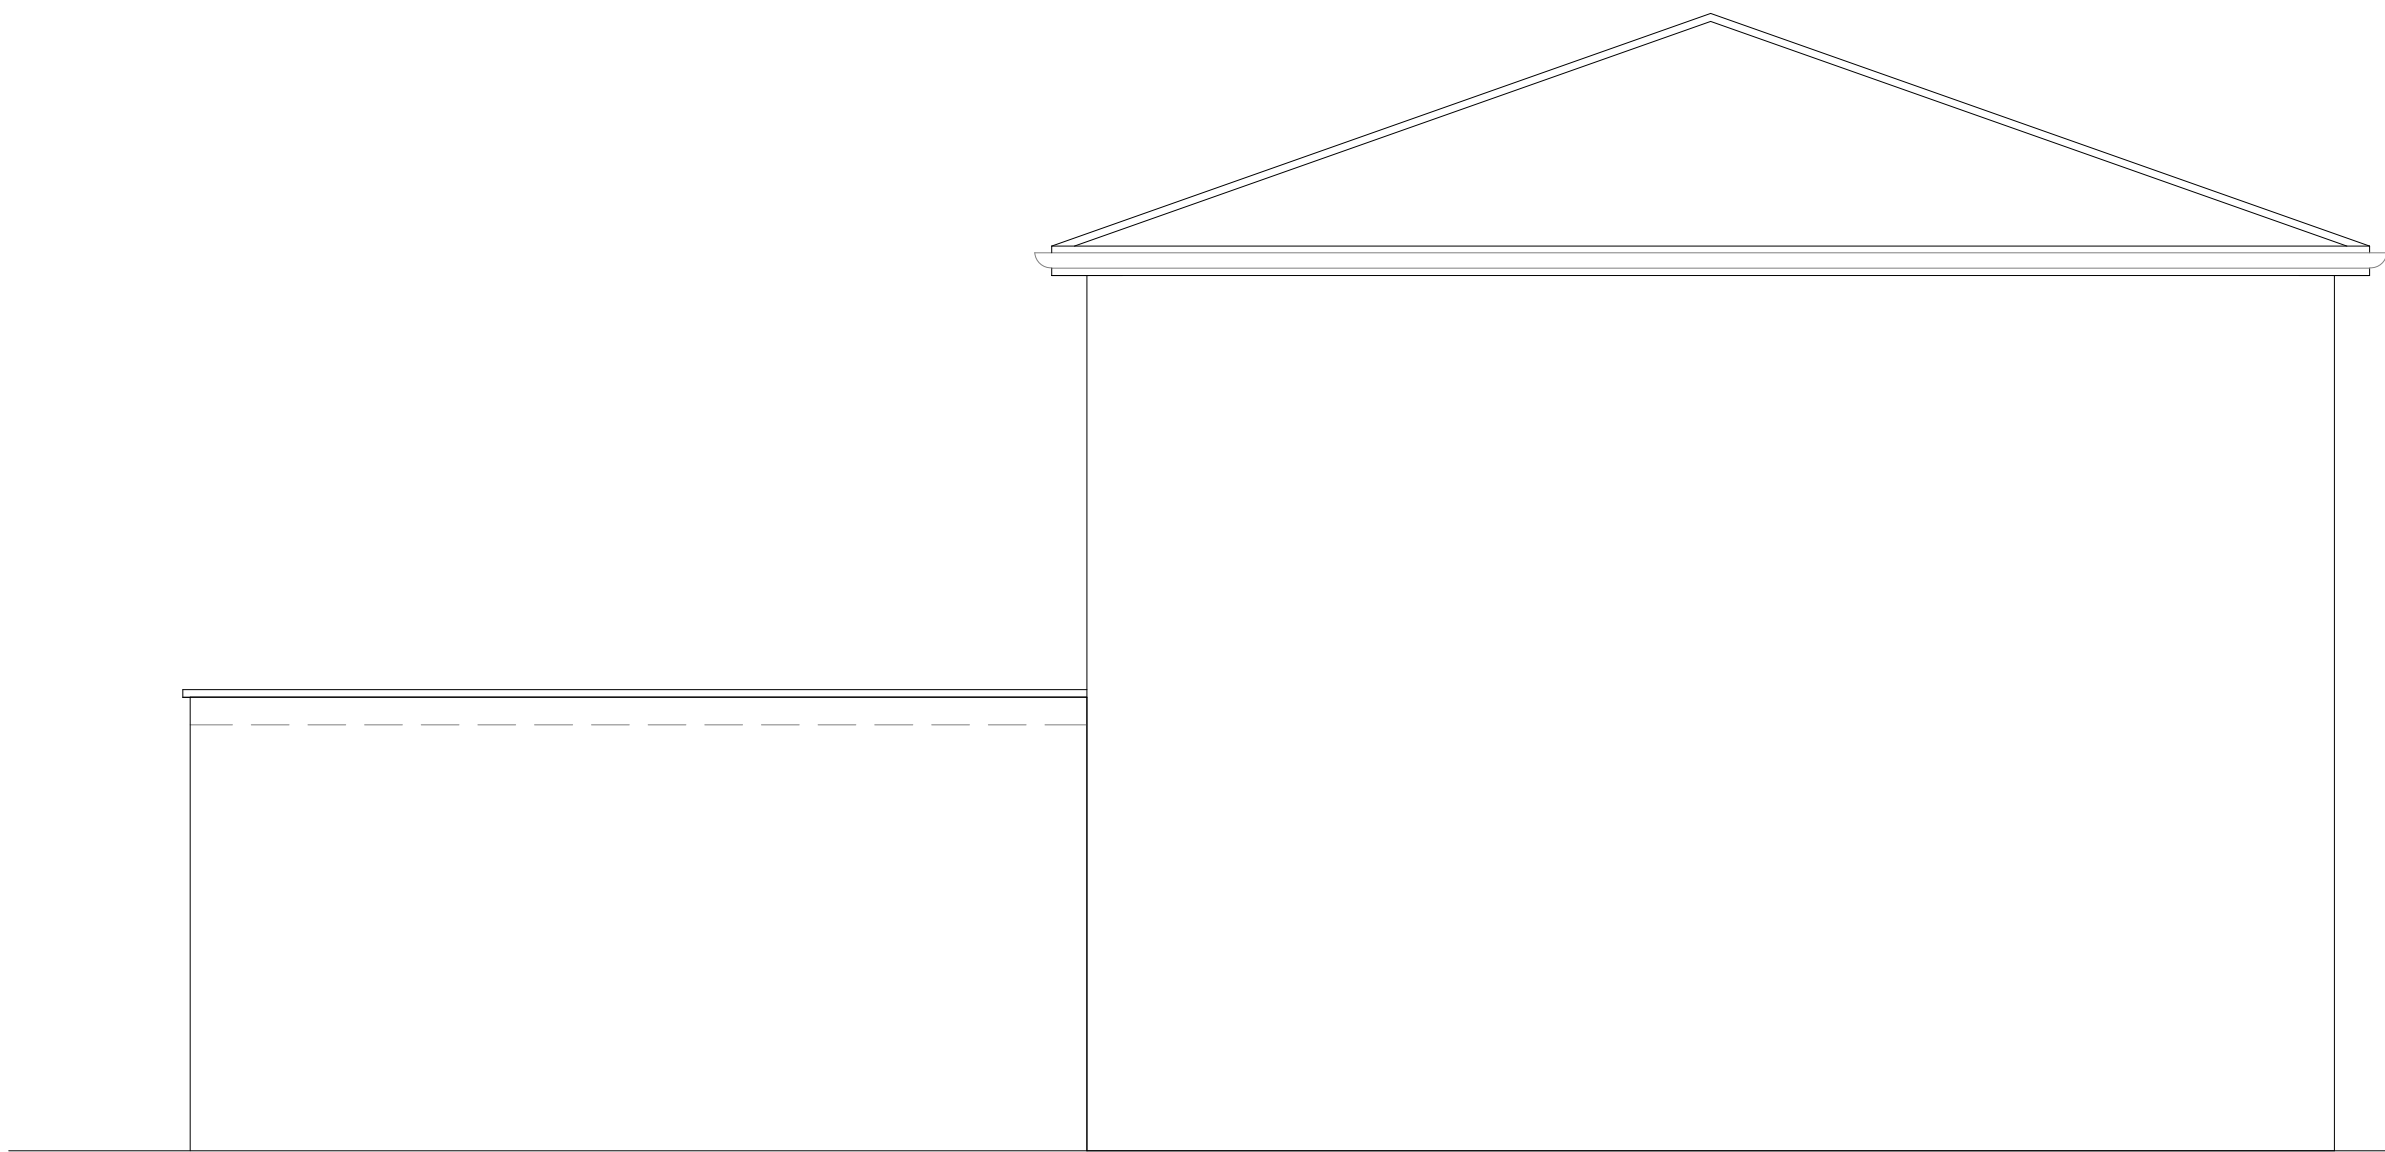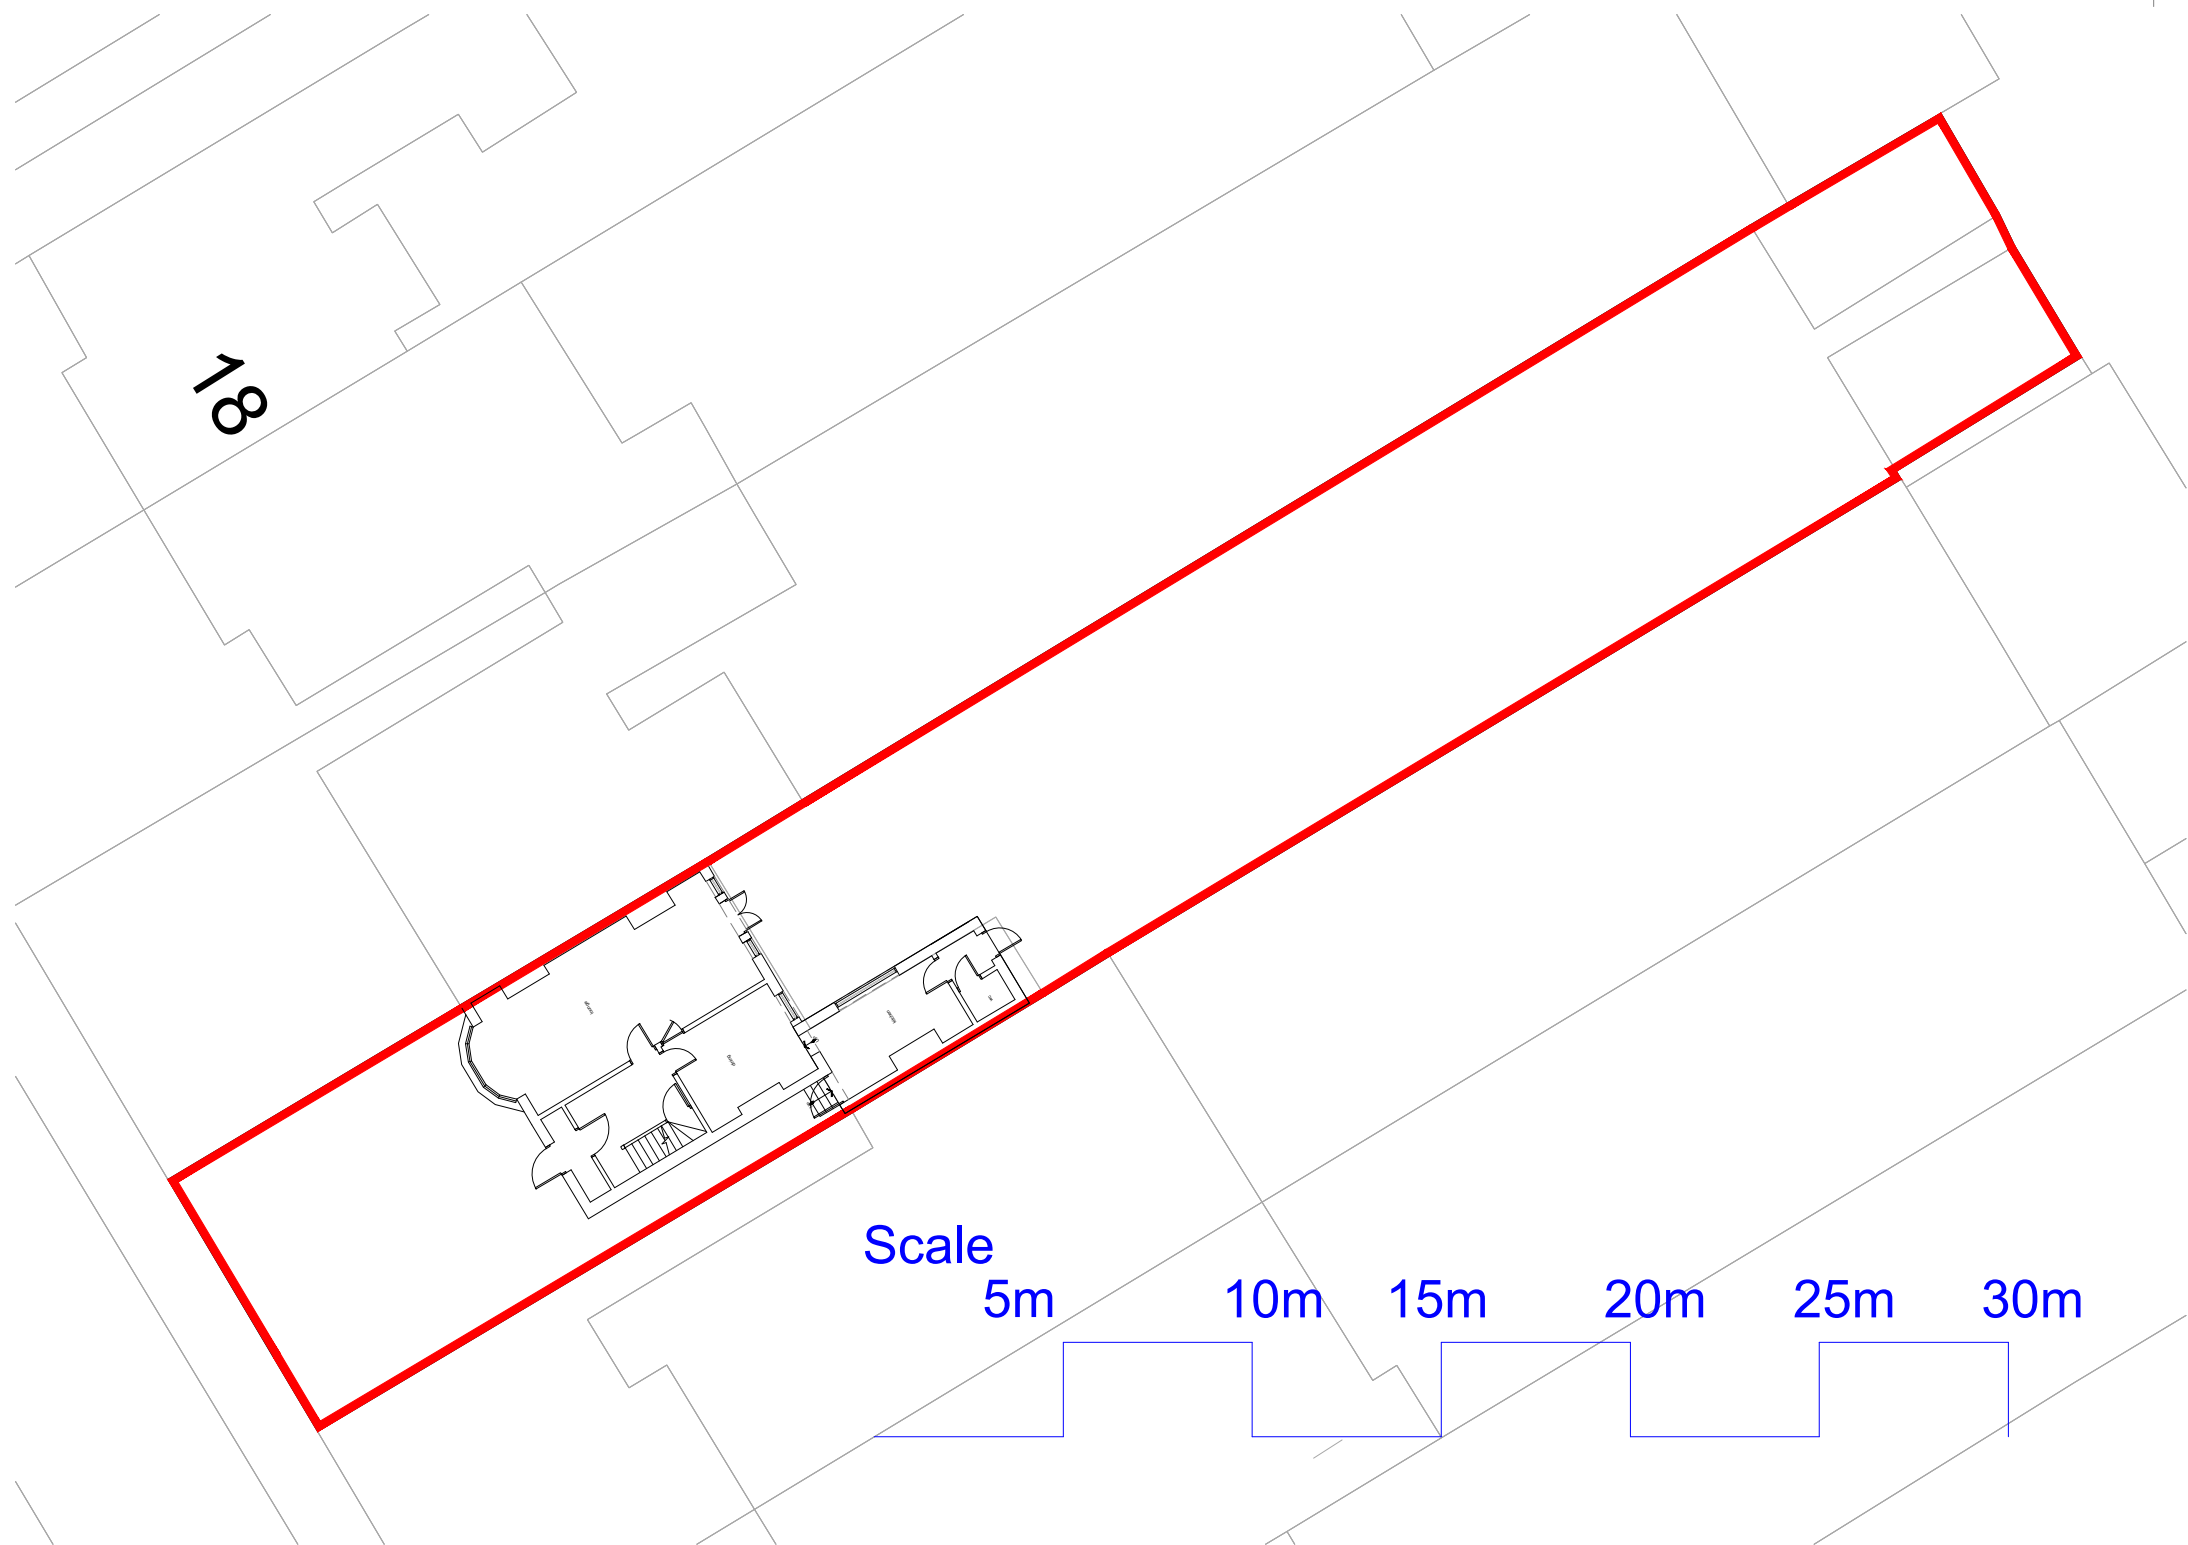

PROPOSED SIDE ELEVATION (WEST)

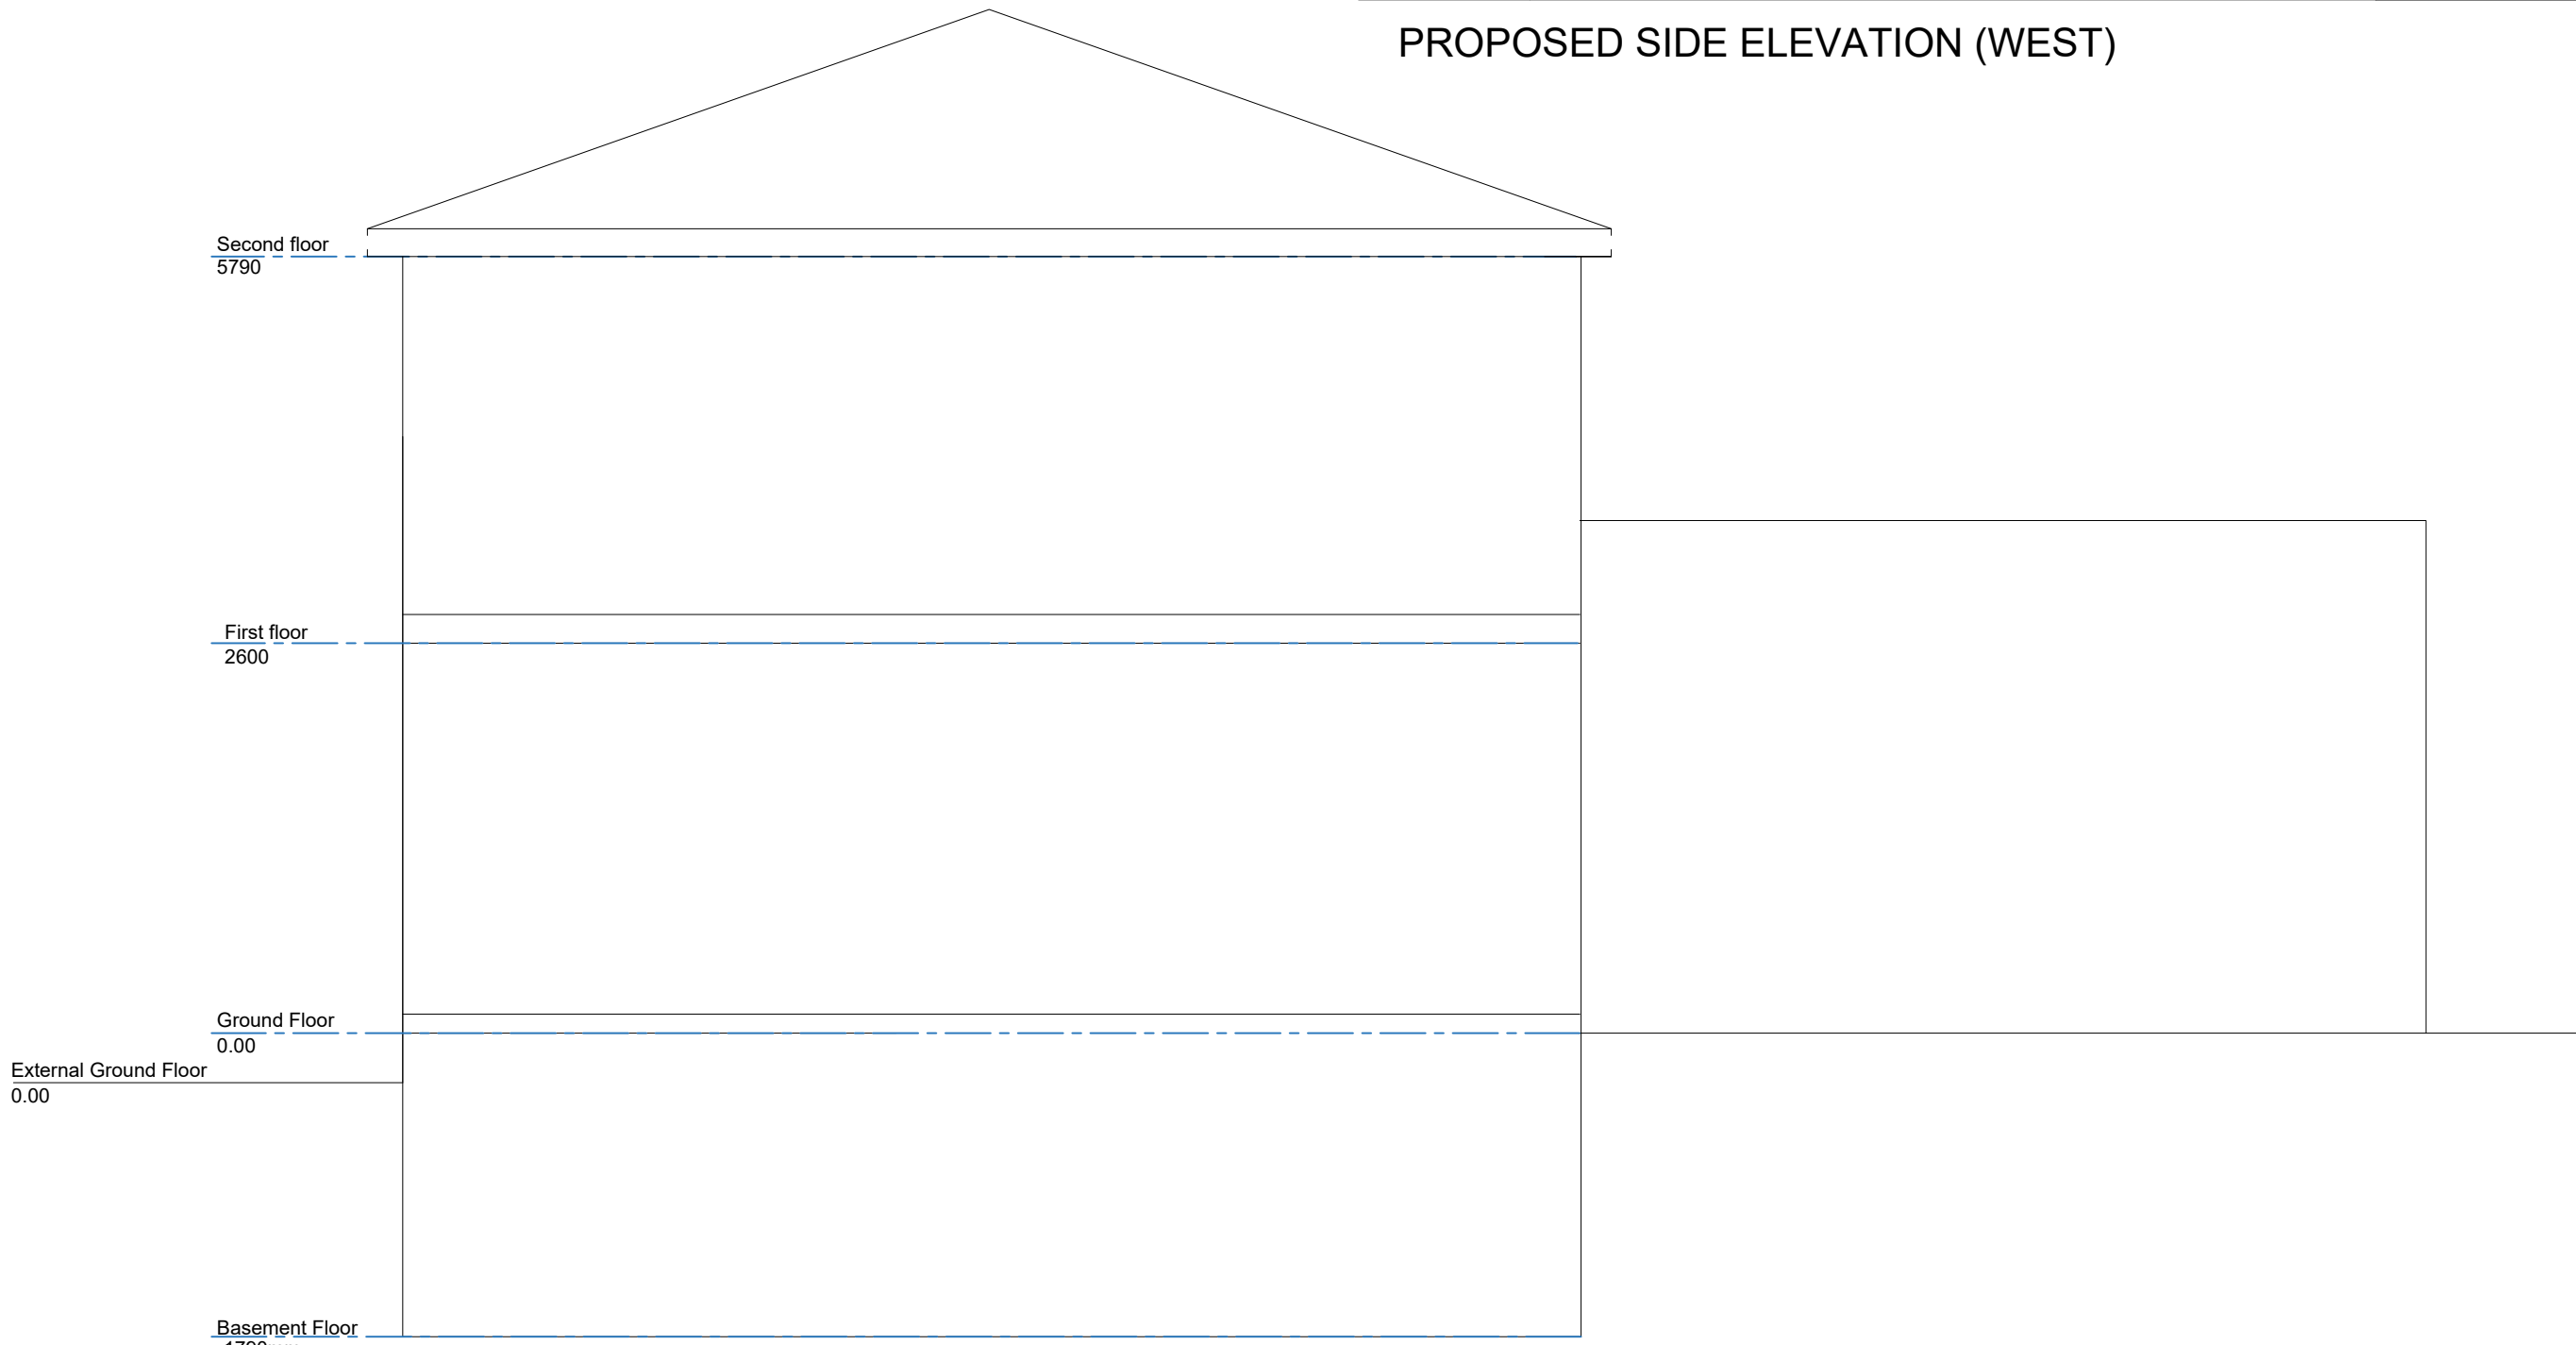

EXISTING SECTION DRAWING A-A

NOTES			
- DO NOT SCALE FROM THIS DRAWING. - ALL DIMENSIONS MUST BE CHECKED ON SITE. - ALL RIGHTS RESERVED. NO REPRODUCTION IN ANY MATERIAL FORM IS PERMITTED WITHOUT CONSENT. - THIS DRAWING IS COPYRIGHT OF KENT ARCHITECTURAL SERVICES.			
client			
MR N NERIJUS			
project			
24 DOVER ROAD, NORTHFLEET, KENT, DA11 9QD			
title			
PROPOSED ELEVATIONS			
scales			
1:50 @A1			
date	drawn	size	
27.04.22	mss	A1	
drawing no.	revision		
SL-001-210	P3		