

EXISTING GROUND FLOOR
SCALE 1:100
SITE BOUNDARY MARKED WITH RED LINE

THIS PLAN SHOWS THE CURRENT
PLANNING GRANTED SCHEME.

Room No:	GIA
Existing Ground Floor	
CLOAK	2 sq m
COURTYARD	16.1 sq m
ROOM 1	17 sq m
ROOM 2	10.1 sq m
ROOM 3 BOH	8.7 sq m
STOCK	6.6 sq m
STORE	0.6 sq m
WC	1.3 sq m
FLOOR TOTAL:	62.4 sq m

KEY



COMMERCIAL USE

PRIVATE USE

WC

CIRCULATION

EXTERNAL AMMENITY

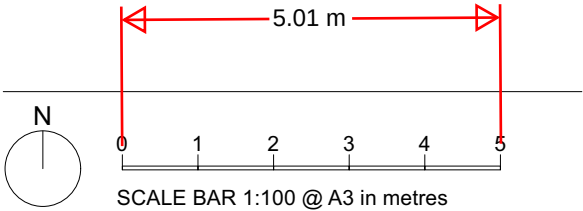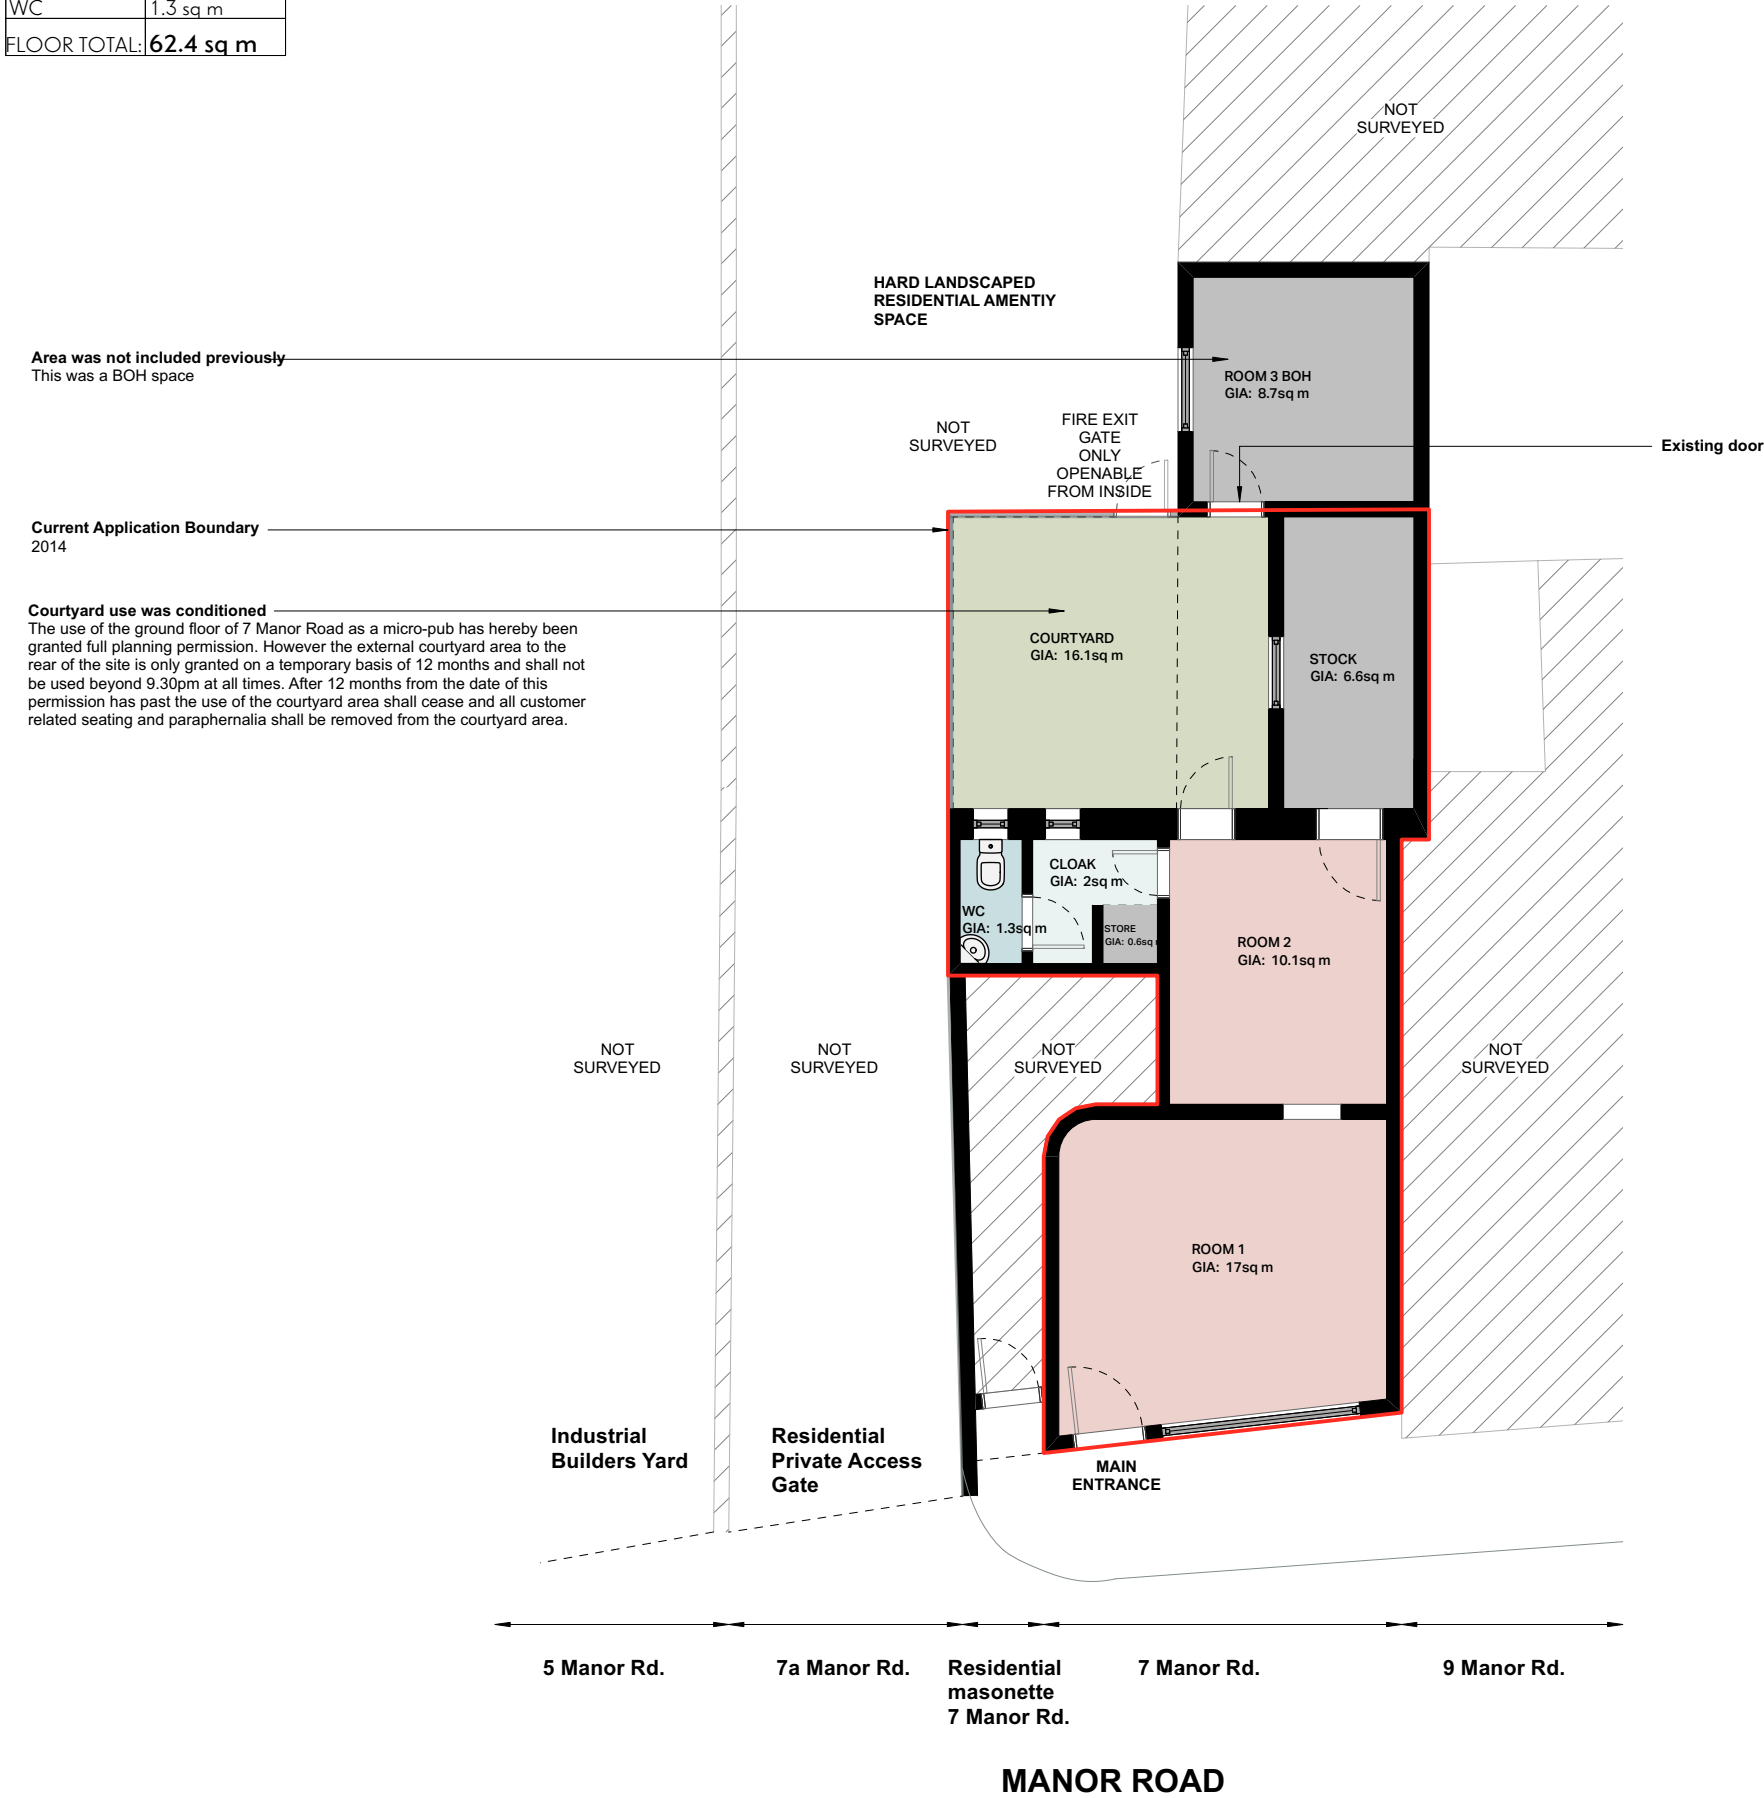

	PURPOSE:	FOR PLANNING PERMISSION	
PROJECT: COMPASS ALEHOUSE	TITLE:	EXISTING GROUND FLOOR PLAN	DATE: 21/09/24
ADDRESS:7 MANOR RD, GRAVESEND, KENT. DA12 1AA	DRAWING No.	01-02-001	REVISION: B
	SCALE:	1:100	
	PAGE SIZE:	A3	
	DRAWN BY:	RC	