
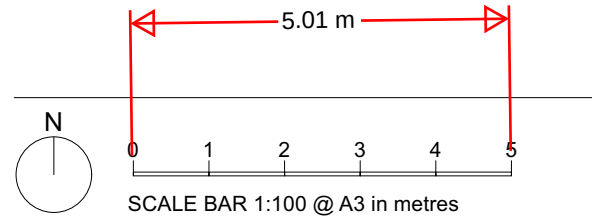


ALTERED PLAN
SCALE 1:100
SITE BOUNDARY MARKED WITH RED LINE

THIS PLAN SHOWS THE CURRENT ALTERED PLAN. WHERE THERE IS A CONTINUATION OF USE OF THE COURTYARD AND ROOM 3 FOR CUSTOMERS.

Room No:	GIA
Proposed Ground Floor	
CLOAK	2 sq m
COURTYARD	16.1 sq m
ROOM 1	17 sq m
ROOM 2	10.1 sq m
ROOM 3	8.7 sq m
STOCK	6.6 sq m
STORE	0.6 sq m
WC	1.3 sq m
FLOOR TOTAL:	62.4 sq m

KEY	
	COMMERCIAL USE
	PRIVATE USE
	WC
	CIRCULATION
	EXTERNAL AMMENITY

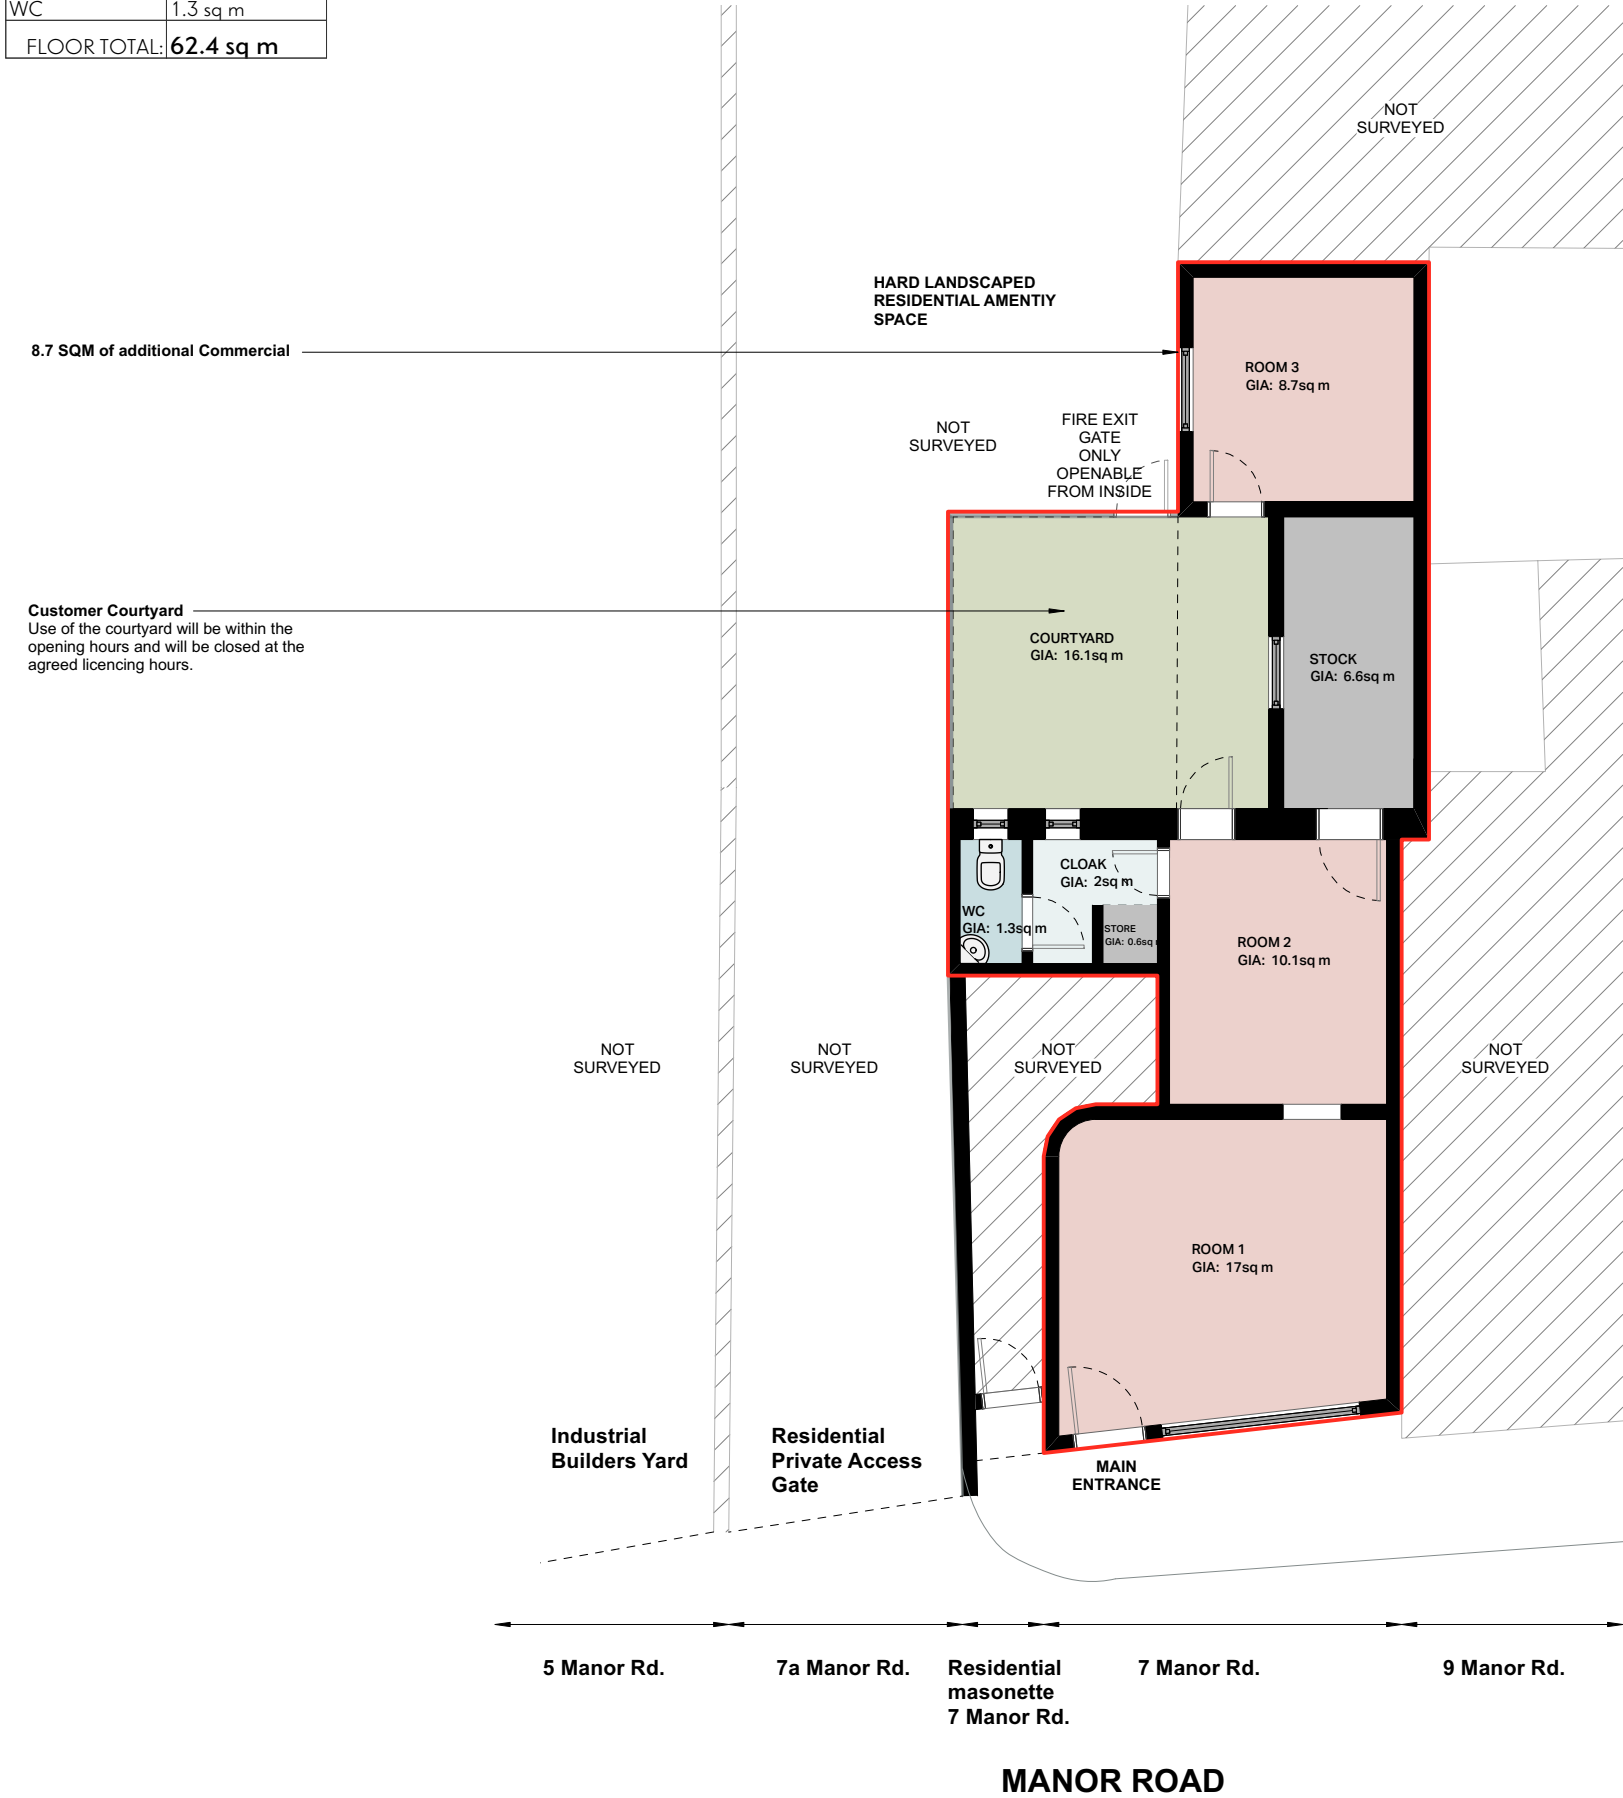

	PURPOSE:	FOR PLANNING PERMISSION	
PROJECT: COMPASS ALEHOUSE	TITLE:	ALTERATIONS GROUND FLOOR PLAN	DATE: 21/09/24
ADDRESS:7 MANOR RD, GRAVESEND, KENT. DA12 1AA	DRAWING No.	01-03-001	REVISION: B
	SCALE:	1:100	
	PAGE SIZE:	A3	
	DRAWN BY:	RC	