



GENERAL NOTES:
1. ALL DIMENSIONS TO BE VERIFIED ON SITE AND ANY DISCREPANCIES REPORTED BACK TO RDT ARCHITECTS
2. COPYRIGHT OF THIS DRAWING IS RESERVED BY RDT ARCHITECTS.
3. THIS DRAWING IS FOR PLANNING PURPOSES ONLY.

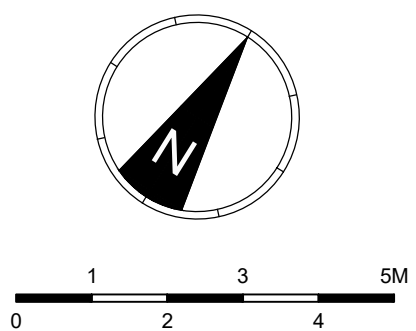

ROOM USE SCHEDULE	
	ENTRANCE PLAZA
	HORIZONTAL CIRCULATION
	HOUSE BEDROOMROOMS
	HOUSE HOLD LIVING
	STAFF / MANAGEMENT
	VERTICAL CIRCULATION
	BACK OF HOUSE
	BREAKOUT SEATING
	RESIDENTIAL ANCILLARY

BED ACCOMMODATION SCHEDULE	
LOWER GROUND FLOOR	12 BEDS
GROUND FLOOR	28 BEDS
FIRST FLOOR	30 BEDS
TOTAL	70 BEDS

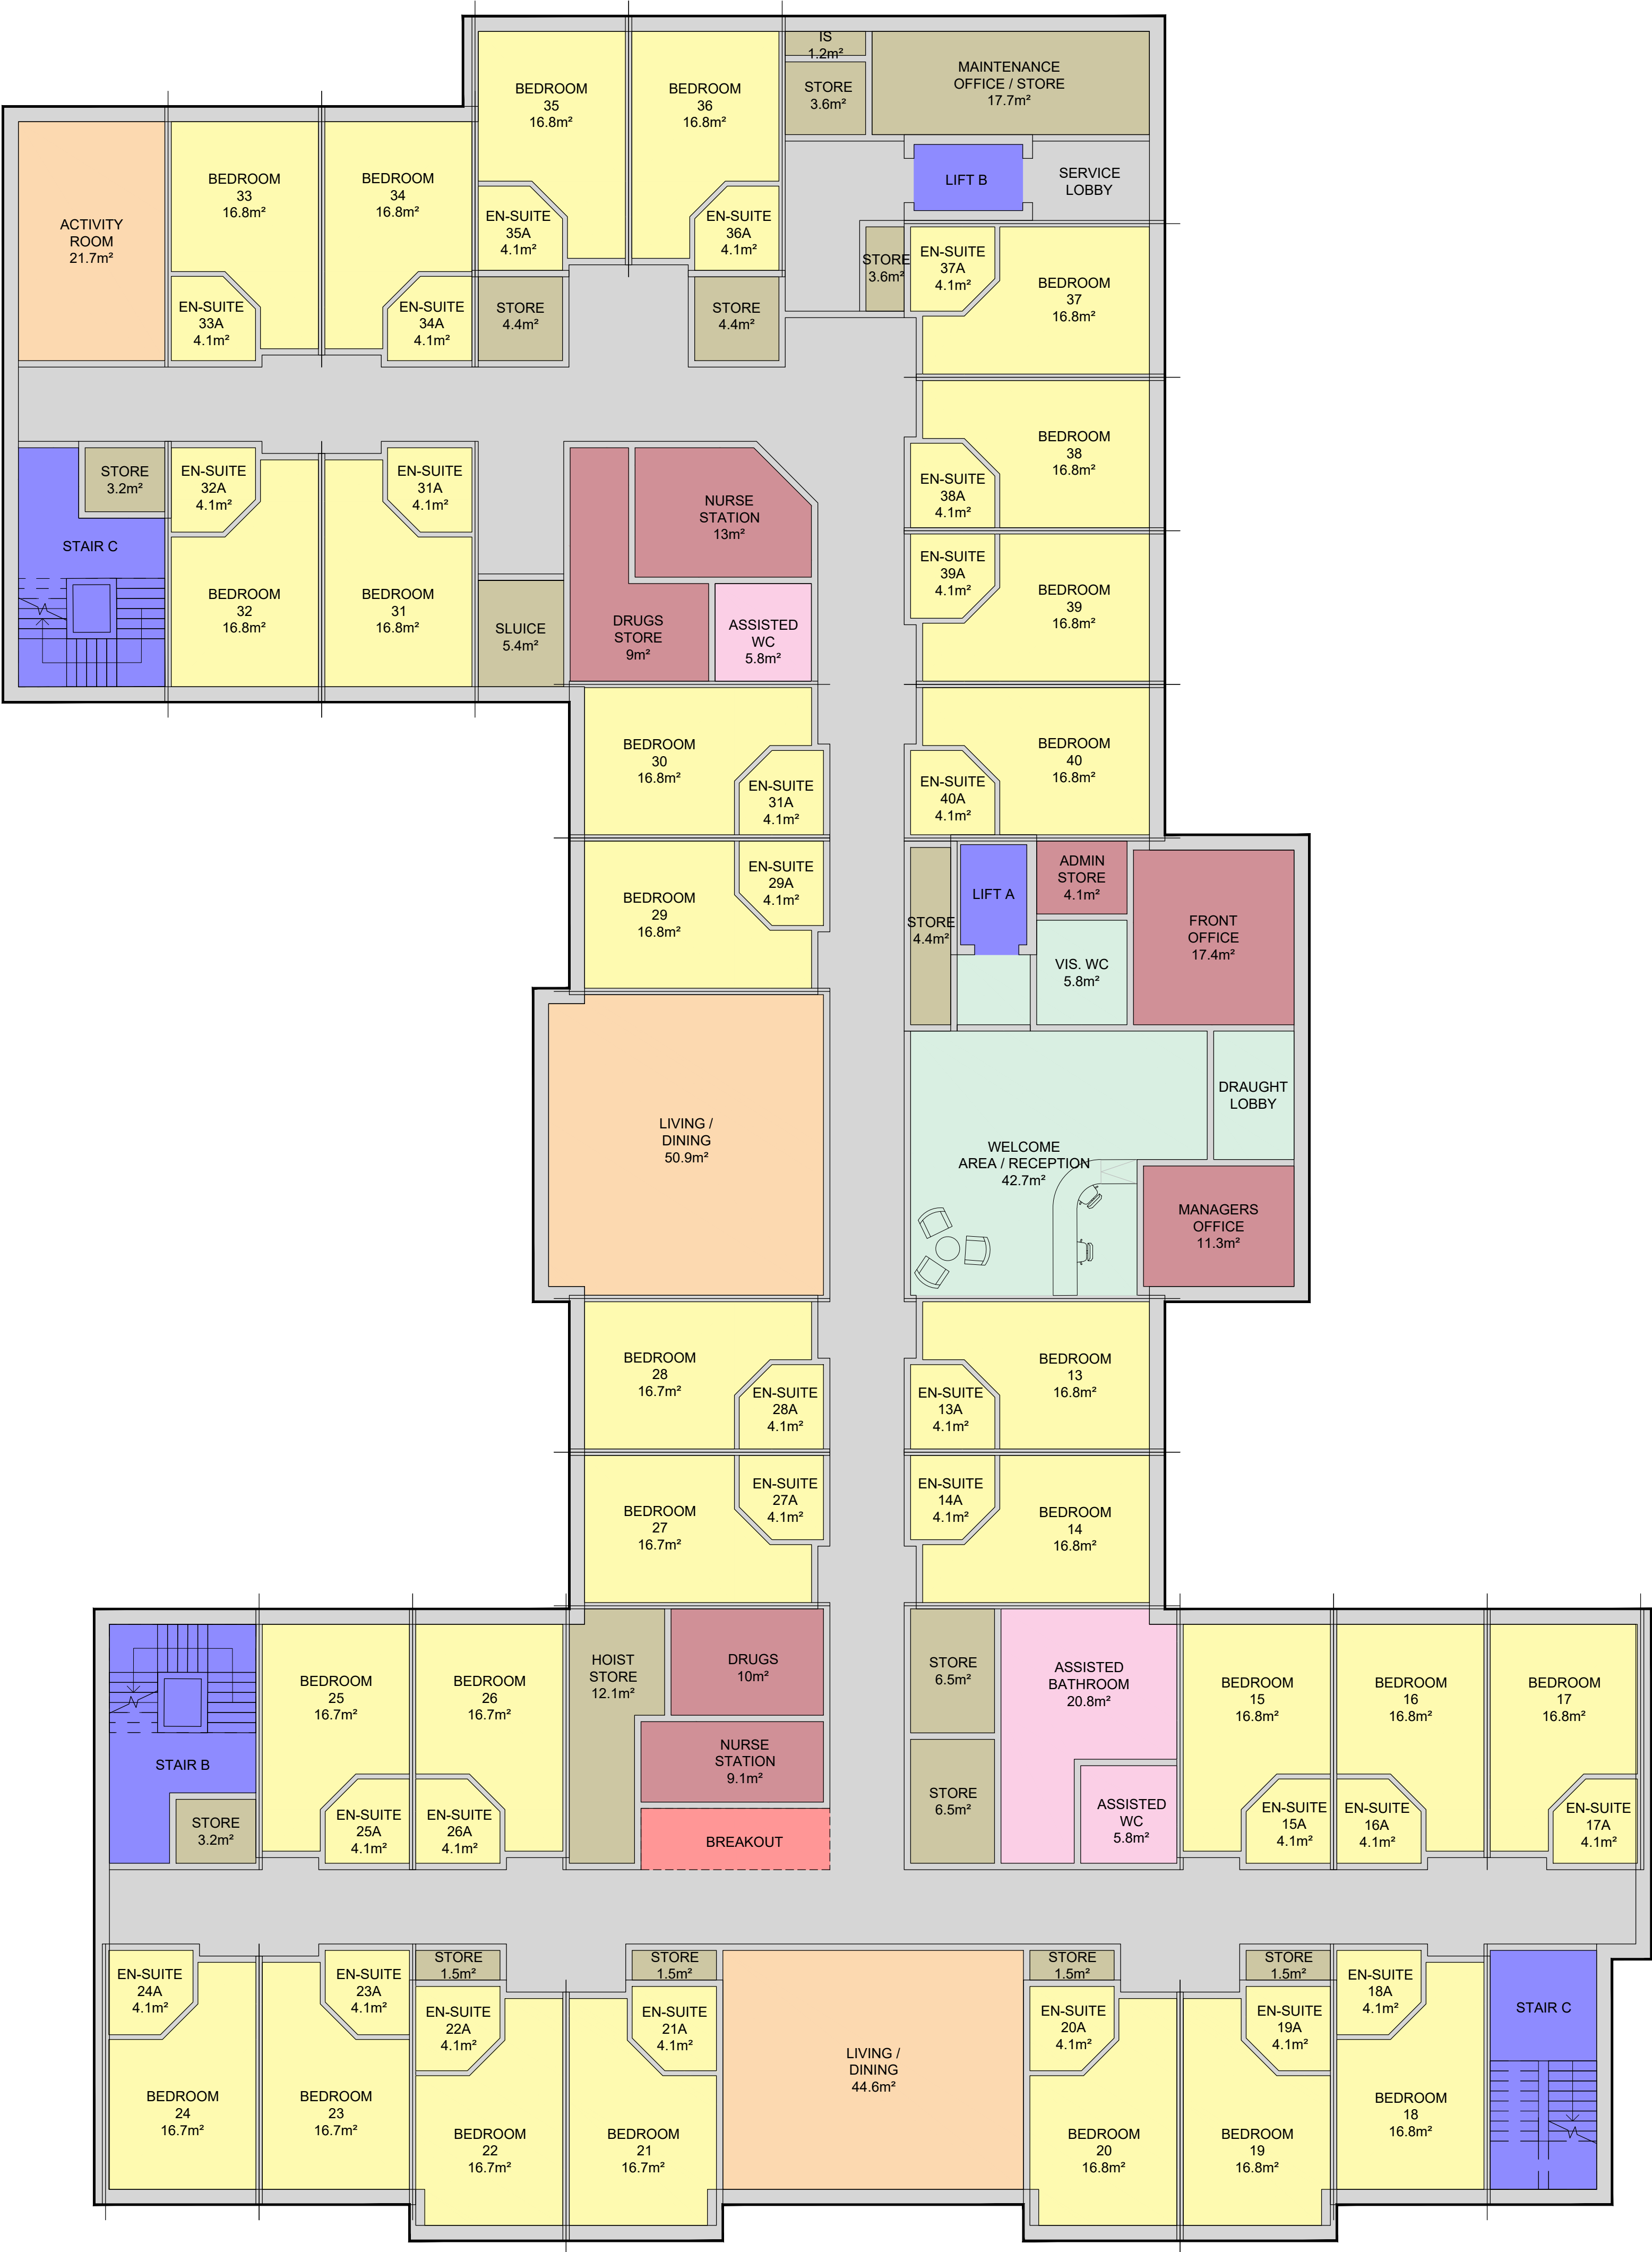

P1	PRELIMINARY ISSUE			LAG	26.02.25														
REV	DESCRIPTION			BY	DATE														
PROJECT WORK STAGE																			
FEASIBILITY																			
CLIENT																			
BUILDING CONSTRUCTION PARTNERSHIP																			
PROJECT																			
DENE HOLM, NORTHFLEET, GRAVESHAM, DA11 8JZ																			
DRWG TITLE																			
PROPOSED GROUND FLOOR PLAN																			
<table><tr><td>PROJECT</td><td>ORIGINATOR</td><td>ZONE</td><td>LEVEL</td><td>TYPE</td><td>DIS</td><td>NUMBER</td></tr><tr><td>1485F</td><td>RDT</td><td>ZZ</td><td>00</td><td>DR</td><td>A</td><td>2100</td></tr></table>						PROJECT	ORIGINATOR	ZONE	LEVEL	TYPE	DIS	NUMBER	1485F	RDT	ZZ	00	DR	A	2100
PROJECT	ORIGINATOR	ZONE	LEVEL	TYPE	DIS	NUMBER													
1485F	RDT	ZZ	00	DR	A	2100													
STATUS SUITABILITY DESCRIPTION																			
-																			
DRAWN BY		DATE	SCALE	CHECKED BY															
LAG		FEB 25	1:100	SS															
RDT PROJECT REF.			PAPER SIZE	REVISION															
1485			A1	P1															

PROPOSED - GROUND FLOOR - PLAN