

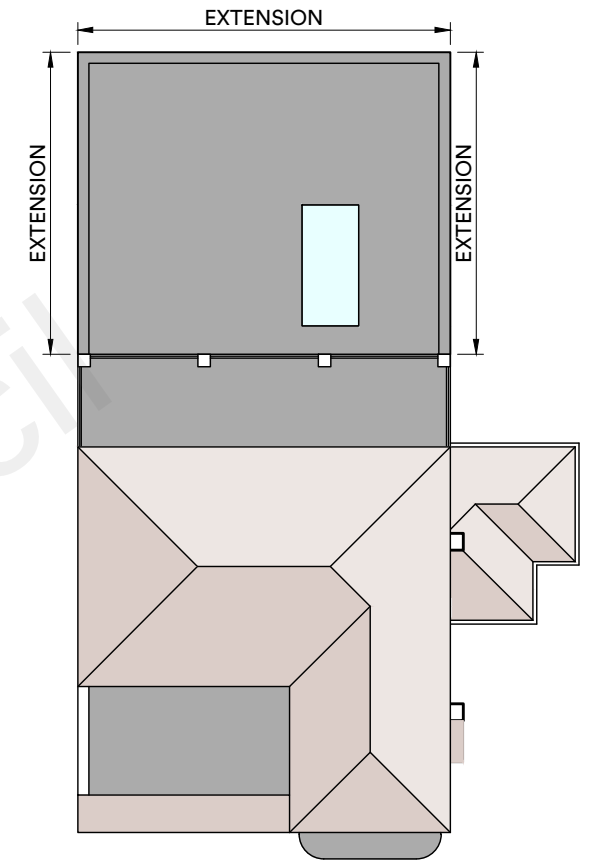
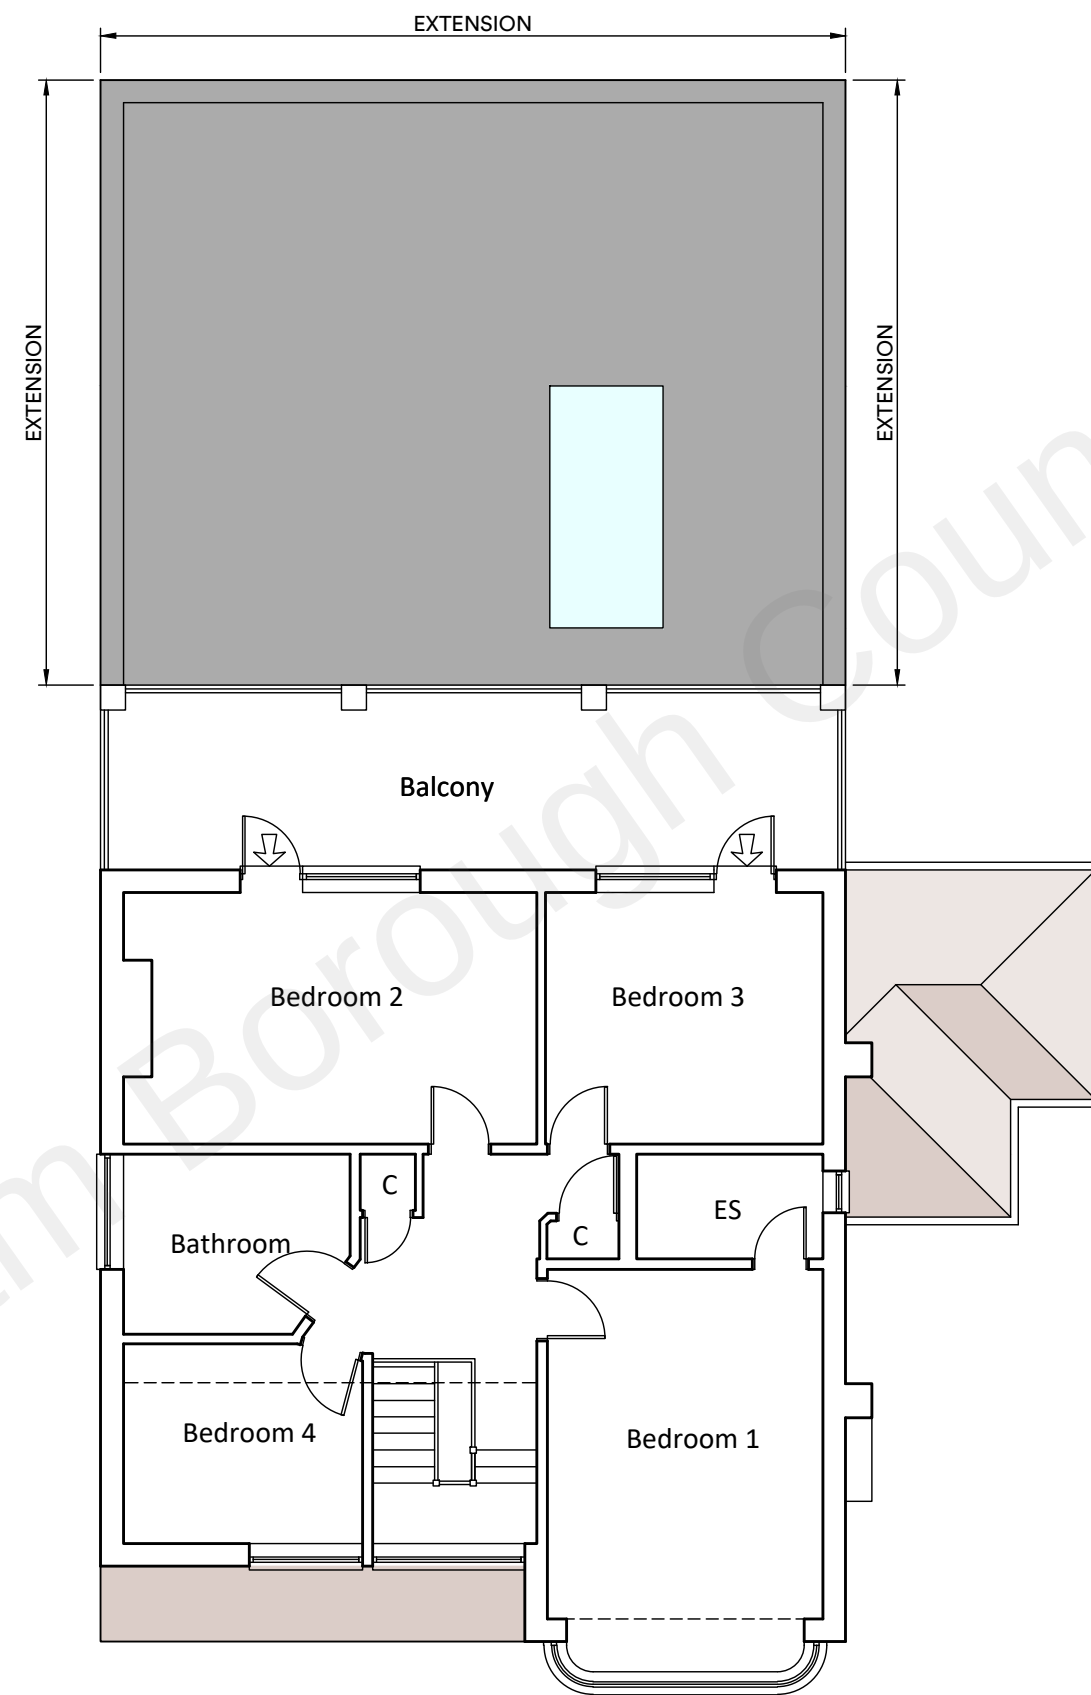


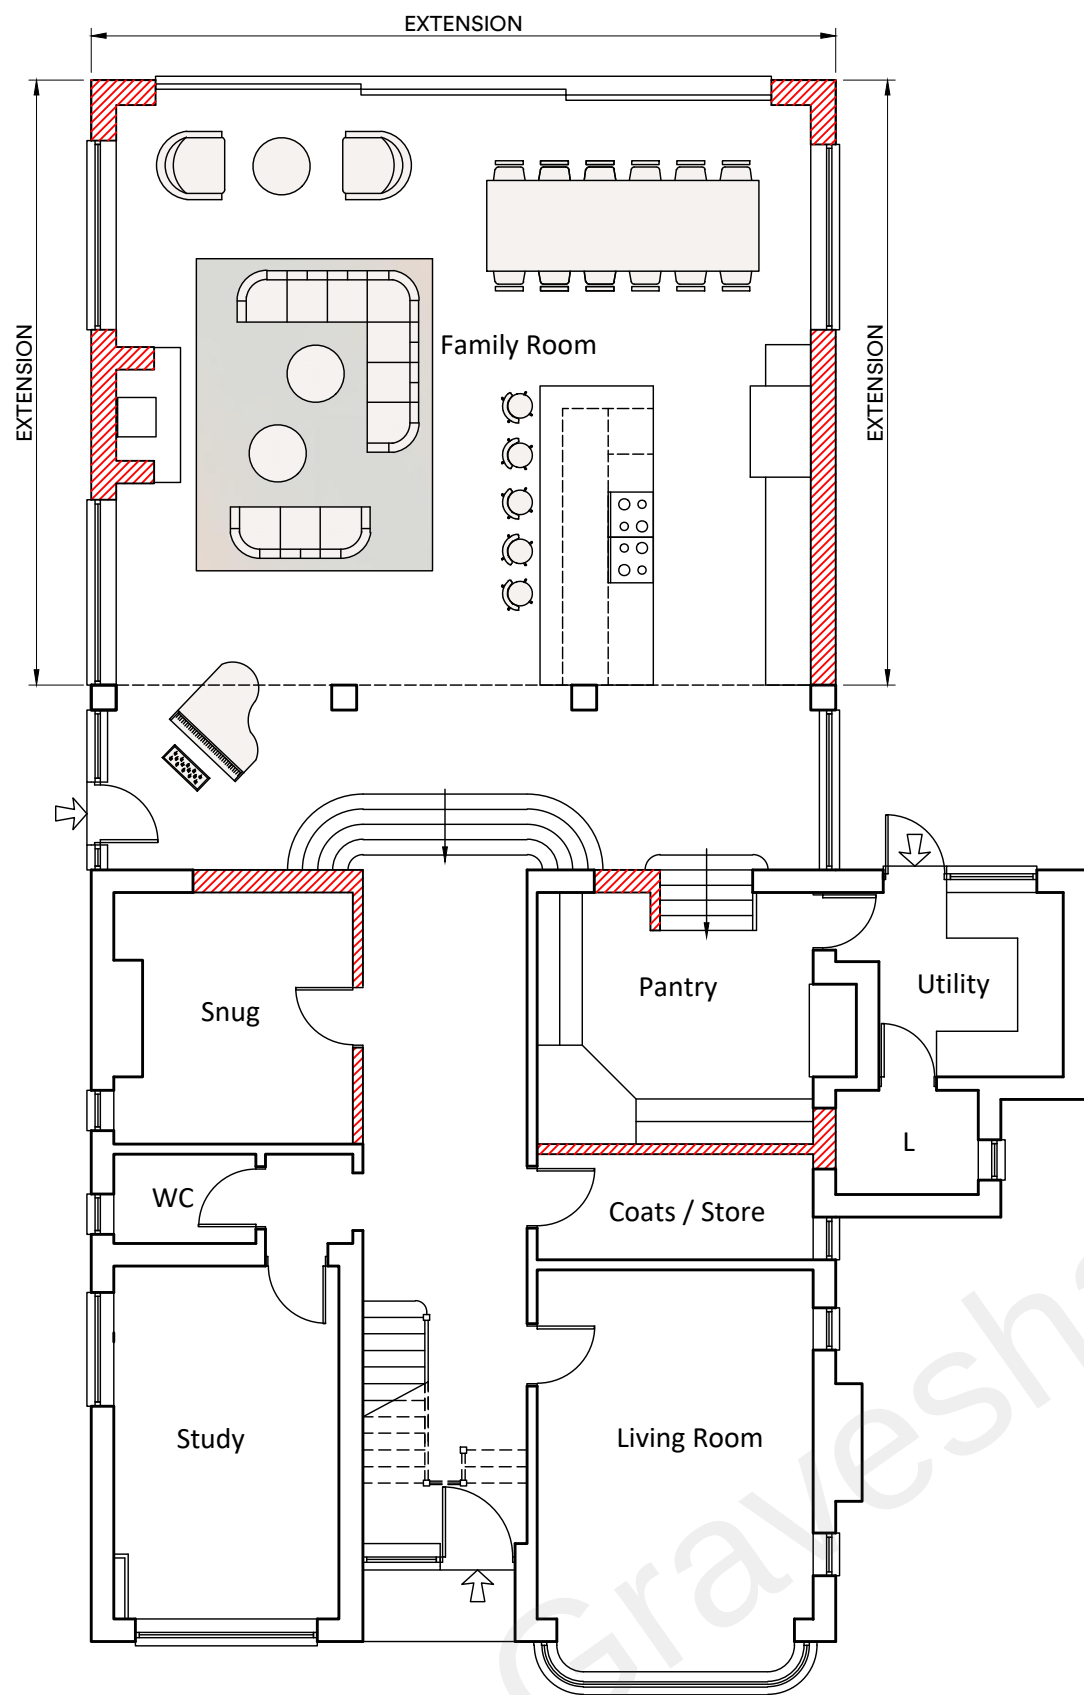


Roof Plan
As Proposed Scale 1:200

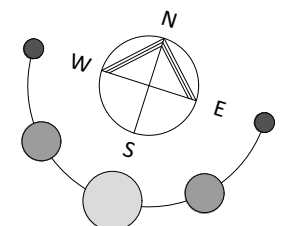

Ground Floor Plan
As Proposed Scale 1:100

First Floor Plan
As Proposed Scale 1:100

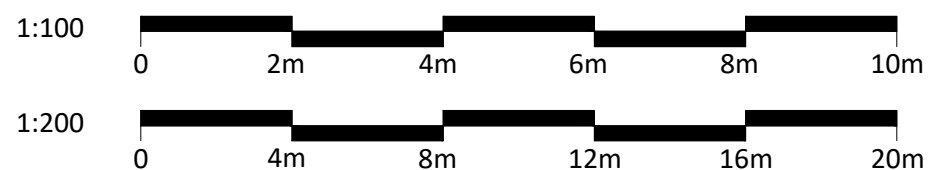

CLIENT Mr & Mrs Molloy	PROJECT High Ridge Pear Tree Lane Shorne Kent DA12 3JU	DRAWN SP	DATE Nov 2021	SCALE 1:100	DWG SIZE A3
WORK STAGE Planning	DRAWING Floor Plans - As Proposed	DRAWING NO. SP-480-P-10-06	REVISION.		