




- DRAINAGE STORM NEW
- DRAINAGE STORM EXISTING REMOVED
- DRAINAGE FOUL NEW
- DRAINAGE FOUL EXISTING
- DRAINAGE FOUL EXISTING REMOVED
- DRAINAGE COMBINED NEW
- DRAINAGE COMBINED EXISTING
- DRAINAGE COMBINED EXISTING REMOVED

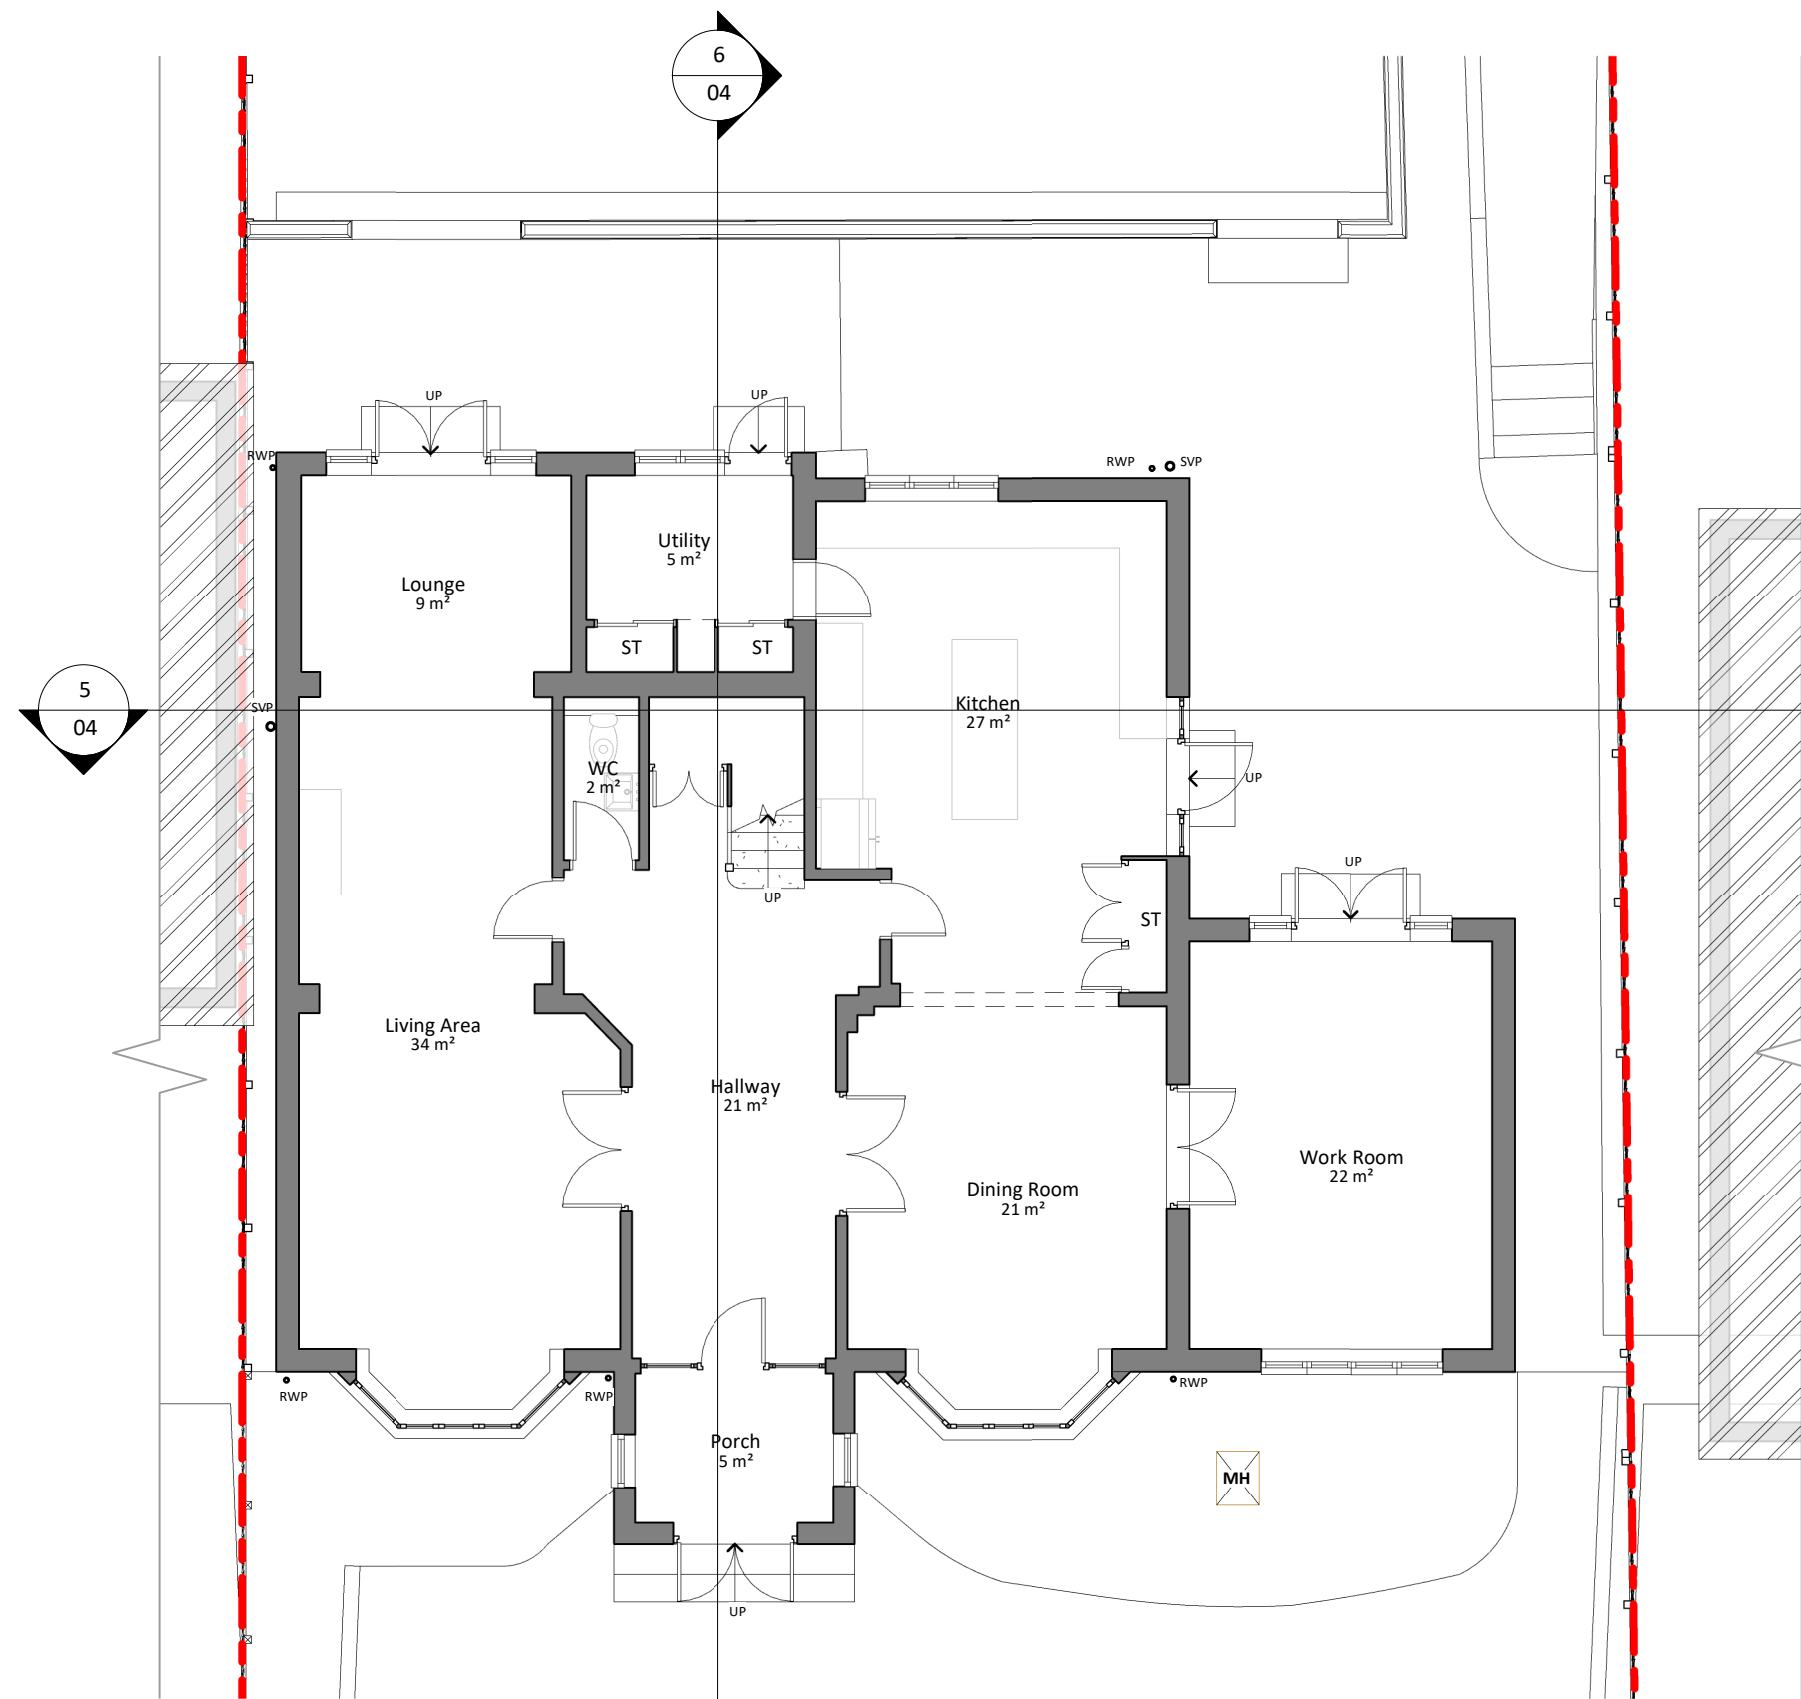


1 Existing Ground Floor
1 : 100

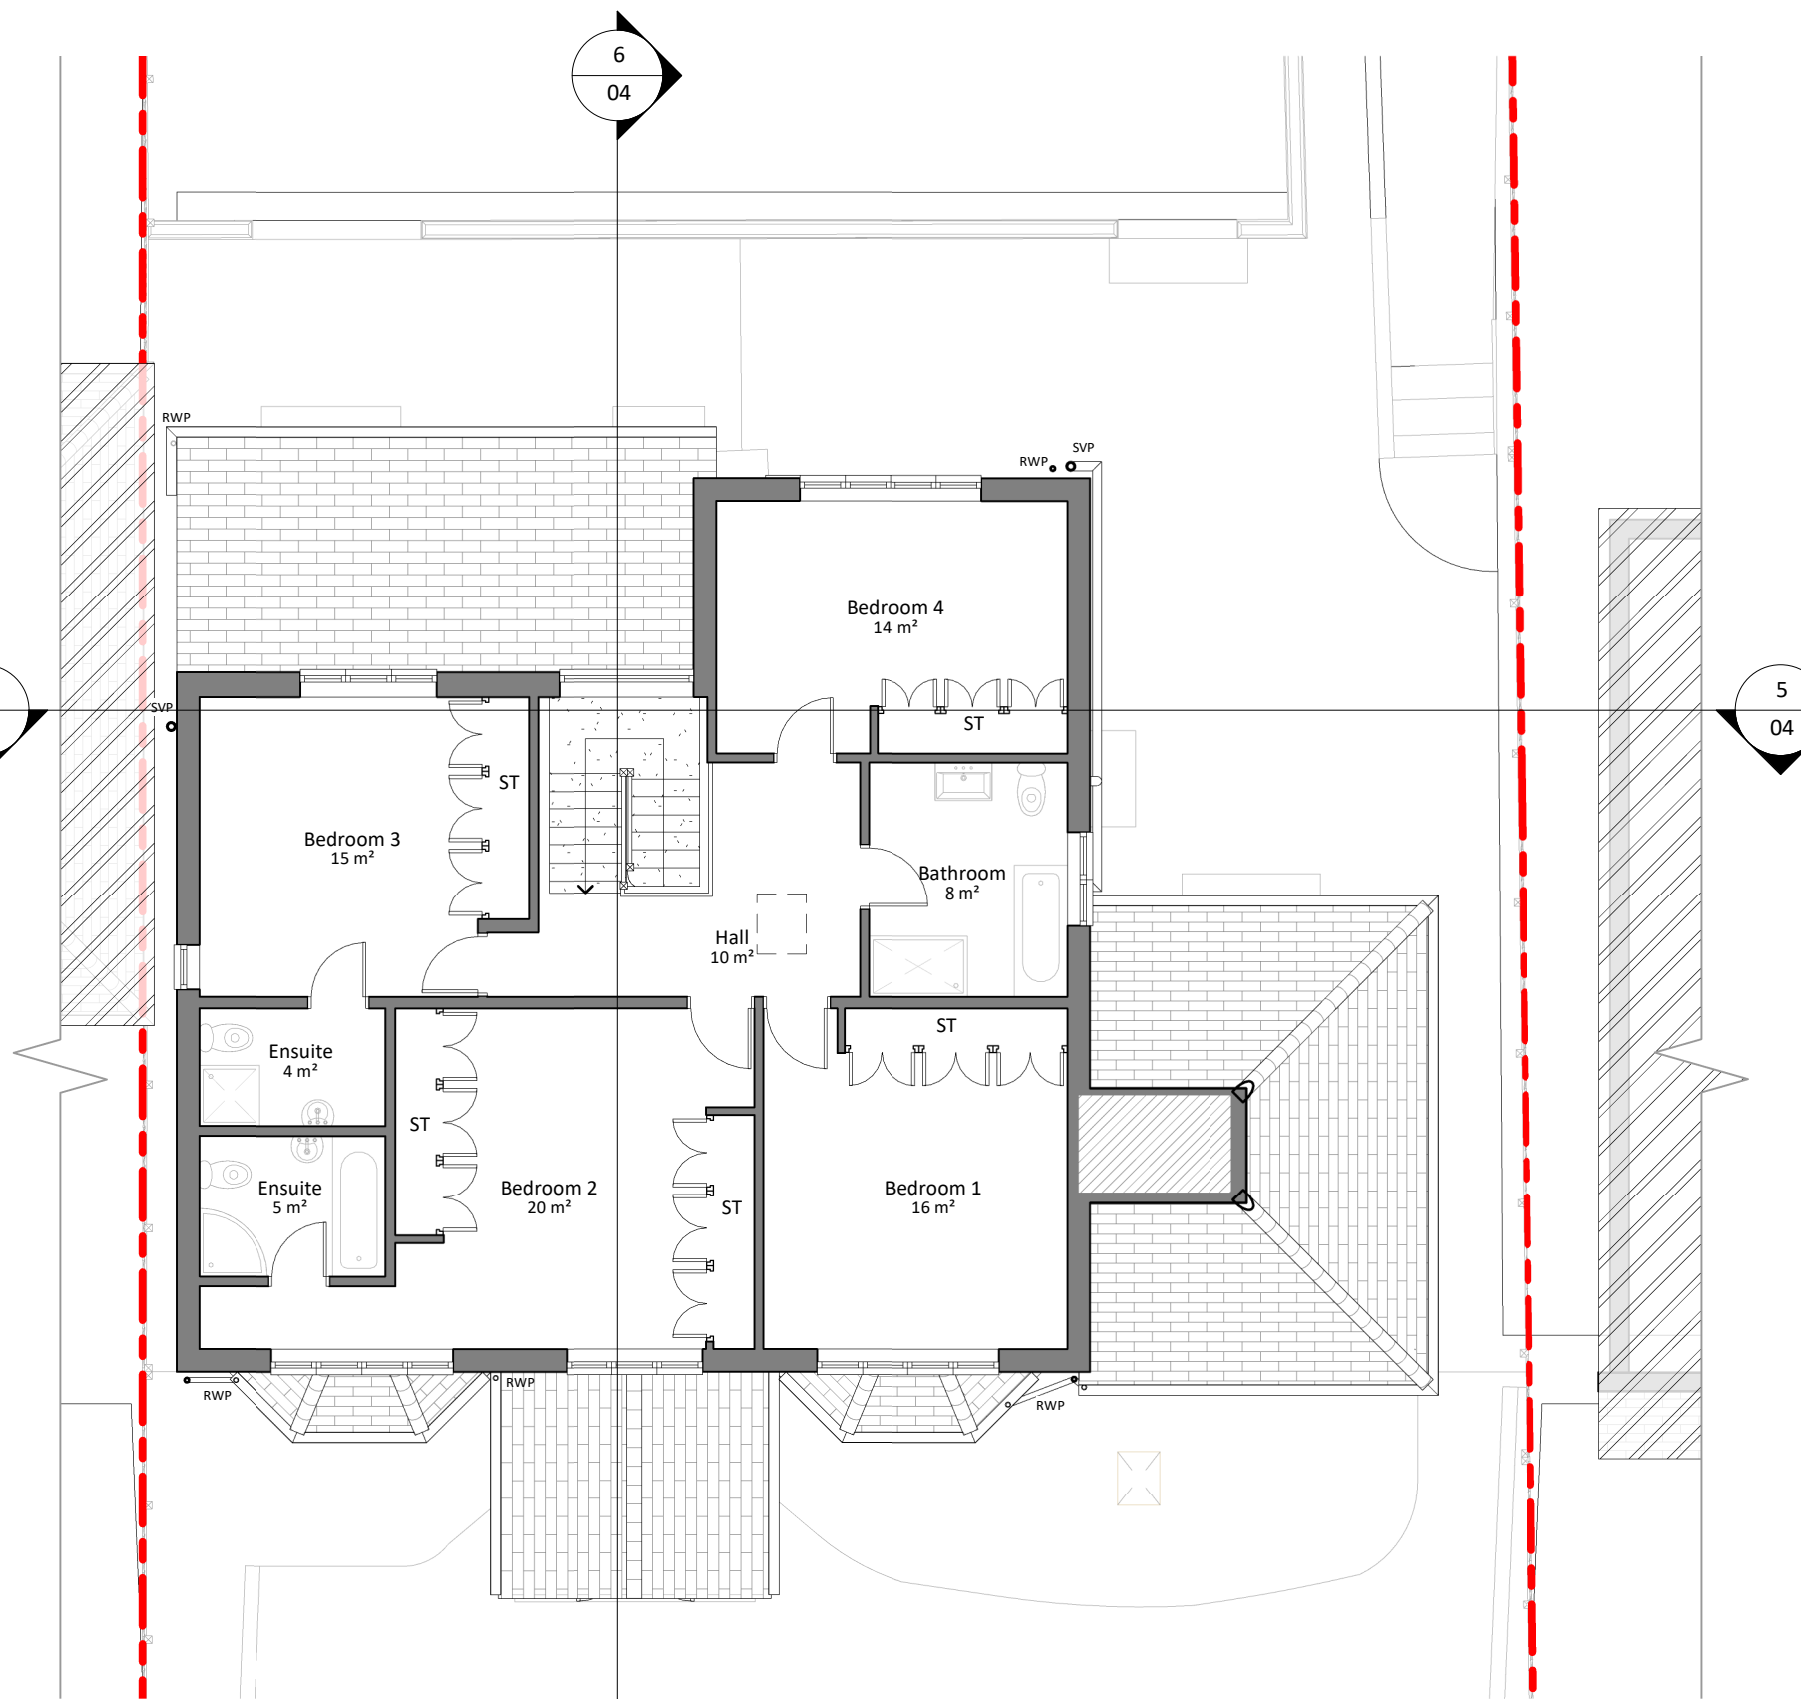


2 Existing First Floor
1 : 100

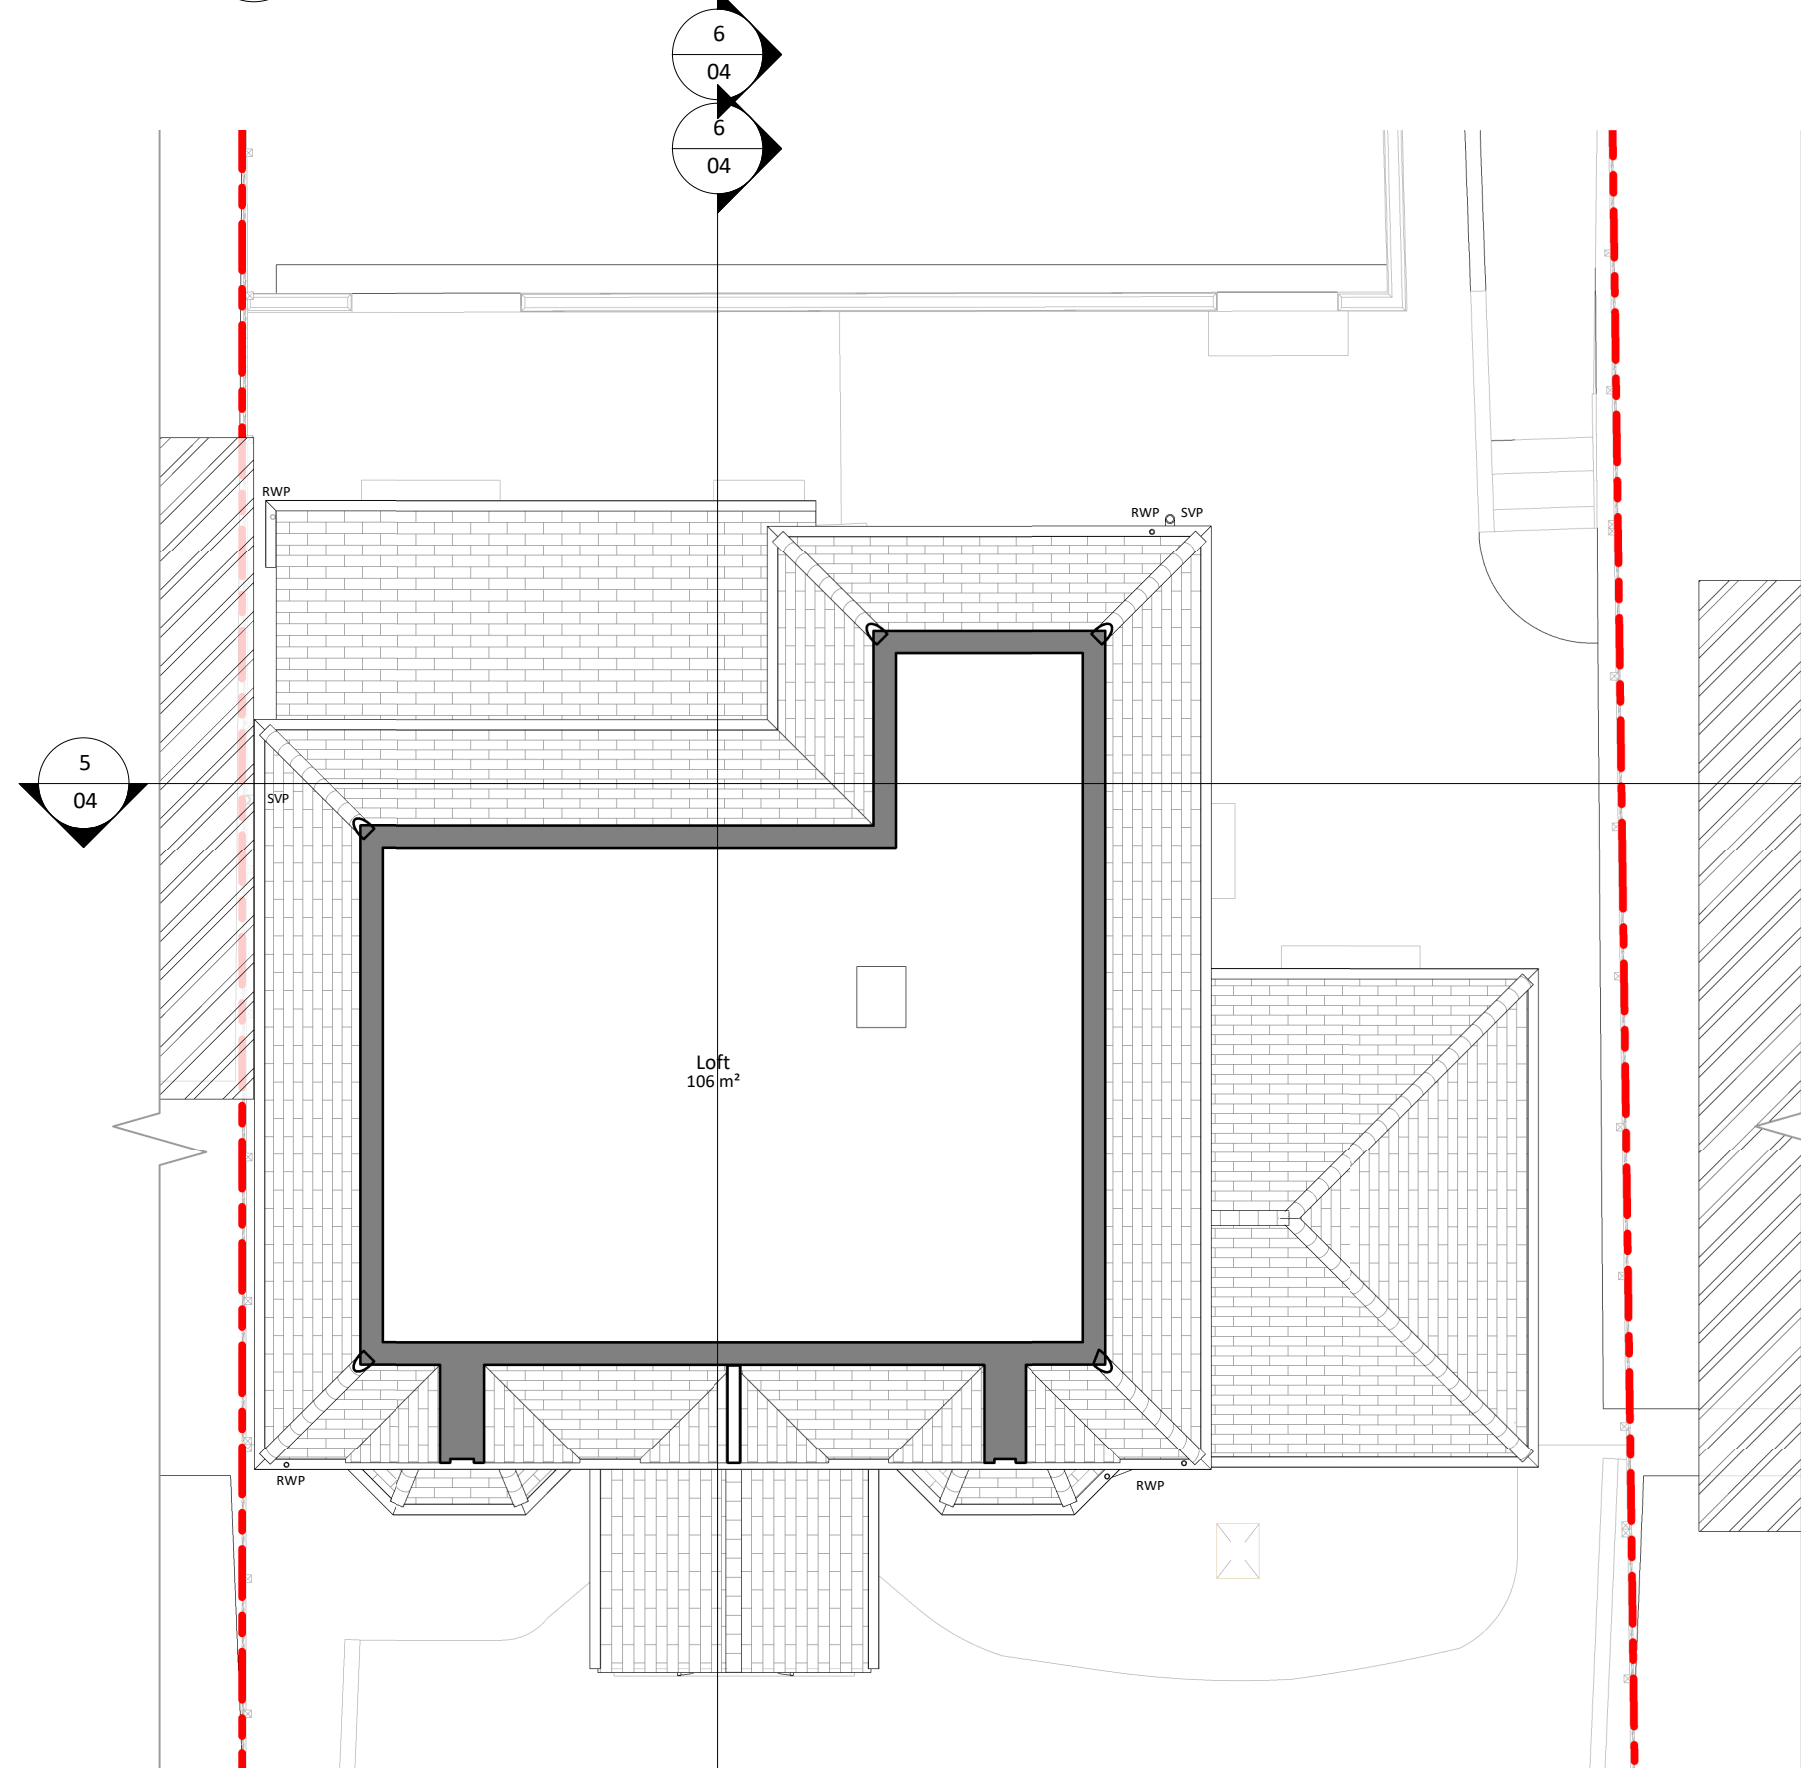


3 Existing Loft Floor
1 : 100

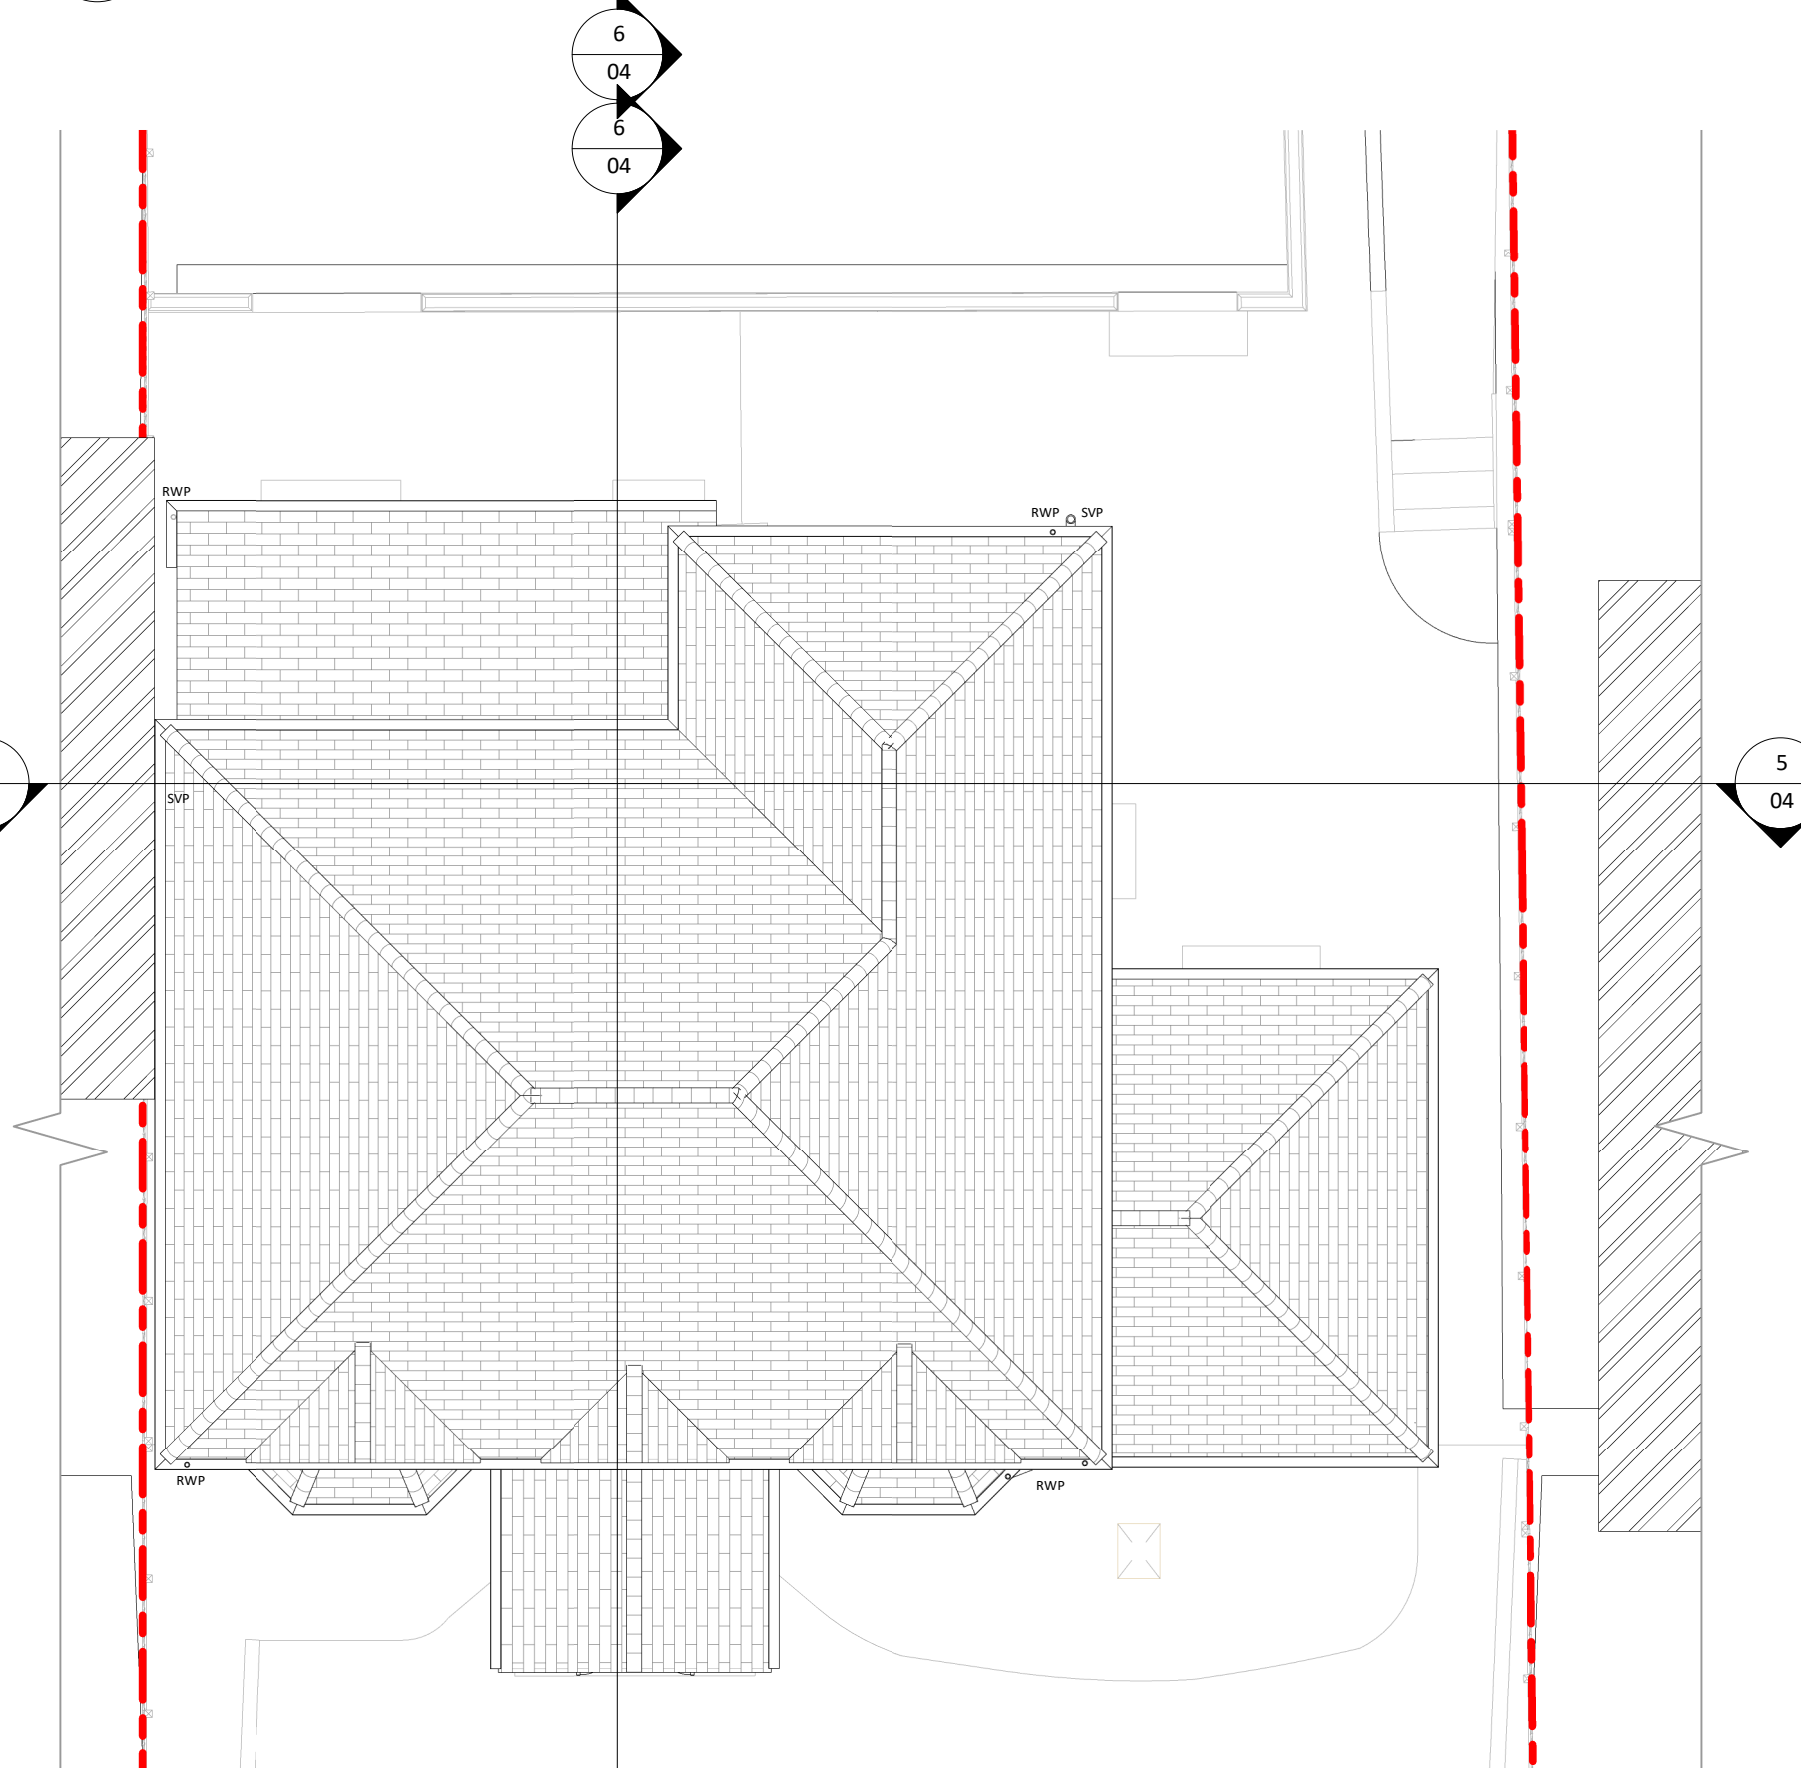

4 Existing Roof Plan
1 : 100

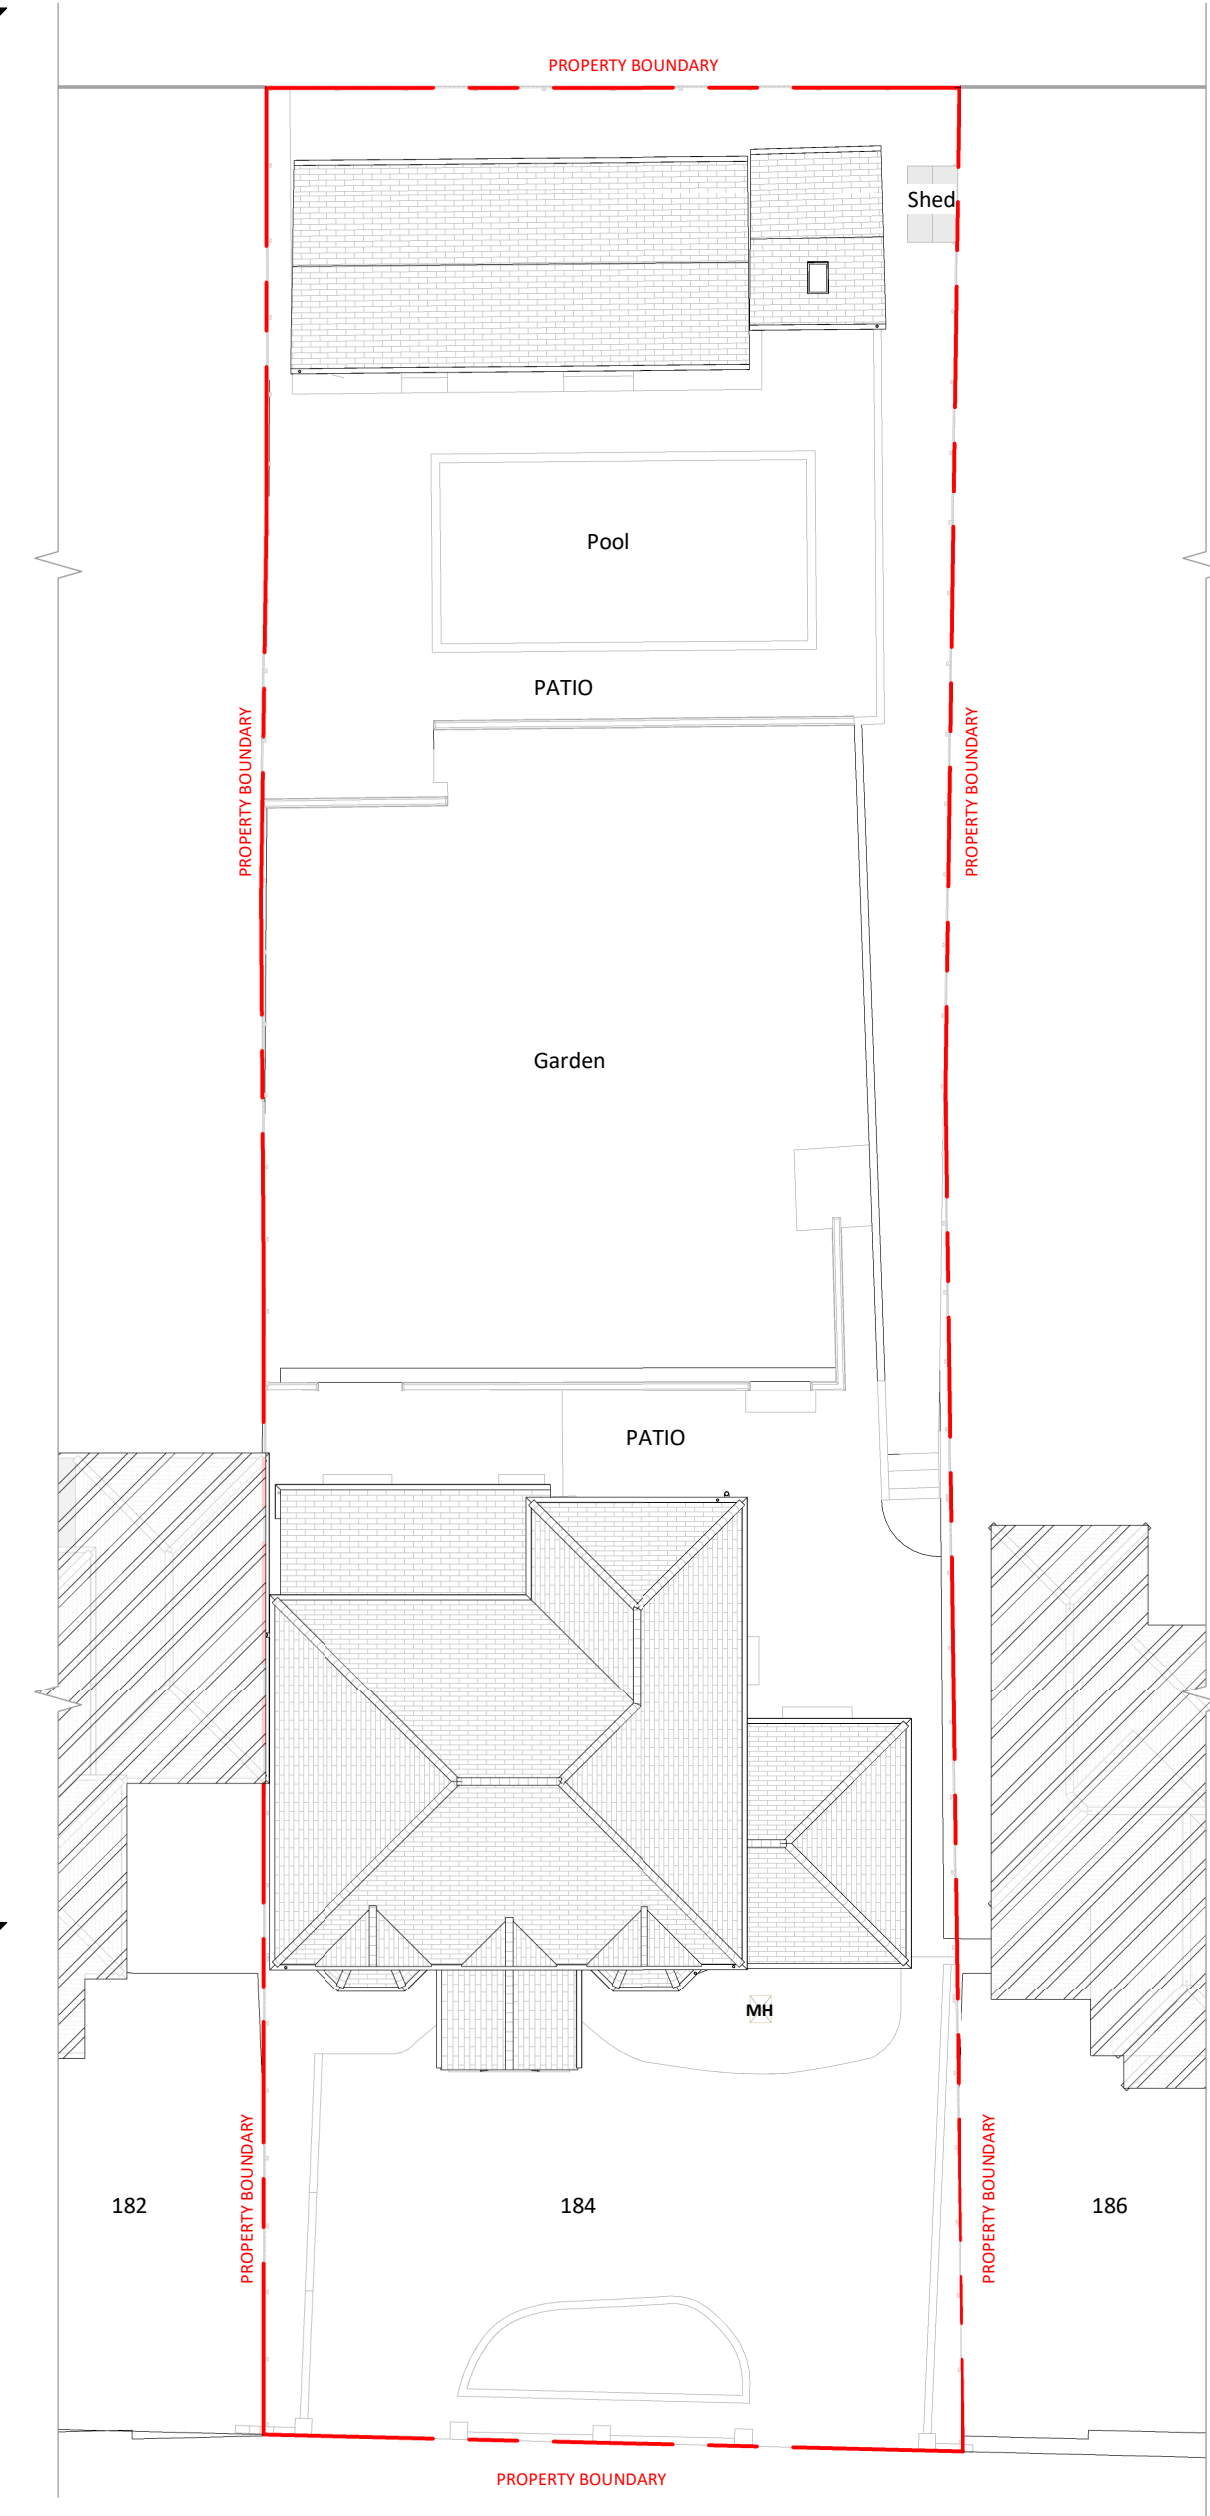

5 Existing Site Plan
1 : 200

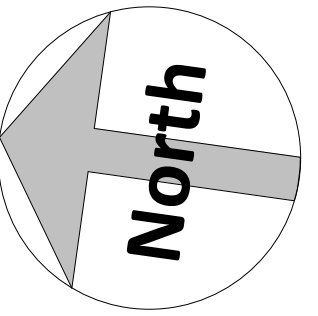

Amendments :

Rev	Date	Description

Project :

184 Singlewell Rd,
Gravesend
DA11 7RB

Title :

Planning Drawings
Existing House Plans

The Architects Of London
(0203 903 9093)

Bluetime Architecture
(01322 521026)

THE ARCHITECTS
A TRADING NAME OF LONDON
OF BLUETIME

bluetime®

Proposed house alterations and pool enclosure

Drawn by :	Scale :	© A1	Date :
AH/MJG	As indicated		20/05/2026

Drawing number : BL/DRG/3726/ 03

Rev :

Dimensions to be checked on site.