


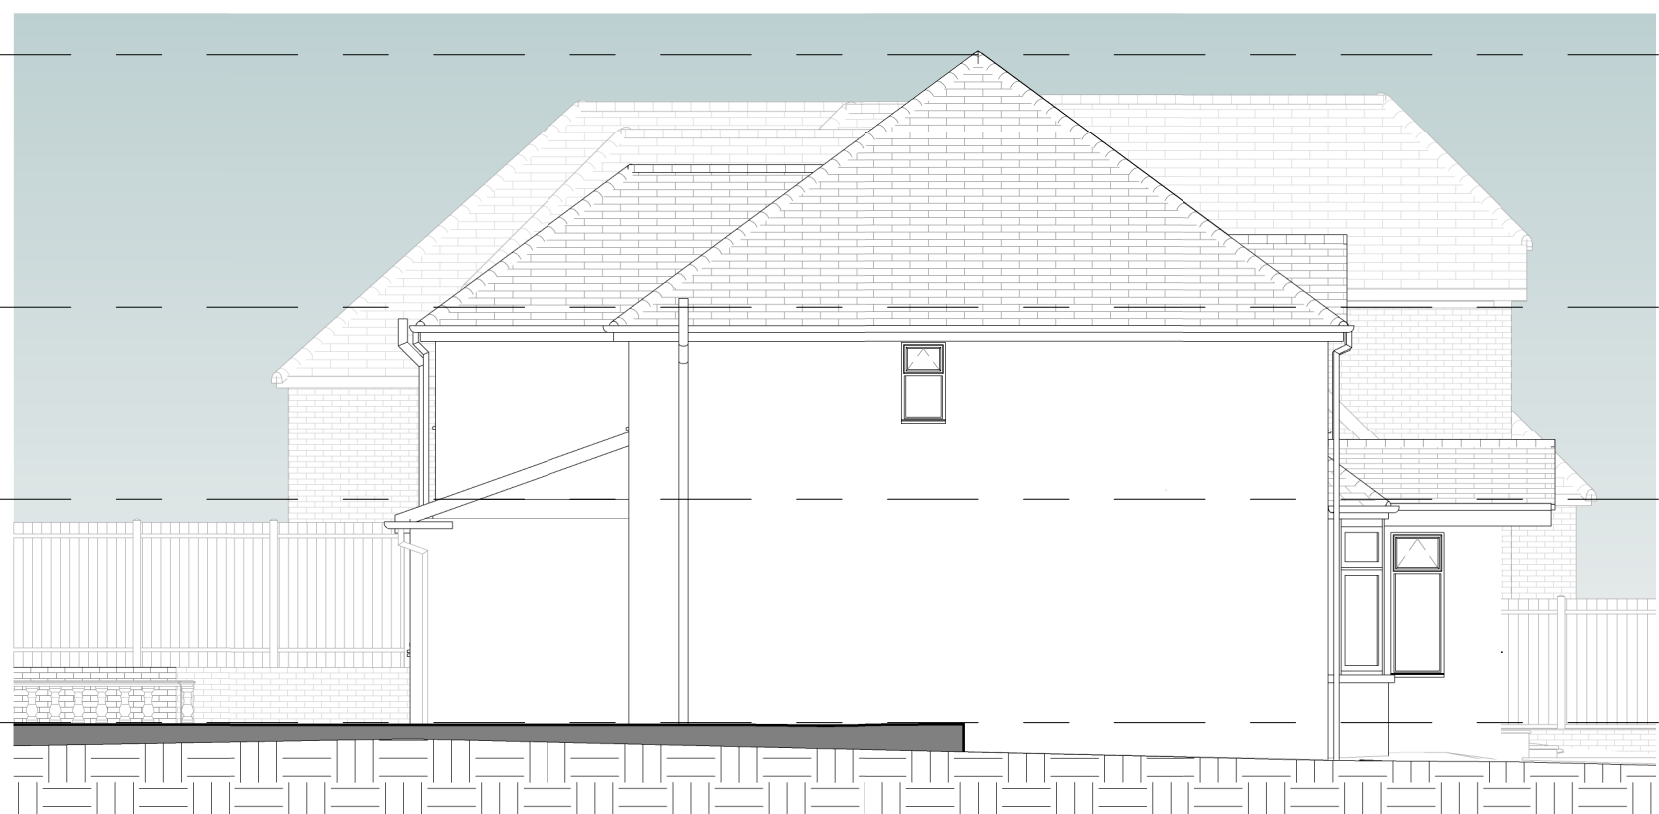

1 Existing West Elevation
1 : 100



3 Existing North Elevation
1 : 100




2 Existing East Elevation
1 : 100




4 Existing South Elevation
1 : 100




5 Existing Section 2
1 : 100

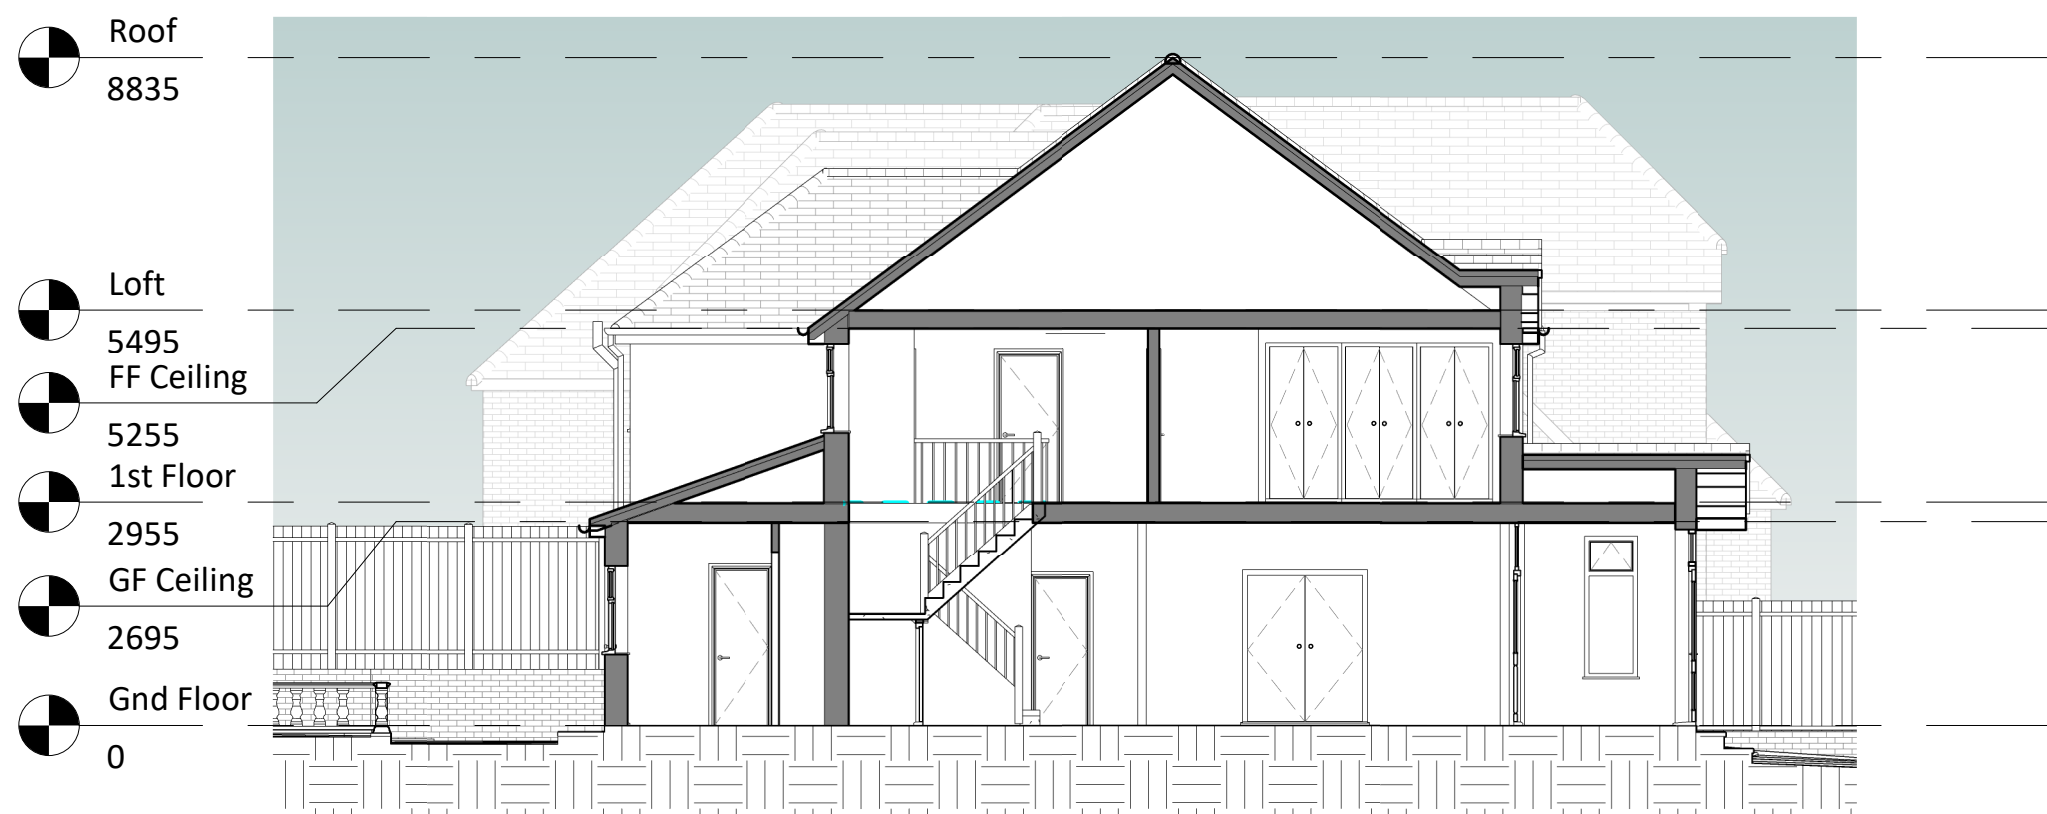

6 Existing Section 1
1 : 100

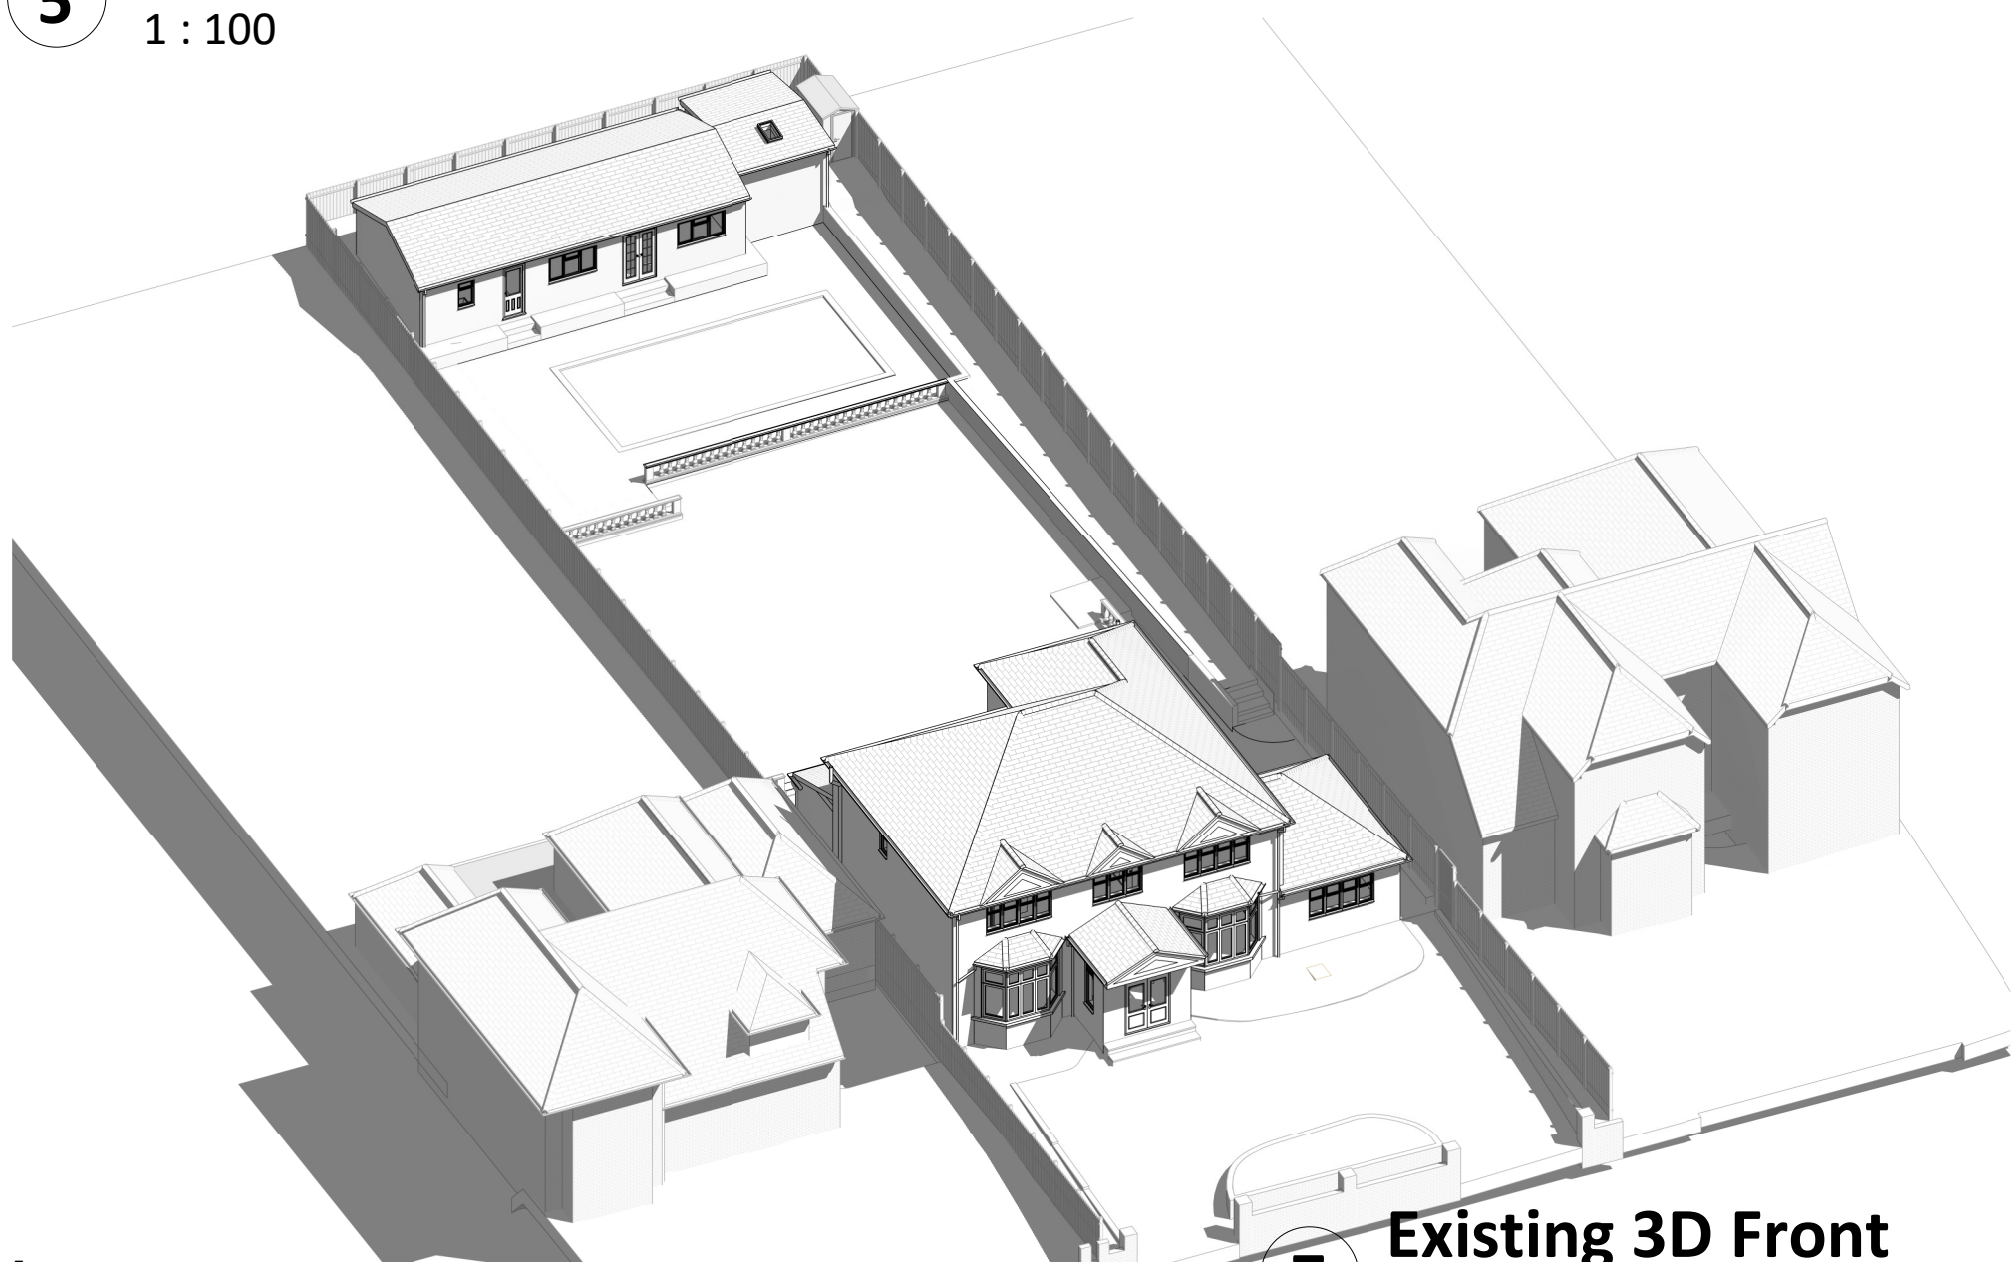


7 Existing 3D Front

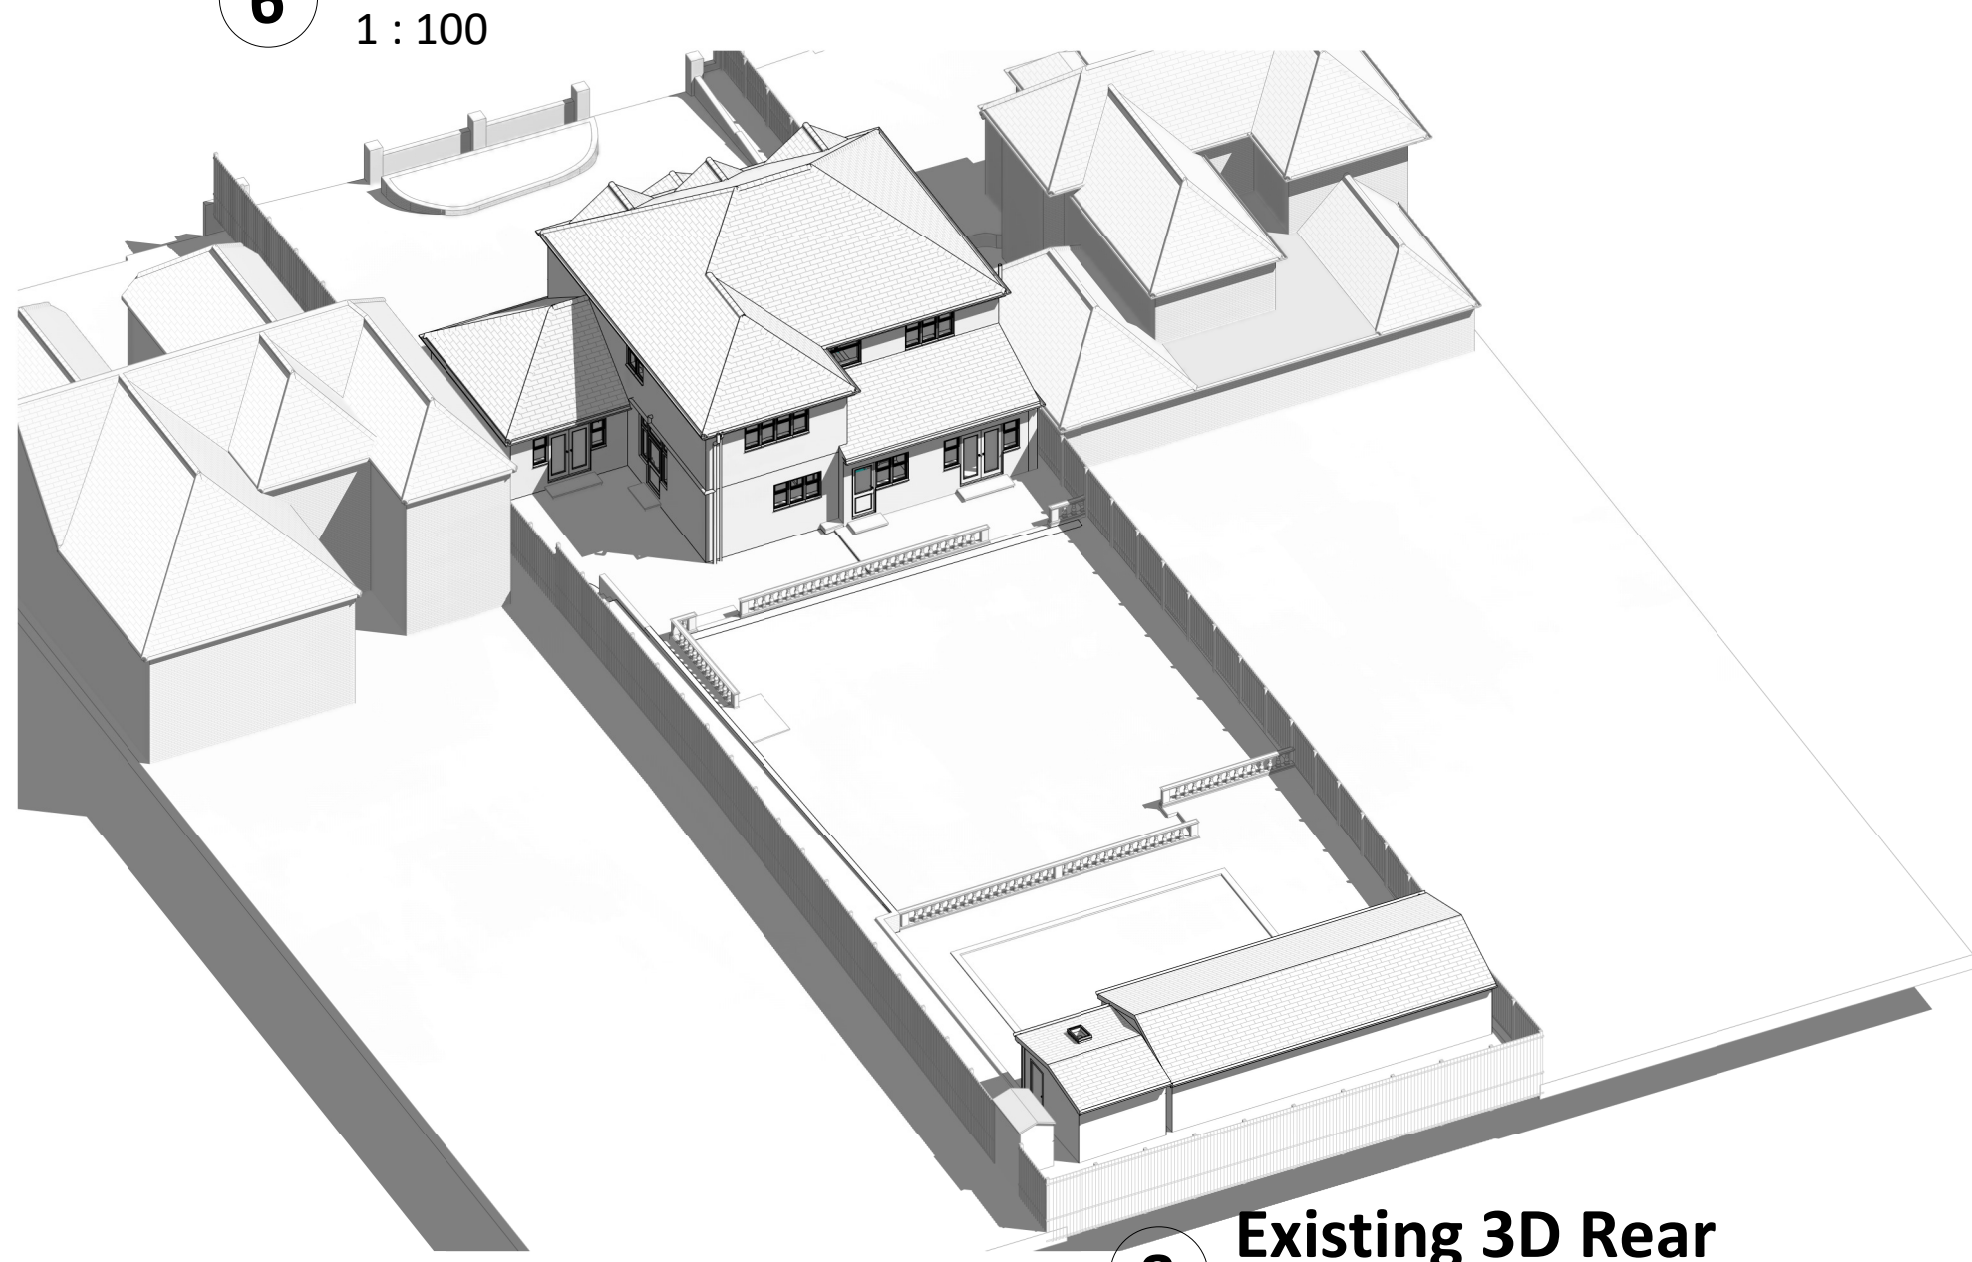

8 Existing 3D Rear

© This drawing is the property of Bluetime Retail Ltd who retain the sole copyright of its contents & it may not be reproduced in part or in whole without written permission

- DRAINAGE STORM NEW
- DRAINAGE STORM EXISTING REMOVED
- DRAINAGE FOUL NEW
- DRAINAGE FOUL EXISTING
- DRAINAGE FOUL EXISTING REMOVED
- DRAINAGE COMBINED NEW
- DRAINAGE COMBINED EXISTING
- DRAINAGE COMBINED EXISTING REMOVED

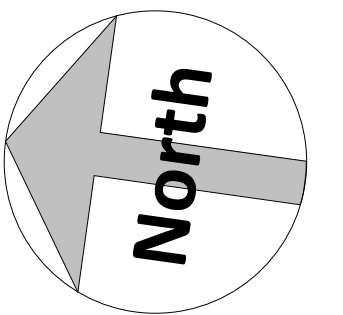

Amendments :			
Rev	Date	By	Description

Project :

184 Singlewell Rd,
Gravesend
DA11 7RB

Title :
Planning Drawings
Existing House Elevations & 3D Views

The Architects Of London (0203 903 9093) Bluetime Architecture (01322 521026)	THE ARCHITECTS A TRADING NAME OF LONDON OF BLUETIME	
	blue lime®	

Proposed house alterations and pool enclosure

Drawn by : AH/MJG	Scale : 1 : 100	@ A1 Date : 20/05/2026
----------------------	--------------------	---------------------------

Drawing number : BL/DRG/3726/ 04	Rev :
-------------------------------------	-----------

Dimensions to be checked on site.

1 0 1 2 3 4 5
SCALE 1:100 m

20/05/2026 17:11:17