




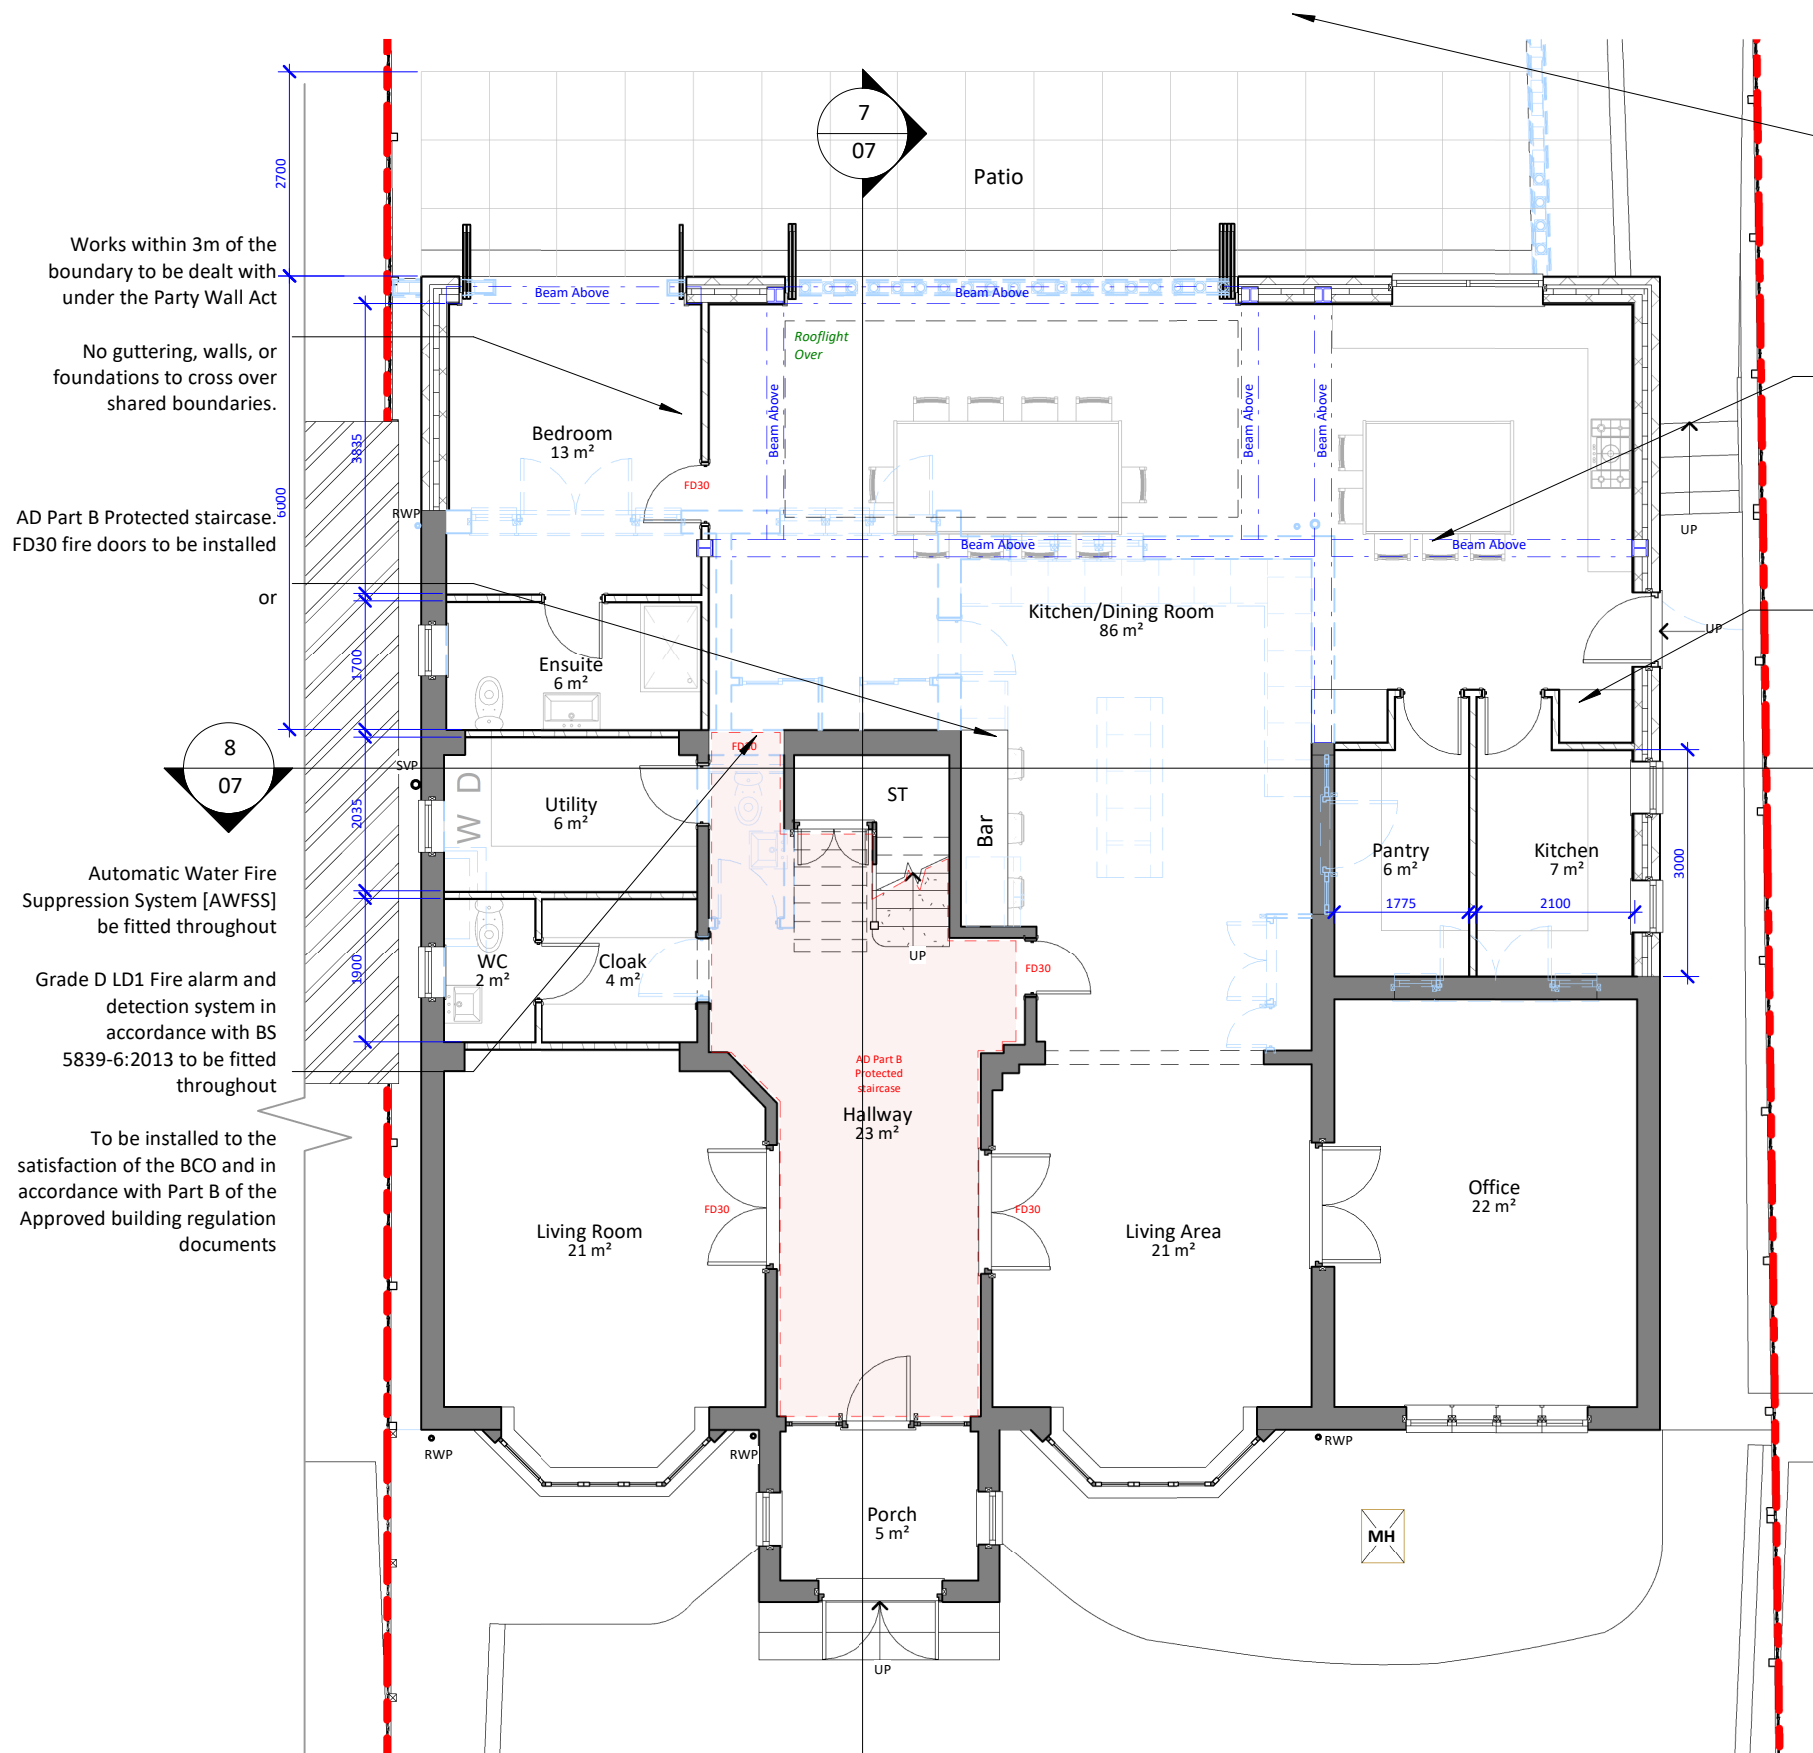


1 Proposed Ground Floor
1 : 100

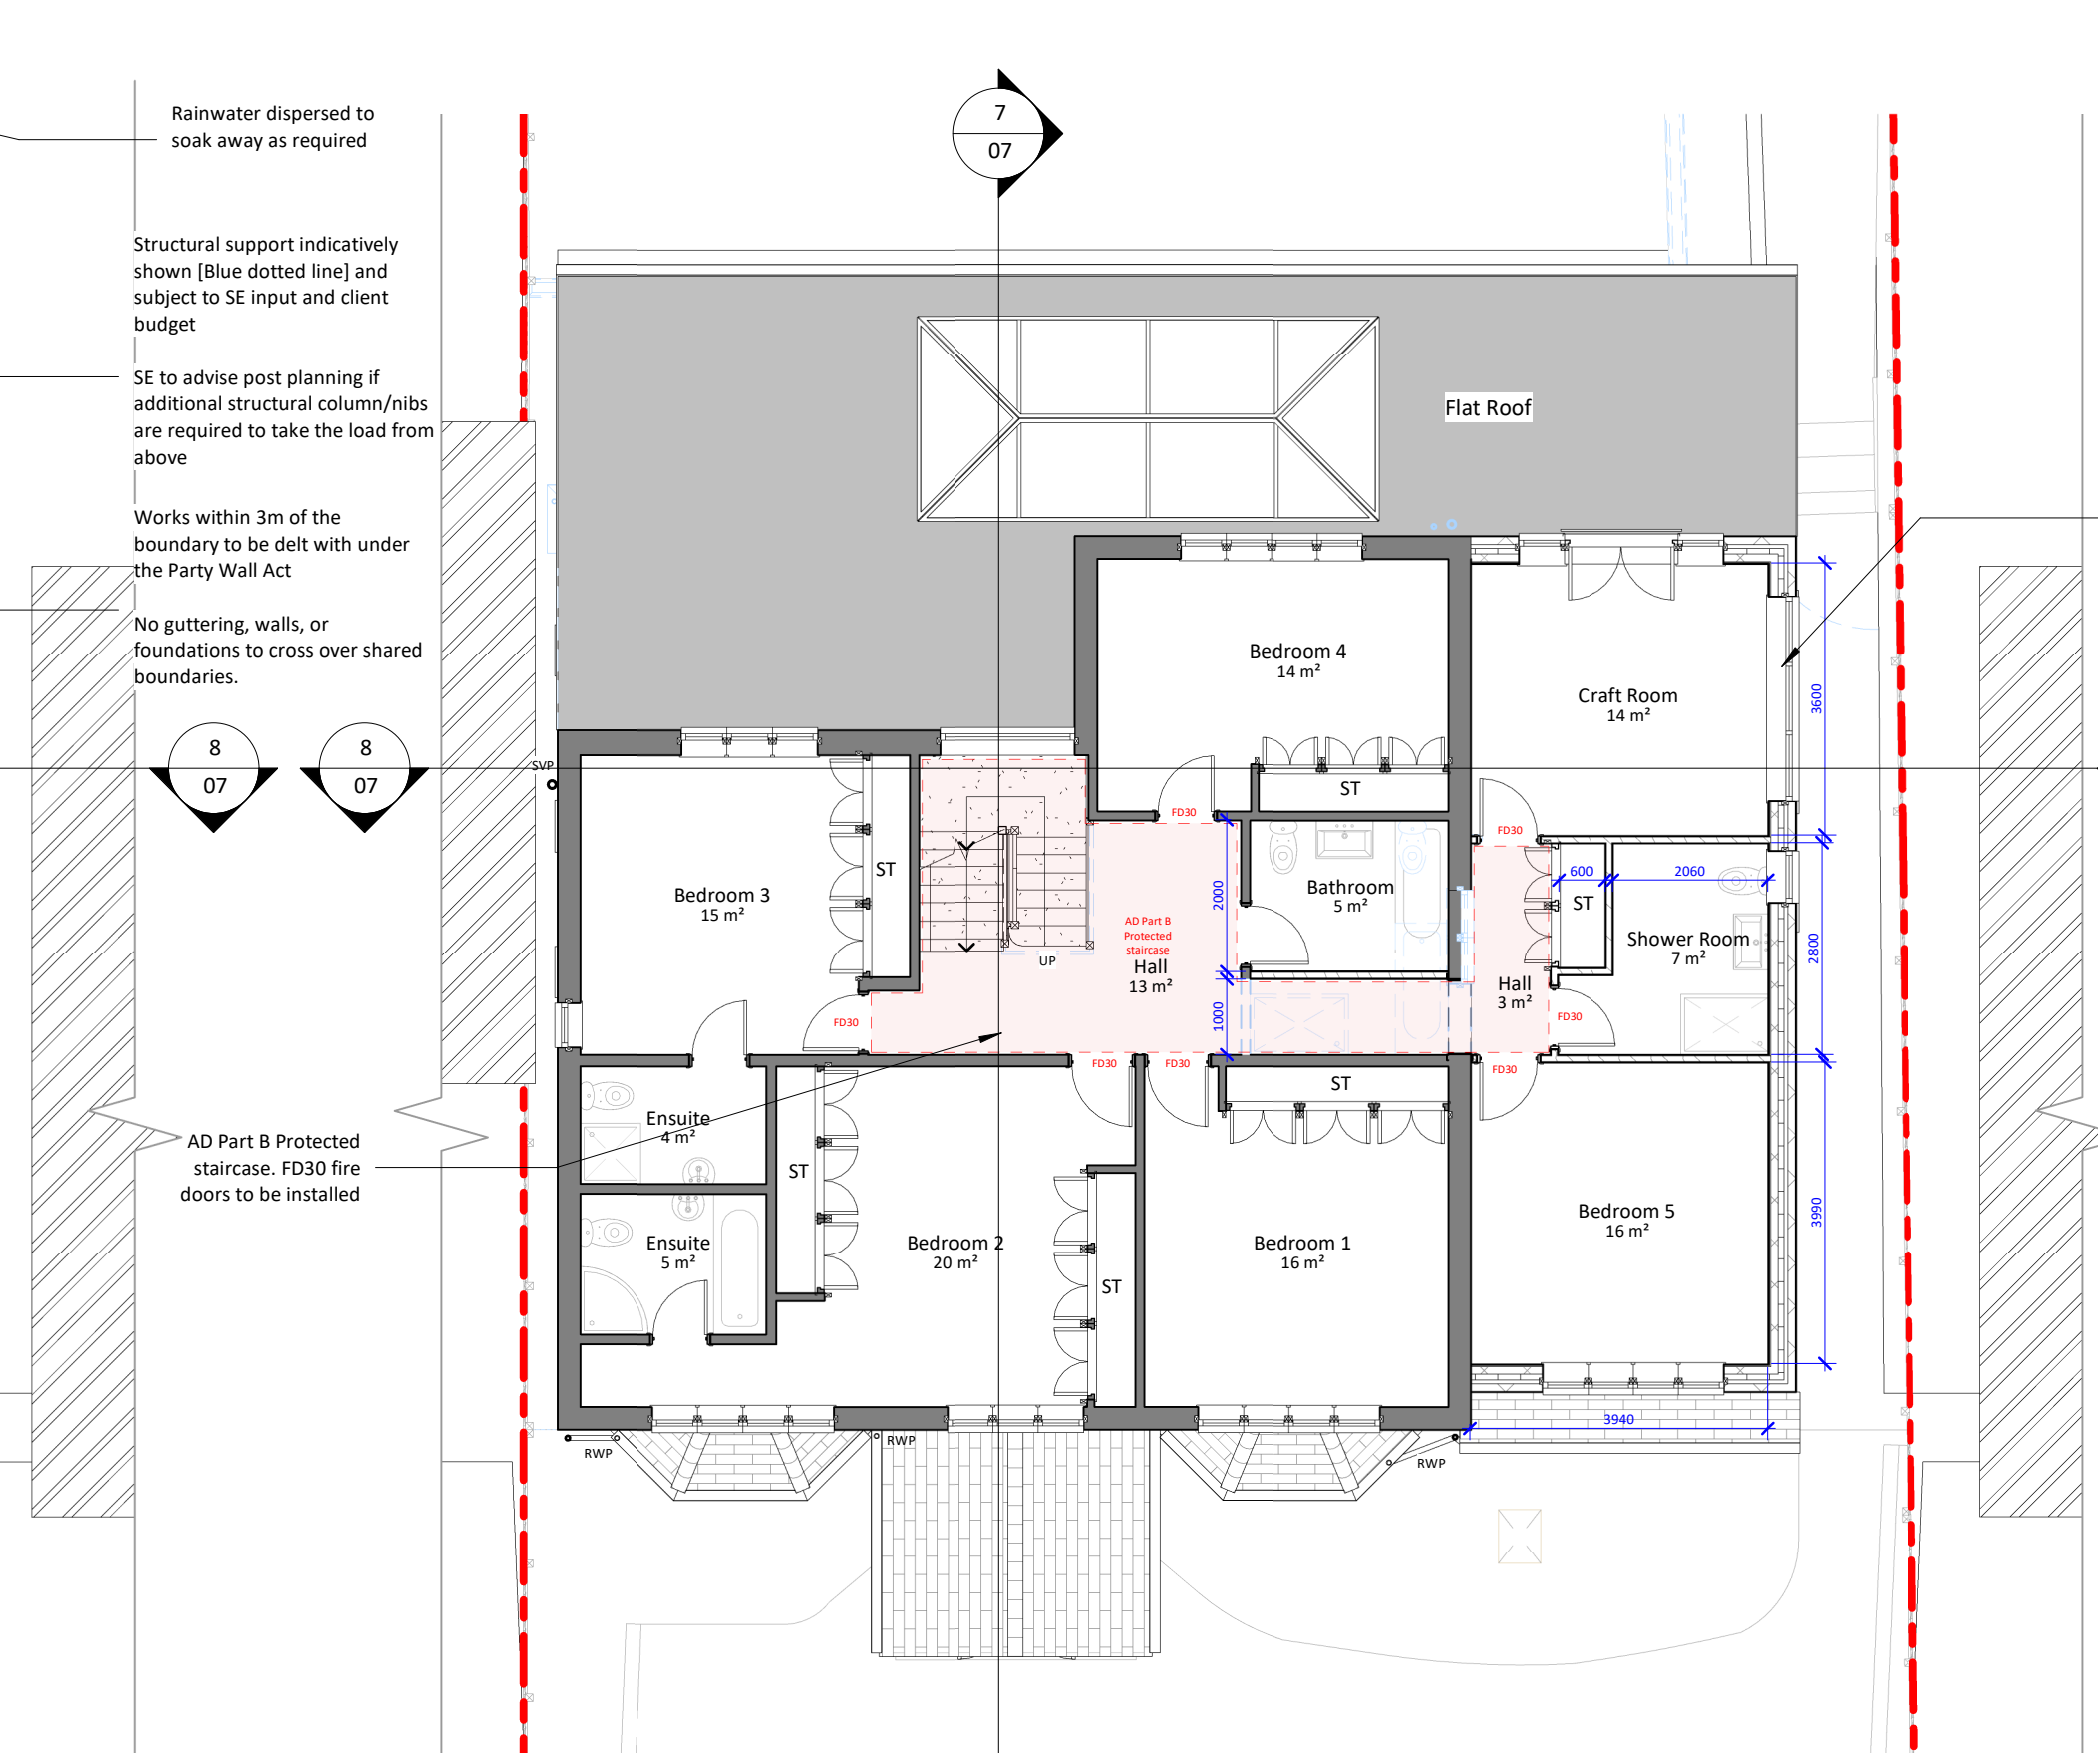


2 Proposed First Floor
1 : 100

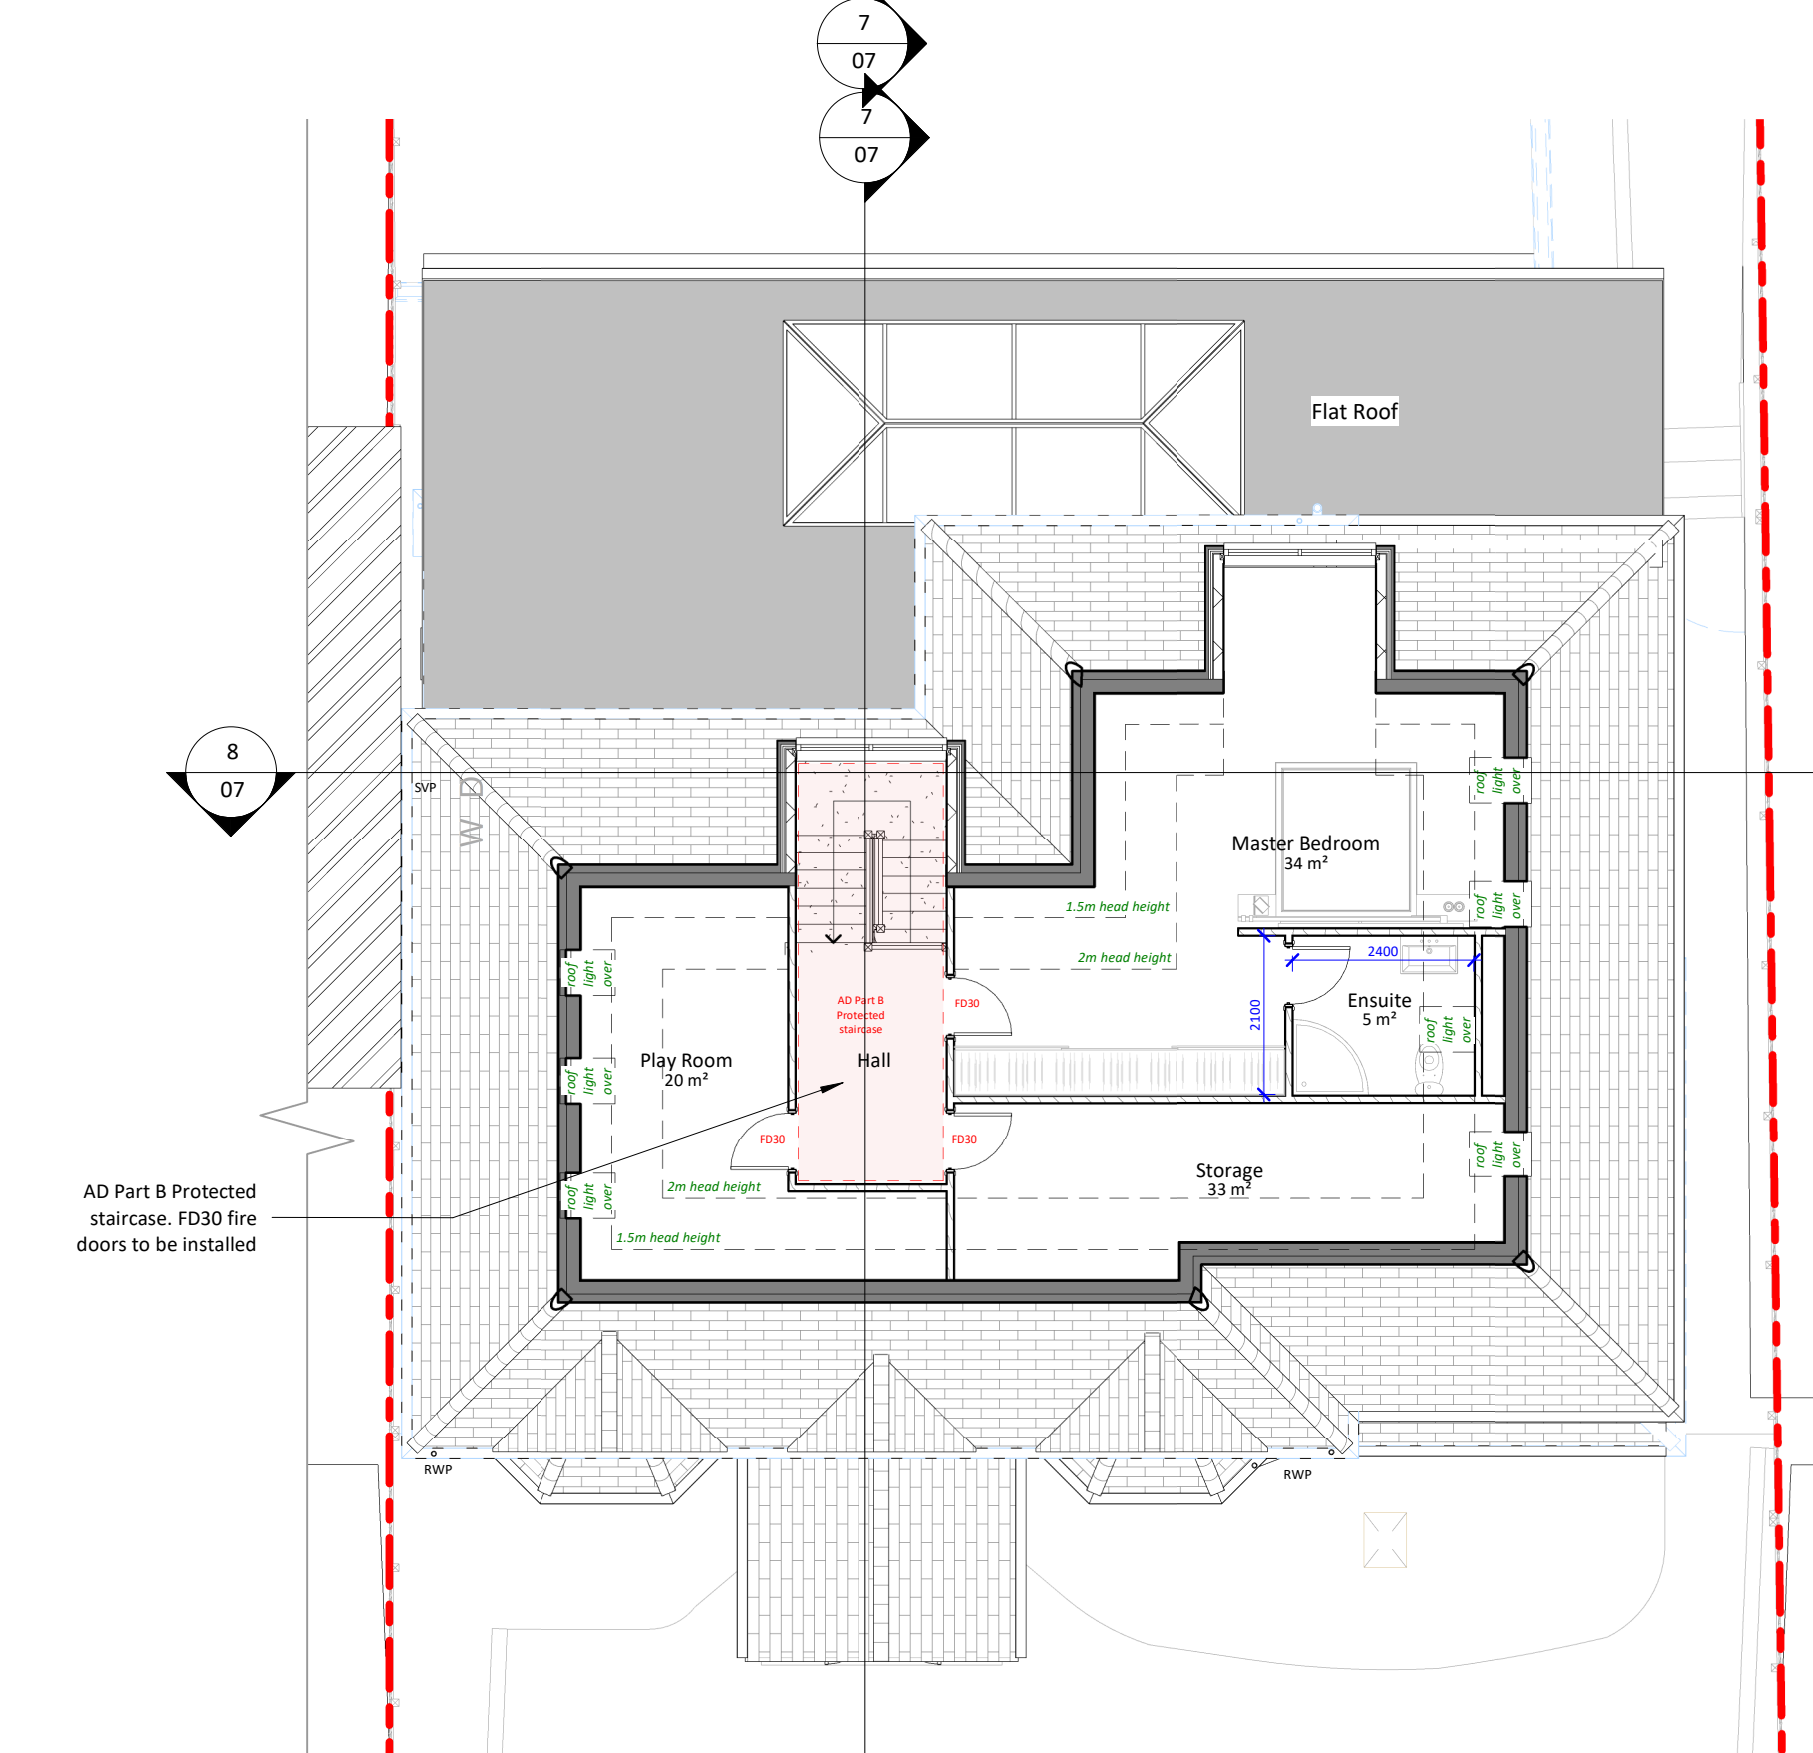

3 Proposed Loft Floor
1 : 100

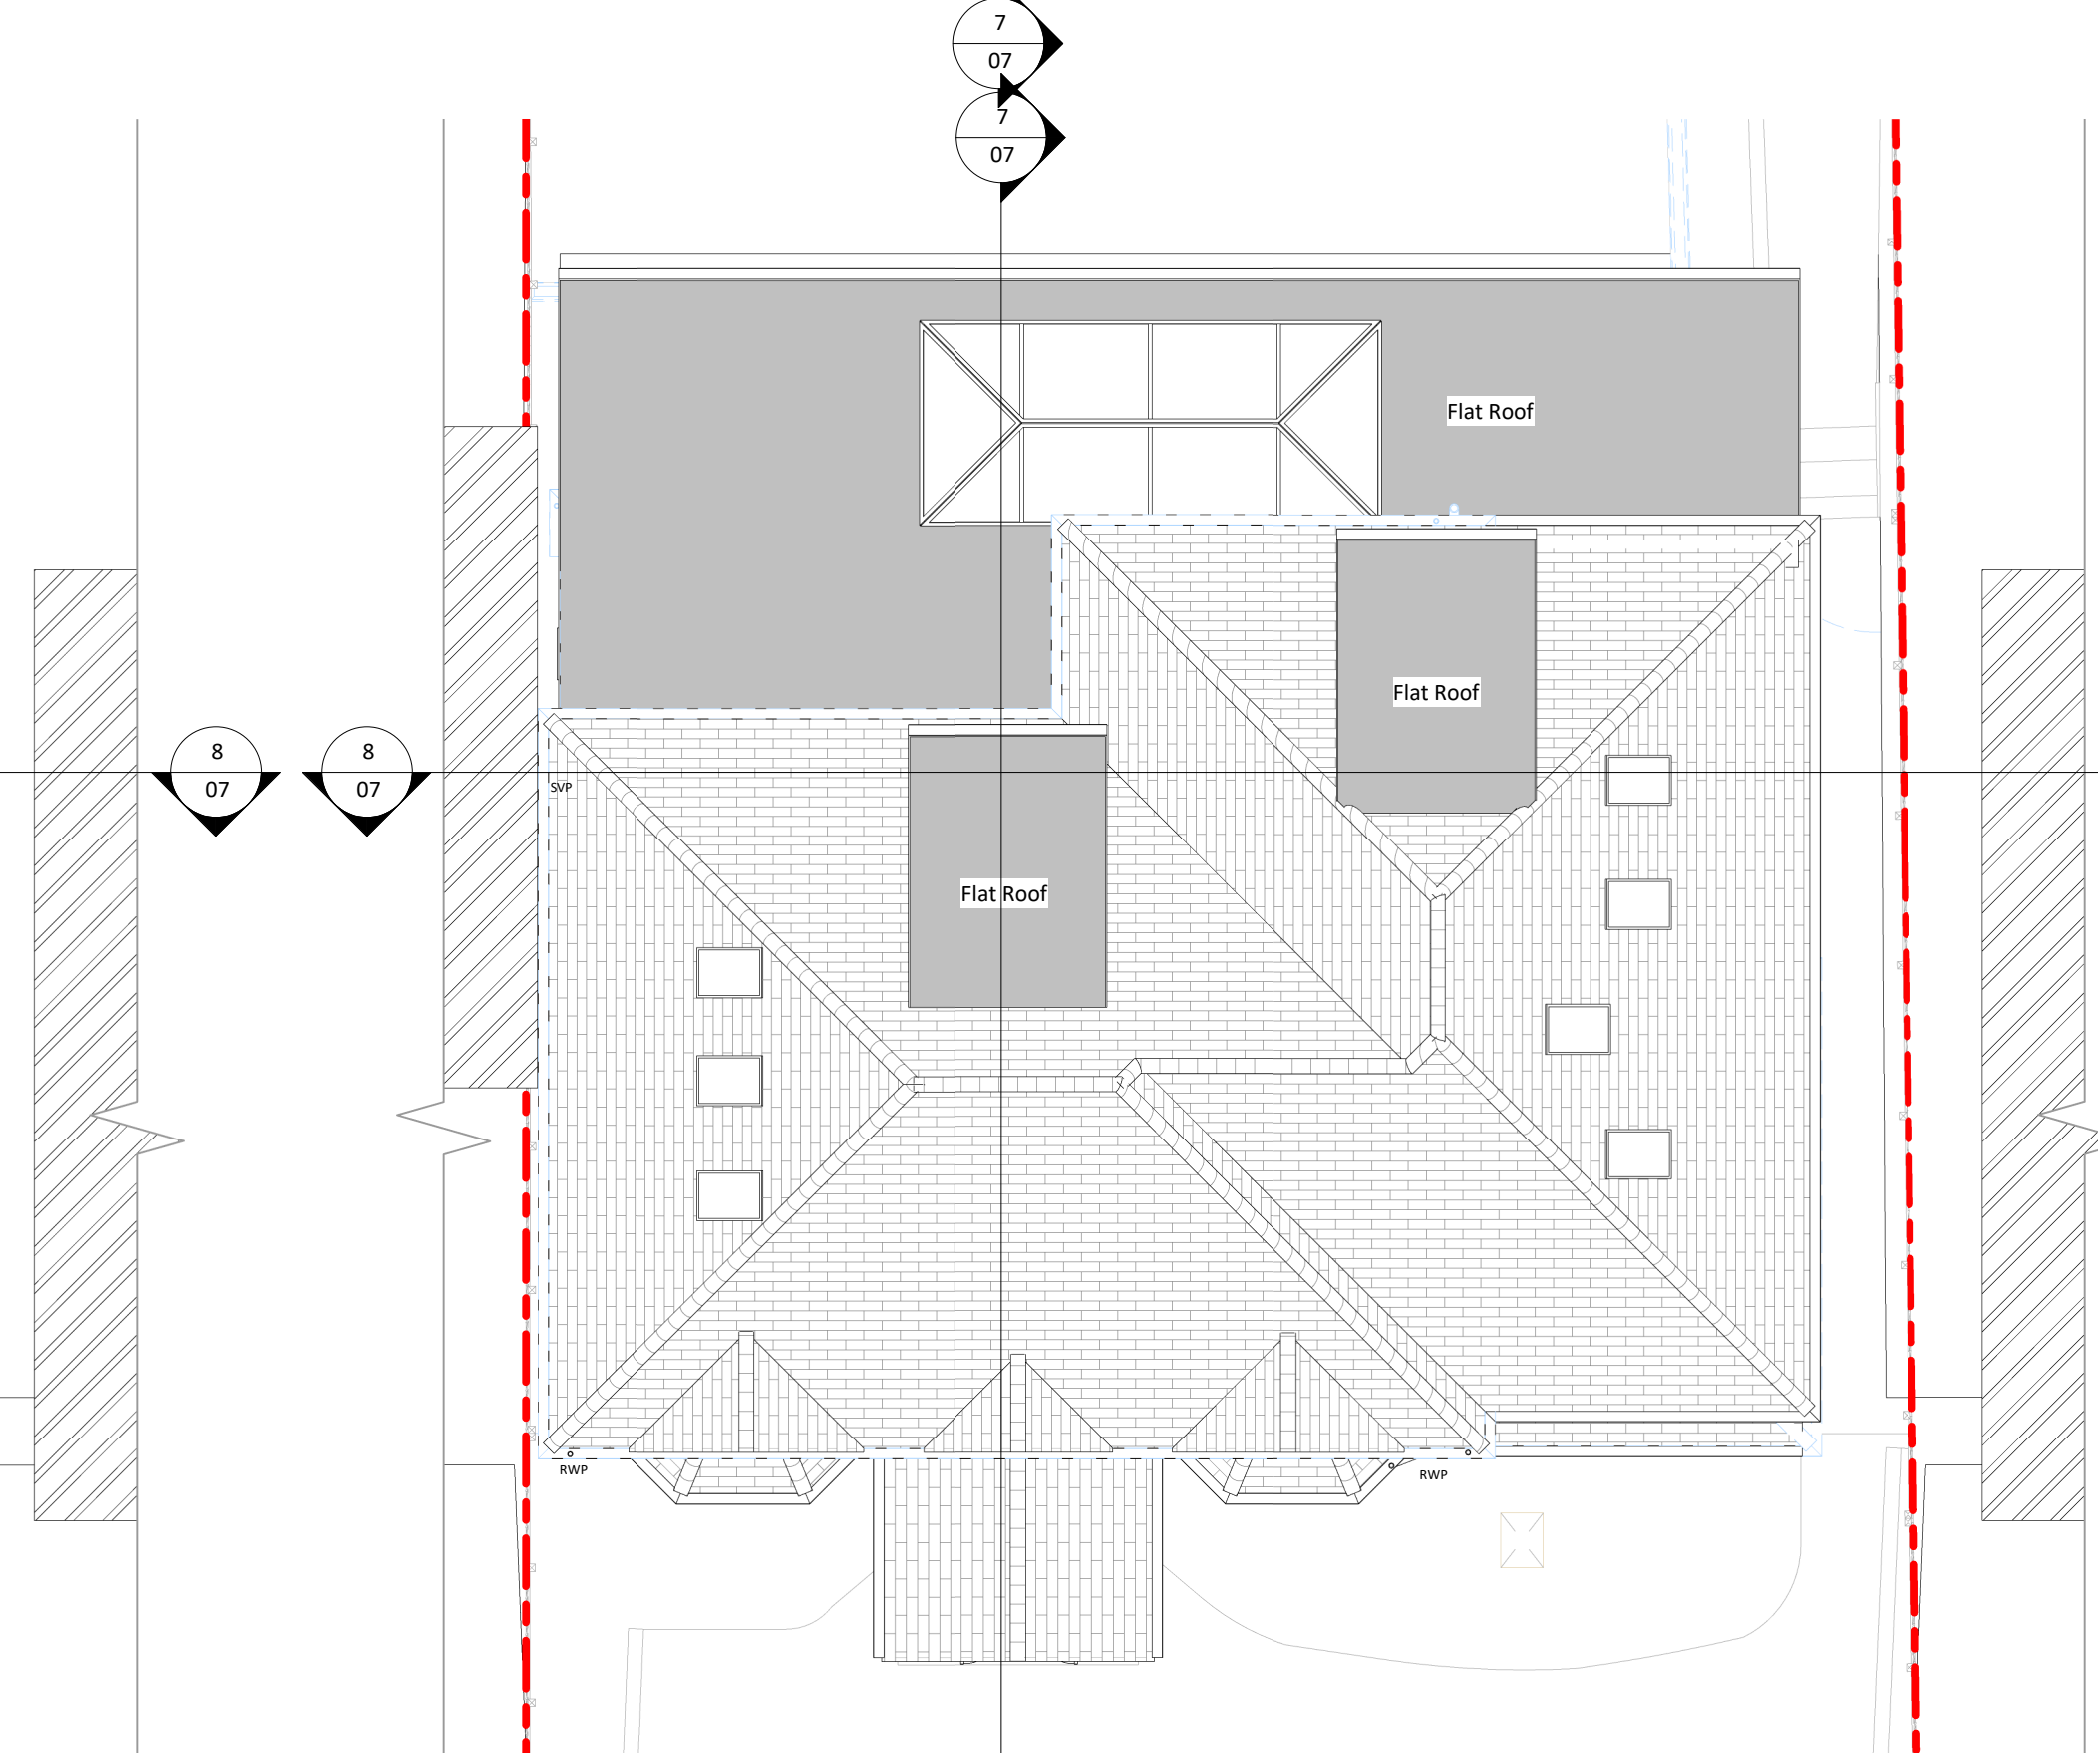

4 Proposed Roof Plan
1 : 100

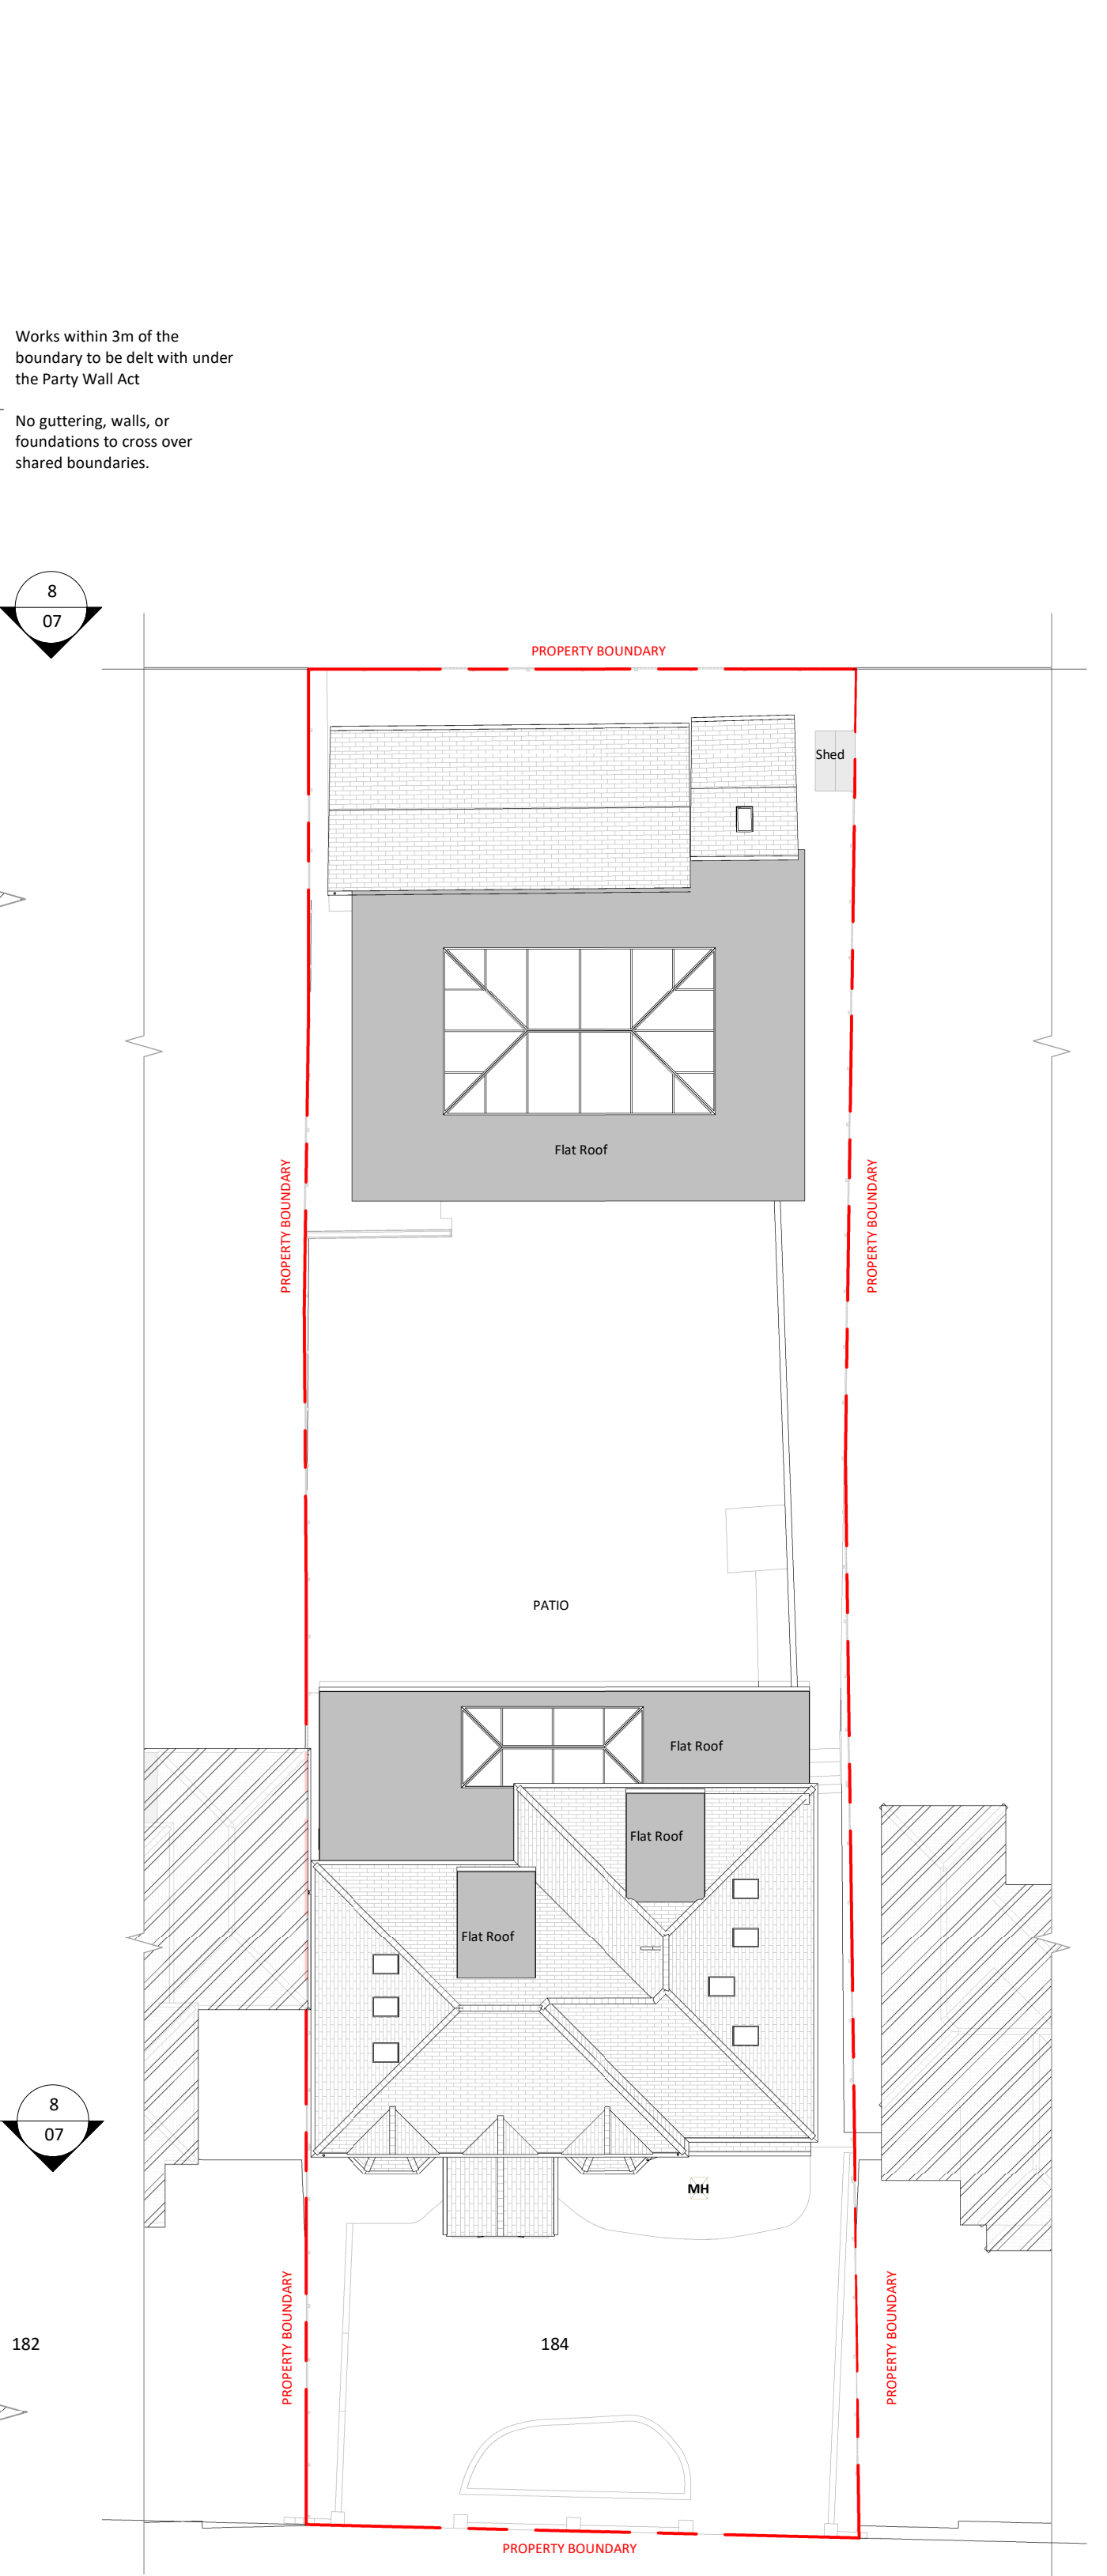

5 Proposed Site Plan
1 : 200

© This drawing is the property of Bluelime Retail Ltd who retain the sole copyright of its contents & it may not be reproduced in part or in whole without written permission

EXTERNAL FINISHES SCHEDULE	
1	Walls – Cream/Light render
2	Pitched Roof – Tiles to match existing house
3	Flat Roof – GRP/epdm/Felt
4	Rooflights – White/Grey uPVC/Aluminium/Timber
5	Lanterns – White/Grey uPVC/Aluminium/Timber
6	Windows – White/Grey/Black uPVC/Aluminium/Timber
7	Doors – White/Grey/Black uPVC/Aluminium/Timber
8	RWP/Gutters/Fascia – Black uPVC downpipes, guttering and White fascia
9	
10	
11	
12	
13	
14	
15	

Amendments :

Rev	Date	Description

Project :

184 Singlewell Rd,
Gravesend
DA11 7RB


Title :
Planning Drawings
Proposed House Plans

The Architects Of London
(0203 903 9093)

Bluelime Architecture
(01322 521026)

THE ARCHITECTS
A TRADING NAME OF LONDON OF BLUELIME

Proposed house alterations and pool enclosure		
Drawn by : AH/MJG	Scale : As indicated	Date : 20/05/2026
Drawing number : BL/DRG/3726/ 06		Rev :
Dimensions to be checked on site.		

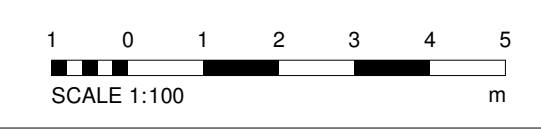

20/05/2026 17:11:30