




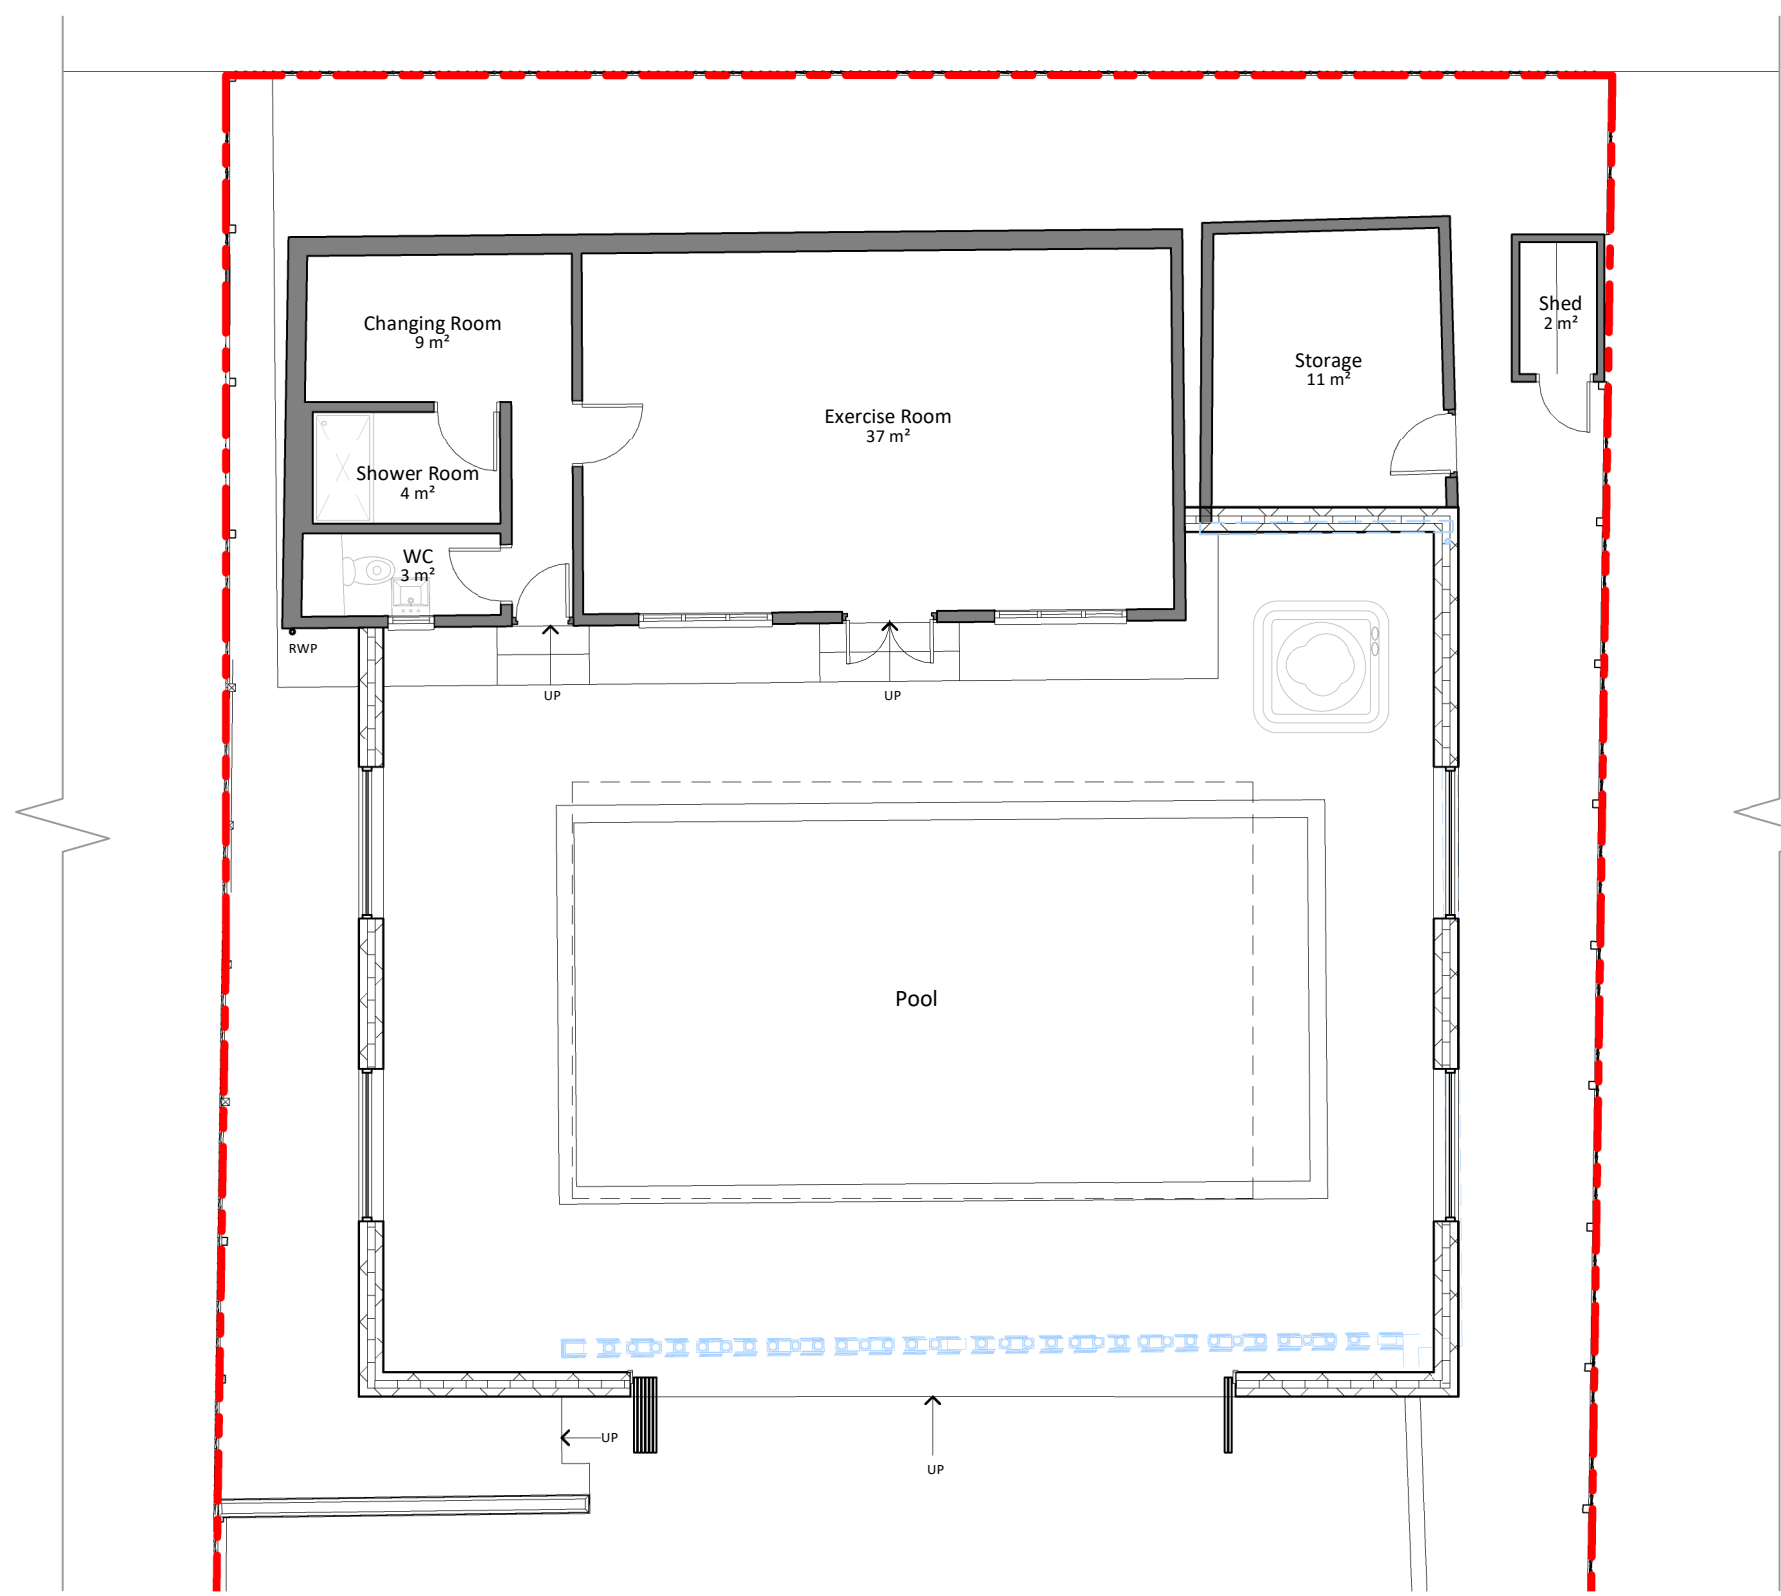


1 Proposed Ground Floor OutBuilding
1 : 100

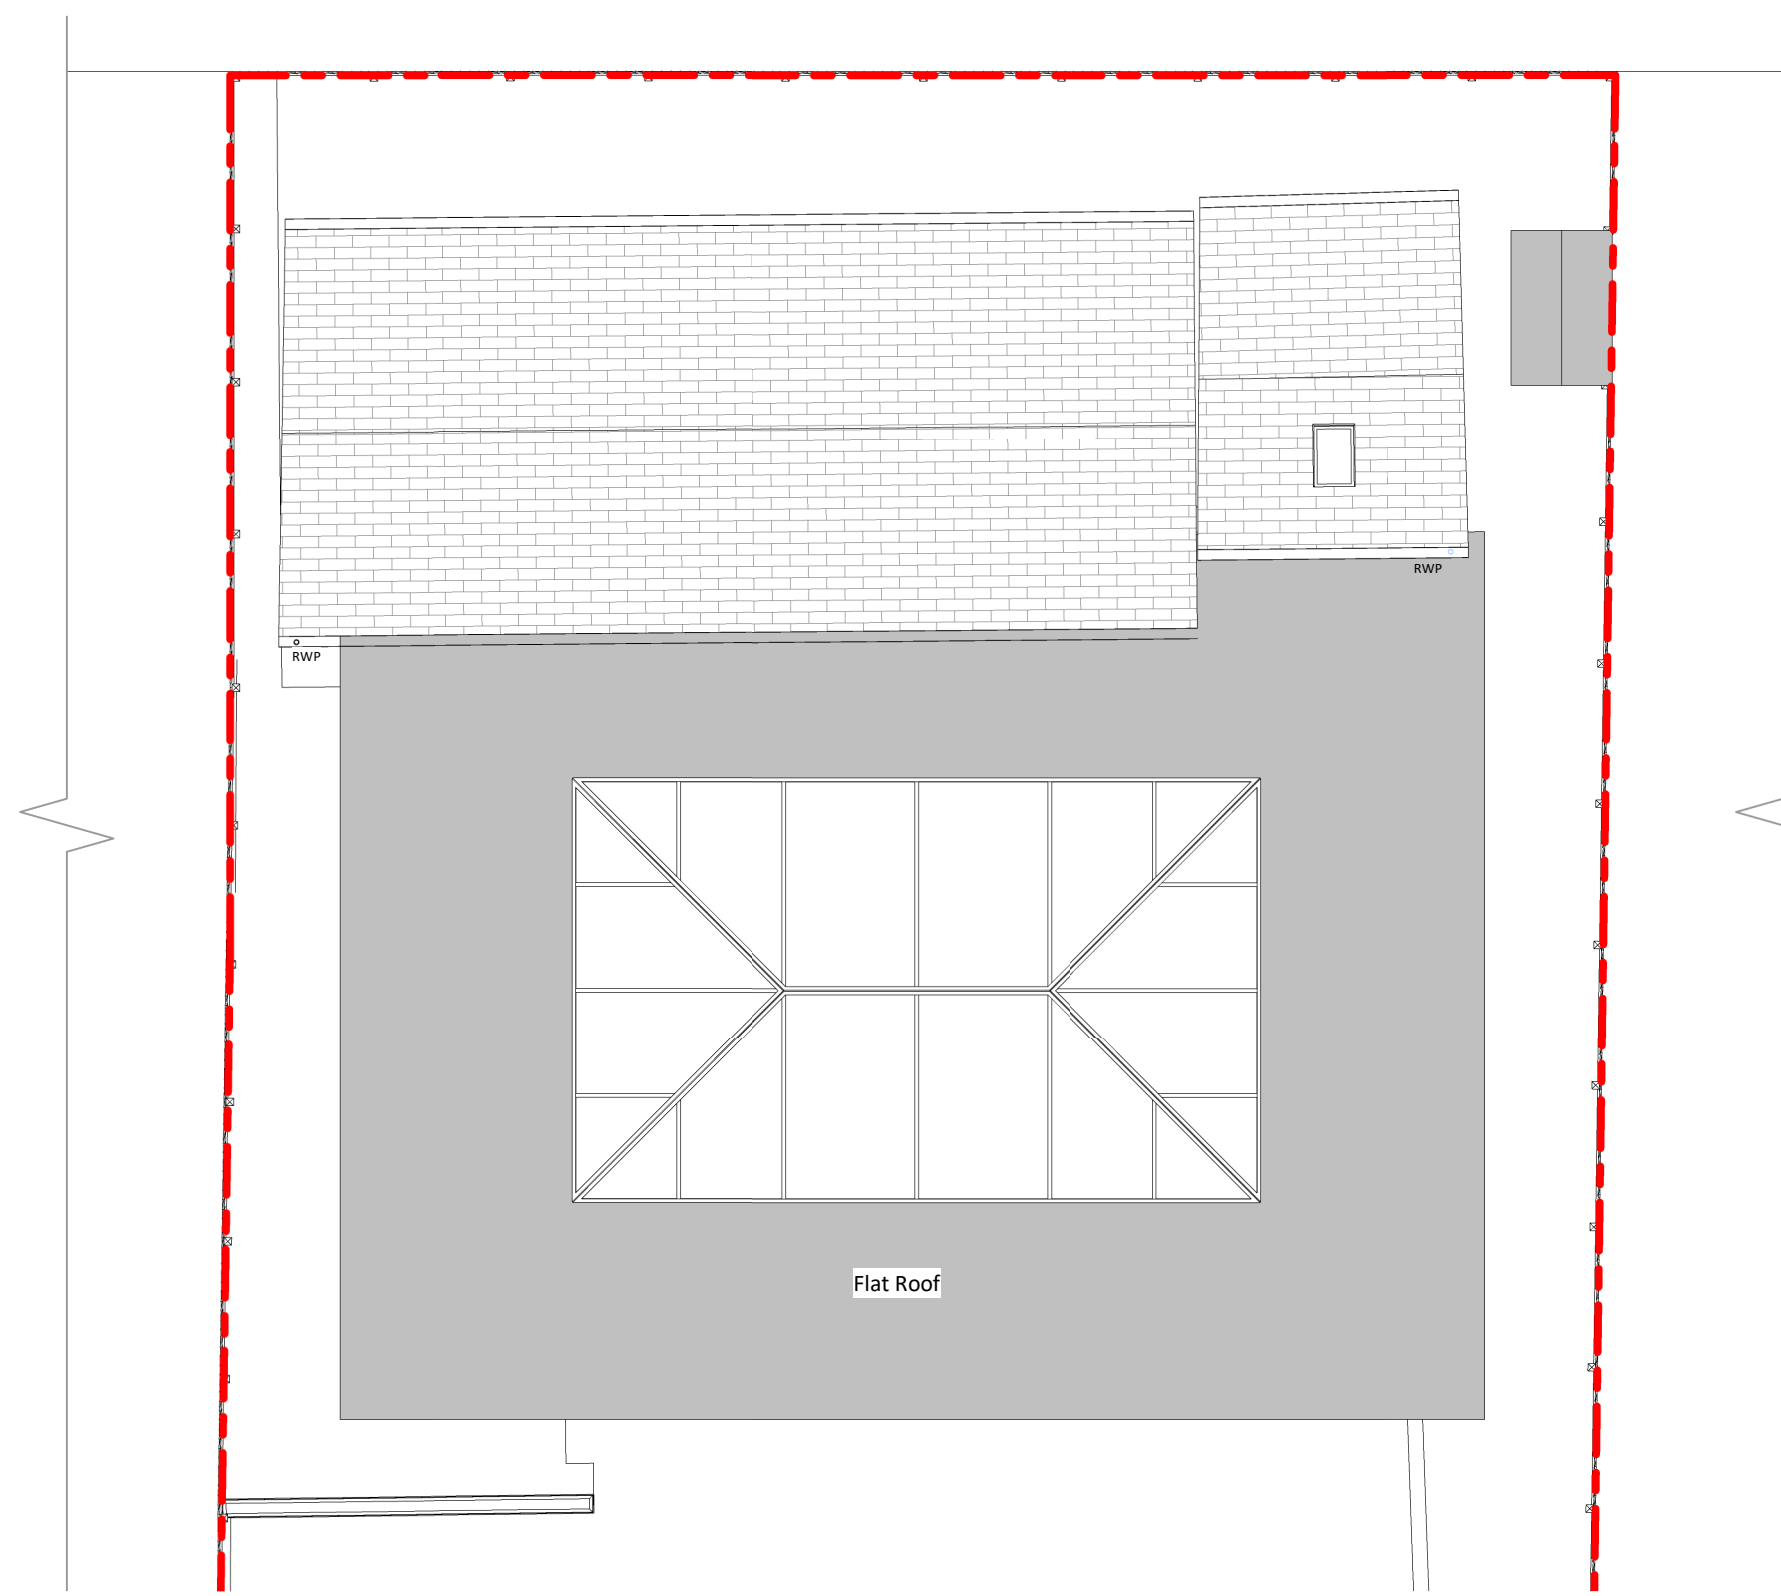


2 Proposed Roof OutBuilding
1 : 100

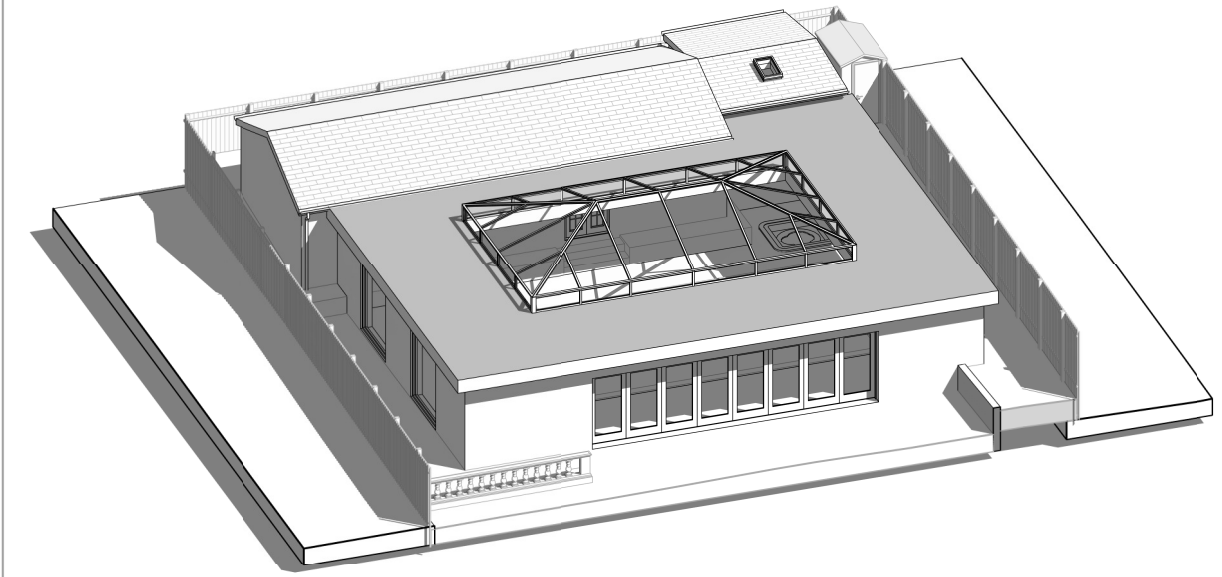


7 Proposed 3D Front

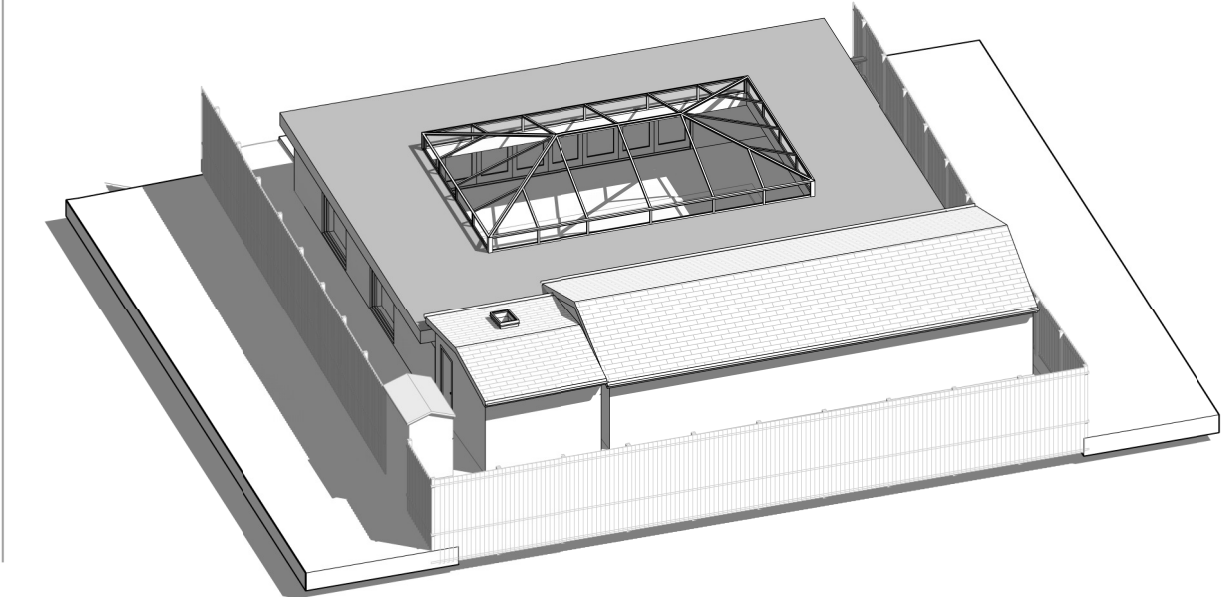


8 Proposed 3D Rear

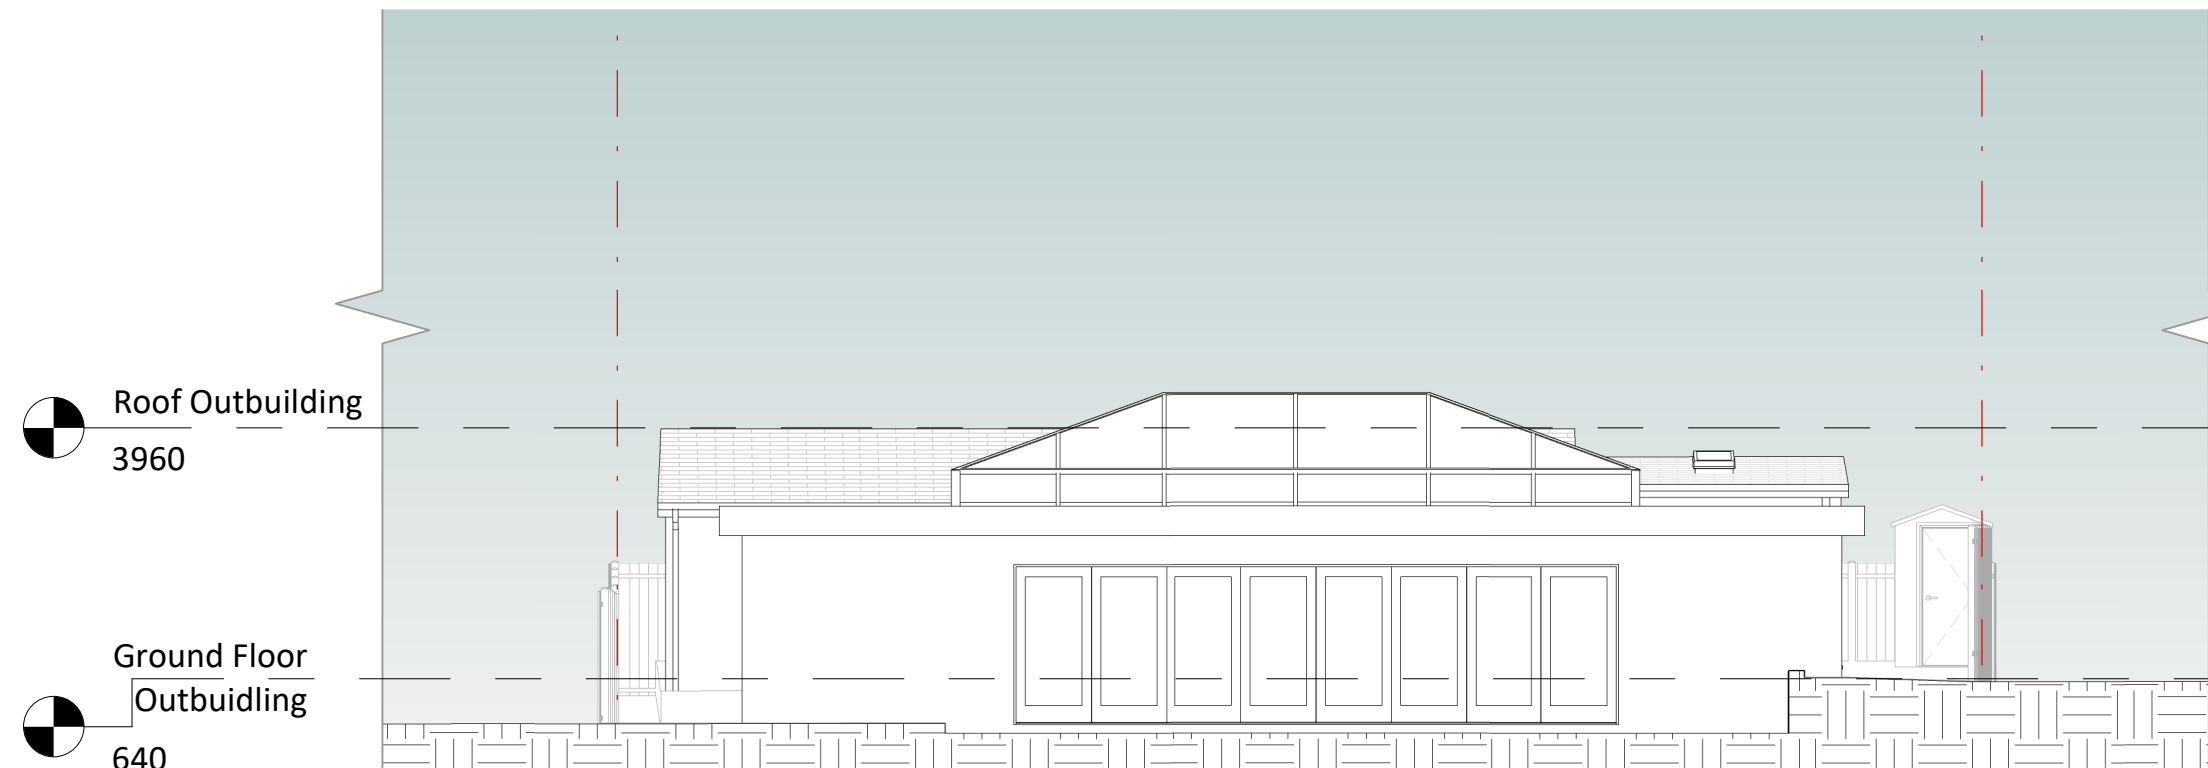


3 Proposed West Elevation OutBuilding
1 : 100

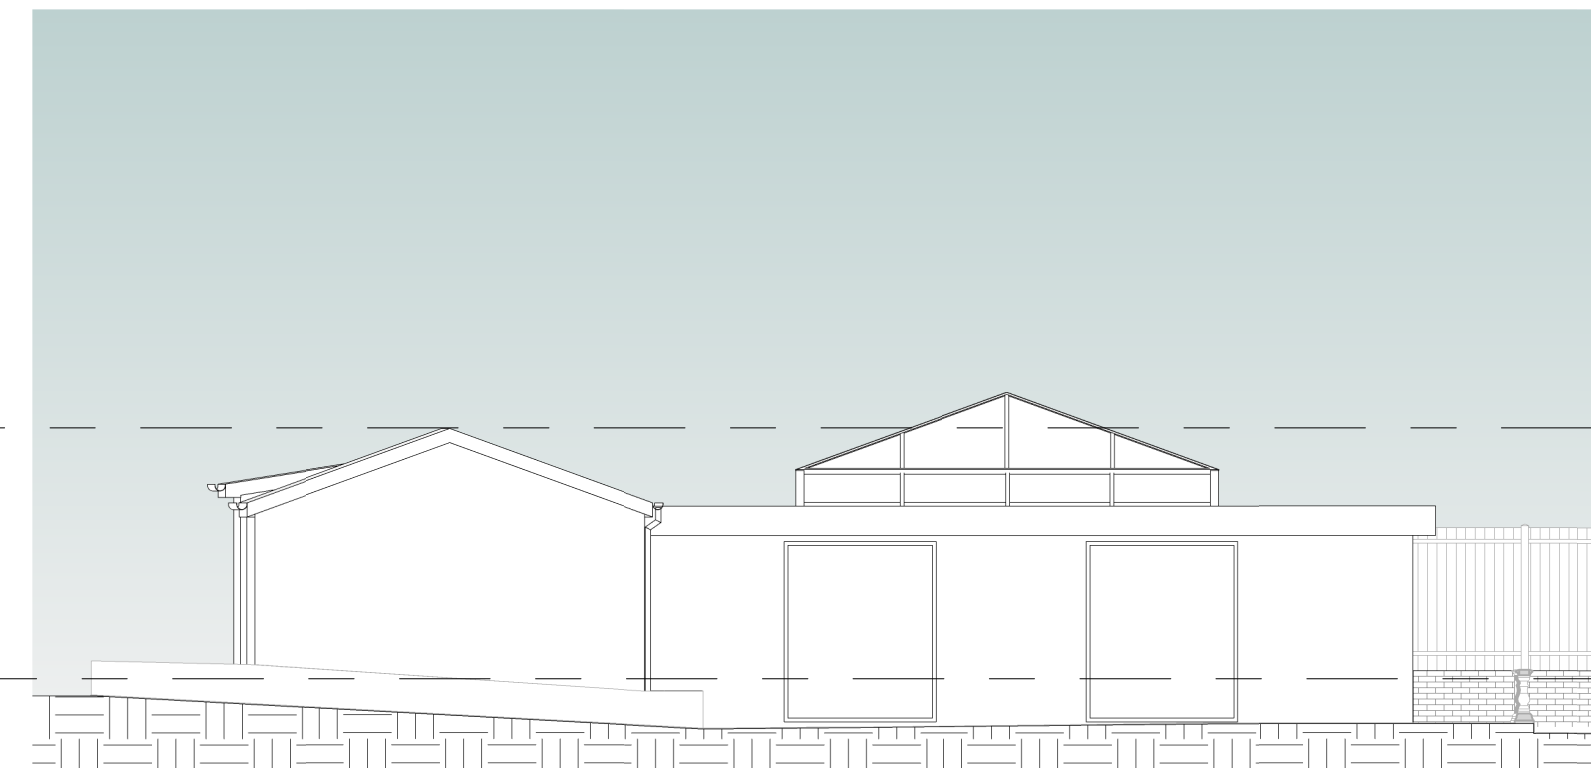

5 Proposed North Elevation OutBuilding
1 : 100

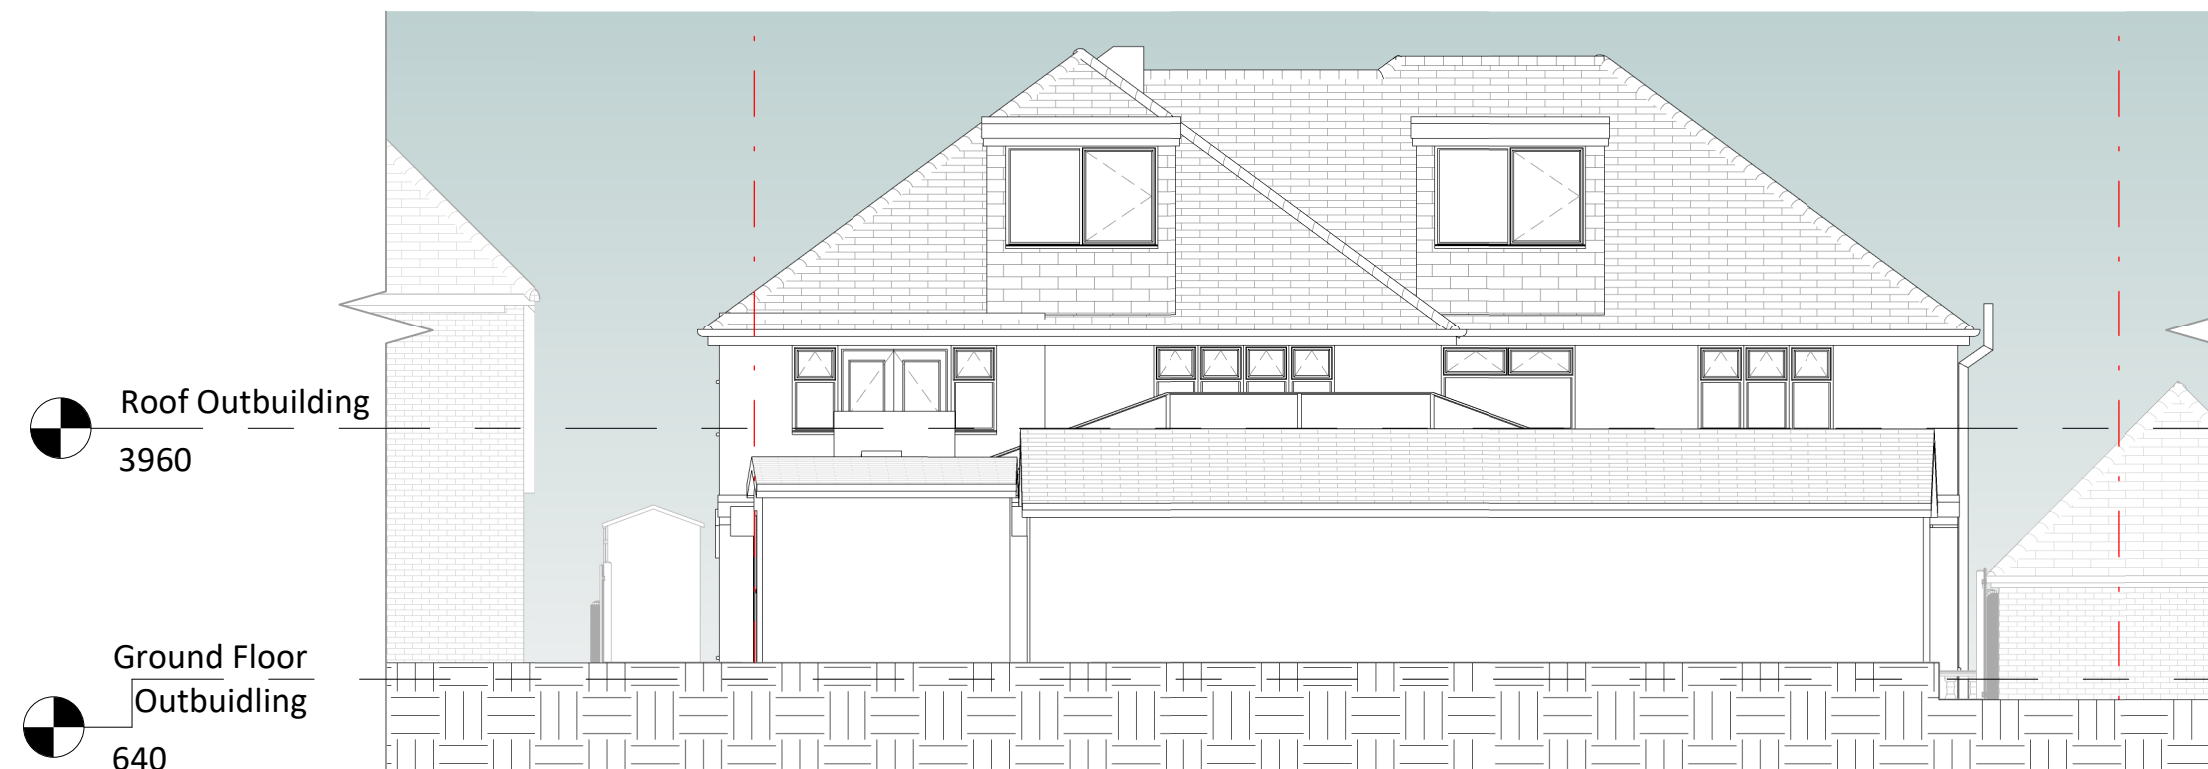

4 Proposed East Elevation OutBuilding
1 : 100

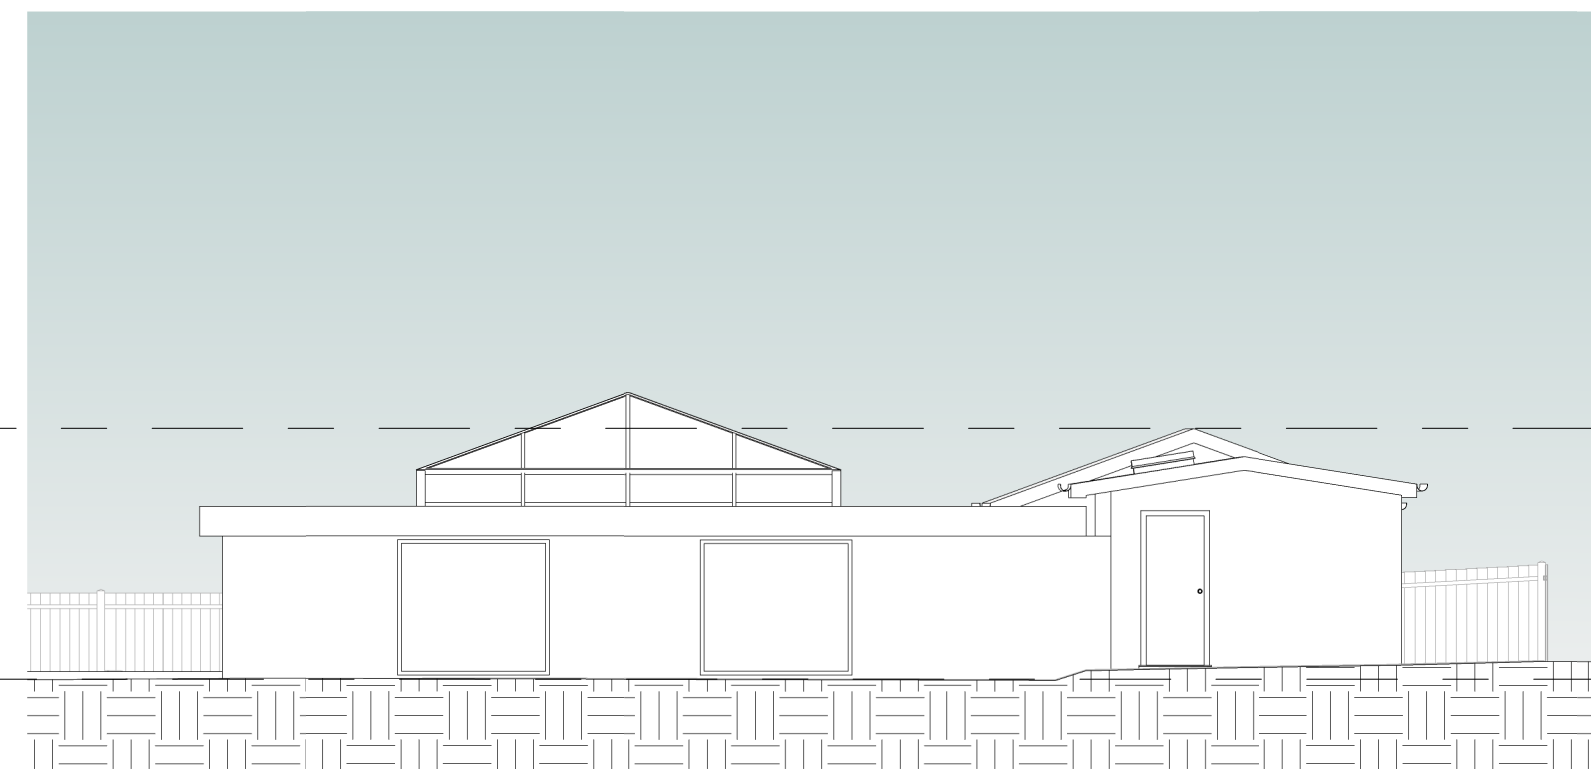


6 Proposed South Elevation OutBuilding
1 : 100

© This drawing is the property of Bluelime Retail Ltd who retain the sole copyright of its contents & it may not be reproduced in part or in whole without written permission

- DRAINAGE STORM NEW
- DRAINAGE STORM EXISTING
- DRAINAGE STORM EXISTING REMOVED
- DRAINAGE FOUL NEW
- DRAINAGE FOUL EXISTING
- DRAINAGE FOUL EXISTING REMOVED
- DRAINAGE COMBINED NEW
- DRAINAGE COMBINED EXISTING
- DRAINAGE COMBINED EXISTING REMOVED

EXTERNAL FINISHES SCHEDULE	
1	Walls – Cream/Light render
2	Pitched Roof – Tiles to match existing house
3	Flat Roof – GRP/epdm/Felt
4	Rooflights – White/Grey uPVC/Aluminium/Timber
5	Lanterns - White/Grey uPVC/Aluminium/Timber
6	Windows – White/Grey/Black uPVC/Aluminium/Timber
7	Doors – White/Grey/Black uPVC/Aluminium/Timber
8	RWP/Gutters/Fascia – Black uPVC downpipes, guttering and White fascia
9	
10	
11	
12	
13	
14	
15	

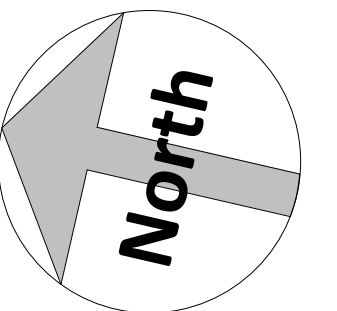

Amendments :			
Rev	Date	By	Description

Project :

184 Singlewell Rd,
Gravesend
DA11 7RB

Title :
Planning Drawings
Proposed Outbuilding Plans & Elevations

The Architects Of London
(0203 903 9093)

Bluelime Architecture
(01322 521026)

THE ARCHITECTS
OF LONDON

blue lime

Proposed house alterations and pool enclosure

Drawn by : AH/MJG Scale : 1 : 100 © A1 Date : 11/30/24

Drawing number : BL/DRG/3726/ 08 Rev :

Dimensions to be checked on site.

1 0 1 2 3 4 5
SCALE 1:100 m

20/05/2026 17:12:09