



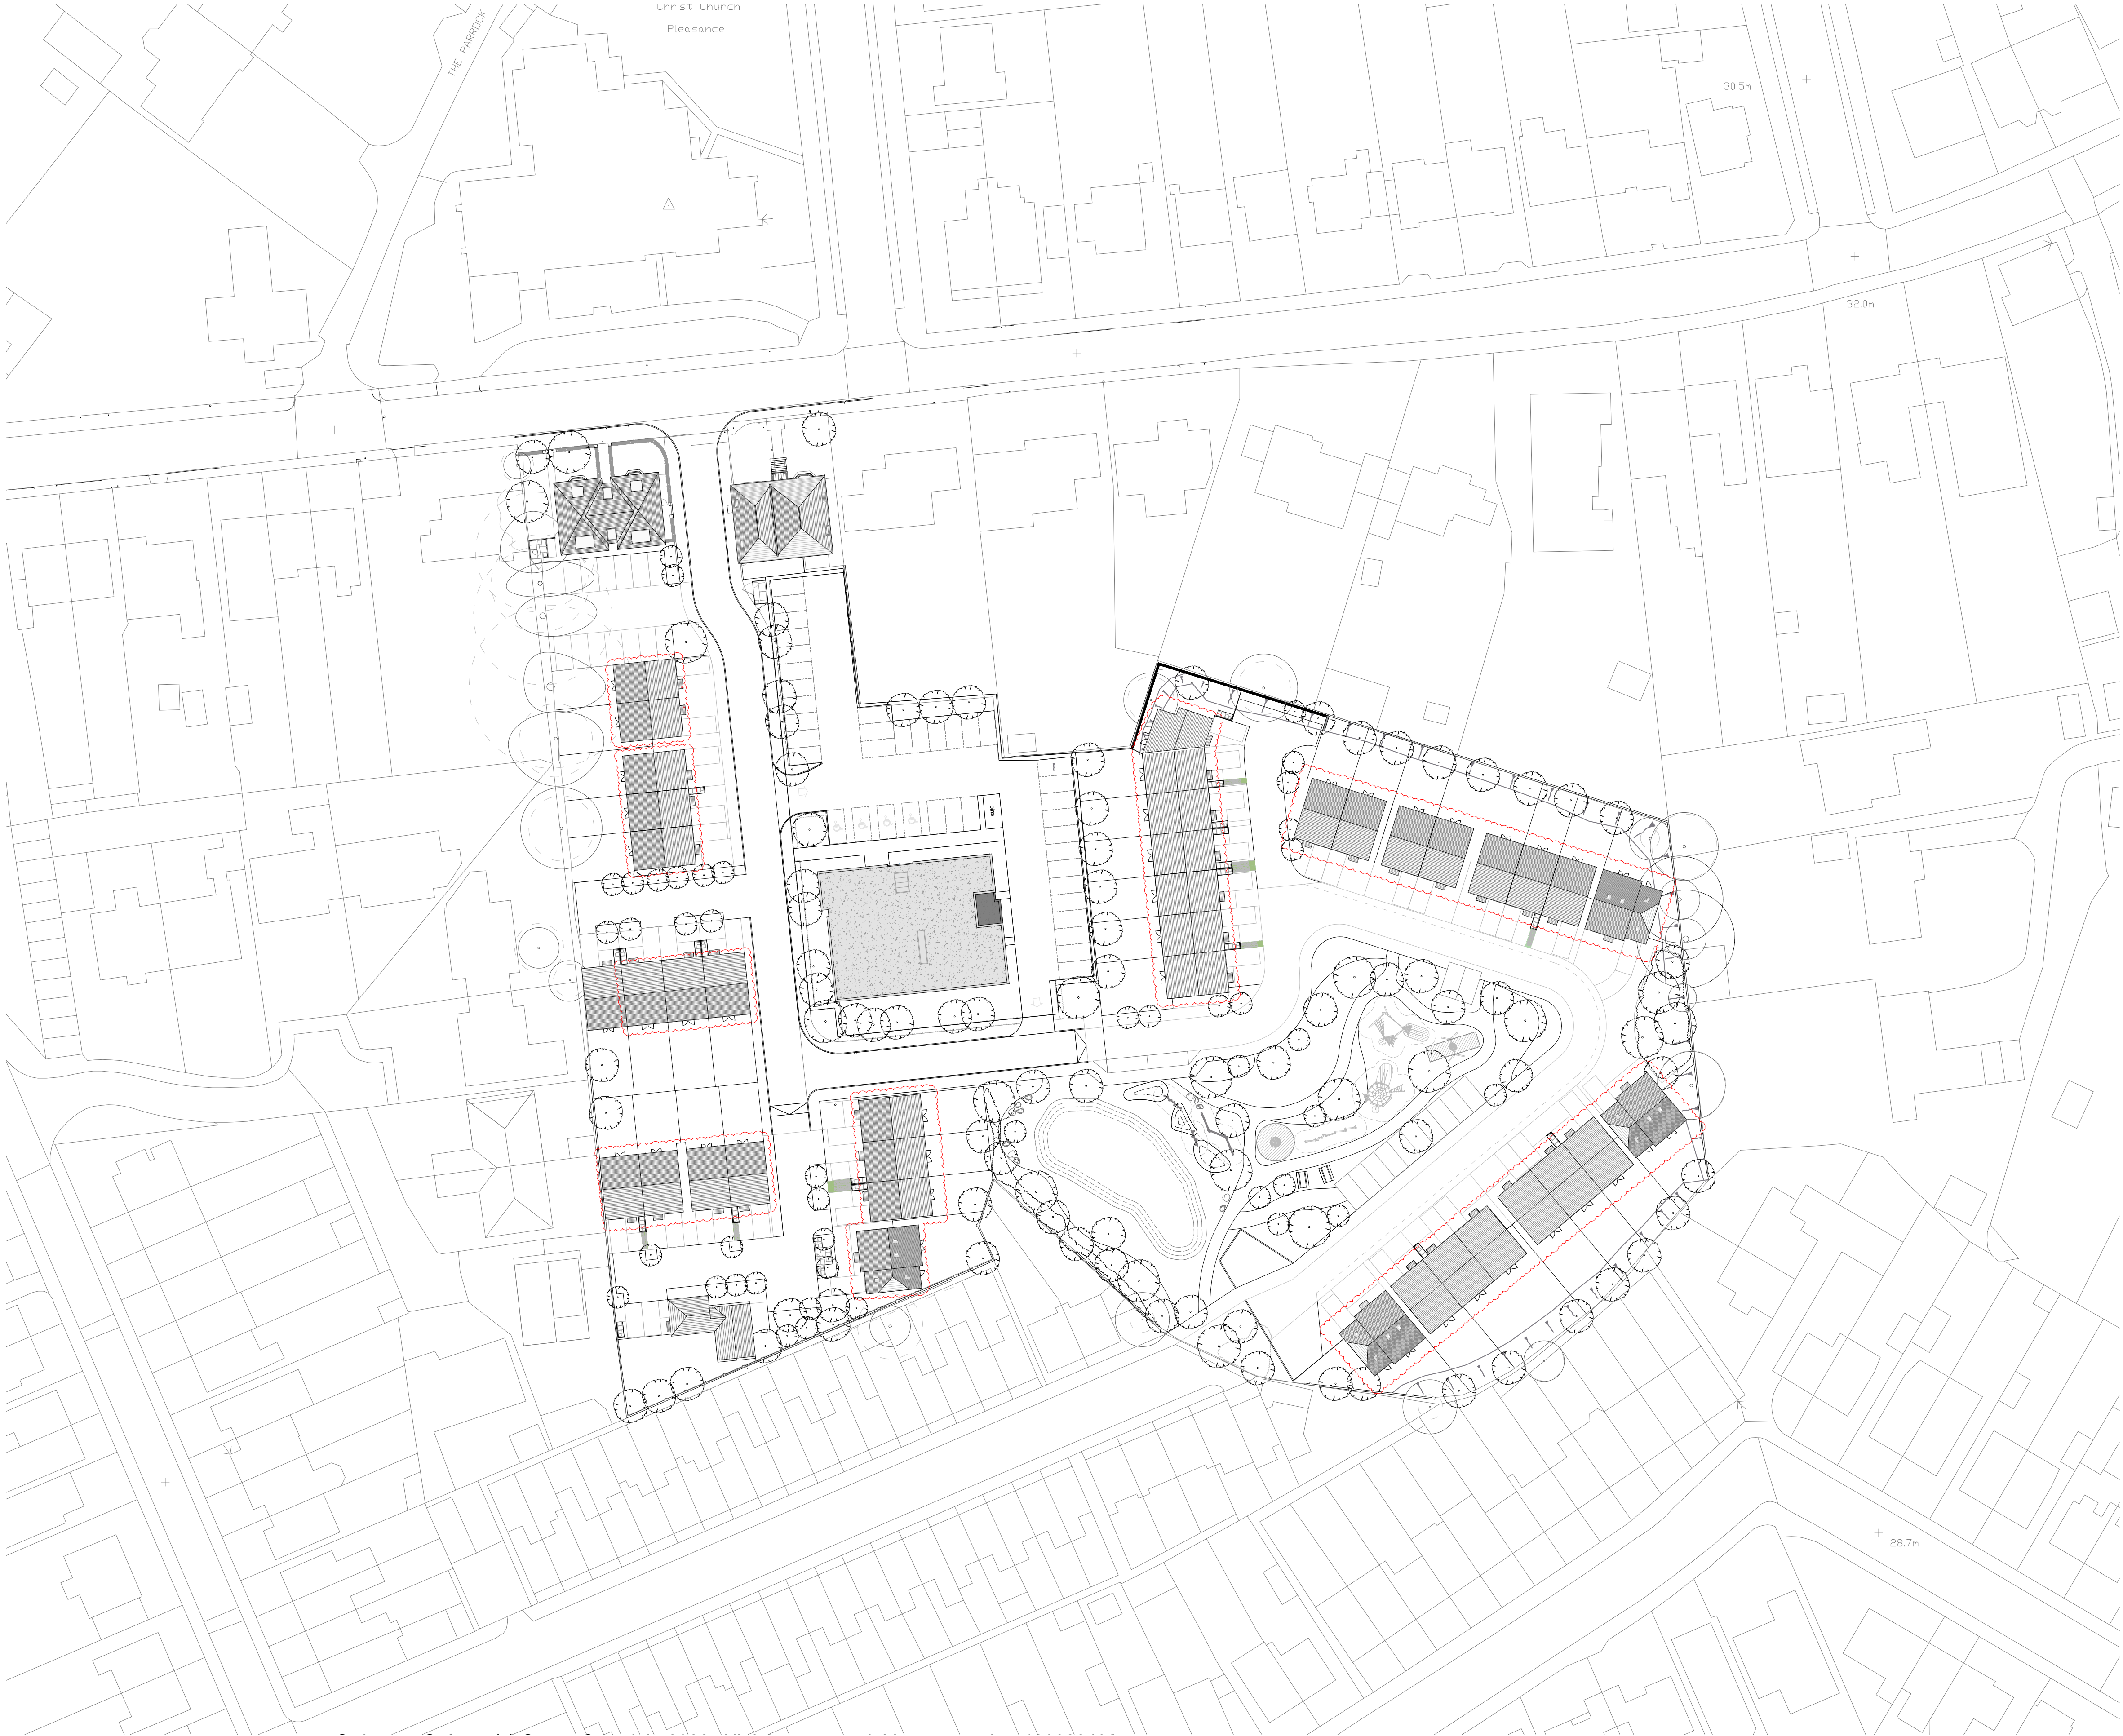

Ordnance Survey, (c) Crown Copyright 2026. All rights reserved. Licence number 100022432

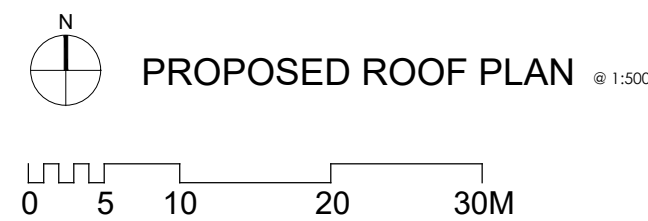

P0	Planning Submission	JH	13/10/2023
P1	Updated to feedback	PA	14/12/2023
P2	General Updates	SA	17/01/2024
P3	Updated to feedback	SA	20/05/2024
P4	Updated to feedback	PA	22/01/2025
P5	Updated to feedback	PA	24/01/2025
P6	Updated to feedback	ZS	09/03/2026

Hollaway

London | 10A Acton Street | London | WC1X 9BP
T +44 (0) 20 7696 9425 | E london@hollawaystudio.co.uk | W www.hollawaystudio.co.uk
Kent | The Trolley Sheds | Rampton Road | Hythe | Kent | CT21 3L
T +44 (0)1303 260 515 | E kent@hollawaystudio.co.uk | W www.hollawaystudio.co.uk

Project | St. Josephs
Old Road East
Client | Galliard Homes
Title | Proposed Roof Plan
Status | Planning

Scale@A1 | 1:500 Date | October 2023 Drawn | JH Chk'd | MP

Project Number	Drawing Number	Revision
22.112	041	P6
Bim Number		