



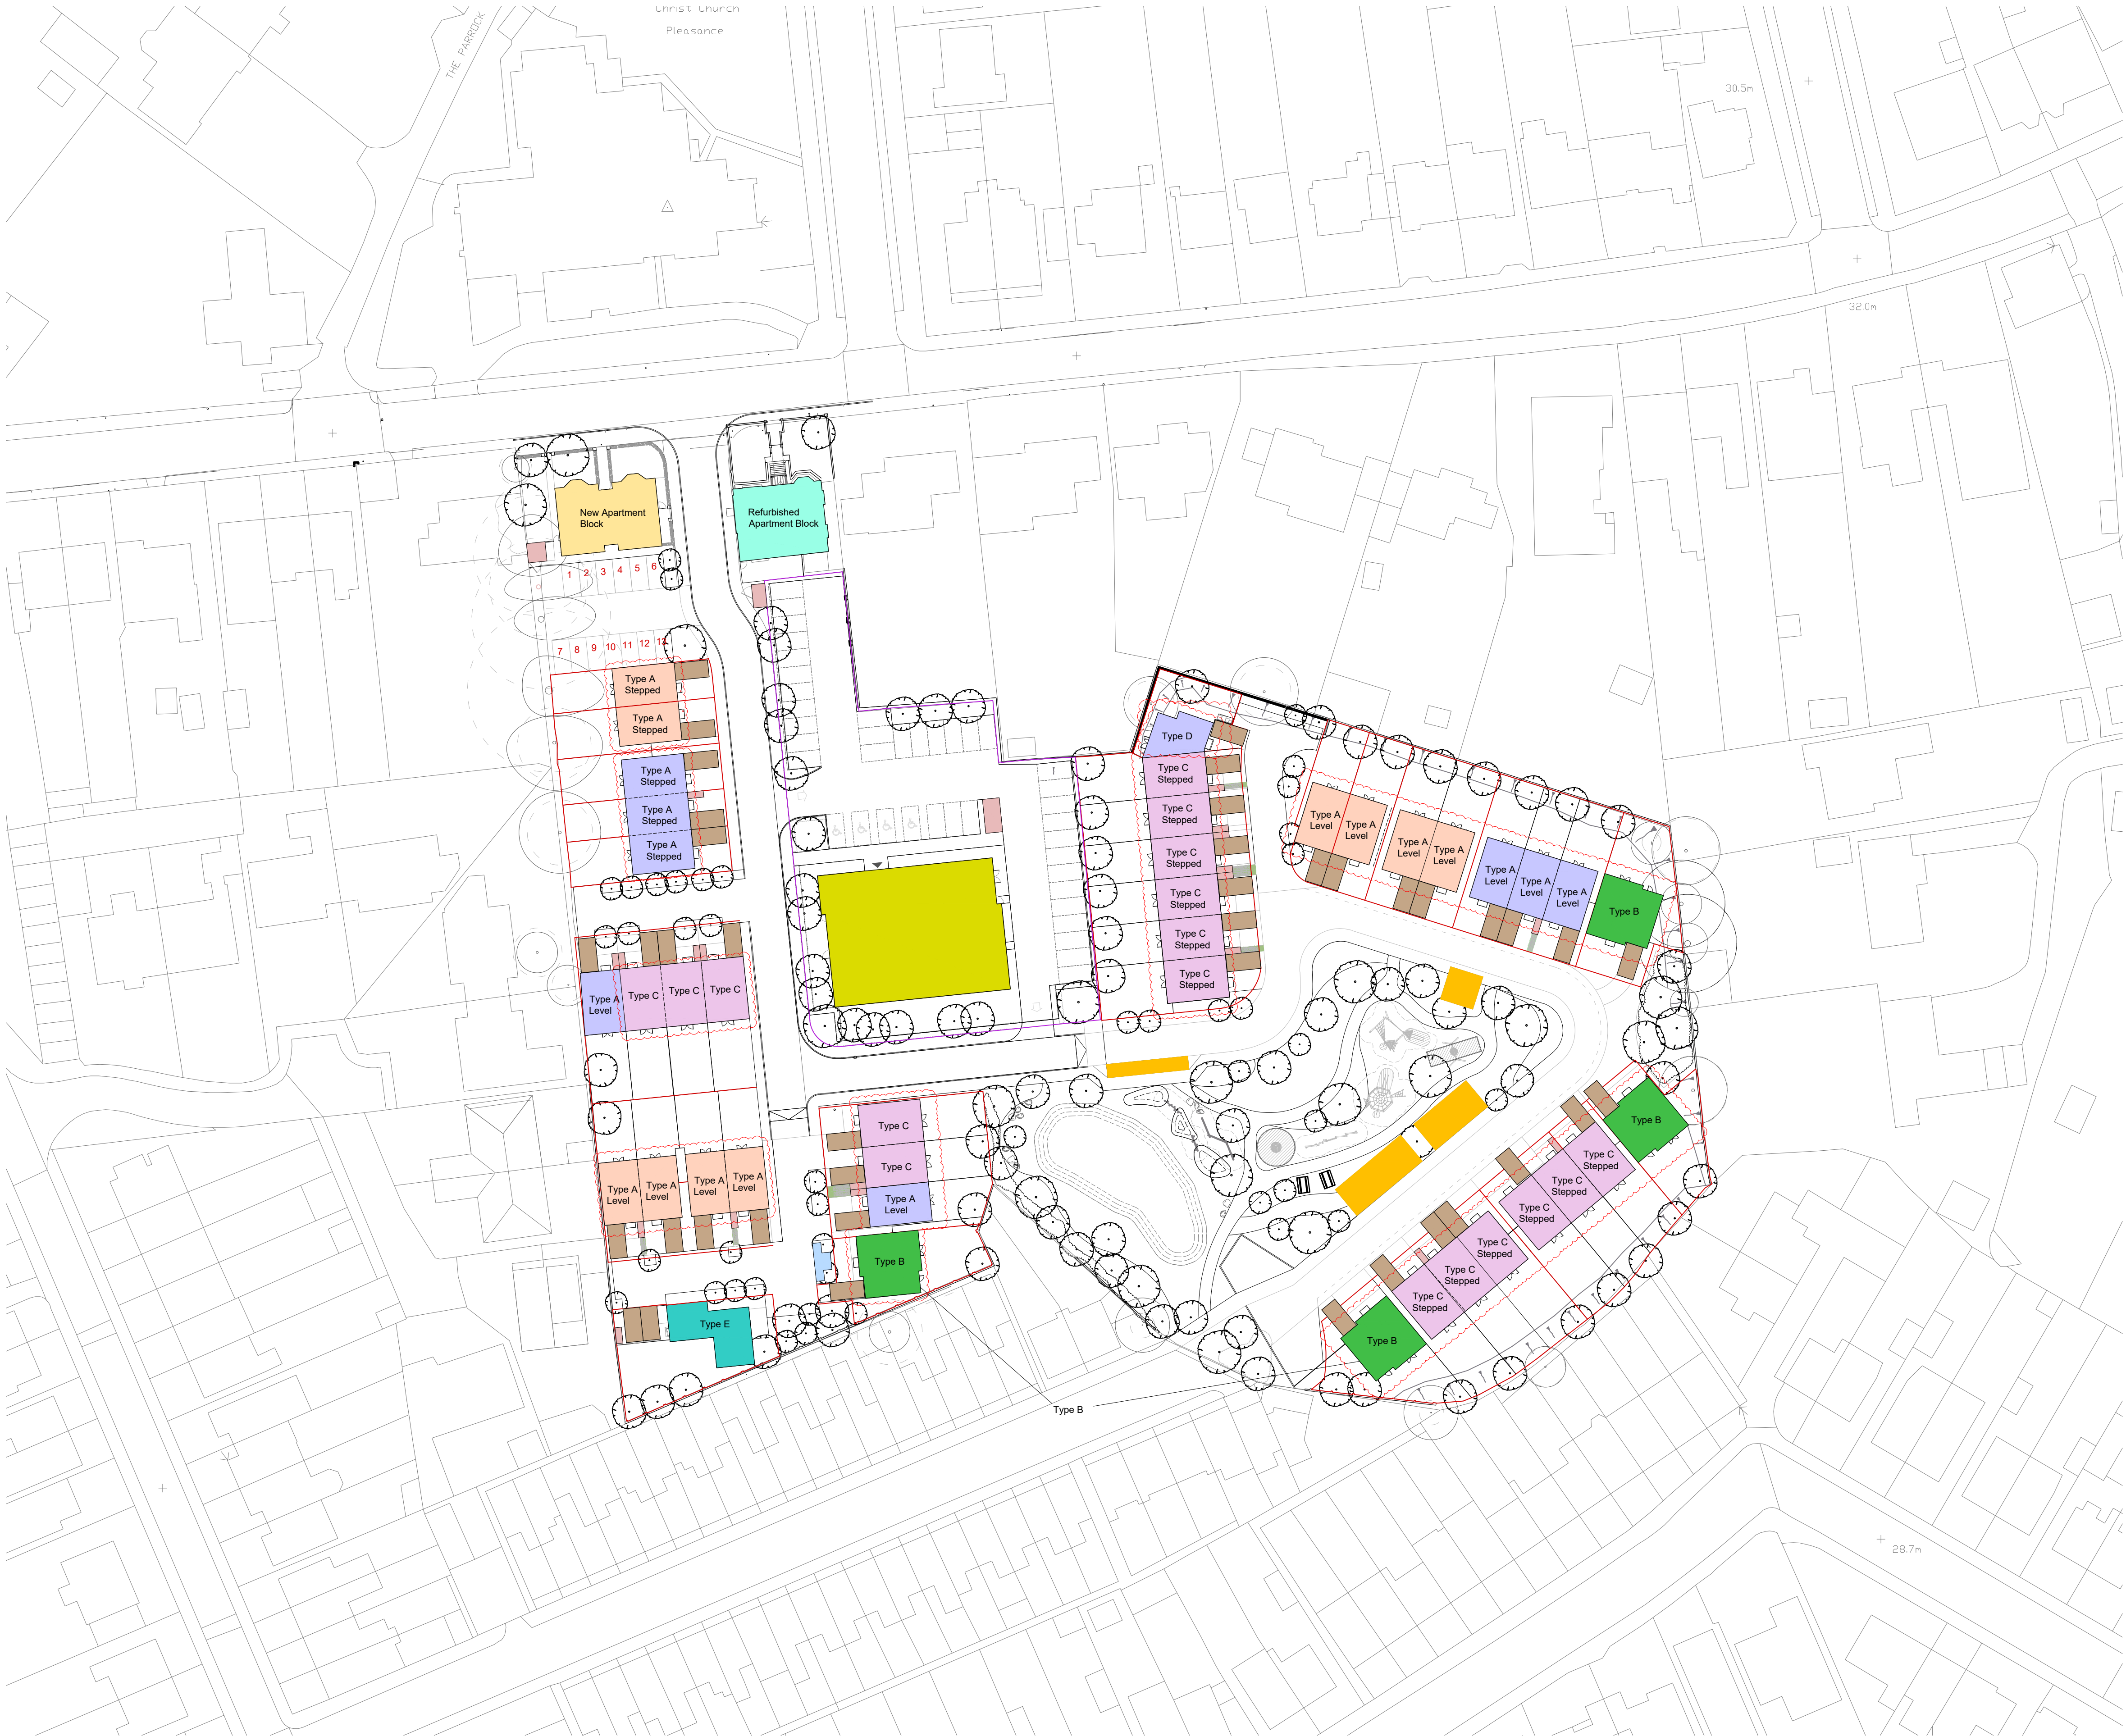

Ordnance Survey, (c) Crown Copyright 2026. All rights reserved. Licence number 100022432

PROPOSED SITE PLAN- Density © 1:500

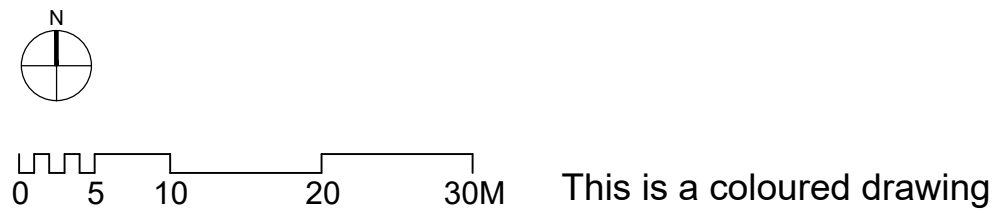

P0	Planning Submission	JH	13/10/2023
P1	Updated to feedback	PA	14/12/2023
P2	General Updates	SA	17/01/2024
P3	Updated to feedback	SA	20/05/2024
P4	Updated to feedback	PA	24/01/2025
P5	Updated to feedback	ZS	17/04/2026

Hollaway

London | 10A Acton Street | London | WC1X 9BP
T +44 (0) 20 7696 9425 | E london@hollawaystudio.co.uk | W www.hollawaystudio.co.uk
Kent | The Tramway Studios | Rampton Road | Hythe | Kent | CT21 3L
T +44 (0)1303 240 915 | E kent@hollawaystudio.co.uk | W www.hollawaystudio.co.uk

Project | St. Josephs
Old Road East
Client | Galliard Homes
Title | Proposed Site Plan- Density
Status | Planning

Scale | A1 | 1:500 **Date** | October 2023 **Drawn** | SA **Chk'd** | MP

Project Number	Drawing Number	Revision
22.112	043	P5
Rev Number		