




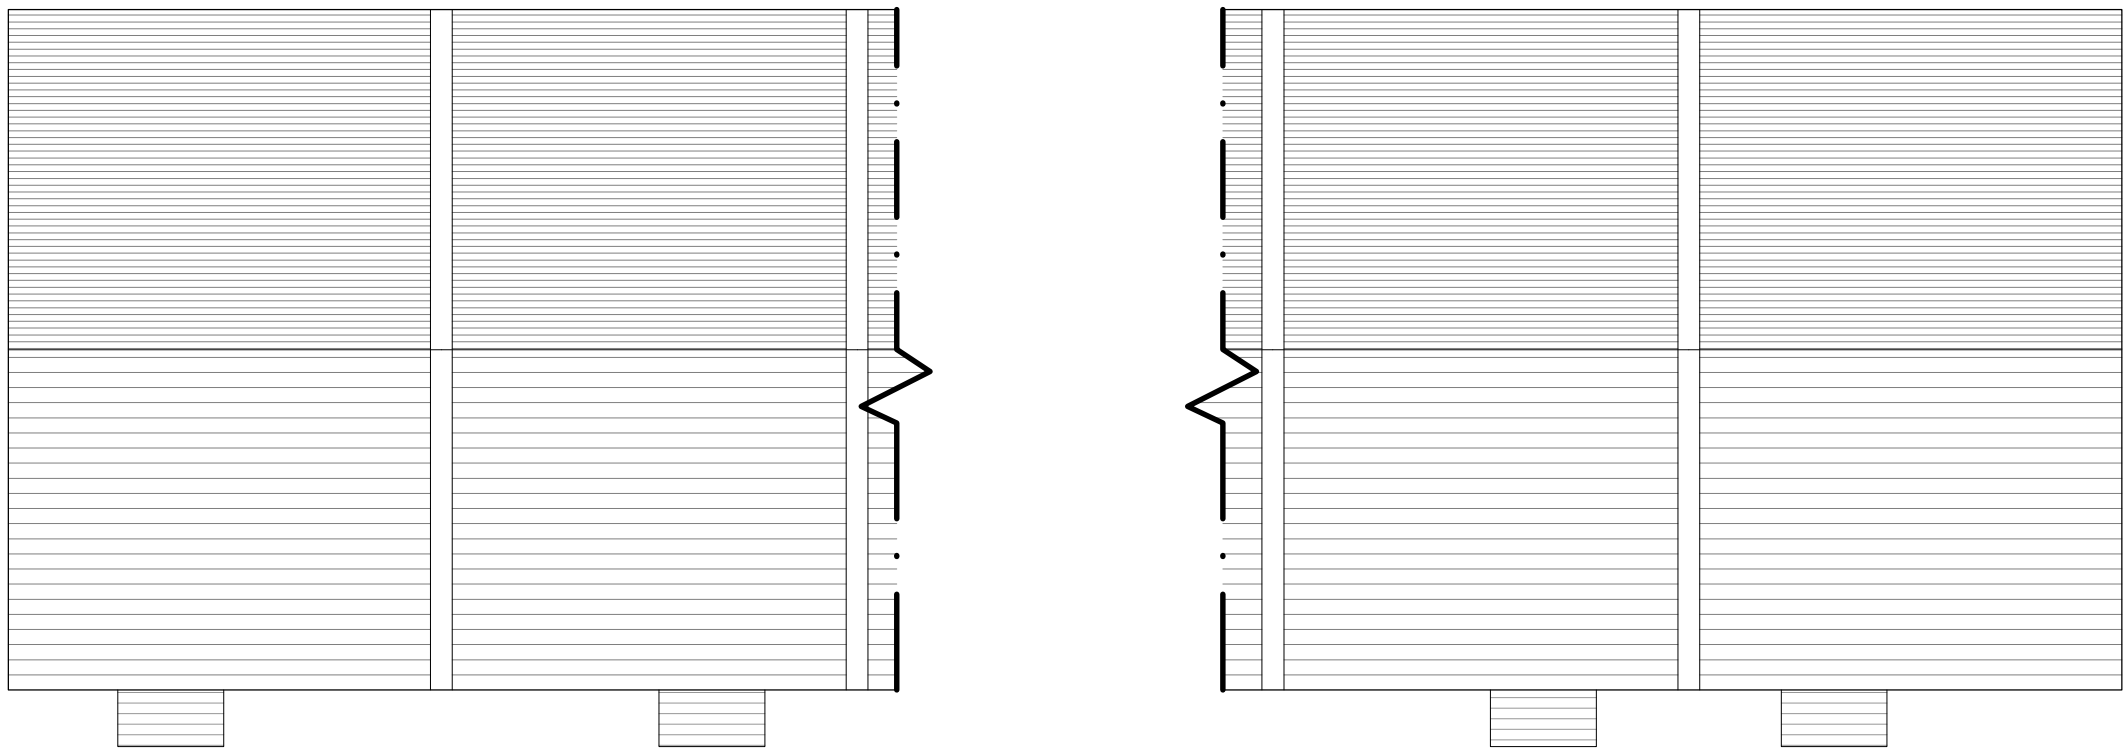


Roof Plan @1:100

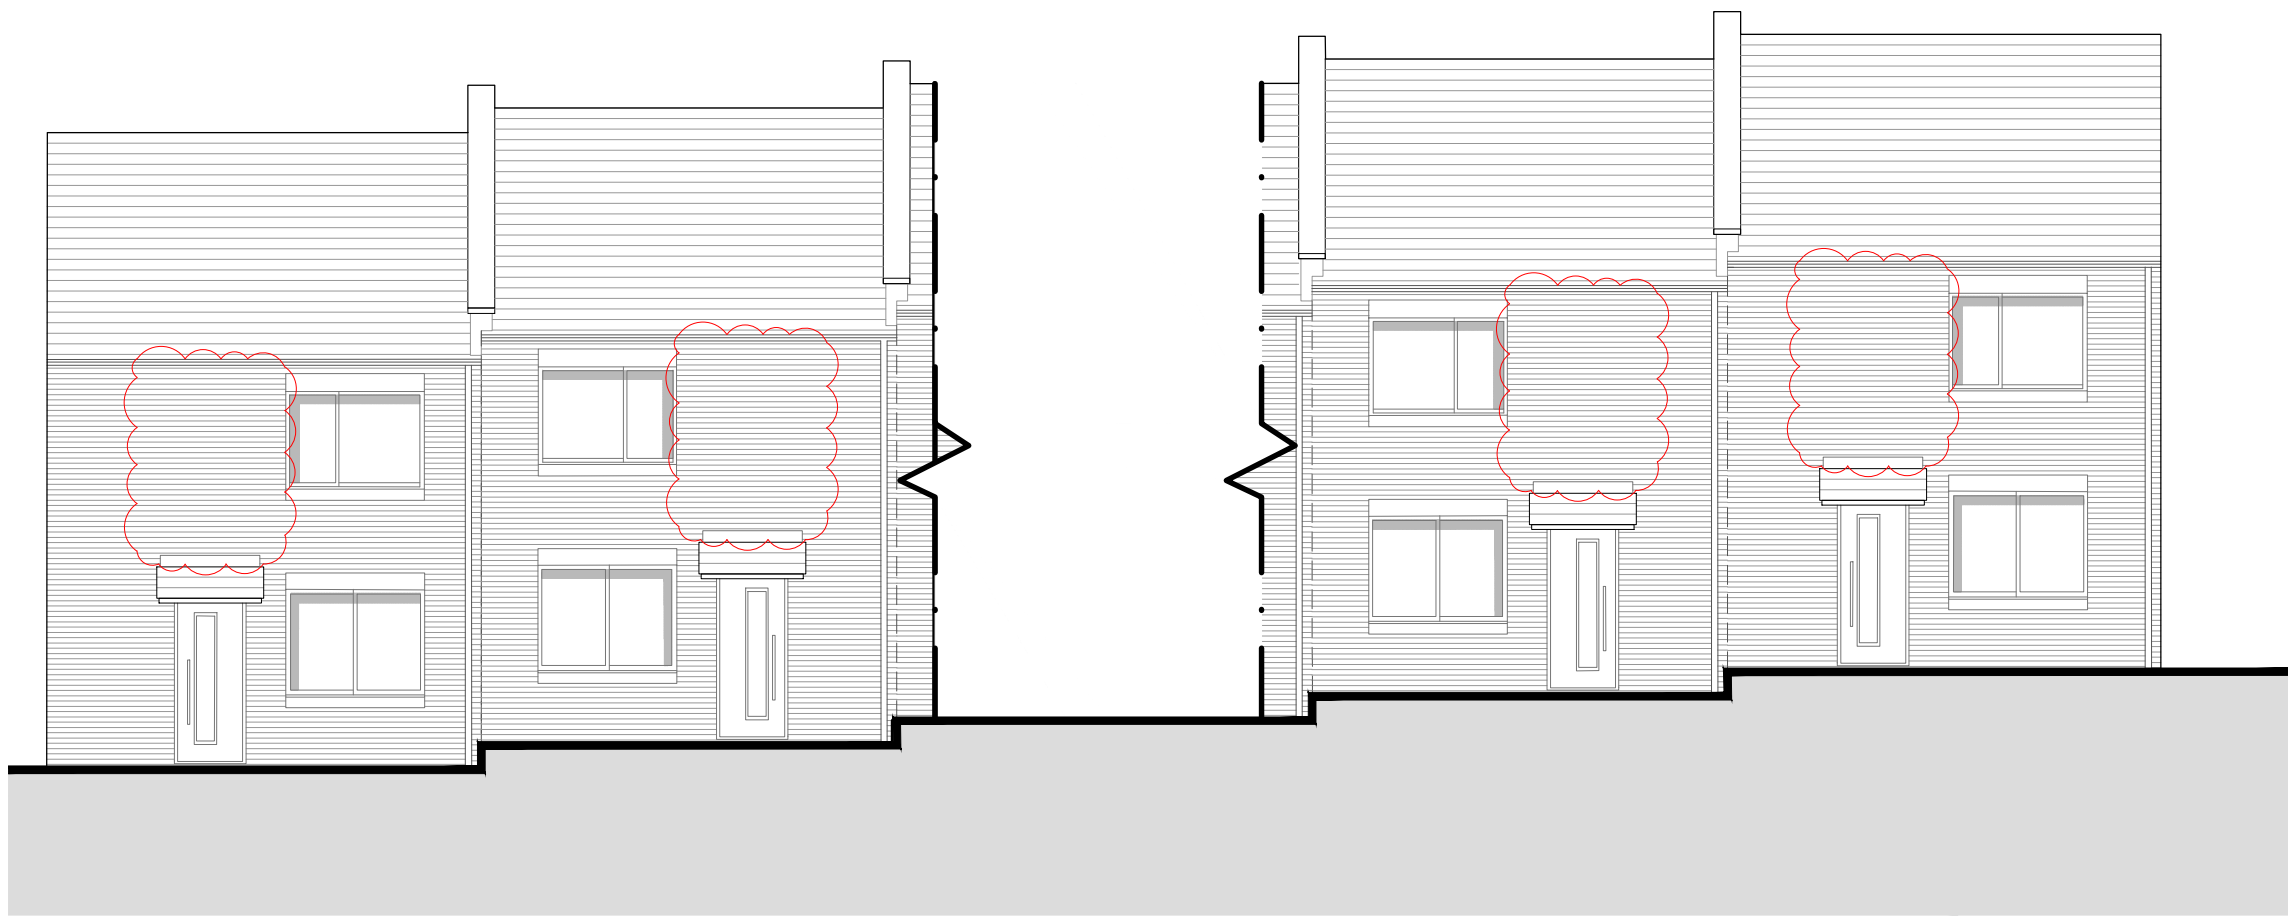


Front Elevation @1:100

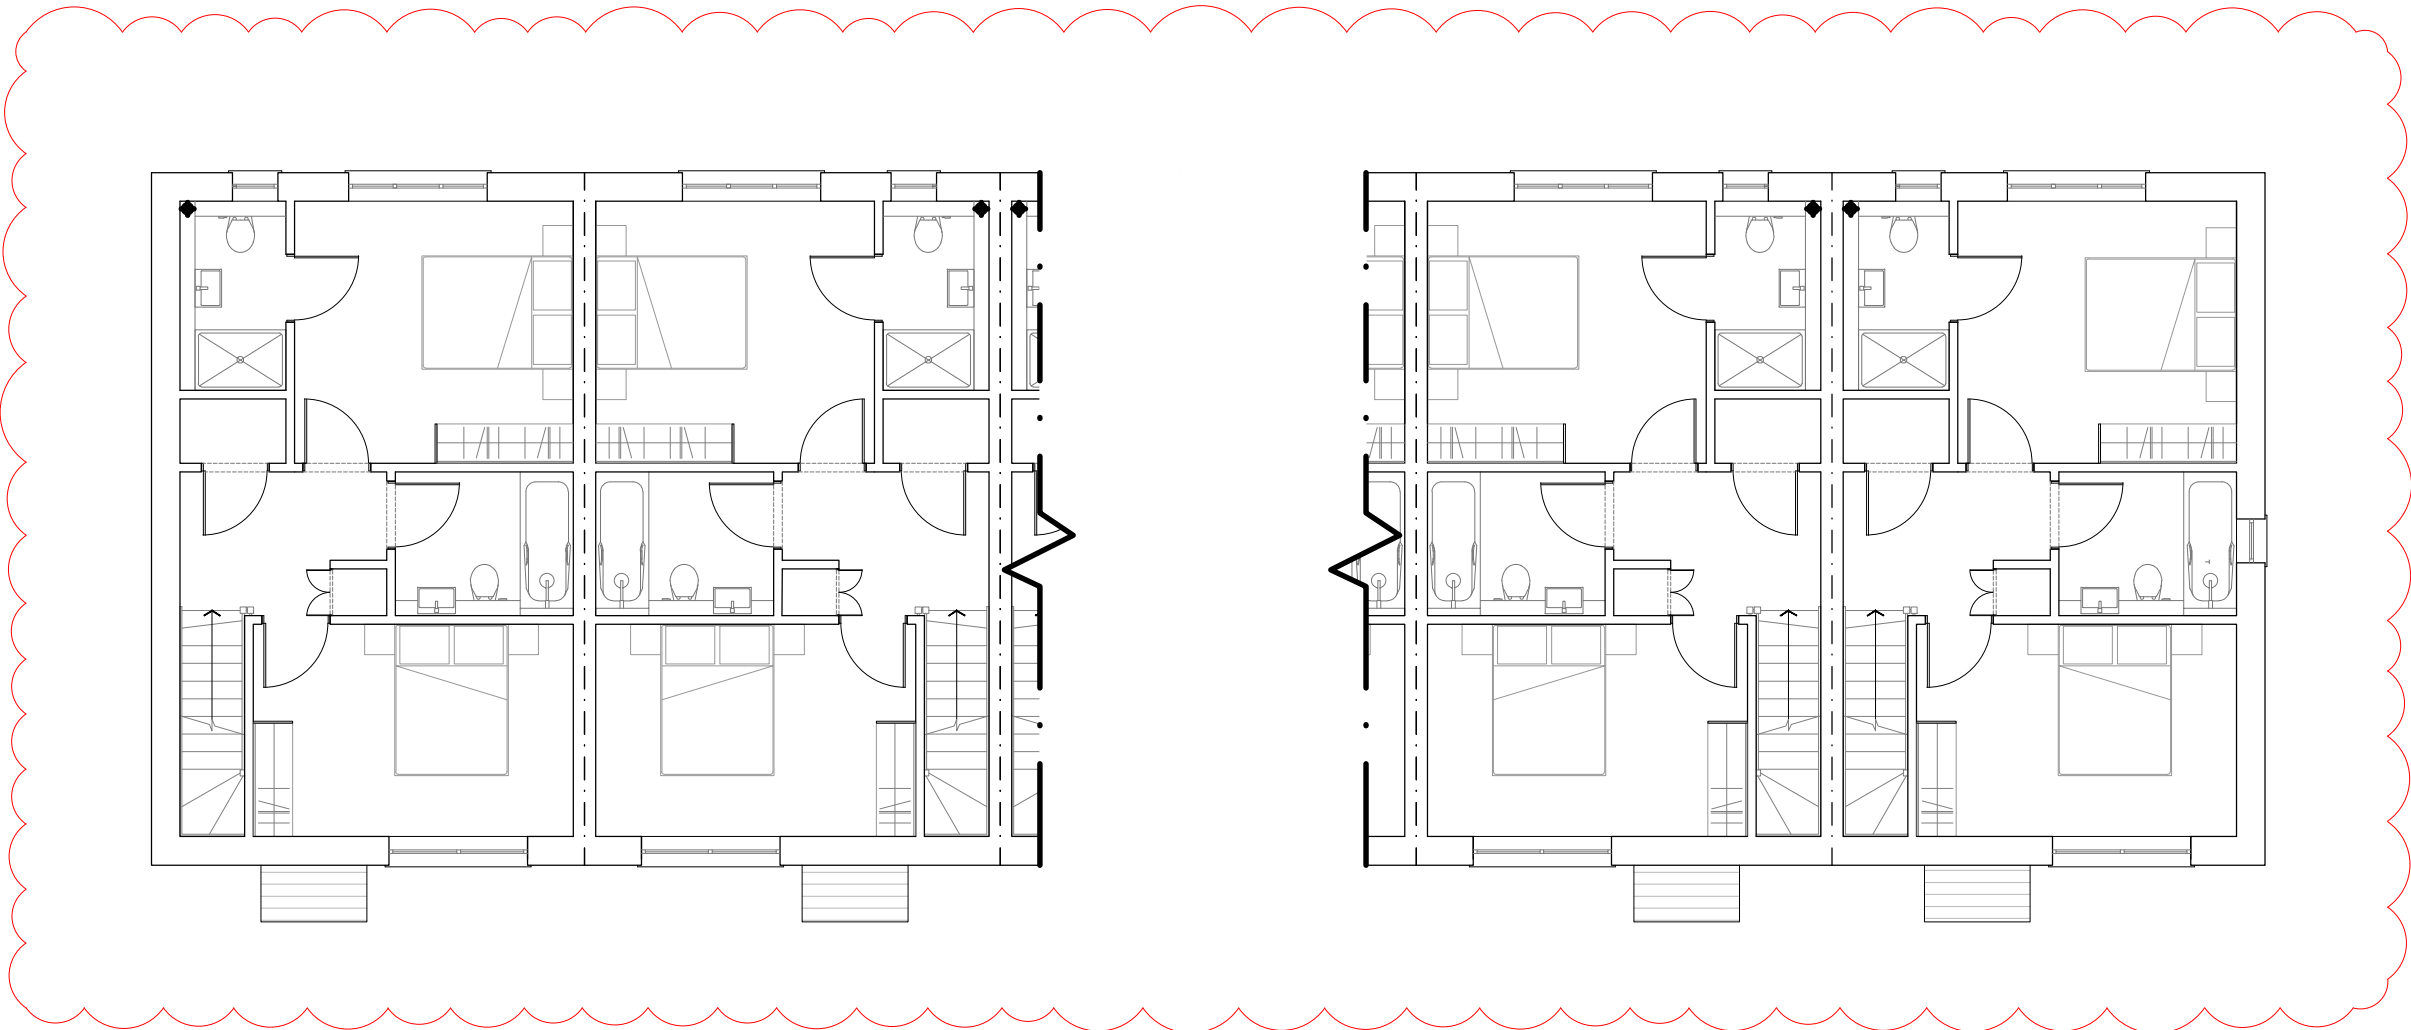

First Floor Plan @1:100

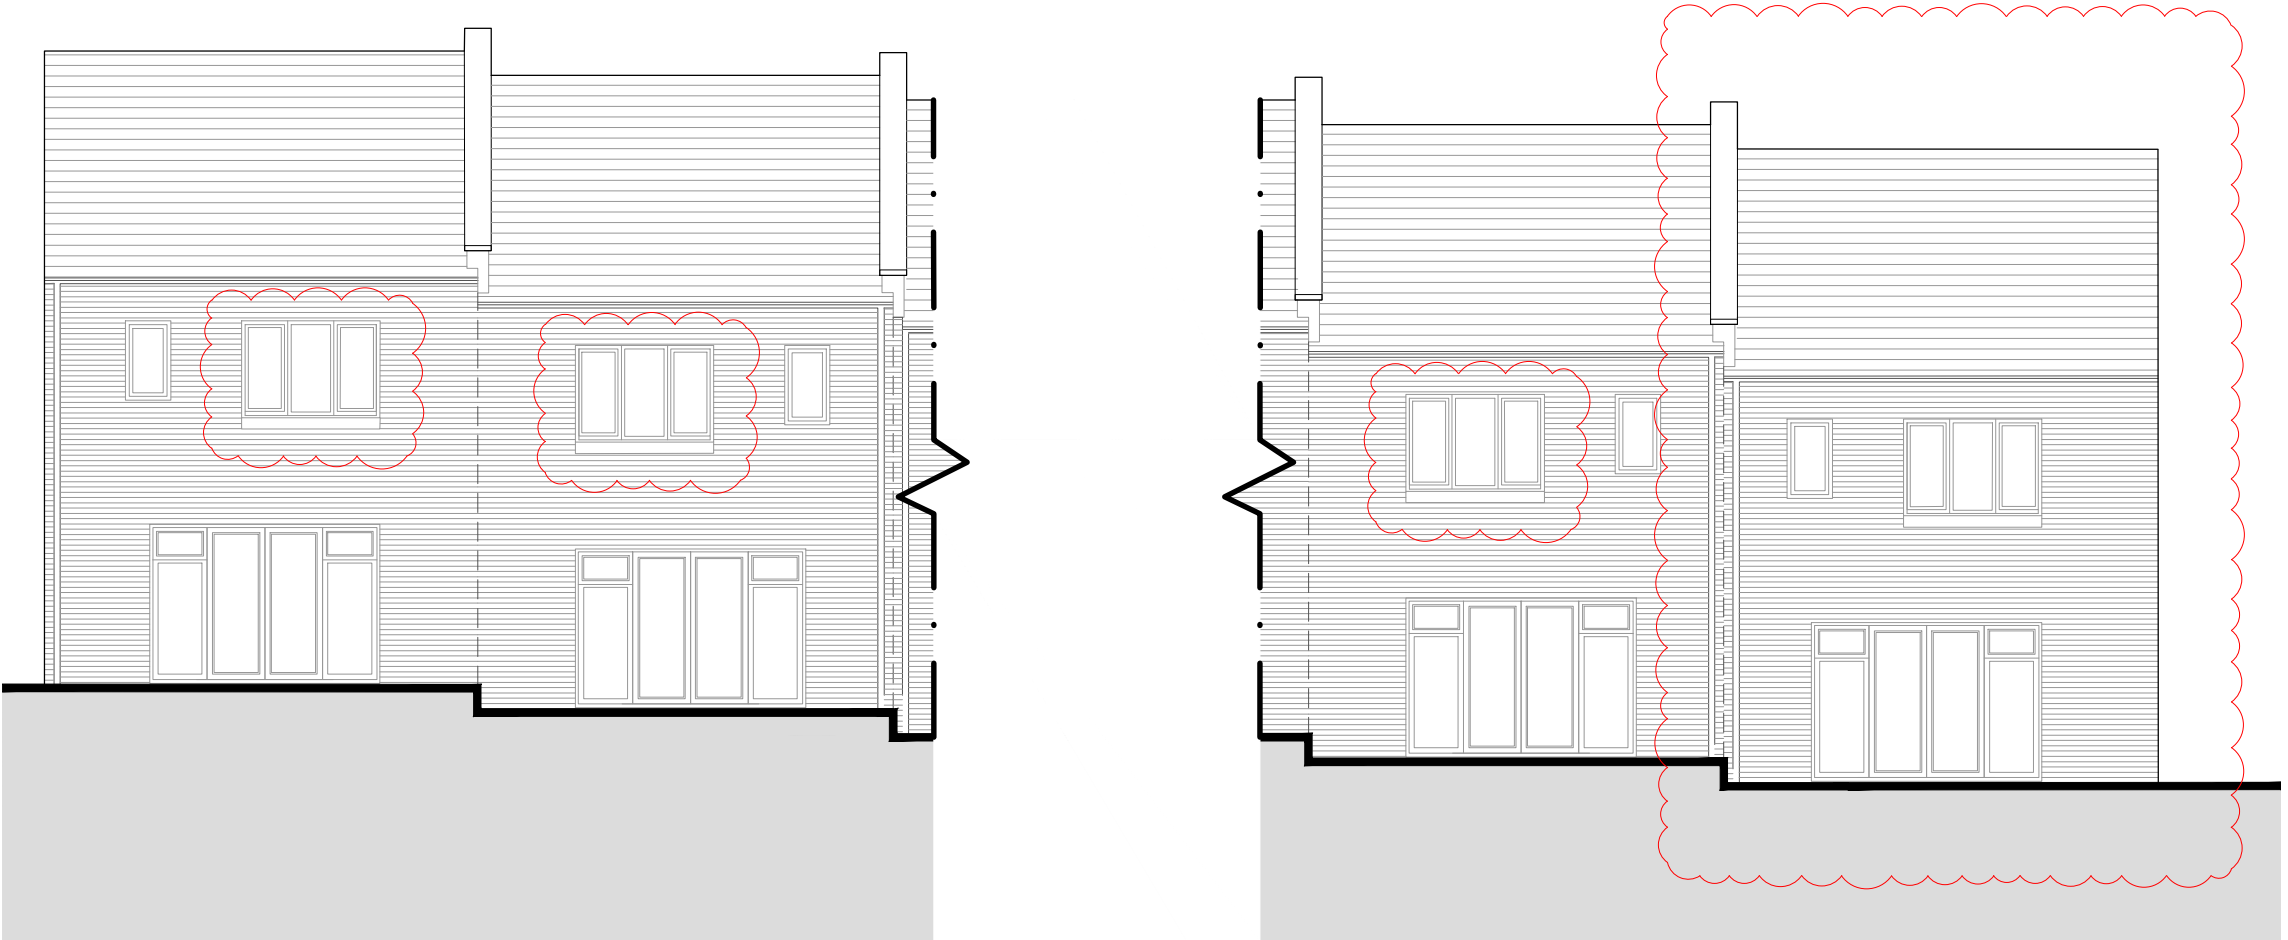

Rear Elevation @1:100

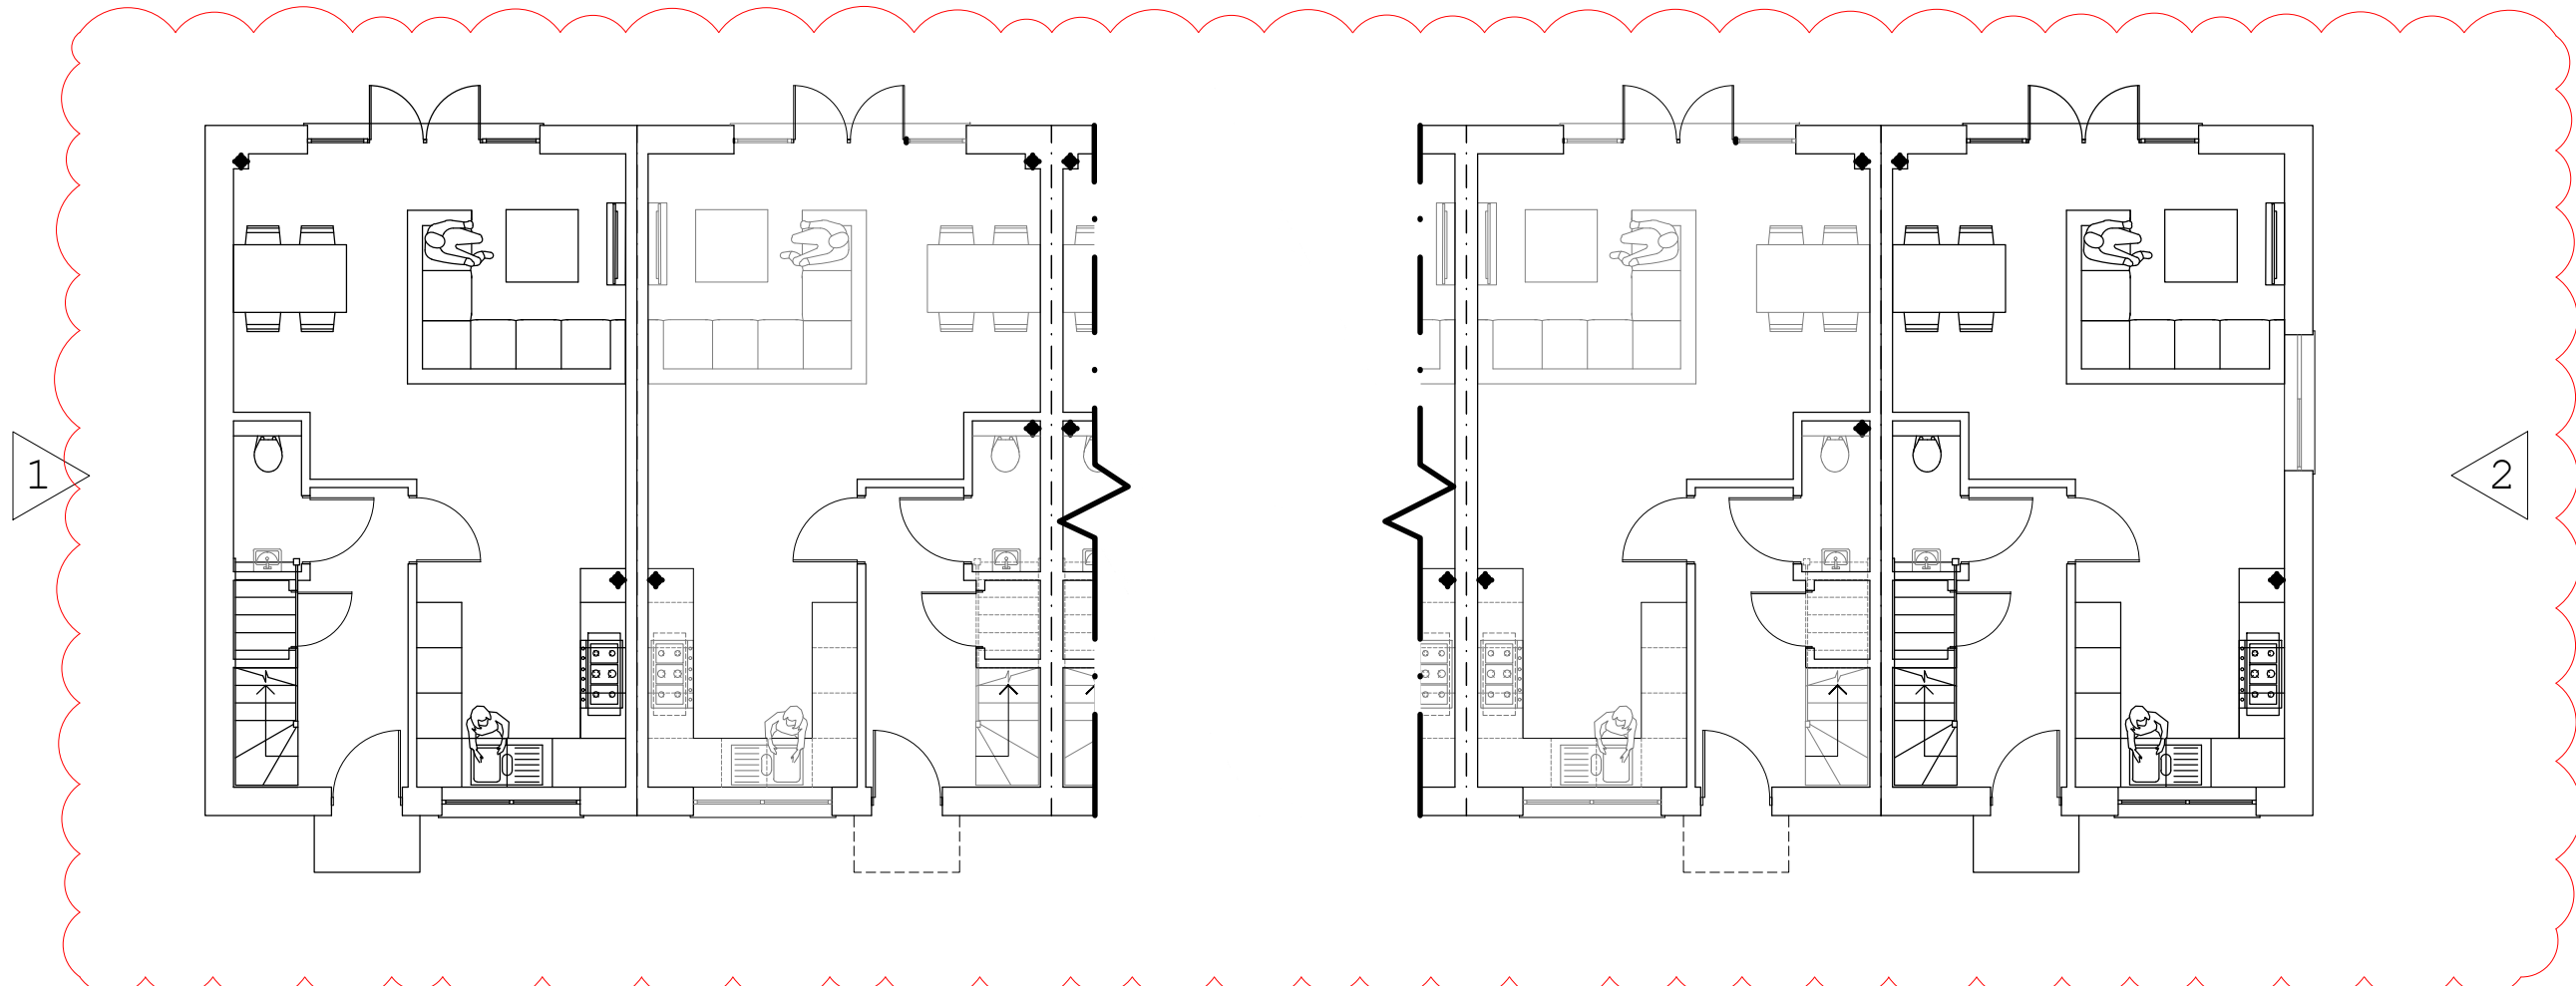


Ground Floor Plan @1:100



Side Elevation (1) @1:100

Side Elevation (2) @1:100

 

Typical Stepped Terrace - House Type A

P0	Planning Submission	JH	13/10/2023
P1	Updated to feedback	PA	21/01/2025
P2	Re-oriented first floor plan layout	PA	24/01/2025
P3	Changed to Feedback	ZS	14/04/2026

Hollaway

London | 10A Acton Street | London | WC1X 9BP
T +44 (0) 20 7696 5425 | E london@hollawaystudio.co.uk | W www.hollawaystudio.co.uk
Kent | The Troway Stables | Rampton Road | Hythe | Kent | CT21 3L
T +44 (0)1303 260 515 | E kent@hollawaystudio.co.uk | W www.hollawaystudio.co.uk

Project | St. Josephs
Old Road East
Client | Galliard Homes
Title | House Type A- Stepped
Status | Planning

Scale @A1 | 1:100 Date | April 2026 Drawn | JH Chk'd | MP

Project Number
22.112
Drawing Number
081
Revision
P3