




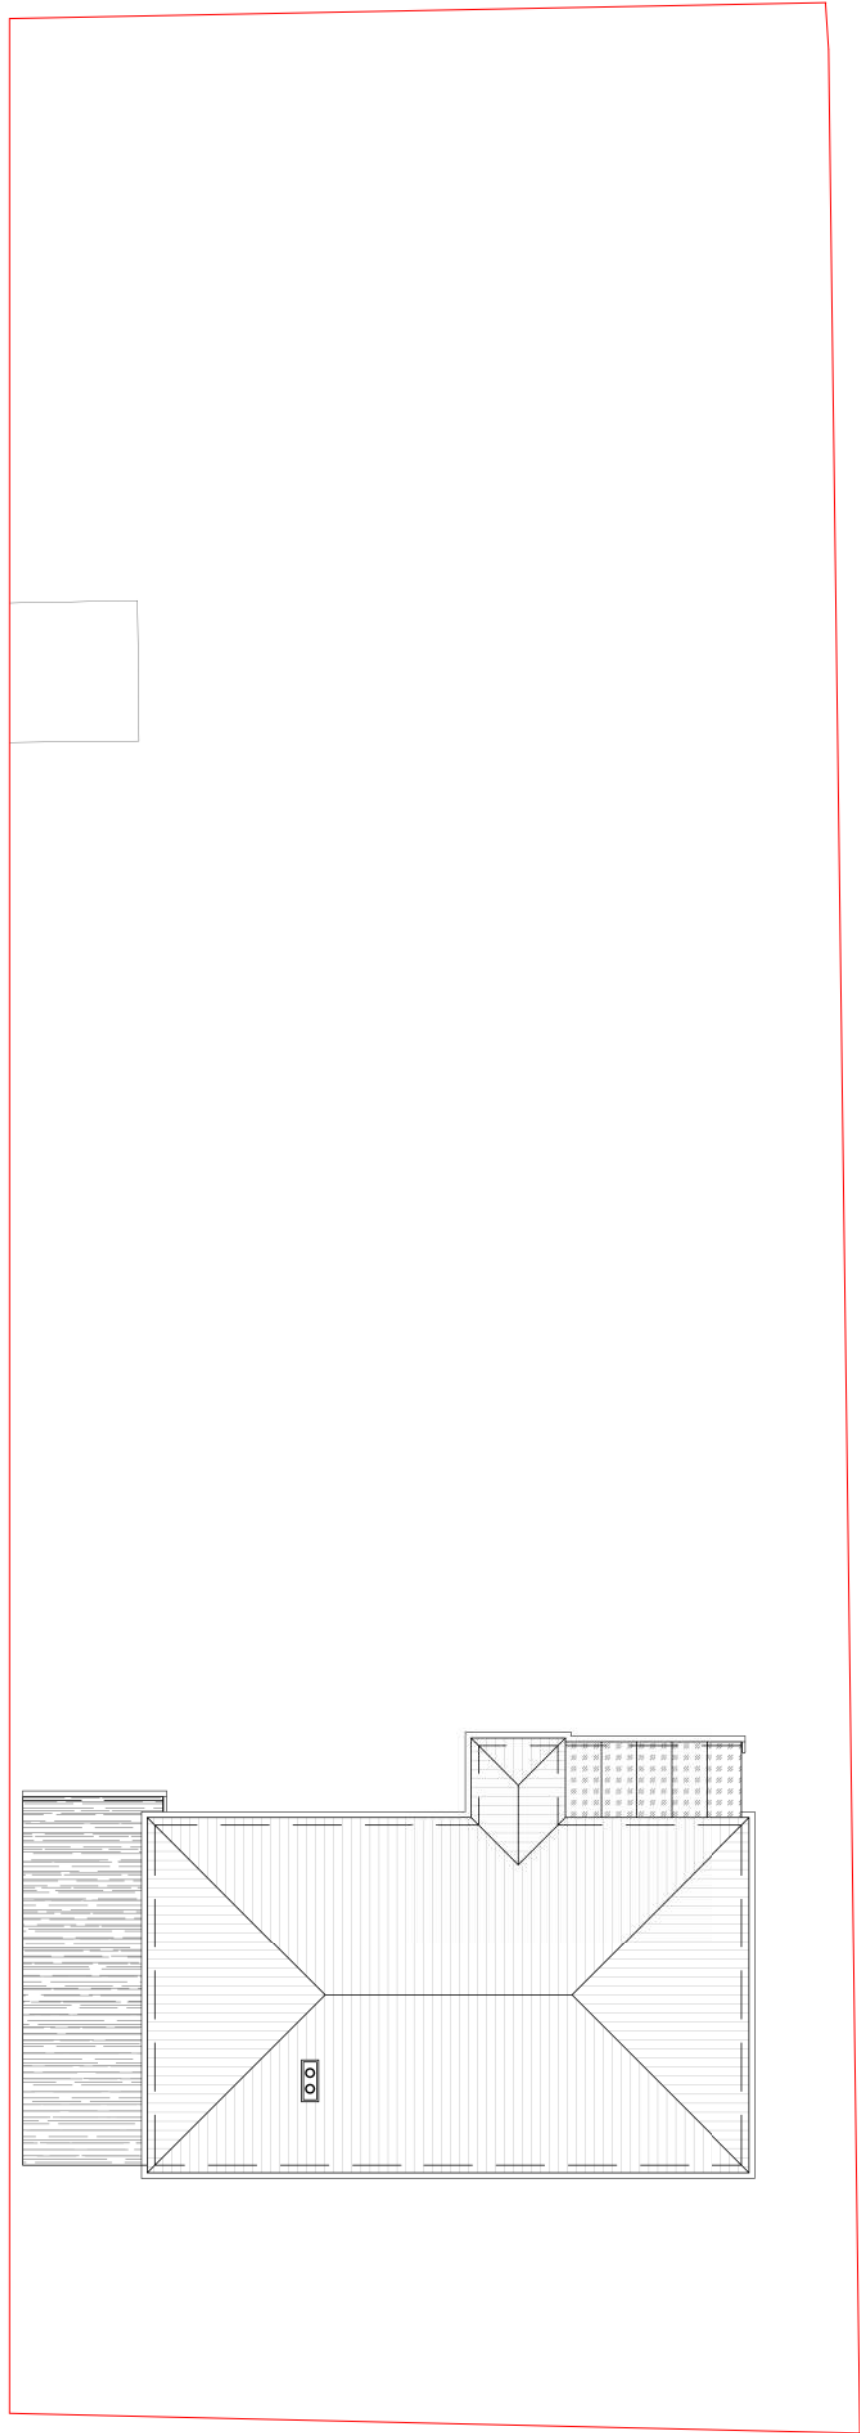

EXISTING SITE PLAN
Scale 1:500

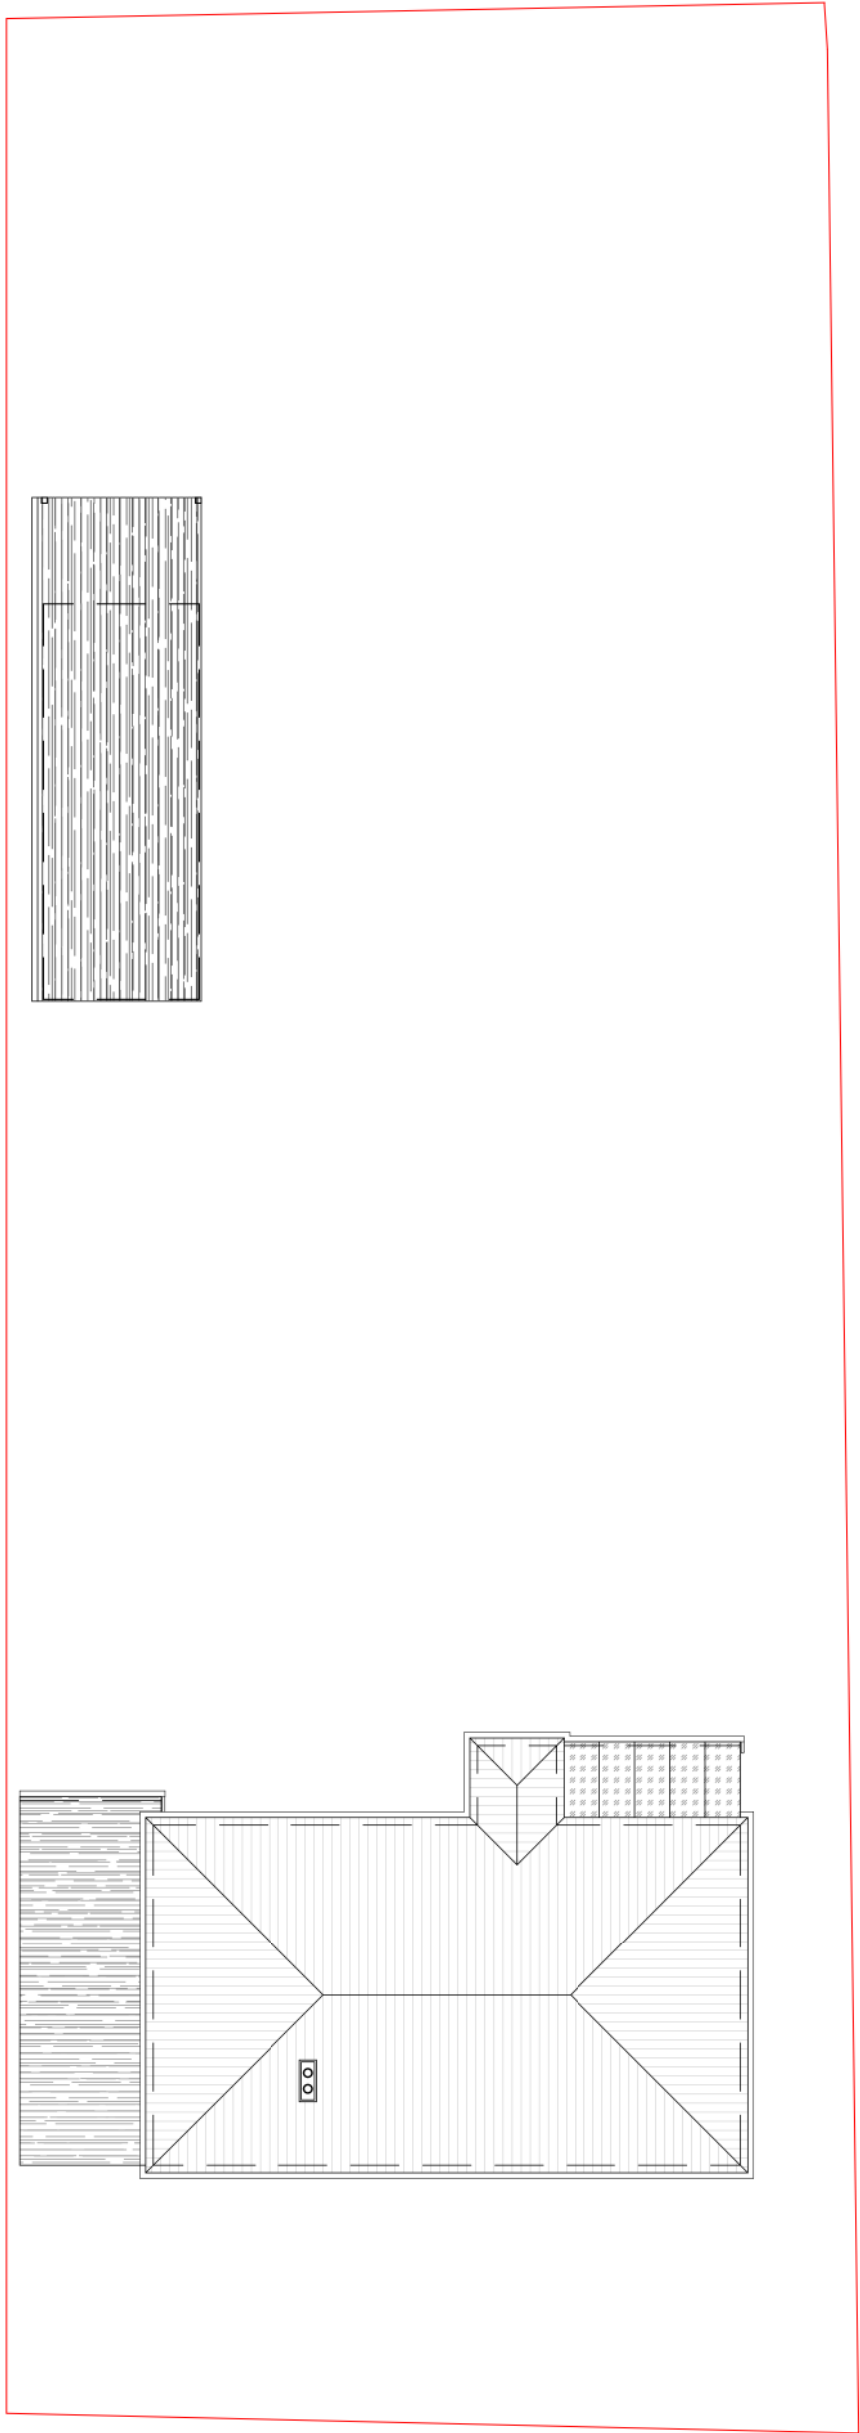


PROPOSED SITE PLAN
Scale 1:500

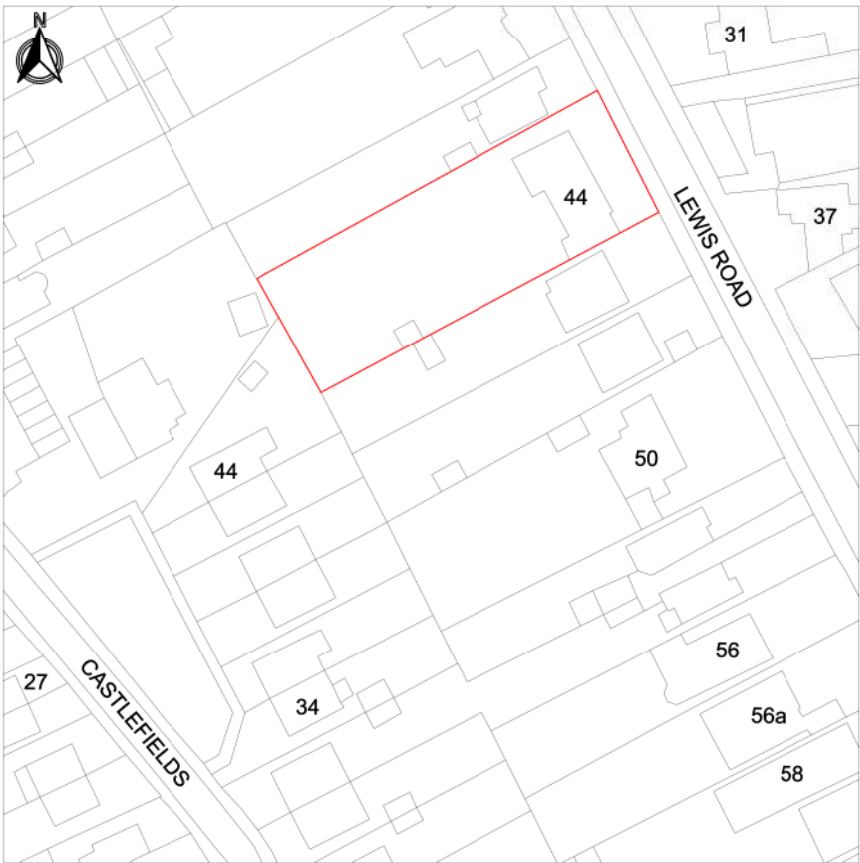

LOCATION PLAN
Scale 1:1250



PROPOSED BLOCK PLAN
Scale 1:500

 

TITLE: Garden Room At 44 Lewis Road, Istead Rise, Gravesend DA13 9JG		
DRAWING TITLE: Location Plan and Proposed Block Plan and Site Plans		
SCALE 1:500, 1:200 1:1250@A1	DATE APR 2026	DWG NO 1873/01
D.R.A LUMSDEN D.R.A LUMSDEN LTD. BEng(Hons)/C.Eng./M.I.Struct.E. 23 Castlefields, Istead Rise, Kent DA13 9EJ		