




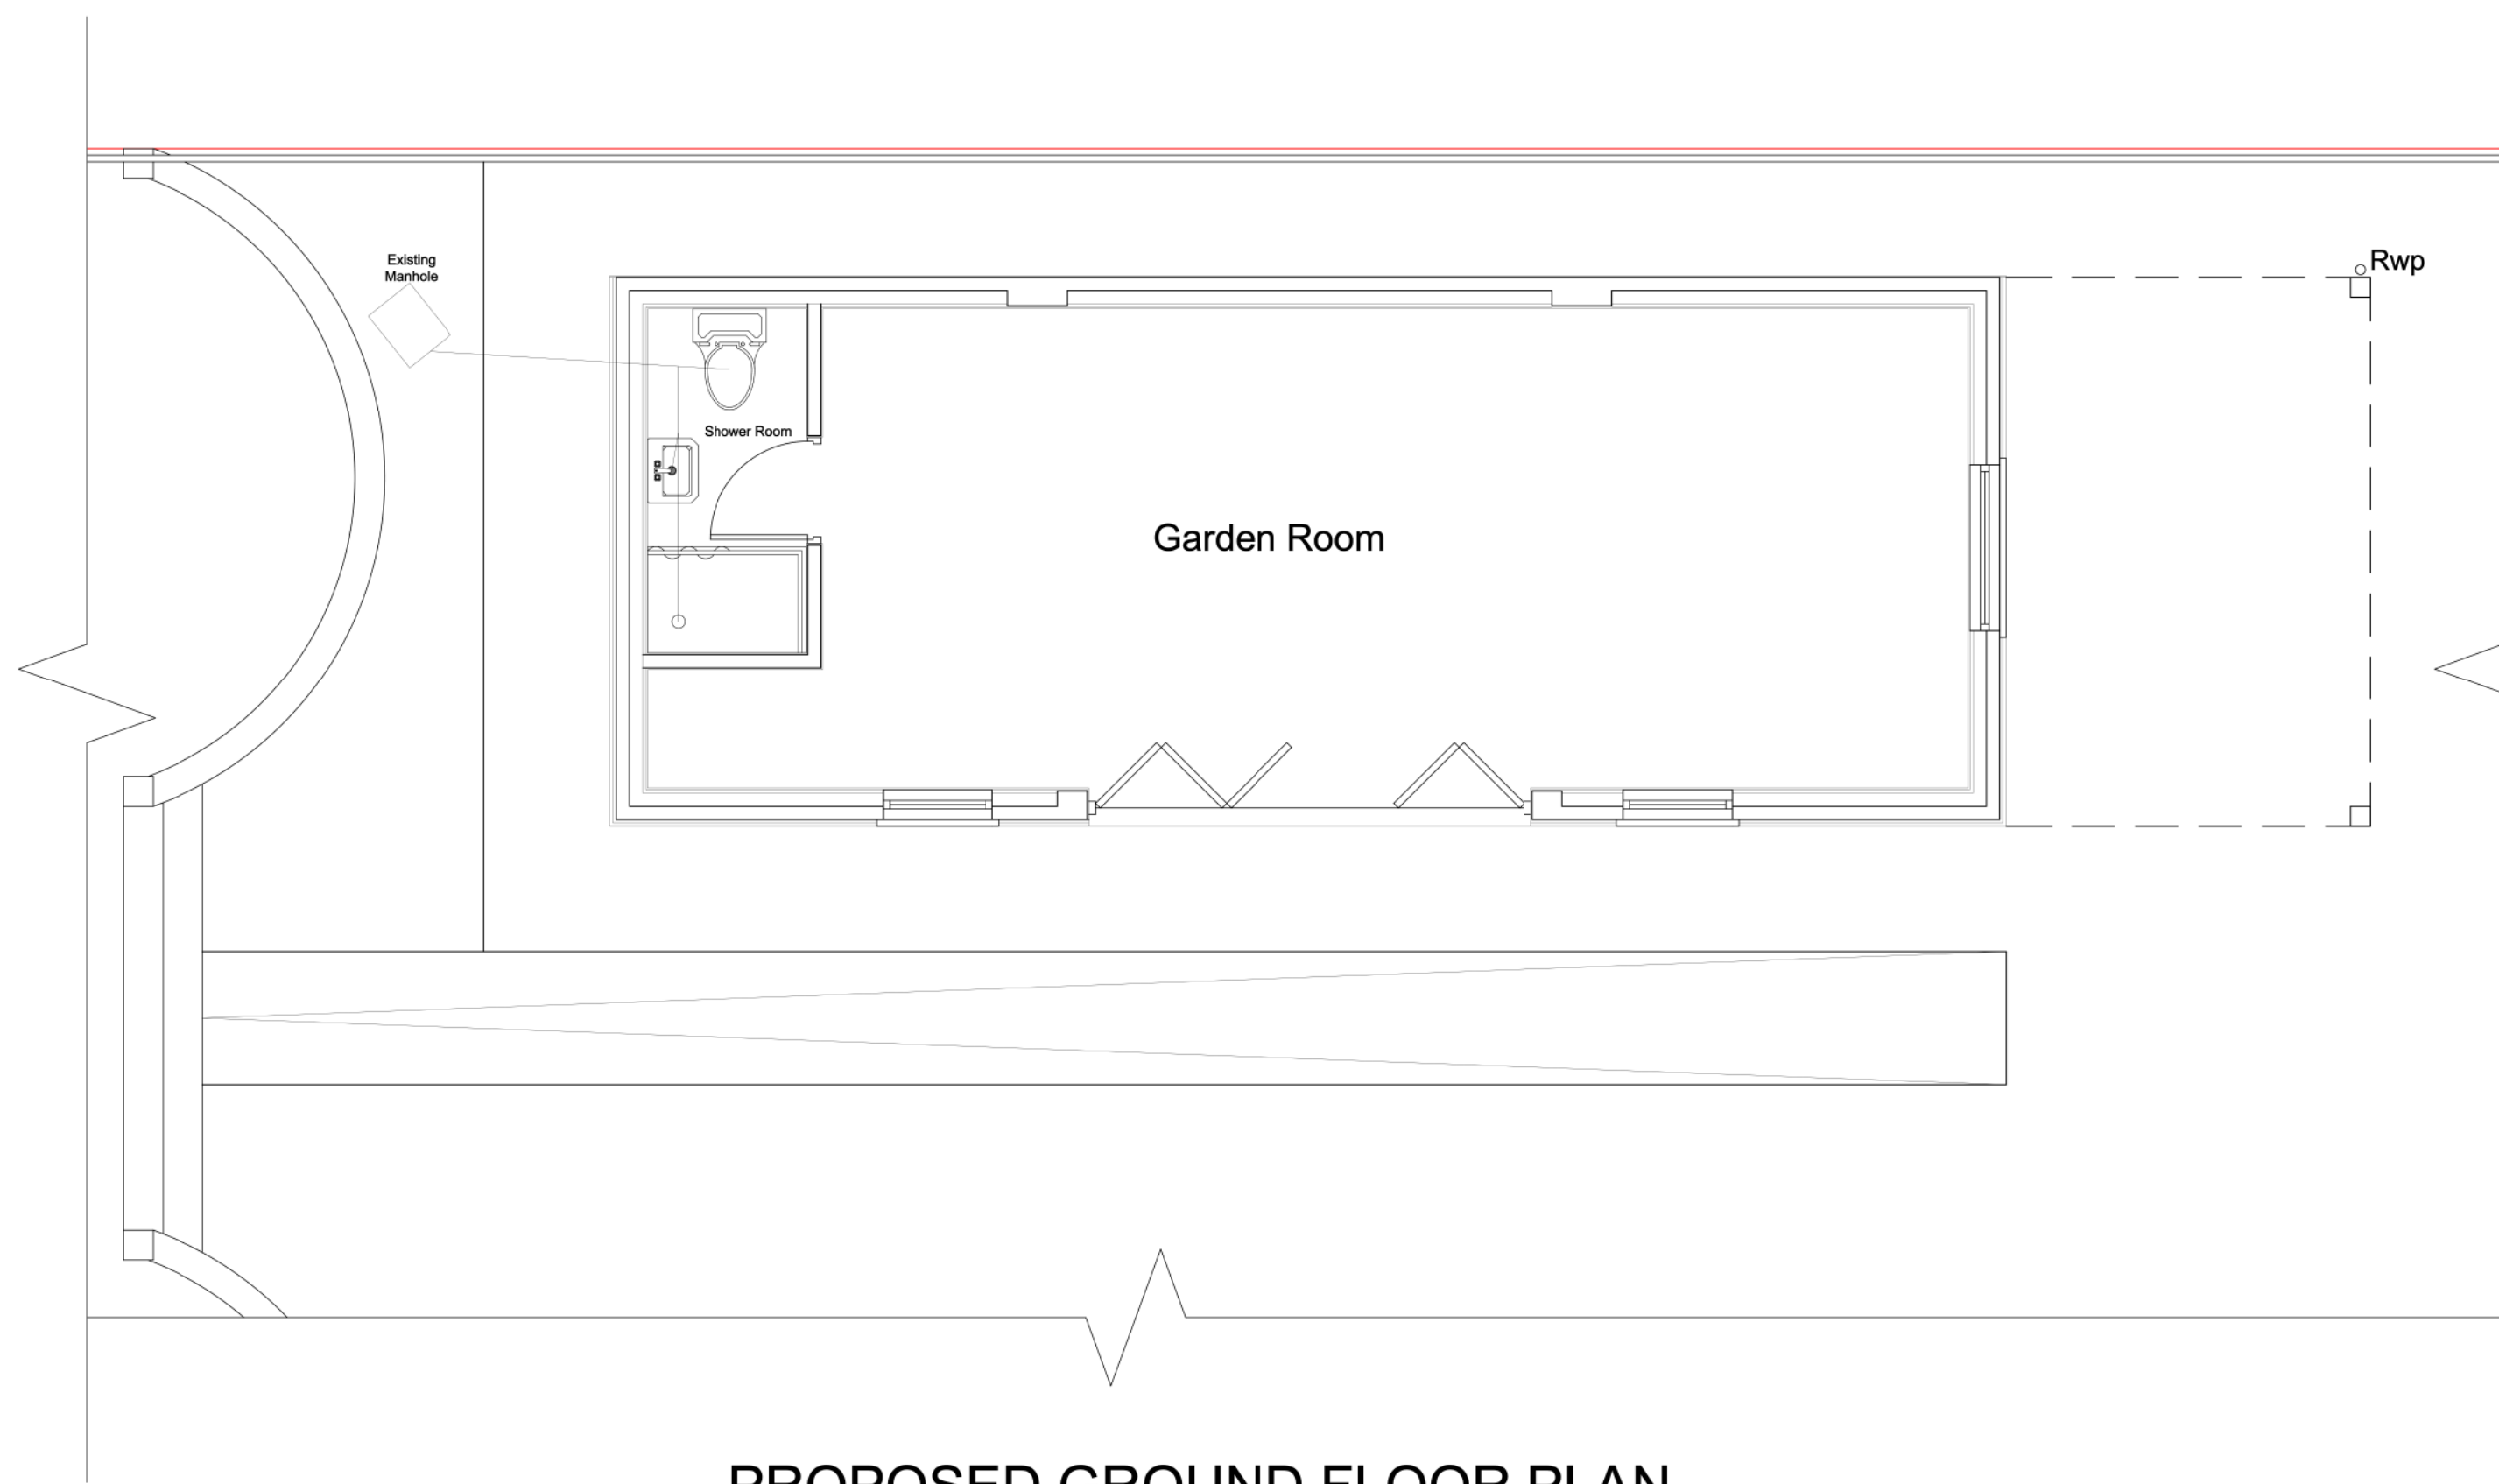


PROPOSED GROUND FLOOR PLAN

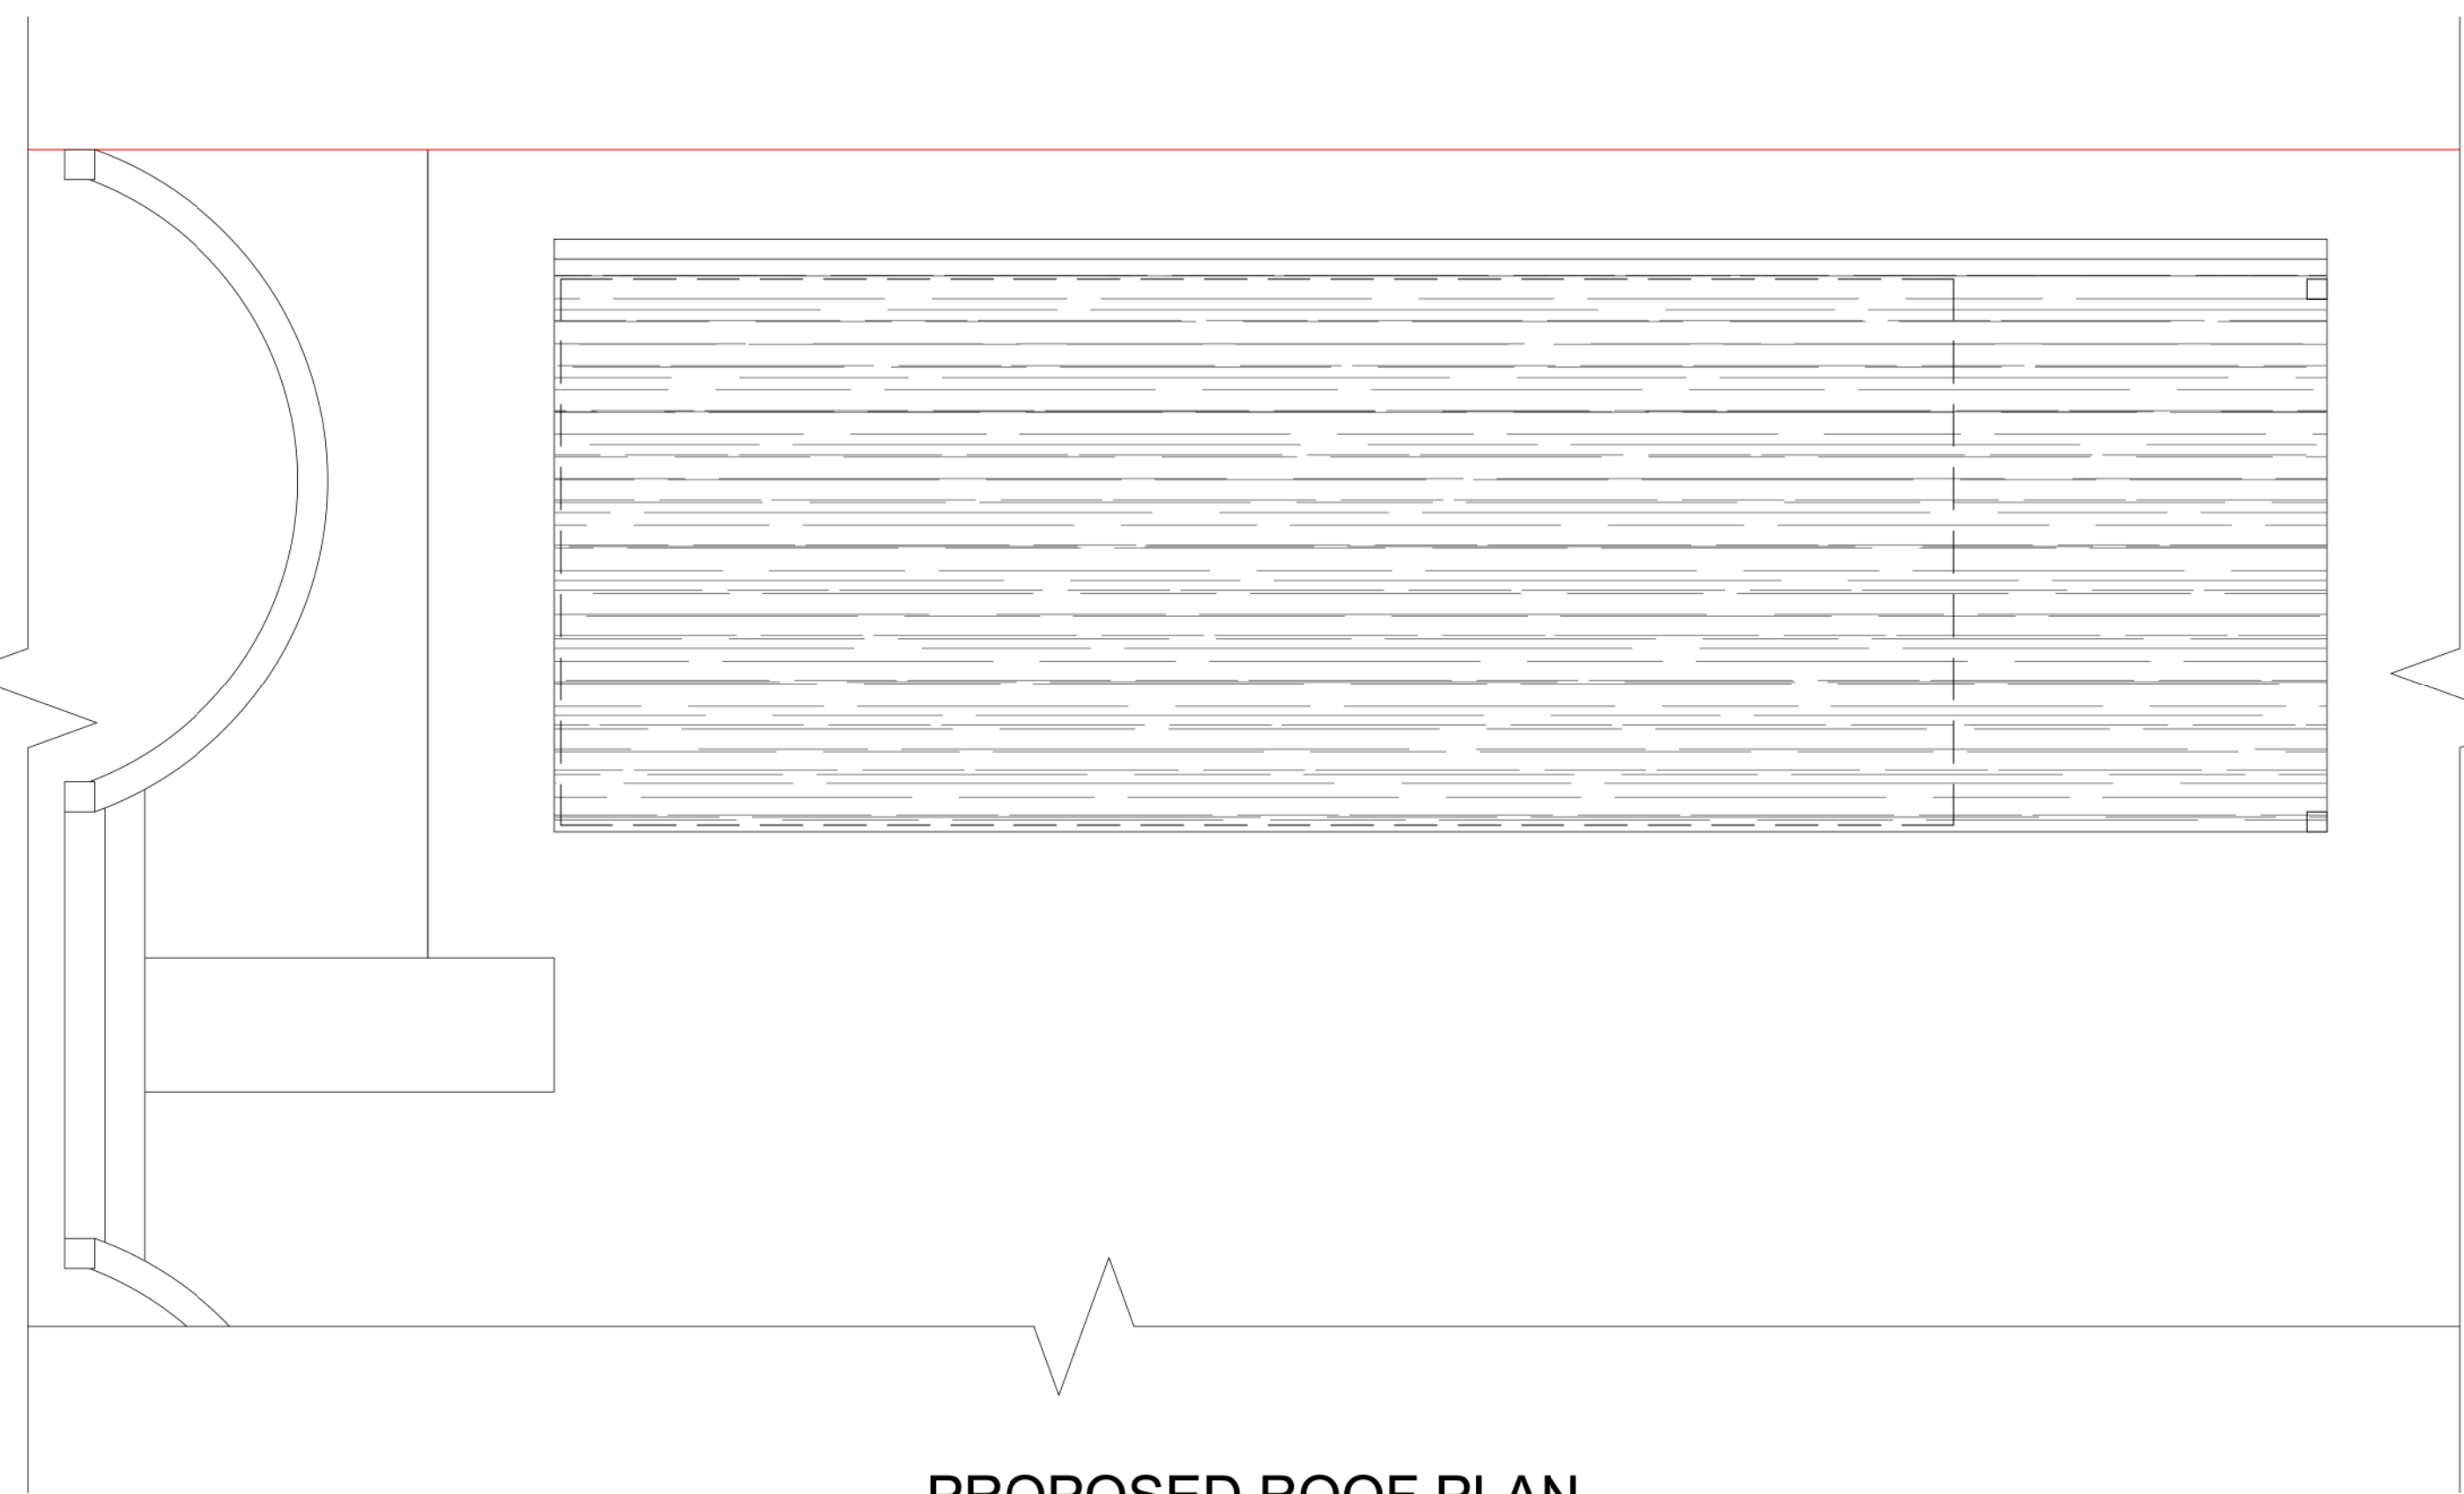


PROPOSED ROOF PLAN

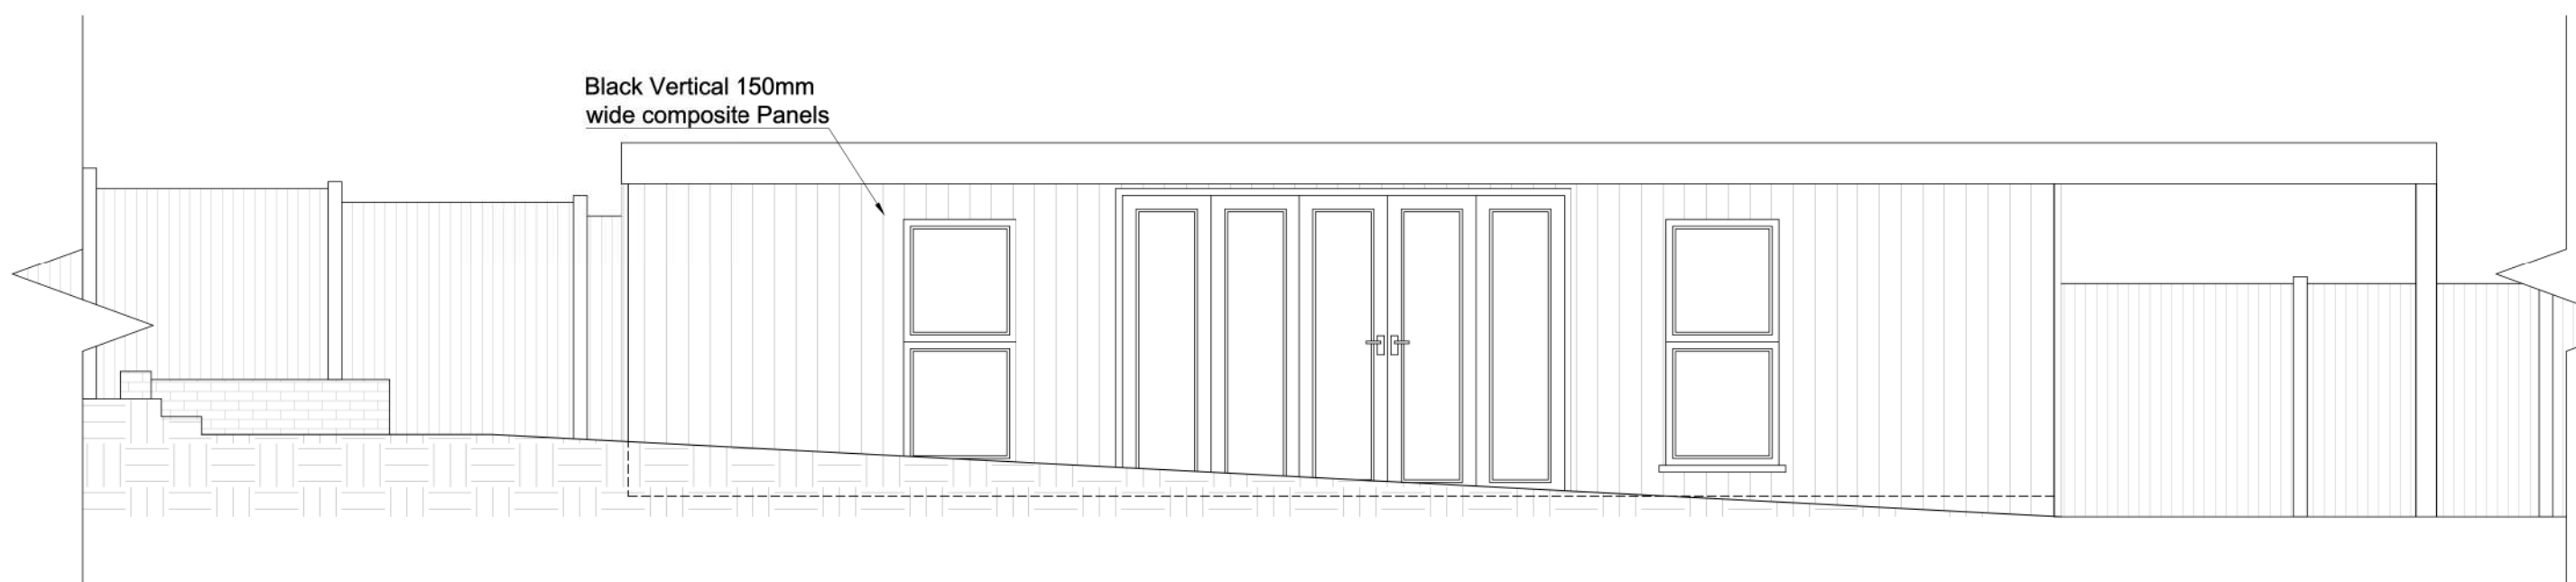


PROPOSED FRONT ELEVATION

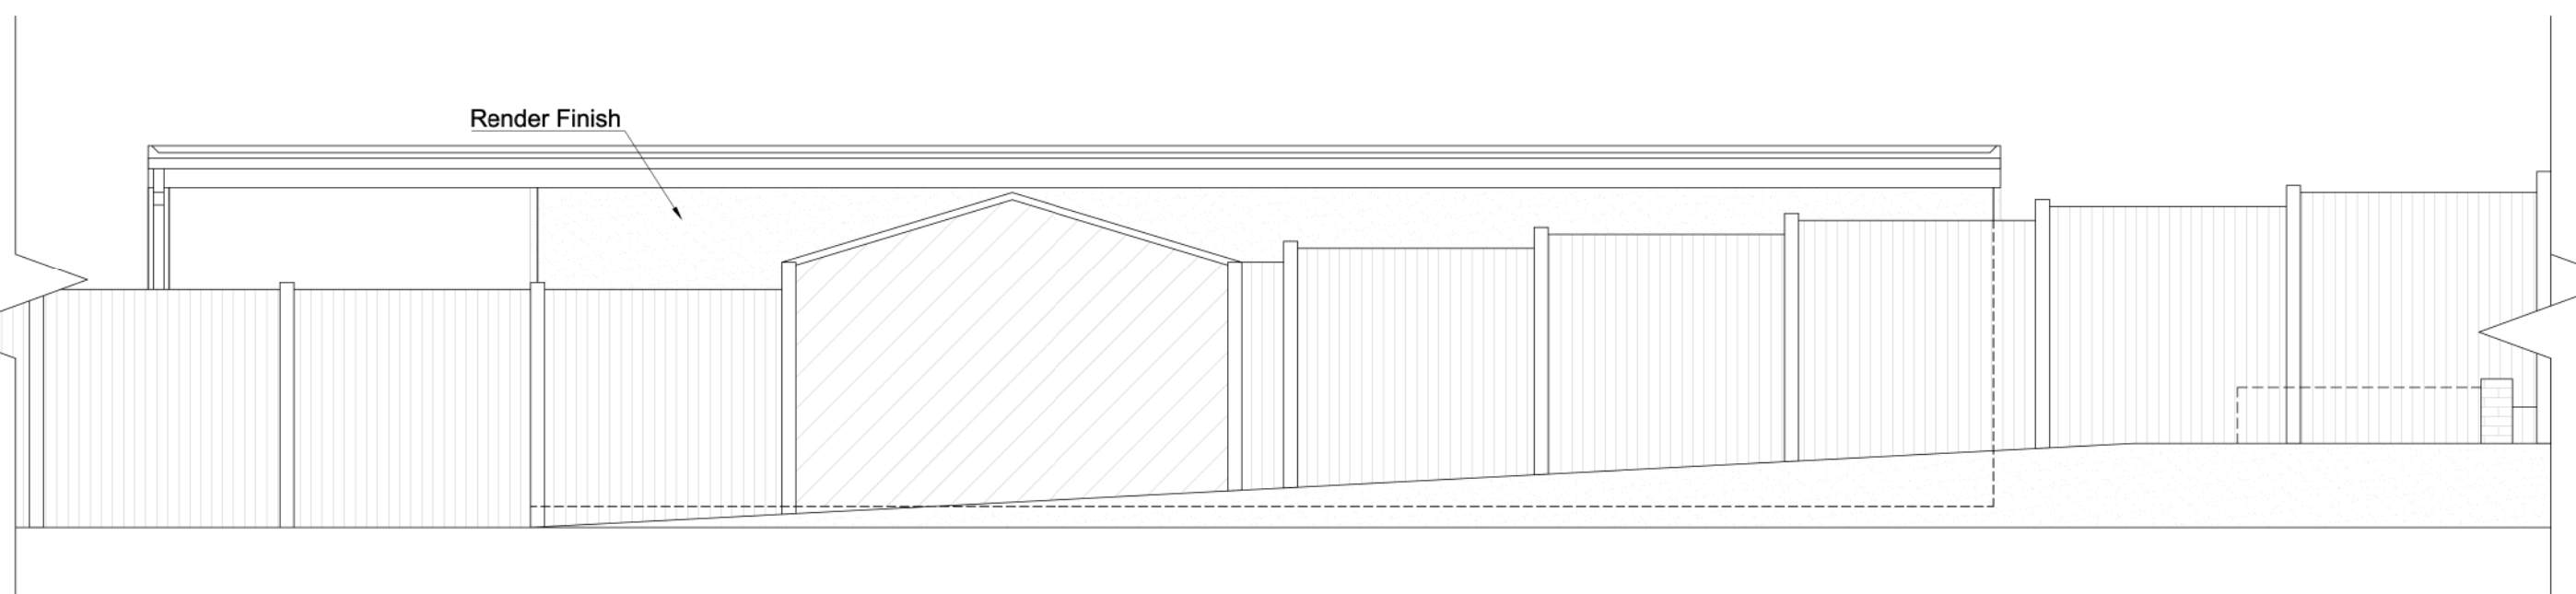


PROPOSED REAR ELEVATION

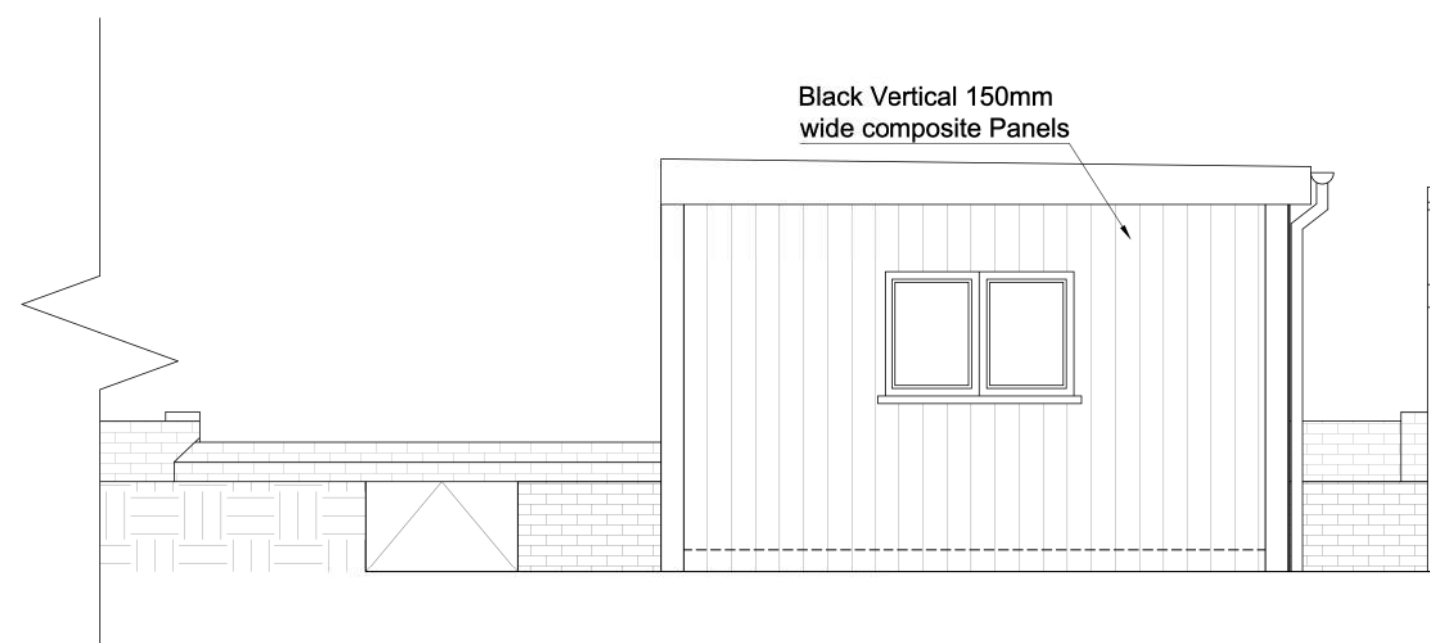

PROPOSED RIGHT SIDE ELEVATION

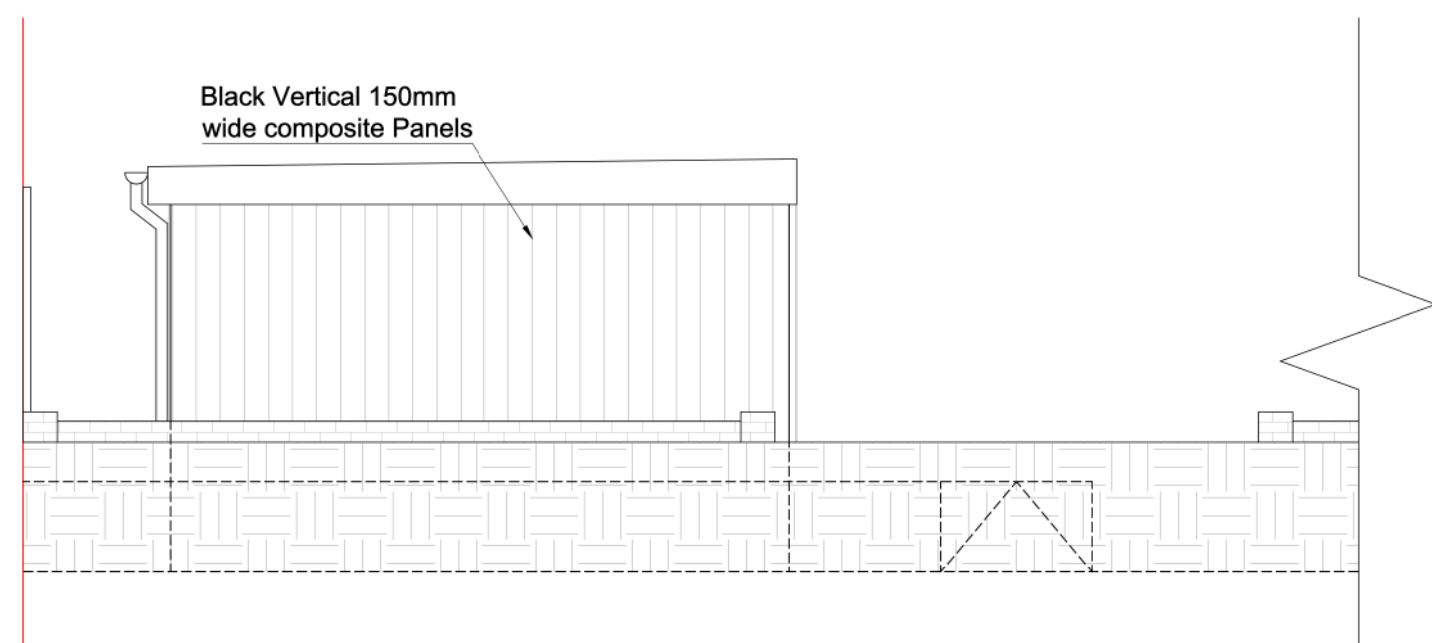

PROPOSED LEFT SIDE ELEVATION

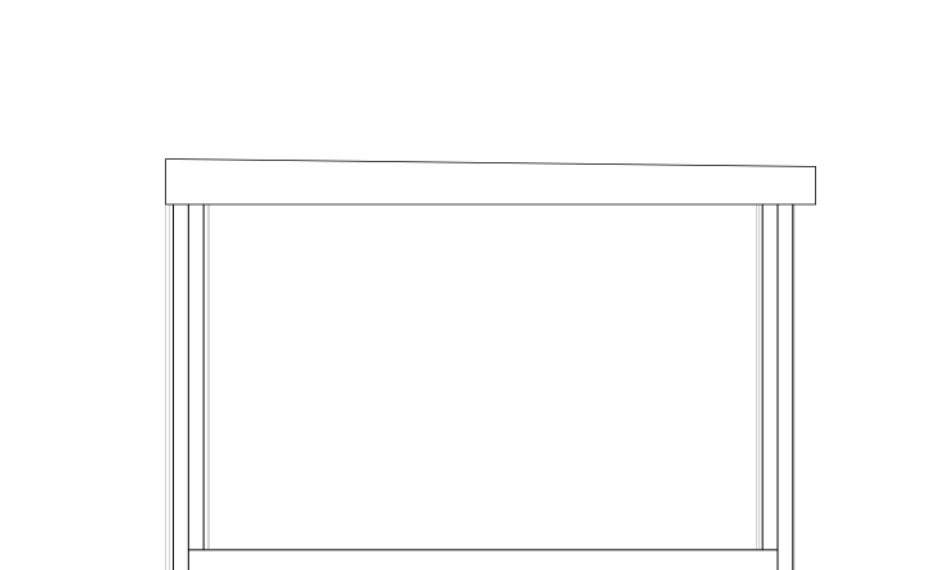

PROPOSED RIGHT SIDE SECTION

0 1 2 3 4 5m 1:50

TITLE: Garden Room At 44 Lewis Road, Istead Rise, Gravesend DA13 9JG				
DRAWING TITLE: Proposed Floor Plans, Elevations and Section		SCALE 1:50@A1	DATE APR 2026	DWG NO 1873 /02
D.R.A LUMSDEN D.R.A LUMSDEN LTD. BE Eng(Hons)/C.Eng./M.I.Struct.E. 23 Castlefields, Istead Rise, Kent DA13 9EJ				