


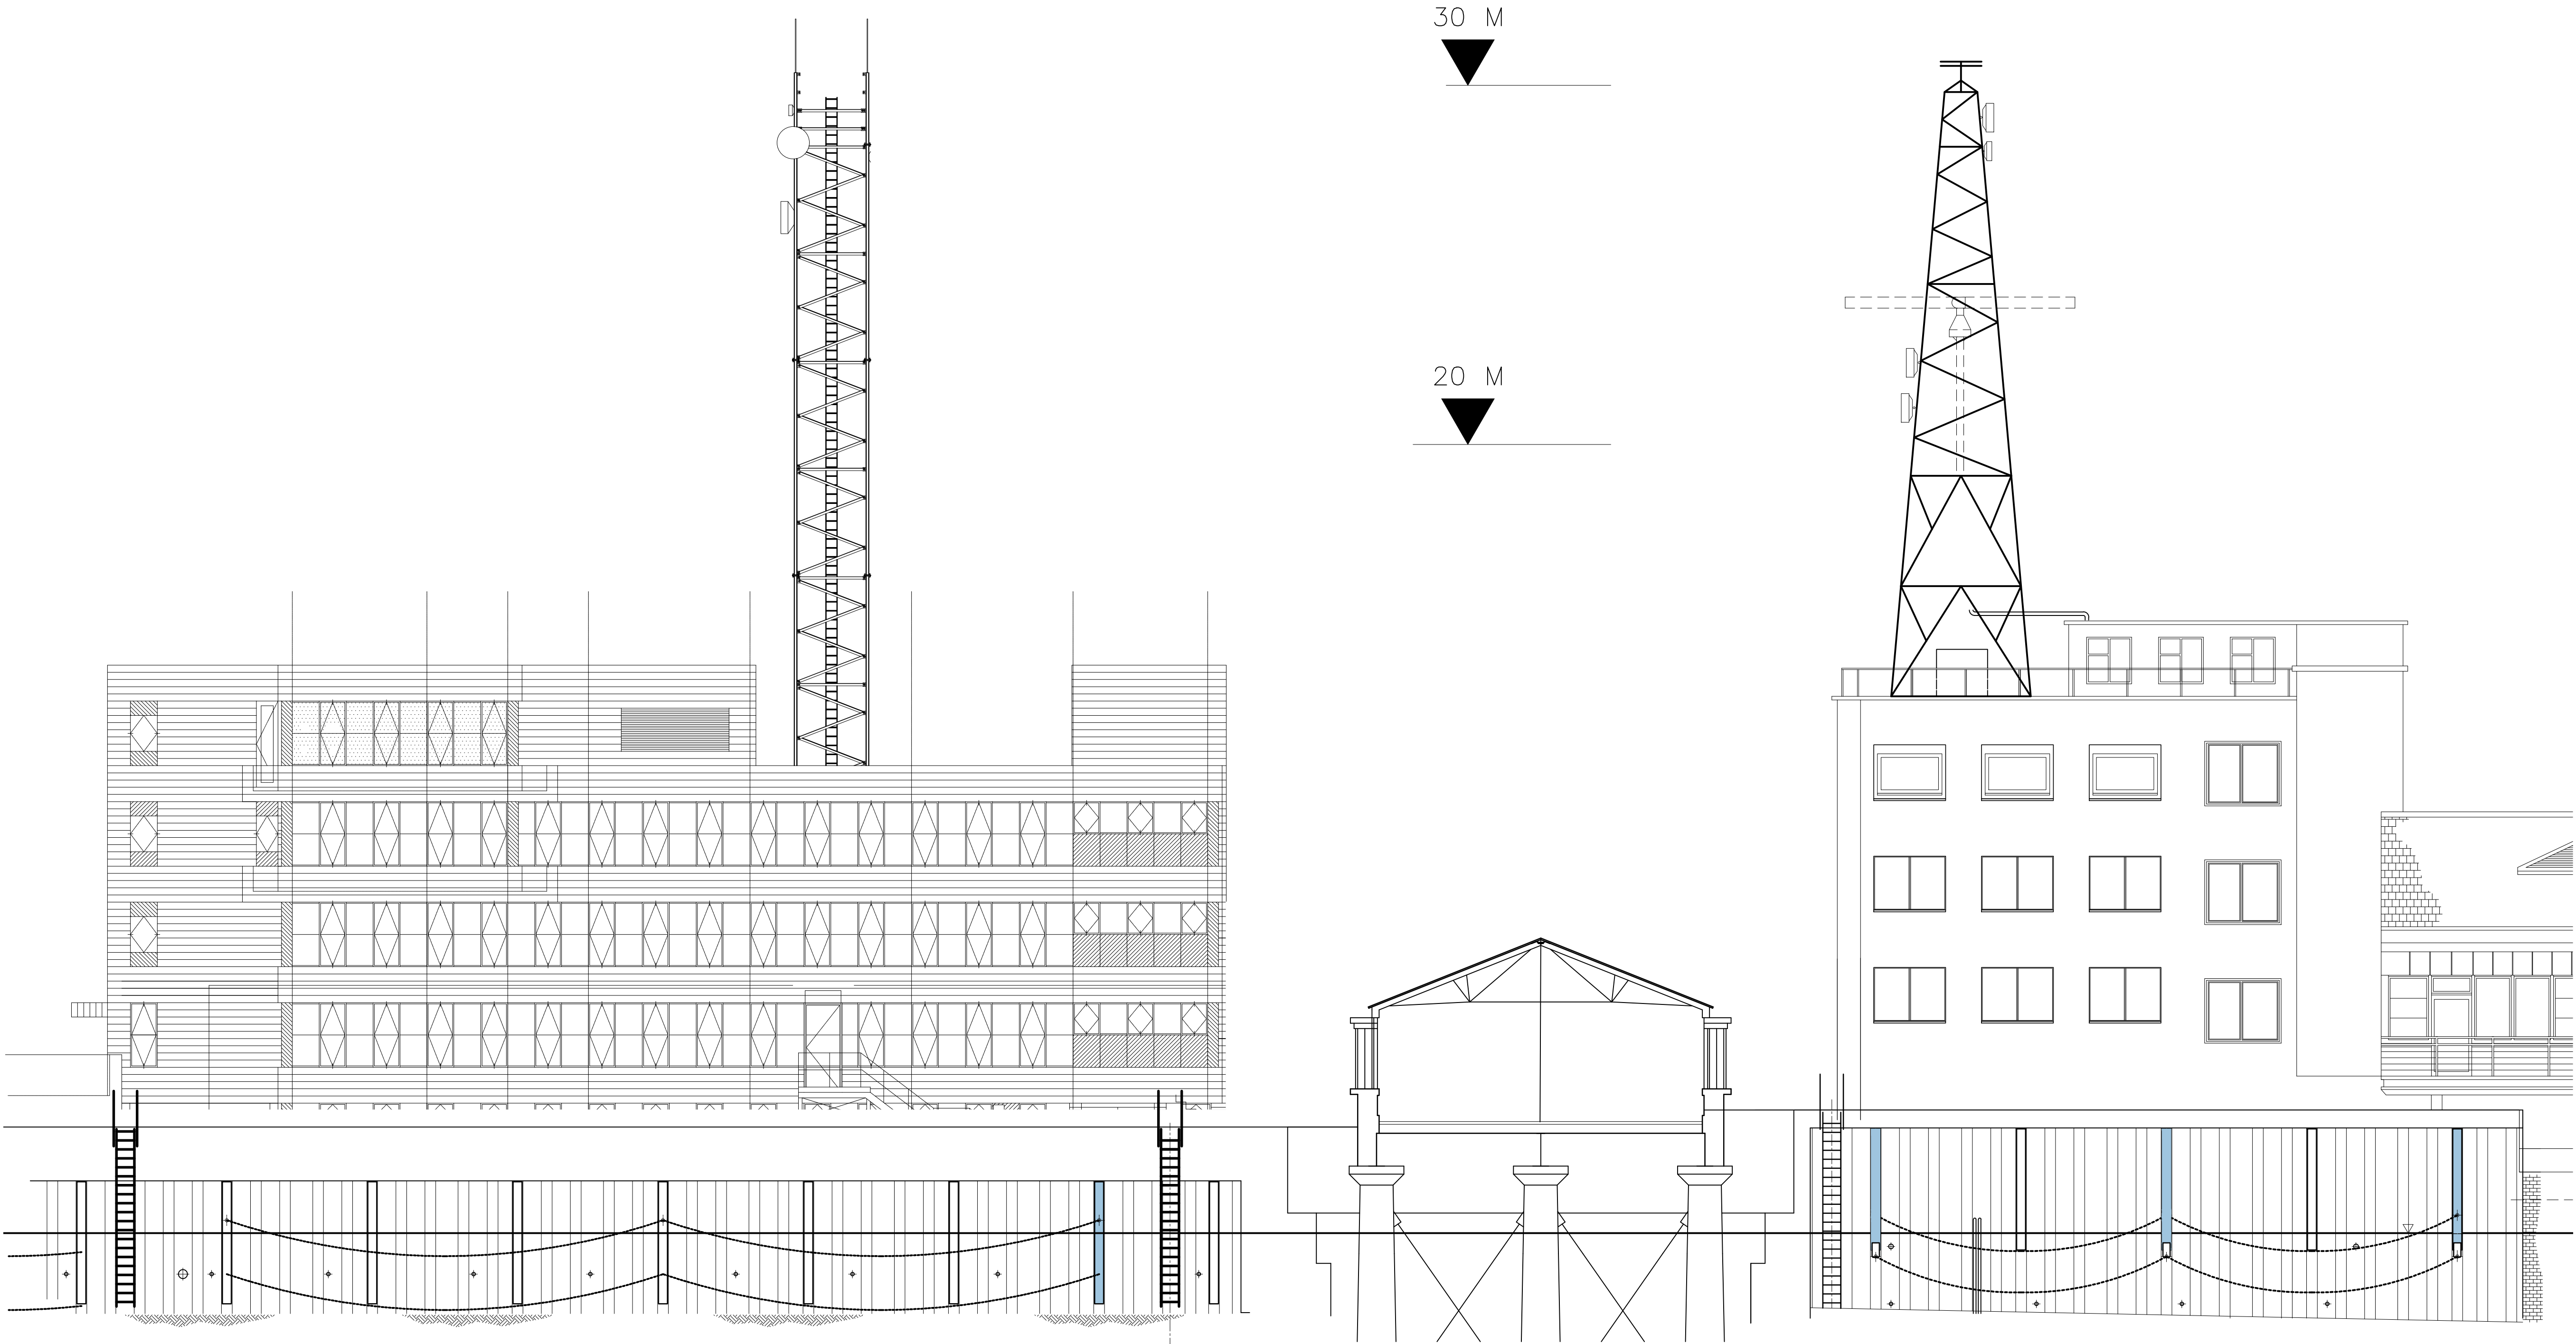

NORTH ELEVATION (1:100)



SCALE IN METRES

Rev	Description	By	Date
PORT OF LONDON AUTHORITY			
CIVIL ENGINEERING DEPARTMENT			
London River House Royal Pier Road Gravesend Kent DA12 2BG Telephone 01474 562250 Facsimile 01474 562277 E-Mail: CivEng@pla.co.uk Web site: www.pla.co.uk			
Location		ALEXANDRA HOUSE ROYAL PIER ROAD GRAVESEND	
Drawing Title PROPOSED ROOFTOP TOWER ELEVATIONS OF GRAVESEND COMPLEX NORTHELEVATION			
Date 03/11/23	Scale 1:100	Drawn NJ	Engineer N.JORDAN
Drawing Number ALR/C/2038			Rev.