
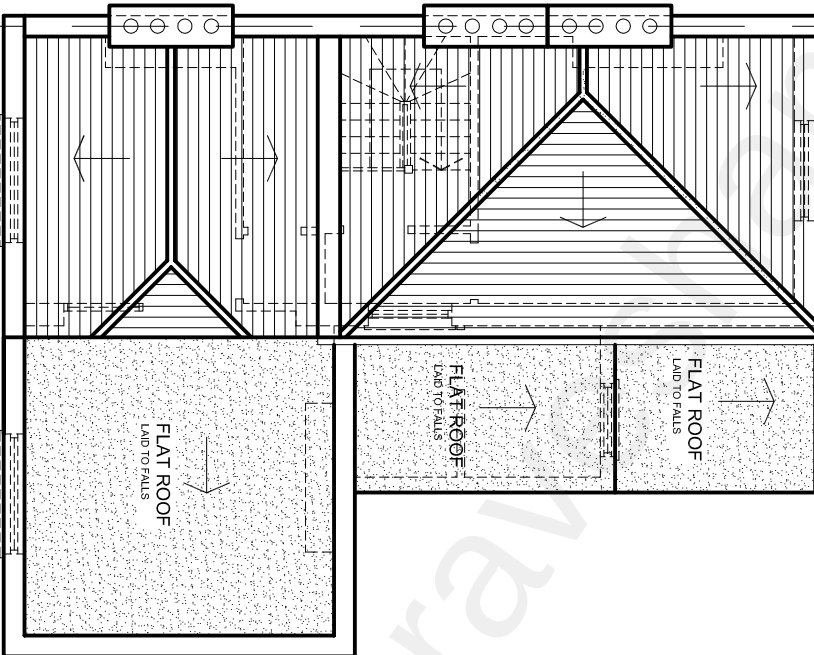
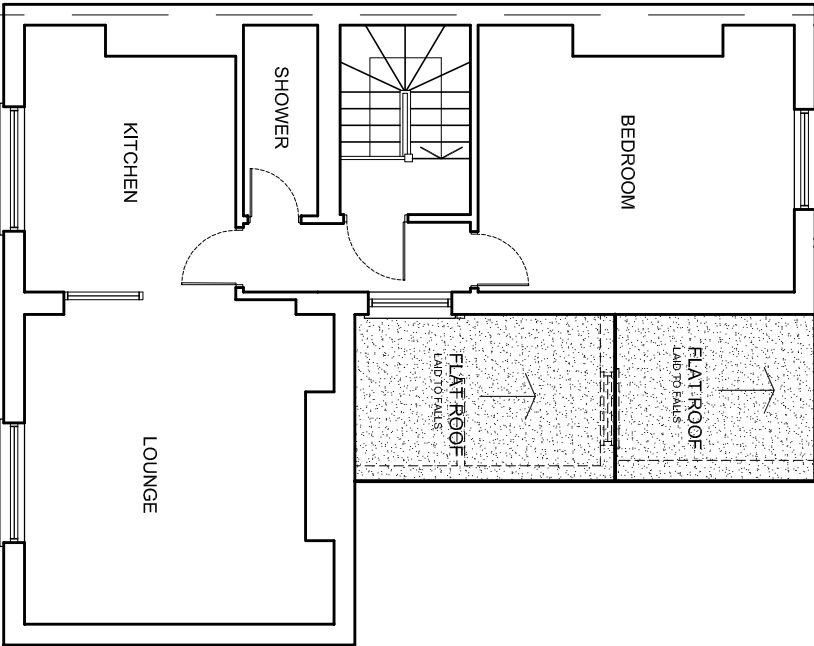
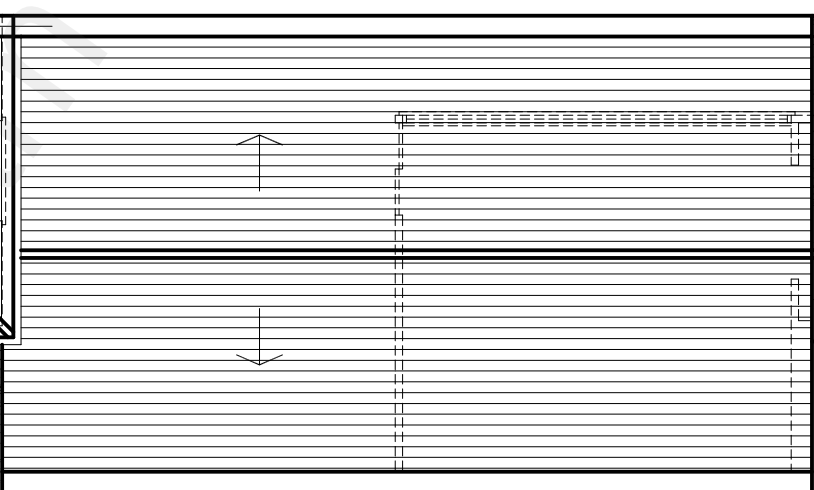
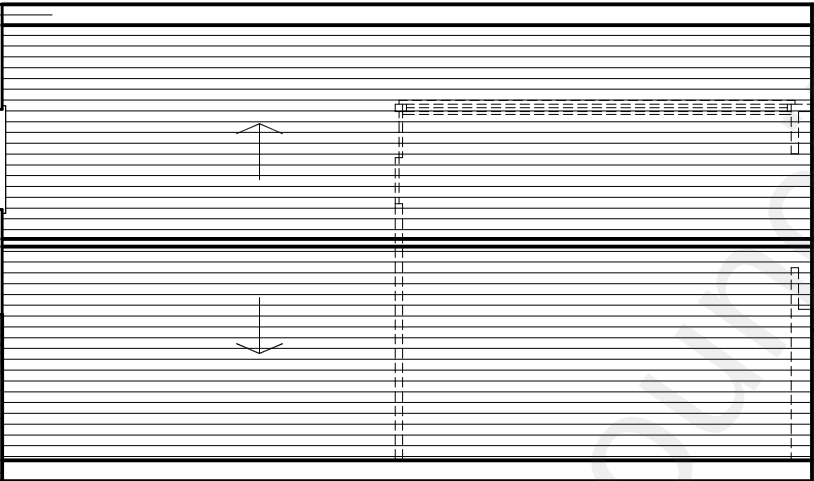
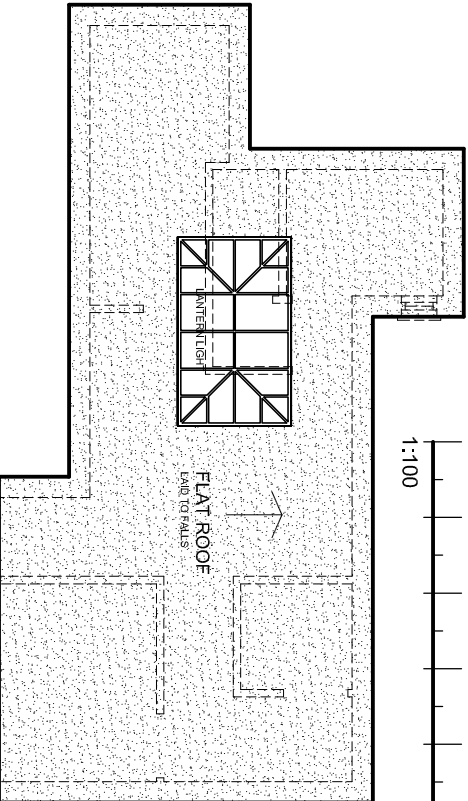
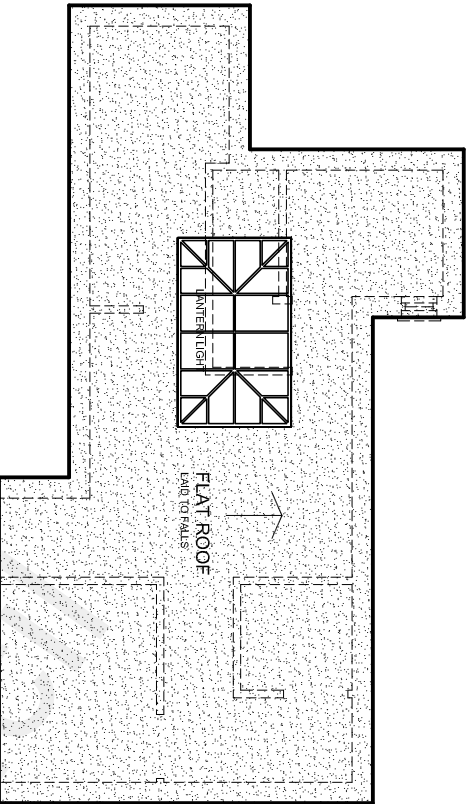


 

EXISTING SECOND FLOOR PLAN

EXISTING ROOF PLAN

rev.	description		date	chkd.
	93 Colmandene Crescent, Orpington, Kent BR5 2RA			
	020 3004 9238			
	07931 931 035			
	s.nagpal@dapconsultants.co.uk			
	www.dapconsultants.co.uk			
project : 151 Milton Road Gravesend				
drawing title : Existing Floor Plans				
drawn: SN	chkd : SS	date: 12.08.2022		
status: Planning	scale: 1:100@A3			
proj no: 1983	drg no: 02	rev no:		