
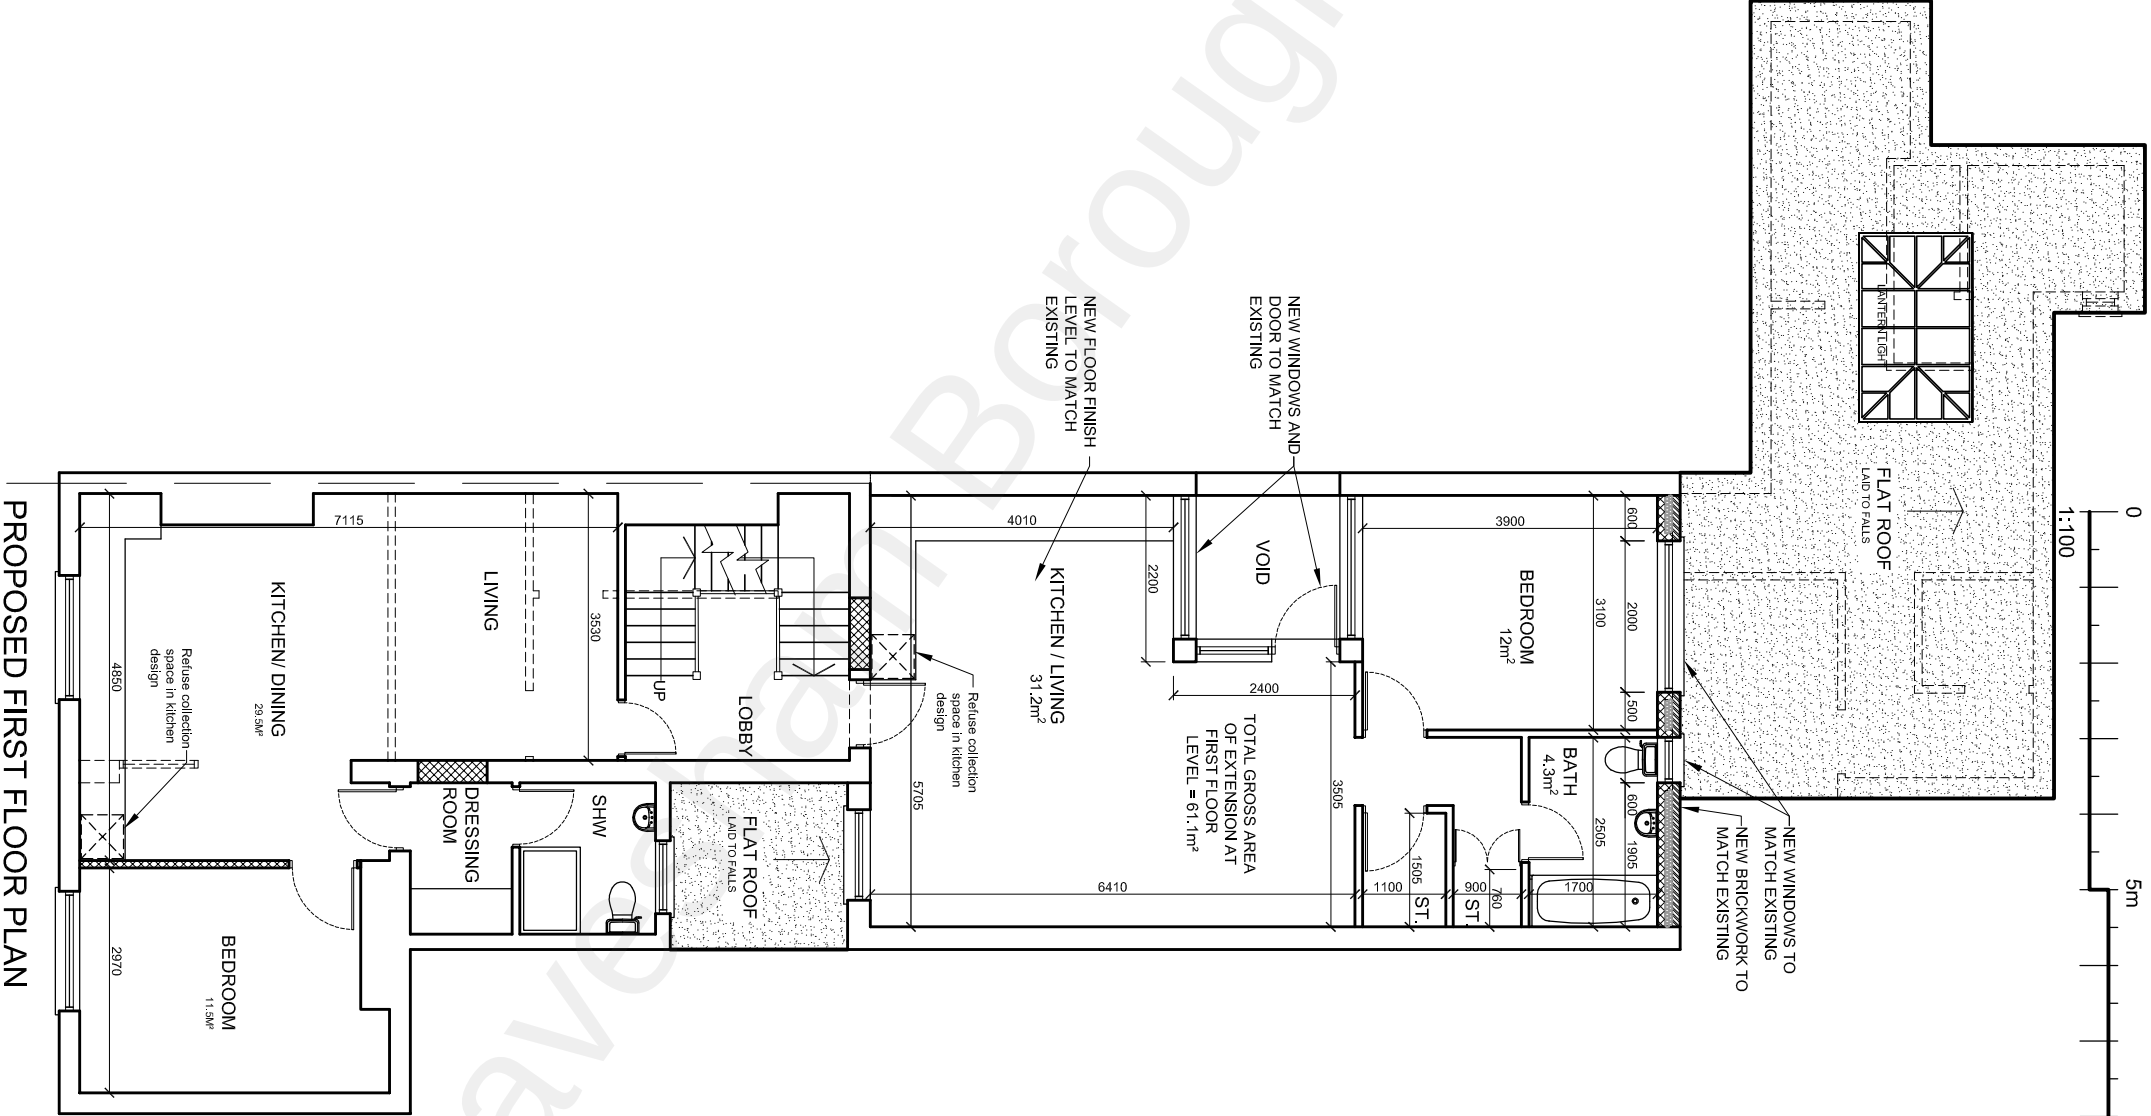


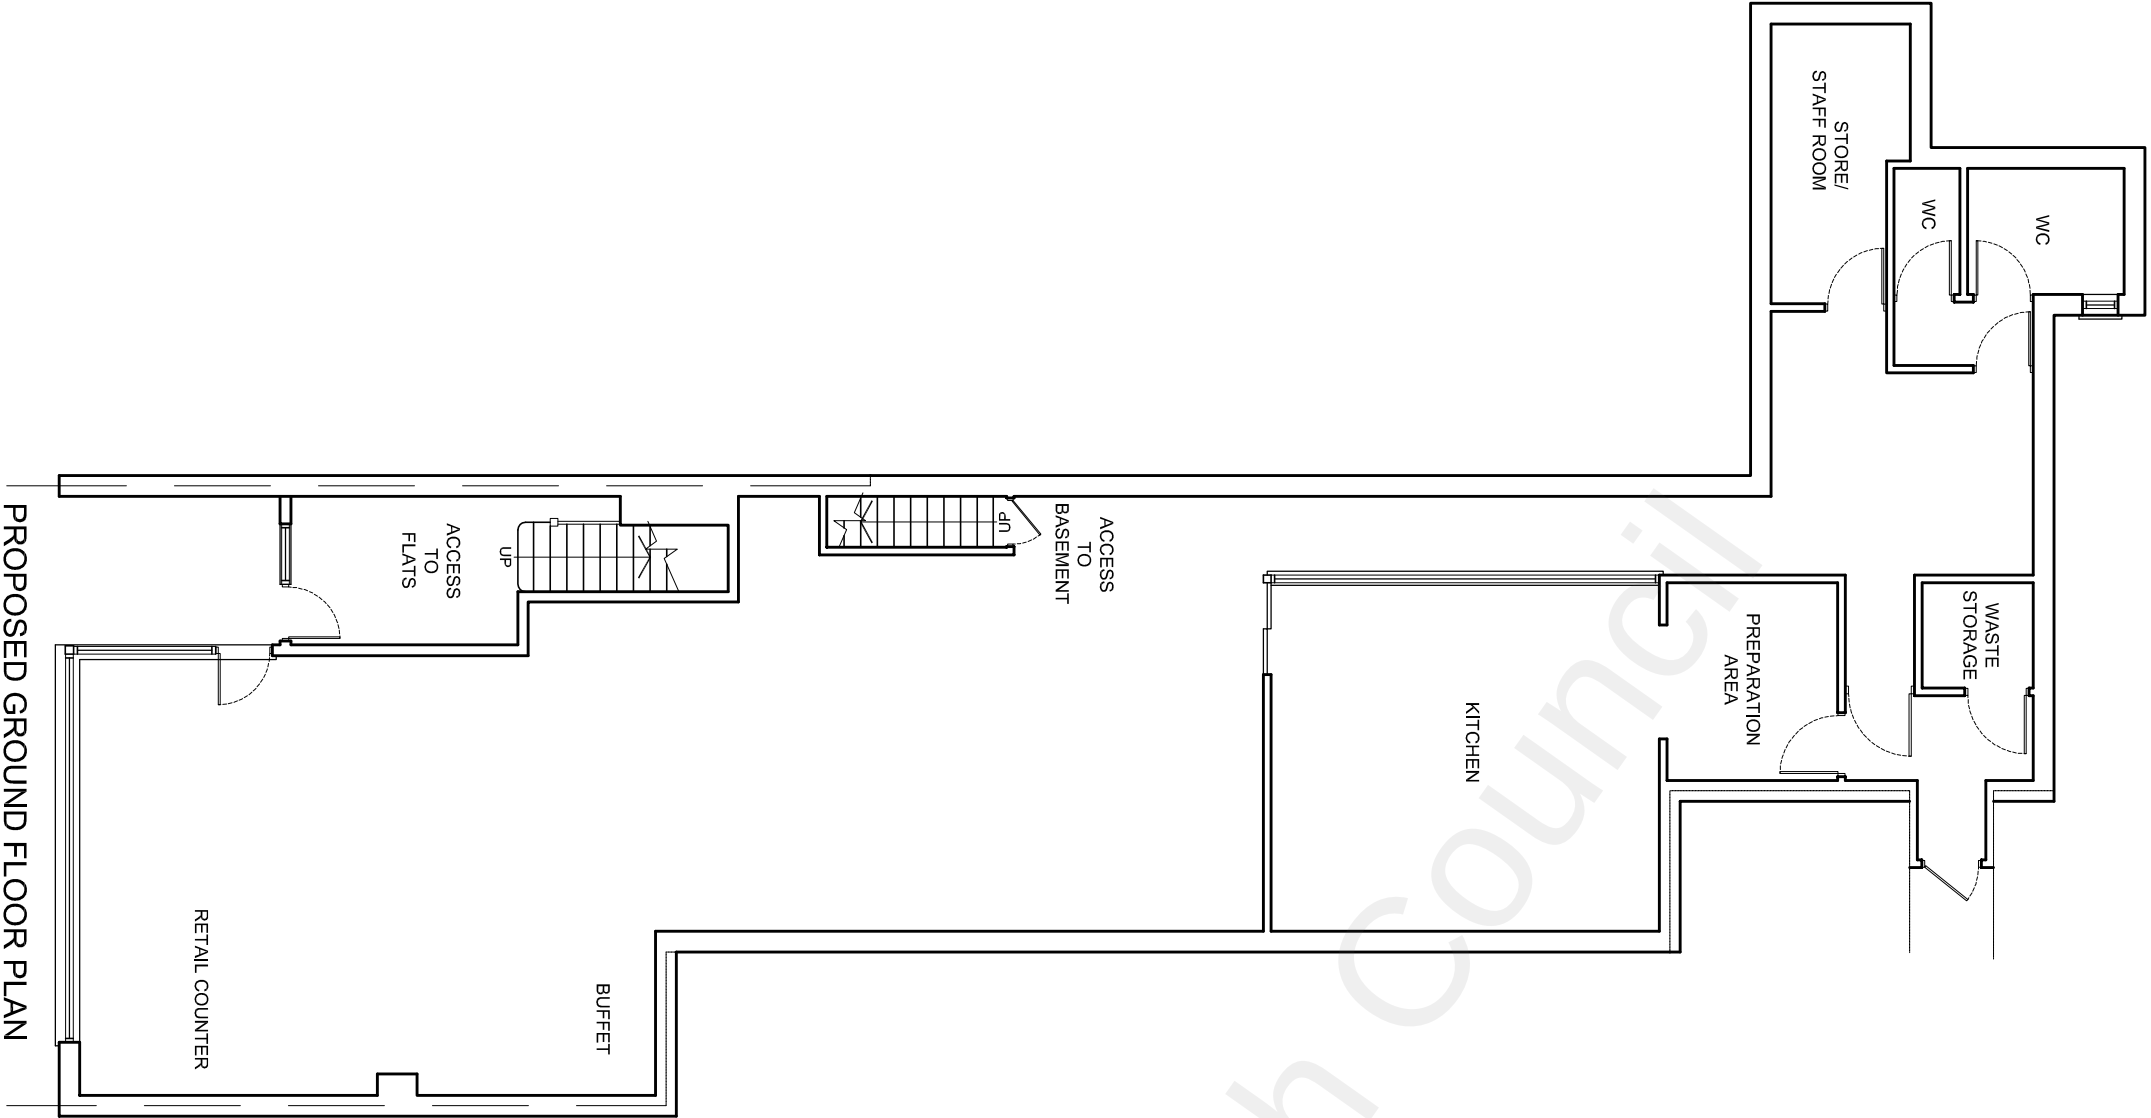

rev.	description	date	chkd.
	93 Colmandene Crescent, Orpington, Kent BR5 2RA		
	020 3004 9238		
	07931 931 035		
	s.nagpal@dapconsultants.co.uk		
	www.dapconsultants.co.uk		

project : 151 Milton Road
Gravesend

drawing title :

Proposed Floor Plans

drawn: SN	chkd: SS	date: 12.08.2022
status: Planning	scale: 1:100@A3	
proj no: 1983	drg no: 05	rev no: