


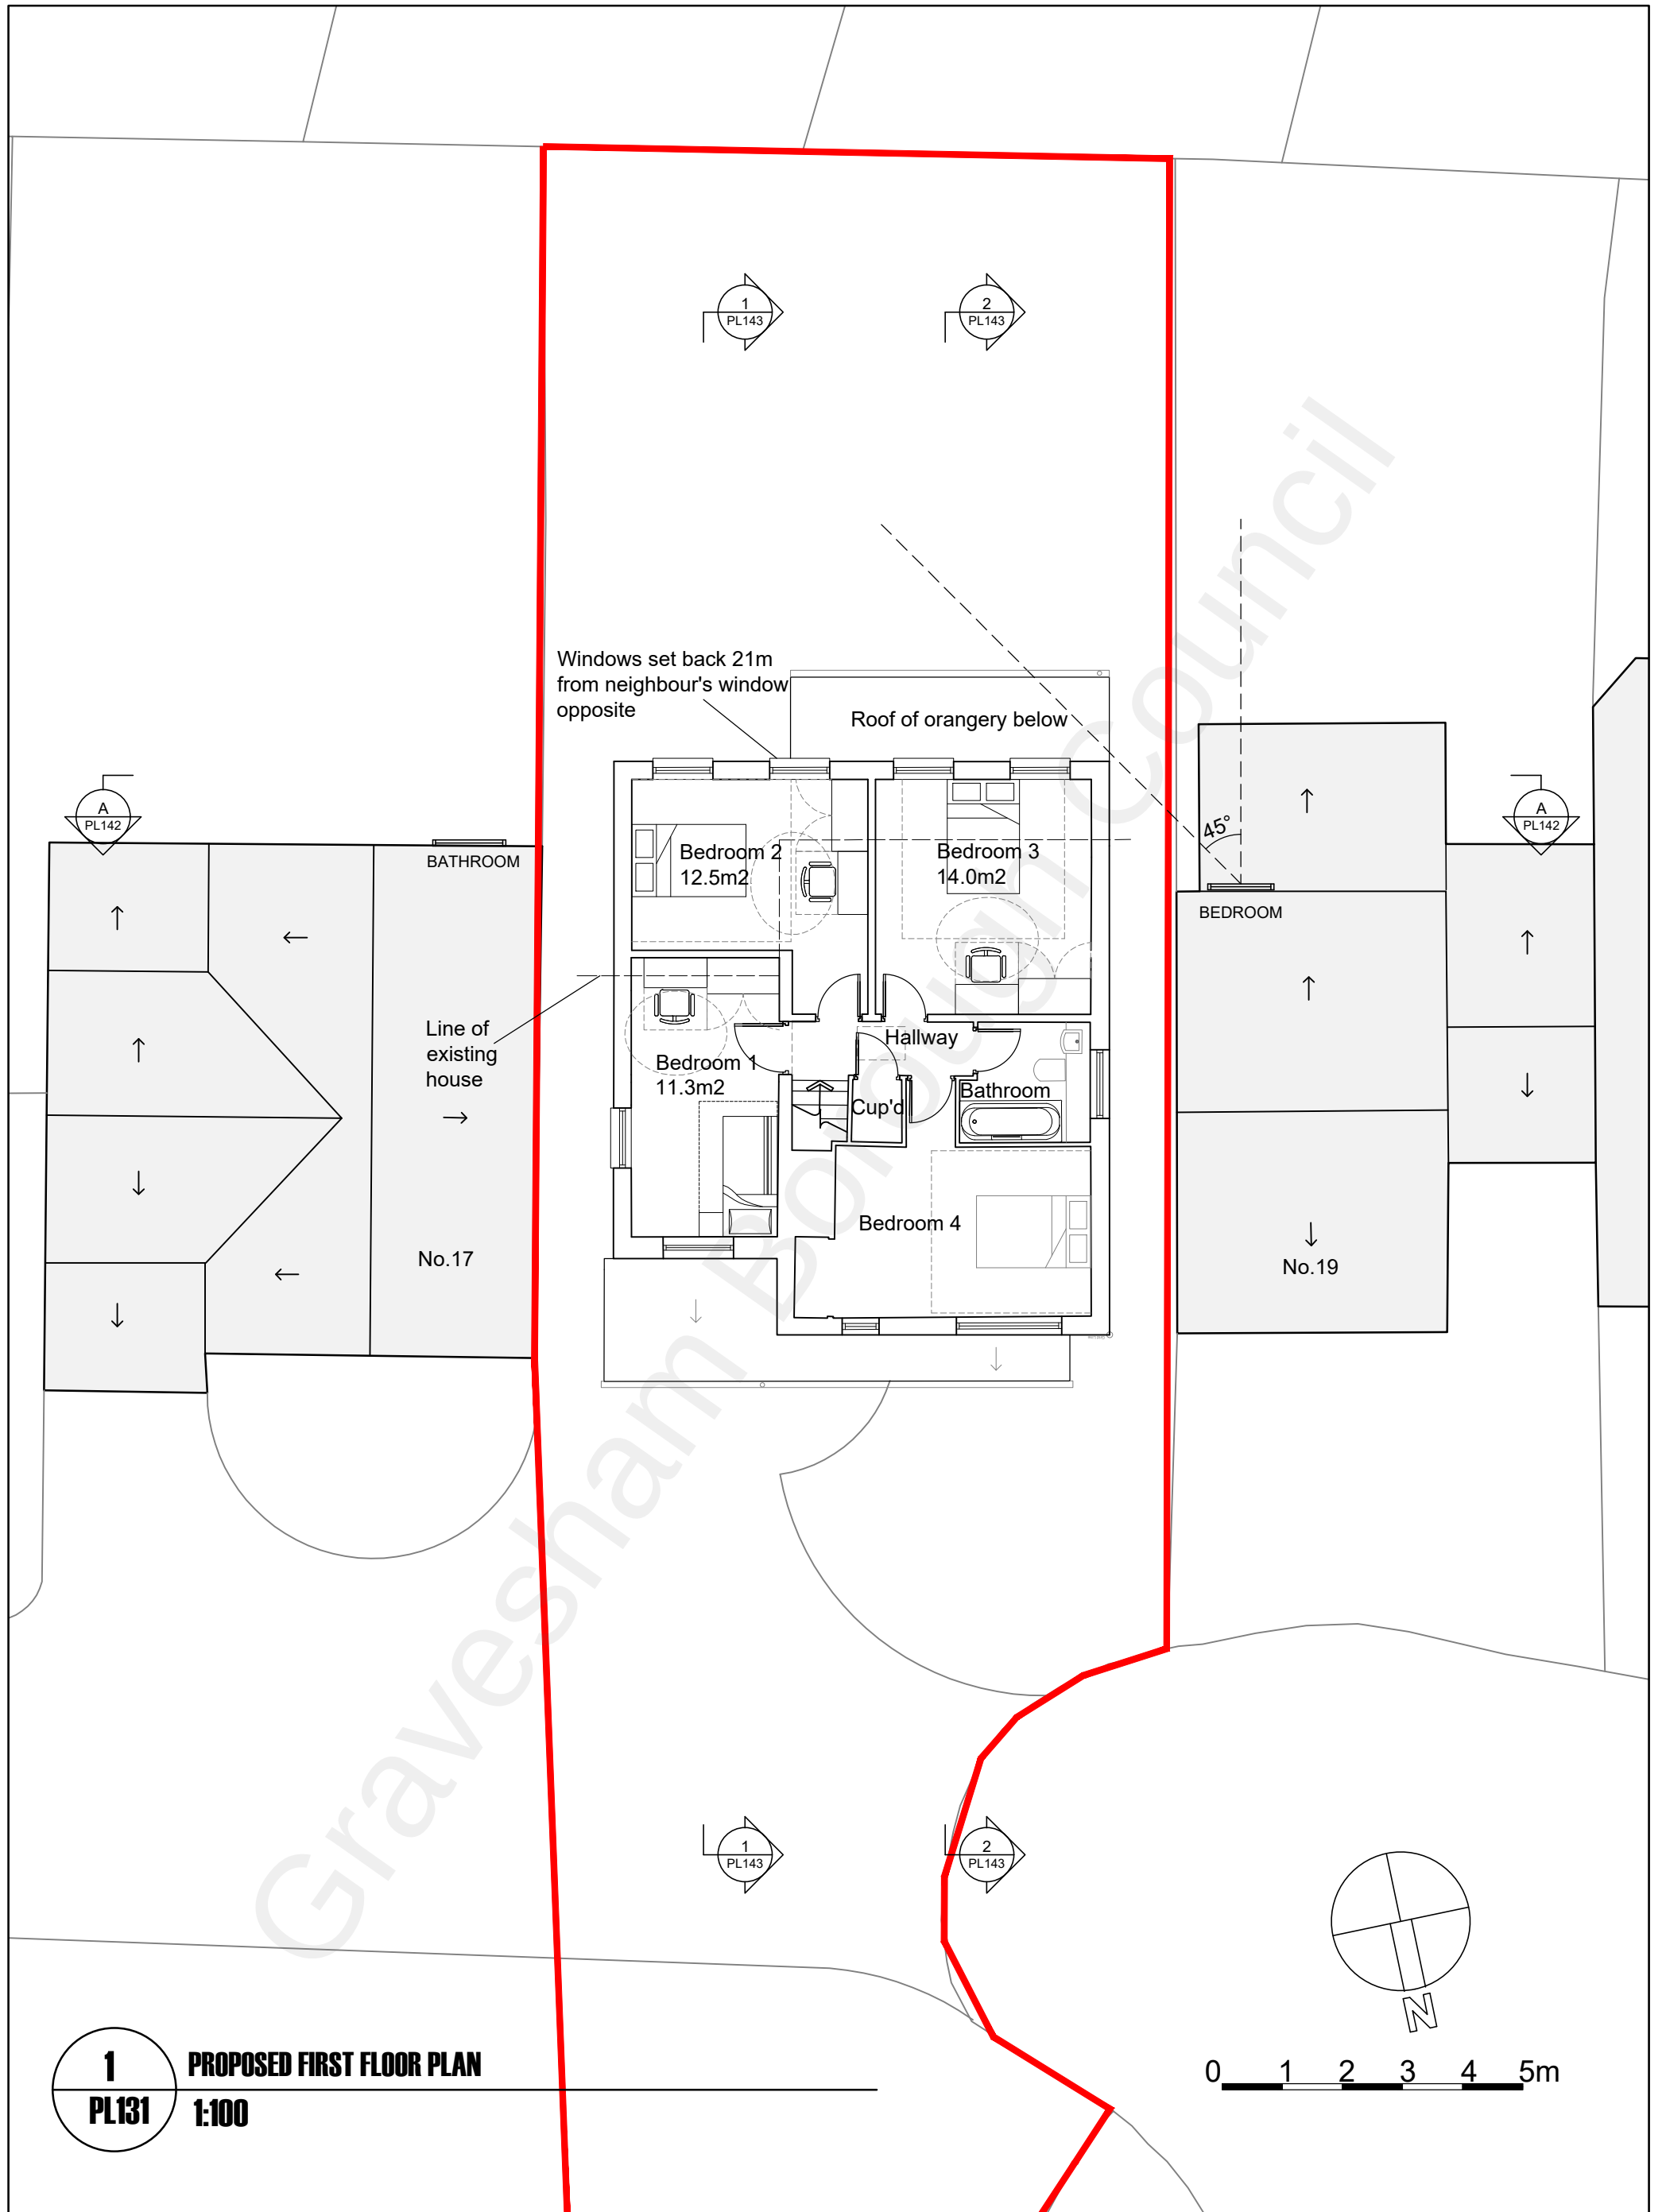

Project
18 Brooke Drive
Gravesend

Client
Mrs. D Hiscock

Rev. Date By Notes

Copyright belongs to Clay Architecture Ltd. All dimensions are to be verified by the contractor before commencing works.

clay architecture
Great Lines Studios, Marlborough Road, Gillingham, Kent ME7 5HB

T: 01634 573 017
www.clayarchitecture.com
E: design@clayarchitects.com

Title
Proposed
First Floor Plan
Drawing No. 5268/PL/131

Scale 1:100 @ A3 size
Date 22/09/21
Drawn GEN Authorised /
Revision A

clay architecture
FOR PLANNING
ISSUE DATE: 12/04/22