


## BUILDING ELEMENT KEY

|    |                                  |    |                                  |    |                                           |     |                                             |
|----|----------------------------------|----|----------------------------------|----|-------------------------------------------|-----|---------------------------------------------|
| B1 | B1 - Existing Concrete Roof Tile | B4 | B4 - Existing Weatherboard Fence | B7 | B7 - Existing Garage Door                 | B10 | B10 - Proposed Brick to match existing      |
| B2 | B2 - Existing Glazed Roof        | B5 | B5 - Existing UPVC Window        | B8 | B8 - Proposed Roof Tile to match existing | B11 | B11 - Aluminium or Composite Window         |
| B3 | B3 - Existing Brick              | B6 | B6 - Existing UPVC Door          | B9 | B9 - Proposed Flat Roof                   | B12 | B12 - Glazed Aluminium doors / bifold doors |

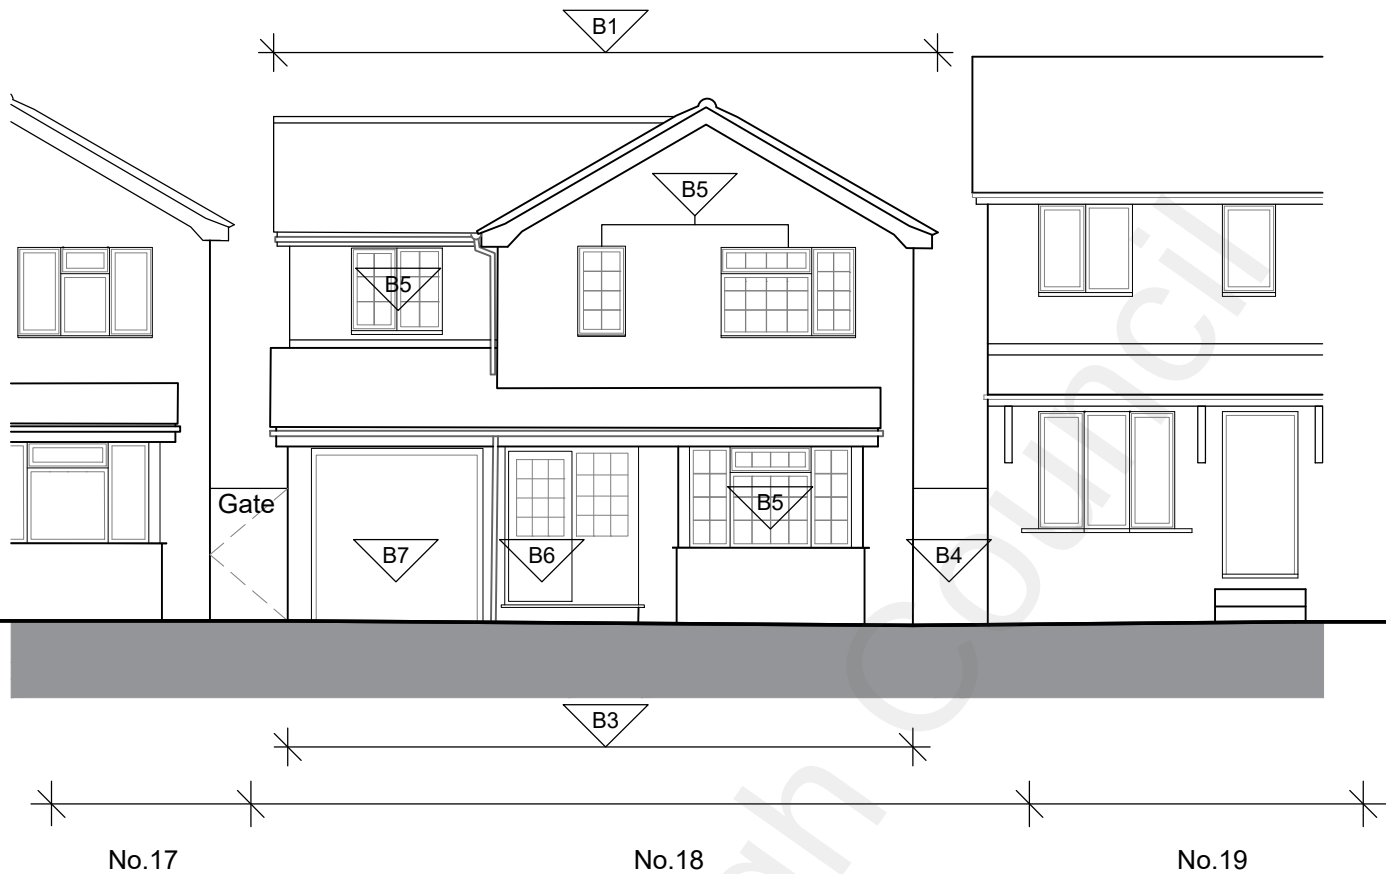


1

PL140

## PROPOSED NORTH FACING ELEVATION

1:100

0 1 2 3 4 5m

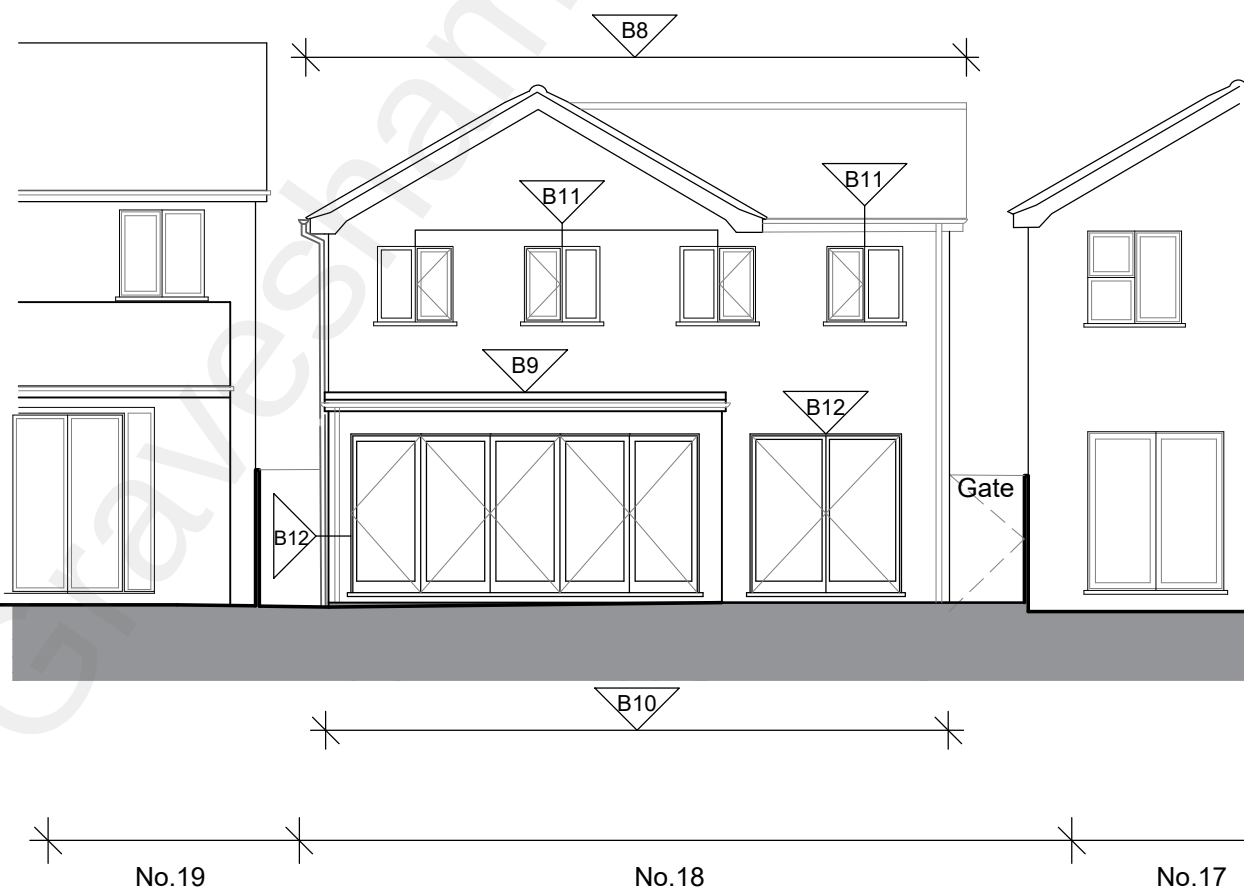

2

PL140

## PROPOSED SOUTH FACING ELEVATION

1:100

0 1 2 3 4 5m

Project  
18 Brooke Drive  
Gravesend

Client  
Mrs. D Hiscock

Rev. Date By Notes

Copyright belongs to Clay Architecture Ltd. All dimensions are to be verified by the contractor before commencing works.

**clay architecture**

Great Lines Studios, Marlborough Road, Gillingham, Kent ME7 5HB

T: 01634 573 017  
www.clayarchitecture.com  
E: design@clayarchitects.com

Title  
Proposed  
North and South Elevation  
Drawing No. 5268/PL/140

Scale 1:100 @ A3 size  
Date 22/09/21  
Drawn GEN Authorised /  
Revision A

**clay architecture**

**FOR PLANNING**

ISSUE DATE: 12/04/22