




1 Proposed South West Elevation
1:100

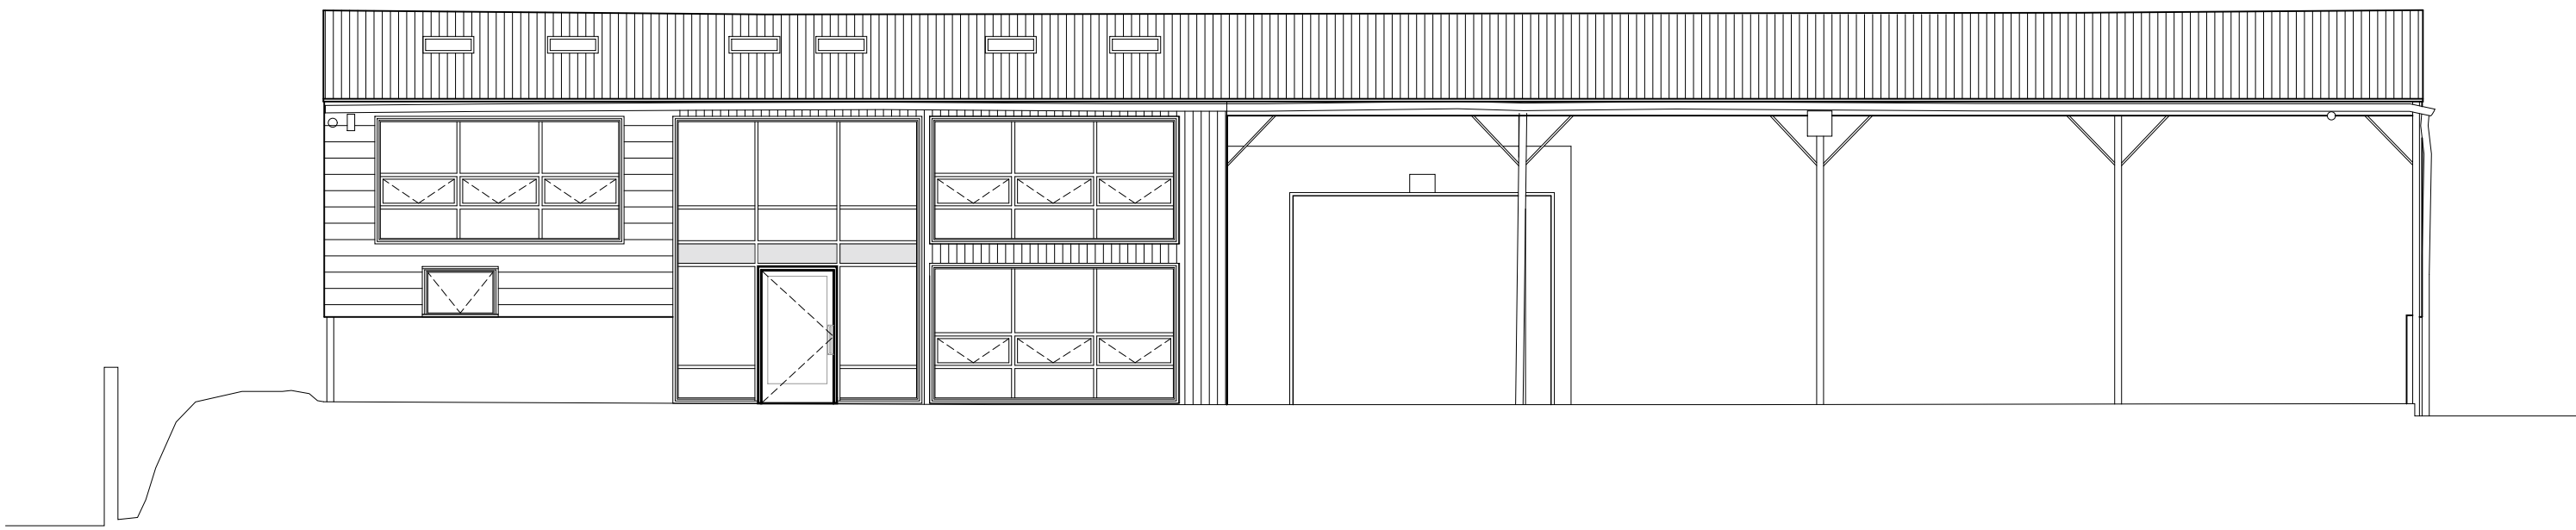

2 Proposed North East Elevation
1:100

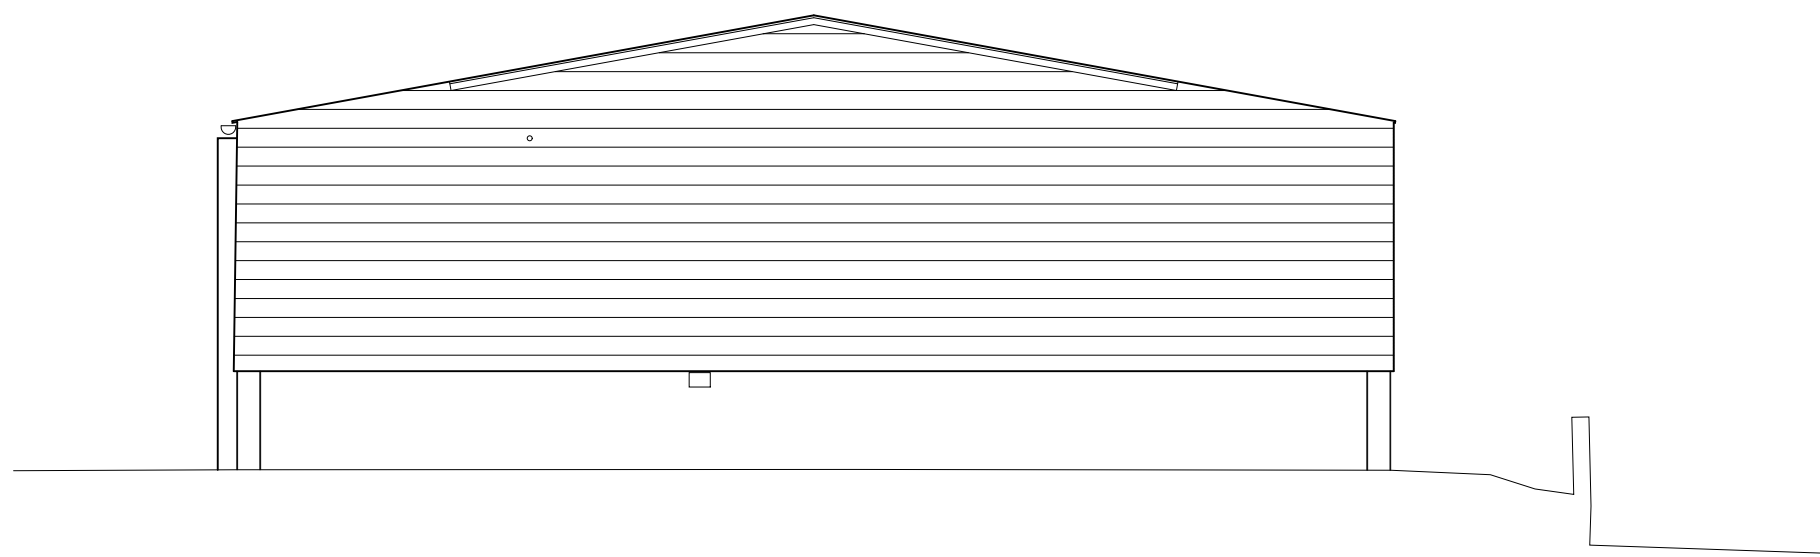

3 Proposed South East Elevation
1:100

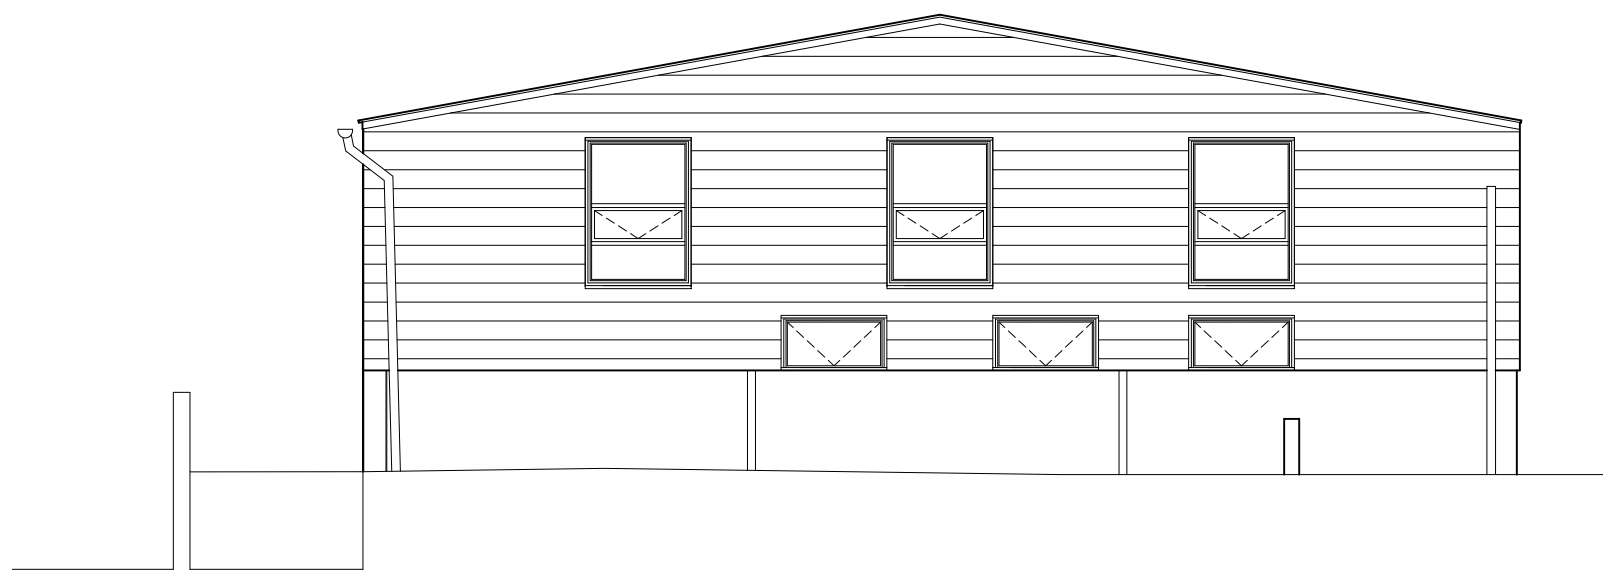

4 Proposed North West Elevation
1:100

Notes:
This drawing is to be read in conjunction with all other drawings carrying the same drawing numbers.
Contractor to check all dimensions on site and report any discrepancies before proceeding
All relevant British standards and Codes of Practices to be complied with

PLANNING ISSUE

B	Ramp to SW elevation indicated.	28/11/23
A	General Amendments.	30/10/23
Rev:		Date:
Revisions:		

	A	B	P	T	W
Drawing Status:			X		

ama
CHARTERED ARCHITECTS
Suite 3D, Sherston House, Castle Park,
Cambridge, CB3 0AX Tel: 01223 361 761
email: ama@amarch.co.uk web: www.amarch.co.uk

Project Title:
Luddesdown Winery Office,
Luddesdown,
DA13 0XE

Client:
MDCV

Drawing Title:
Winery Office
Proposed Elevations

Dwg No: P (2)-04 **Rev:** B

Scale @ A1: 1:100 **Date:** October 2023

C:\Users\User\AMA Architects\Communication site -
Documents\PROJECTS\MDCV\Winery Office\Drawings\Feeability

All dimensions are to be checked on
site. Do not scale from this drawing.
Copyright remains with AMA.

RIBA Chartered Practice

