



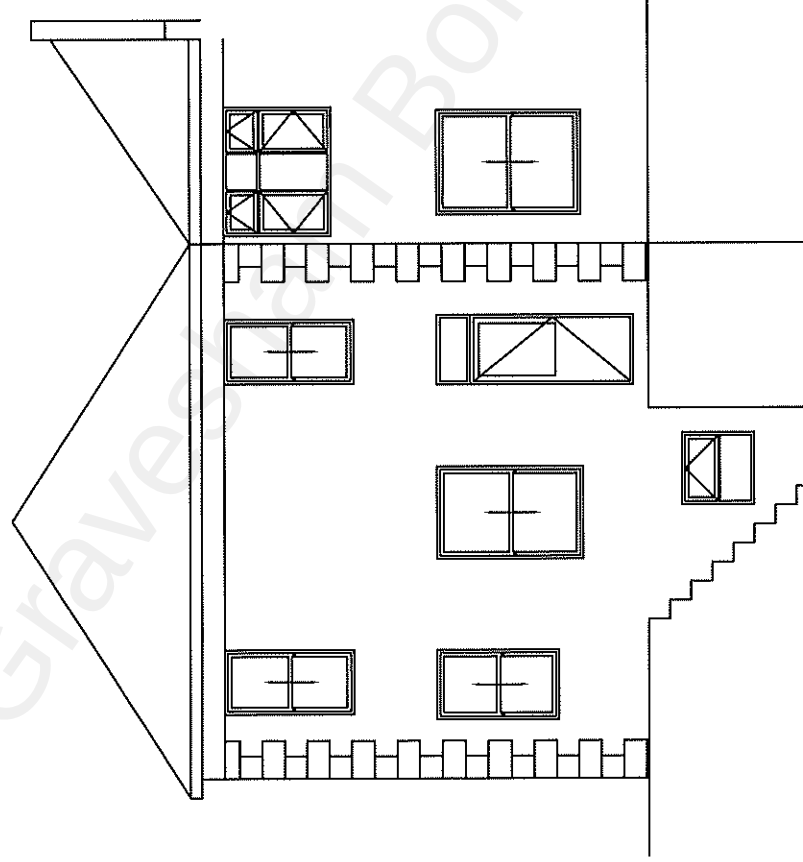

Existing Rear Elevations

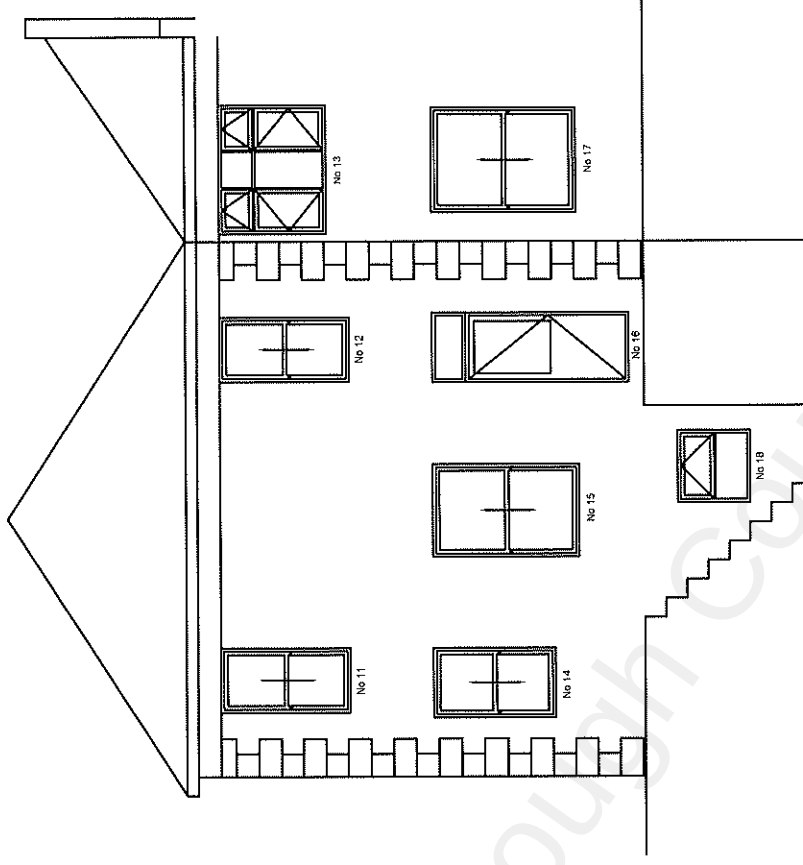

Proposed Rear Elevations

M.A. NEWSOME & Co. Ltd. CHARTERED BUILDING SURVEYORS 0208 761 1715	Property: 31, Overcliffe, DA11 0EH		Client: The Hyde Group	
	Drawing: Existing & Proposed Rear Elevations		Date: July 2022	Scale: 1:100 @ A4
			Drawing No: OV-31-03	