

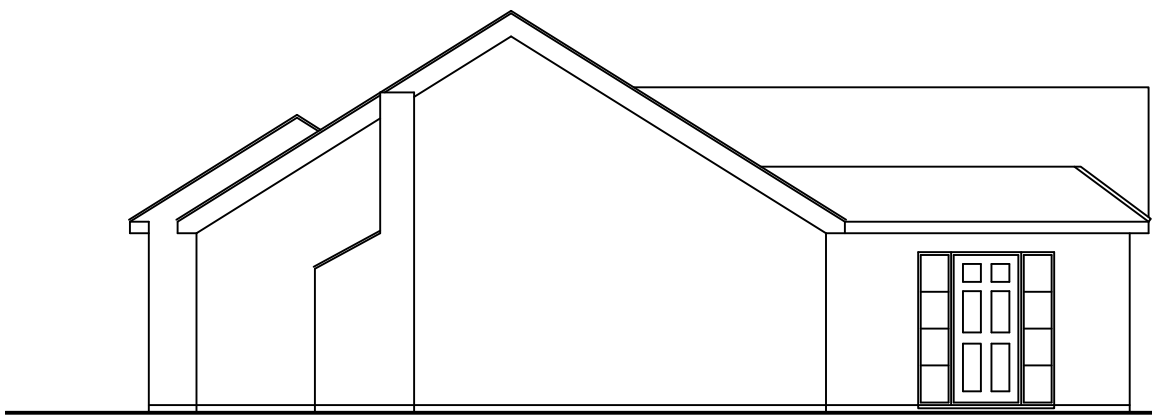


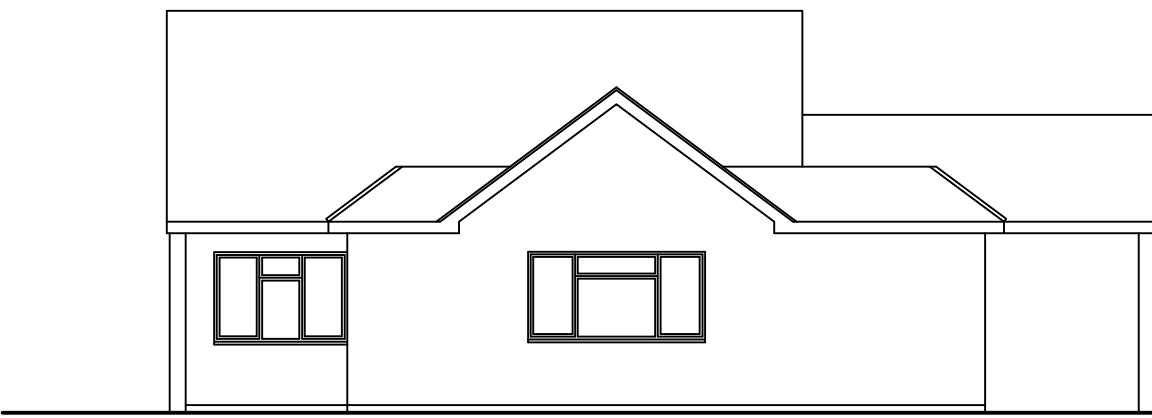


South East Elevation


Scale 1:100

 


North East Elevation

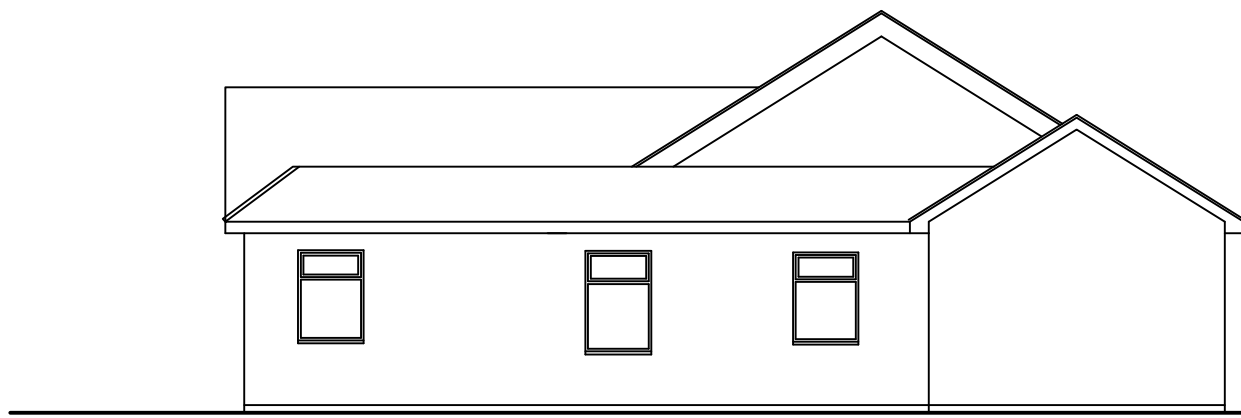

North West Elevation


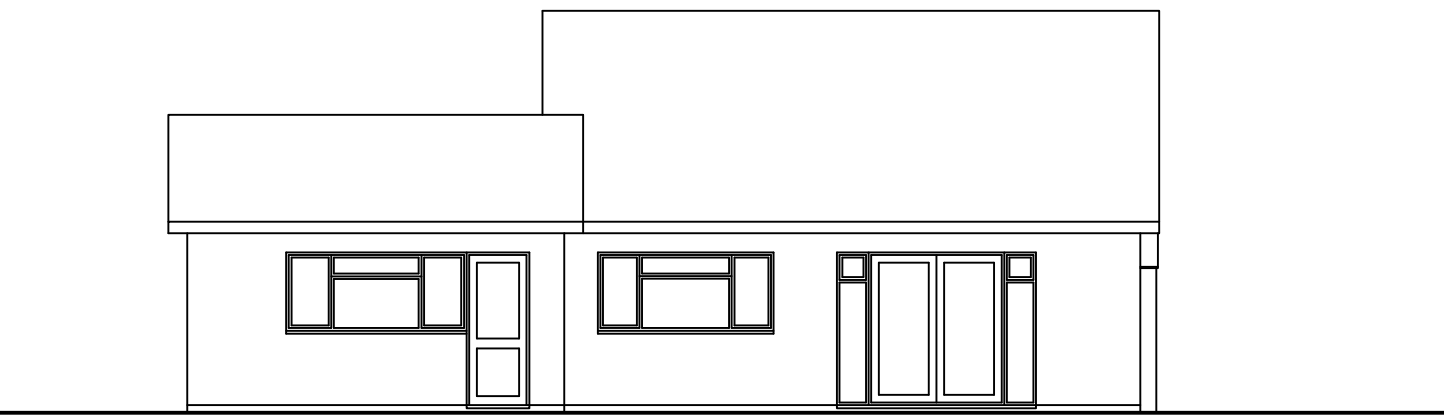


South West Elevation

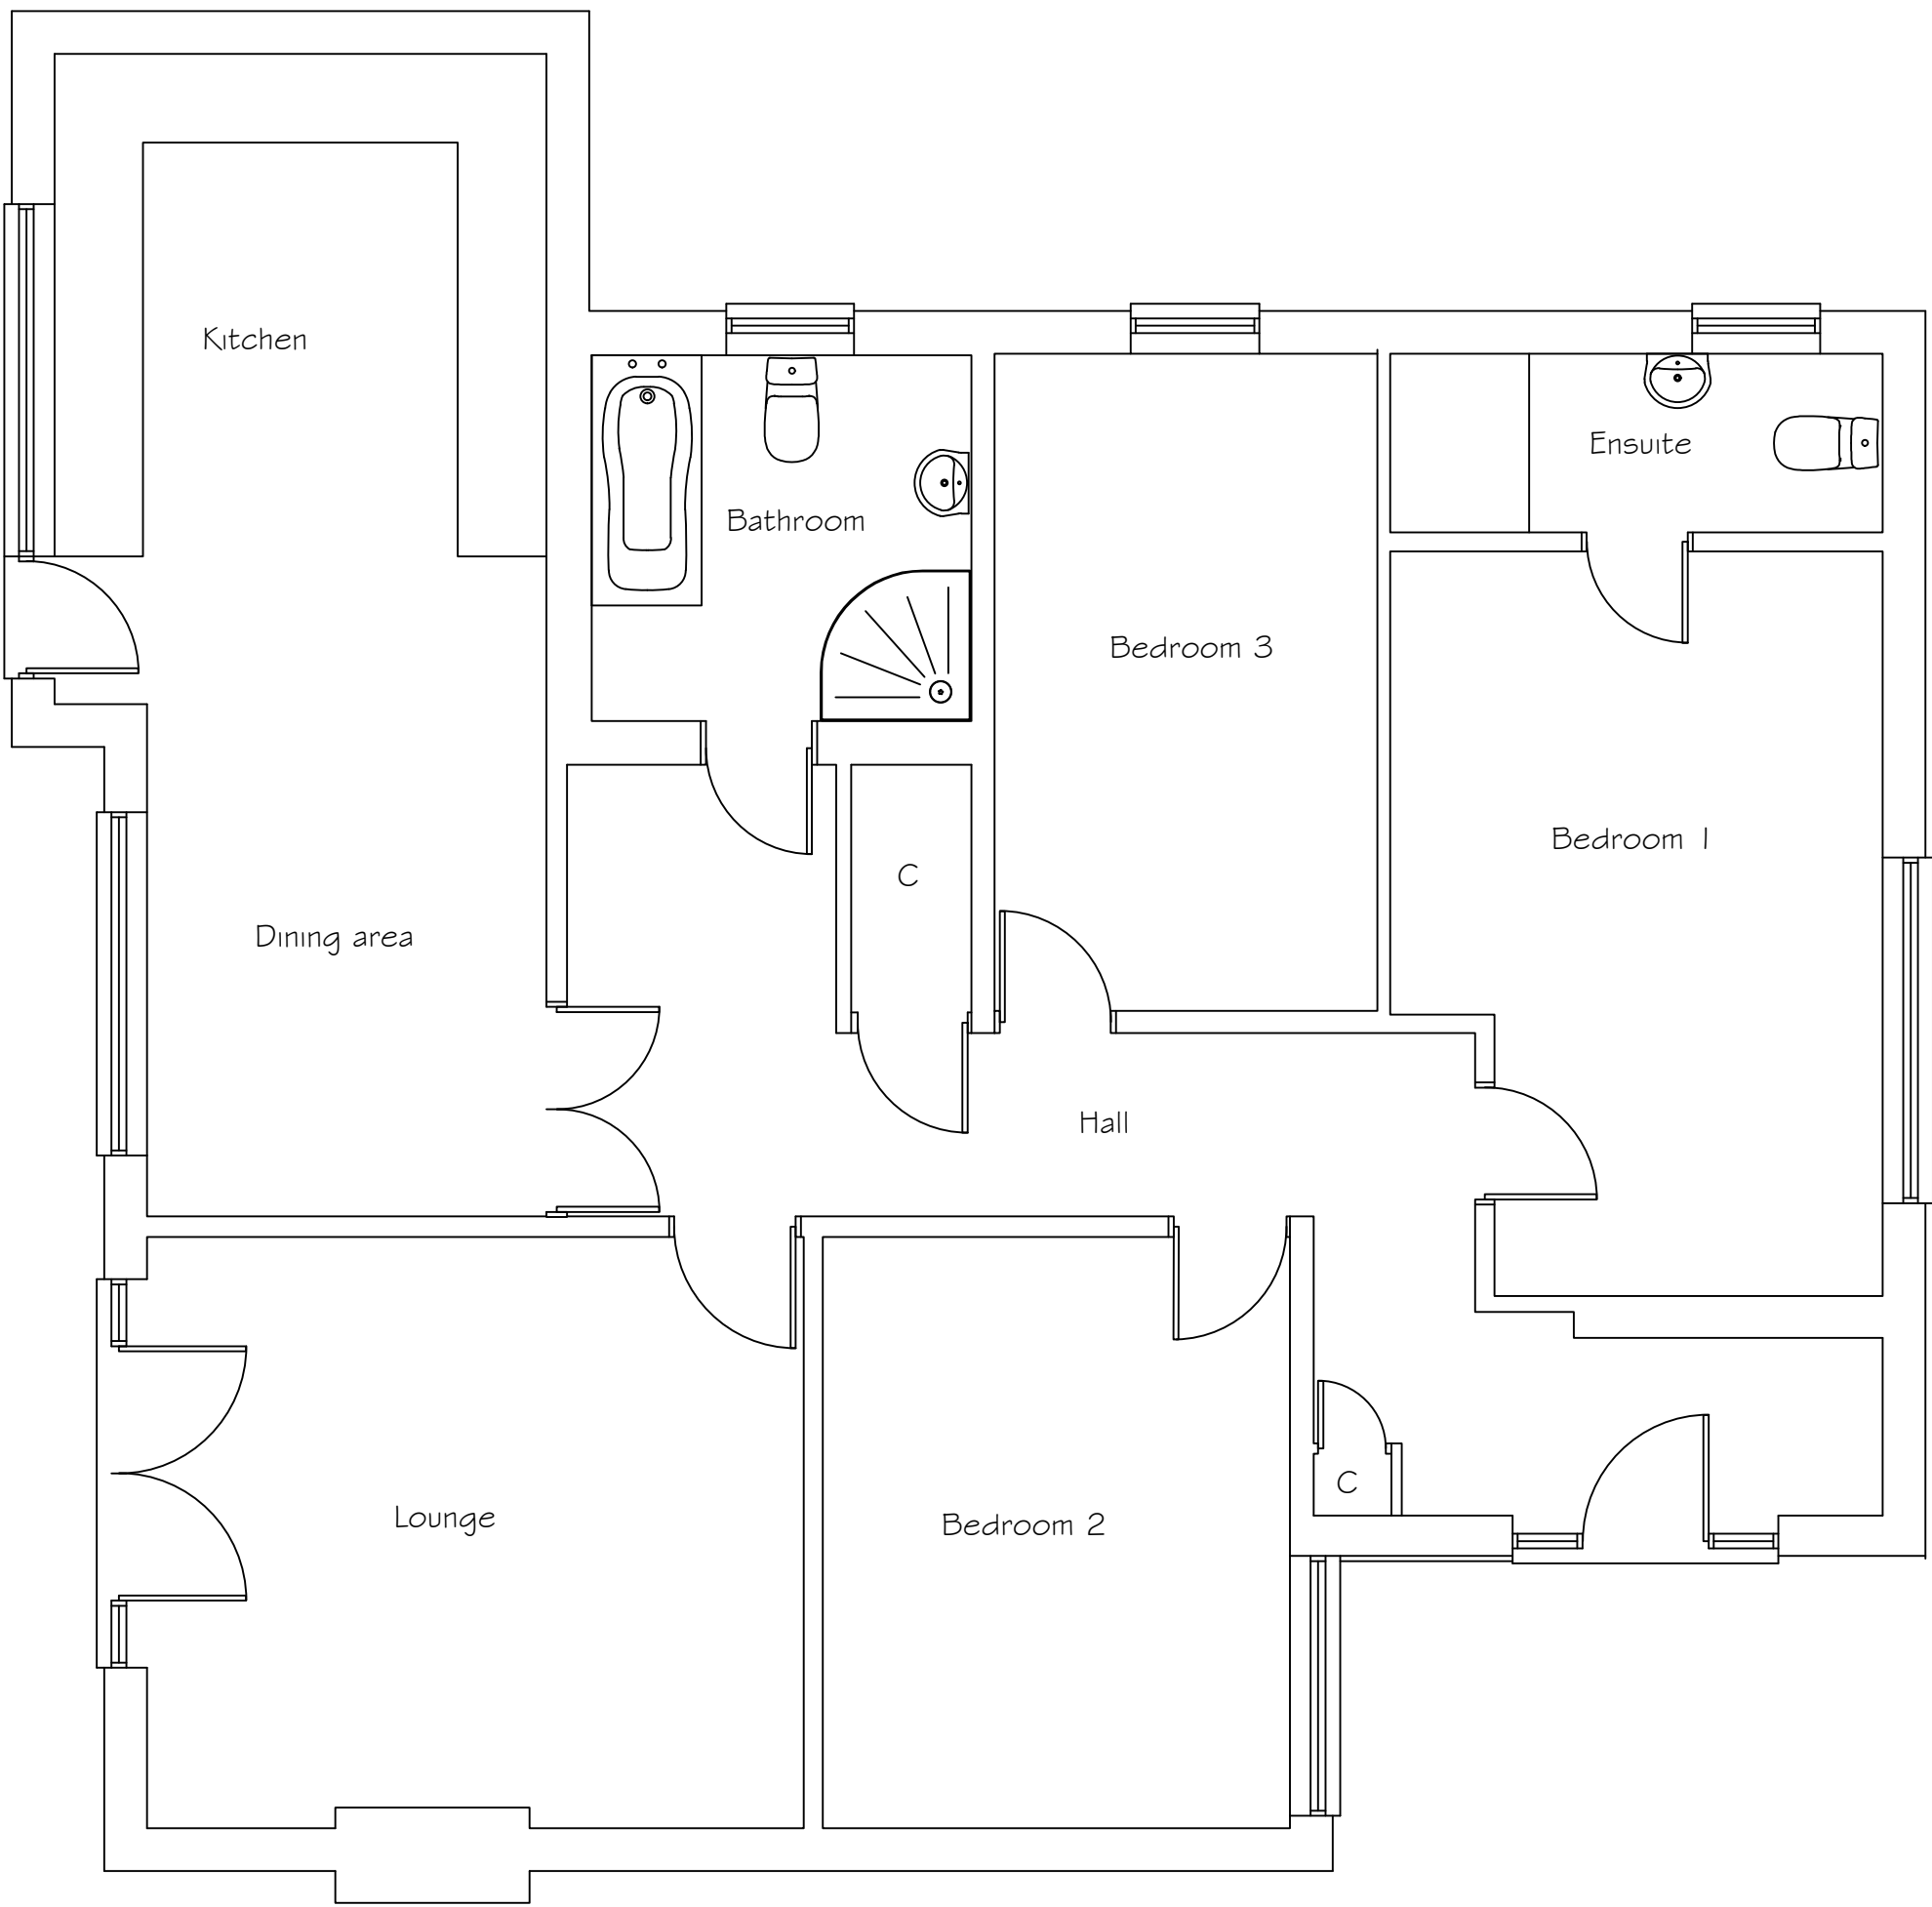



Ground Floor Plan

Scale 1:50

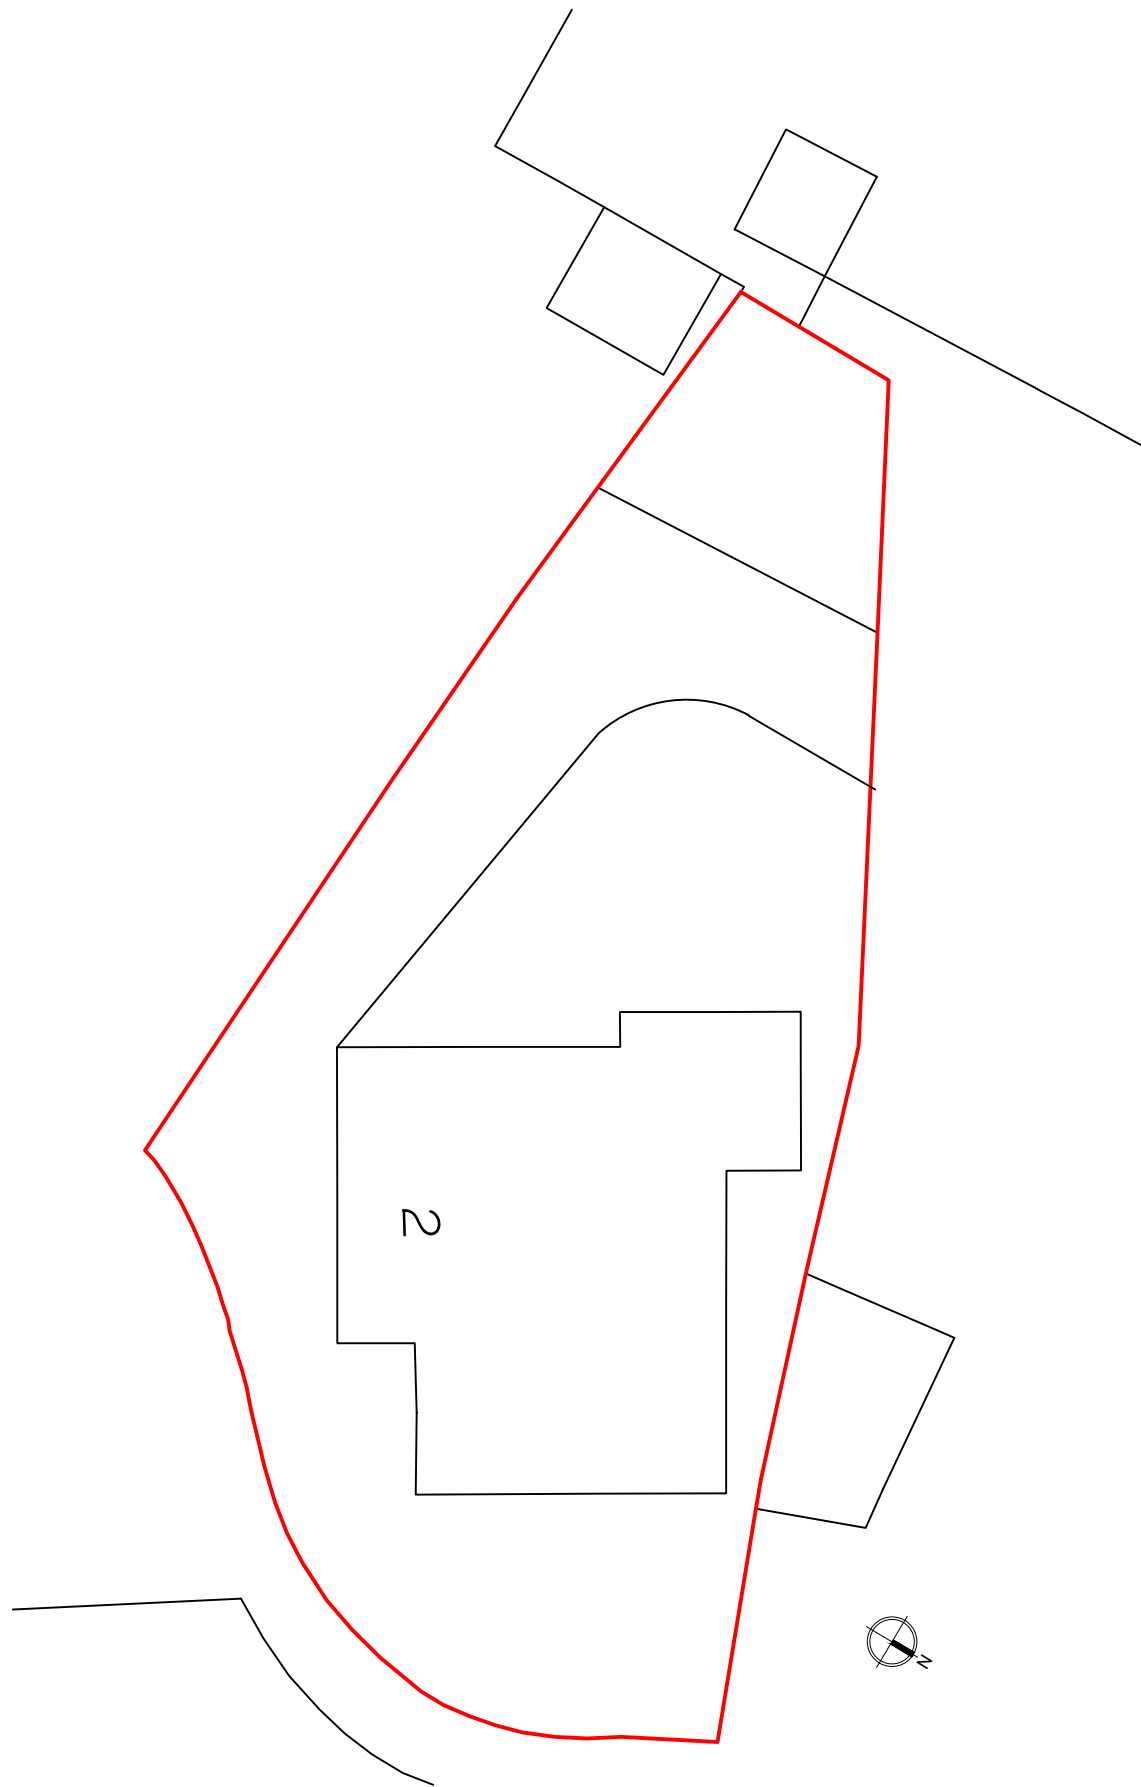 


Block Plan

Scale 1:200

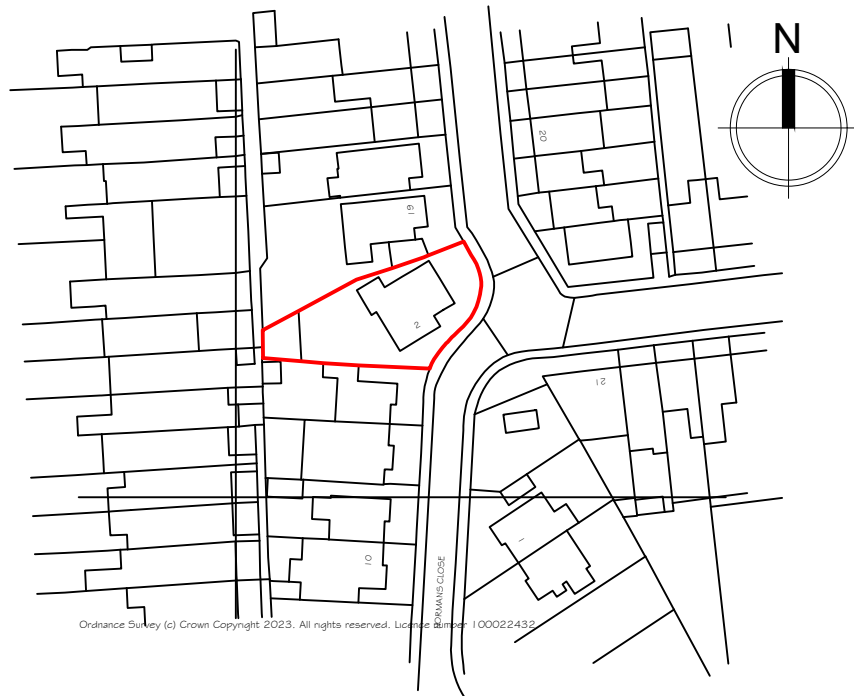 

Location Plan

Scale 1:1250

 

Rev A- Scale bar added to elevation.

26 June 2023

Copyright Synergy Planning & Property Consultants Ltd The Office The Larches Rochester Kent ME3 7NQW		
Client		
Hazelmont Kent Ltd		
Address		
2 Normans Close Gravesend		
Drawing title		
Existing drawing		
Scale		
1:50/1:100/1:200/1:1250		
Date	Drawn by	
May 2023		
Drawing No	A	
23/406/01		