



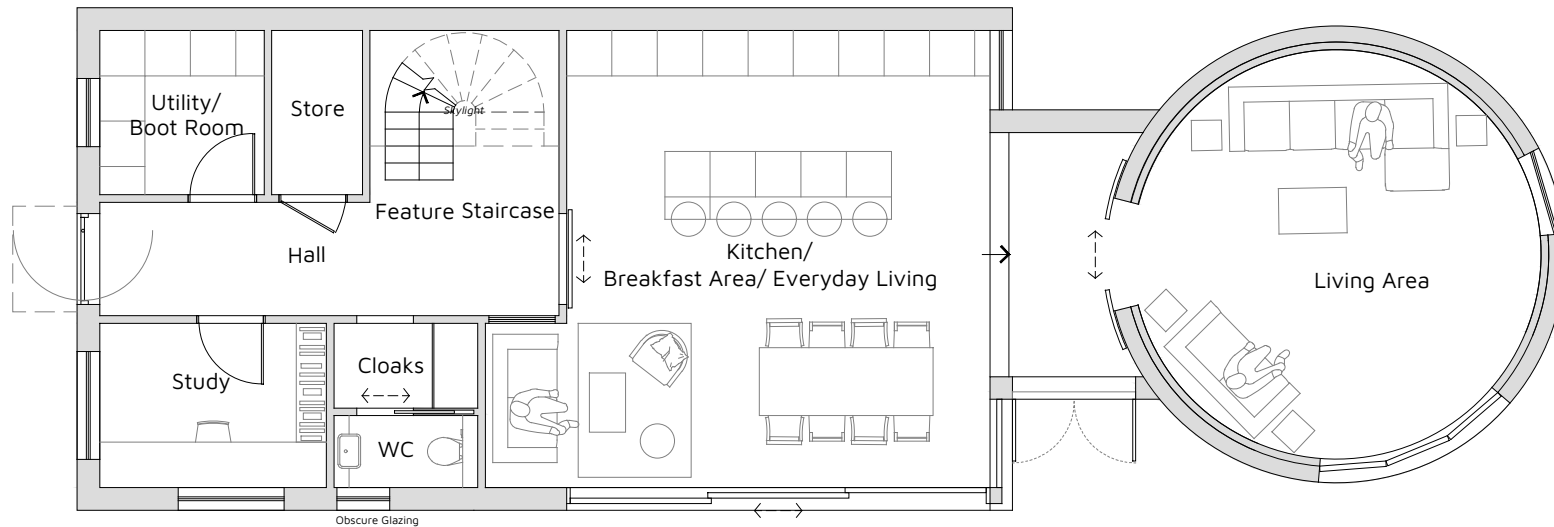

Proposed Ground Floor Plan
1:100 @ A3



Proposed First Floor Plan
1:100 @ A3

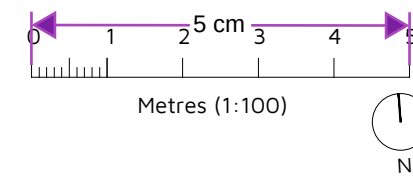

Total GIA: 183.5 sqm
Total Footprint: 117.5 sqm
Total Volume: 625.86 cbm

Rev:	Reason:	Date:
Client:		
MR B SHOLTON		
Project:		
LAND REAR OF FLINT COTTAGE, NORTHFLEET GREEN ROAD, ISTEAD RISE, GRAVESEND, DA13 9PN		
Title:		
PROPOSED FLOOR PLANS		
Drawing No:	Rev:	Scale:
DHA/31937/07		1:100
		DEC 2024



Eclipse House, Eclipse Park, Sittingbourne Road
Maidstone, Kent. ME14 3EN
t: 01622 776226 f: 01622 776227
e: info@dhaplanning.co.uk w: www.dhaplanning.co.uk
No reproduction by any method of any part of this document is permitted without the consent of the copyright holders. Produced for Town and Country planning purposes only.
© Crown Copyright 2023. All rights reserved. Licence Number: 100031961
CAD Reference: DHA_31937_LAND RO FLINT COTTAGE_CF02 A3