





Existing Roof Plan
1:100 @ A3

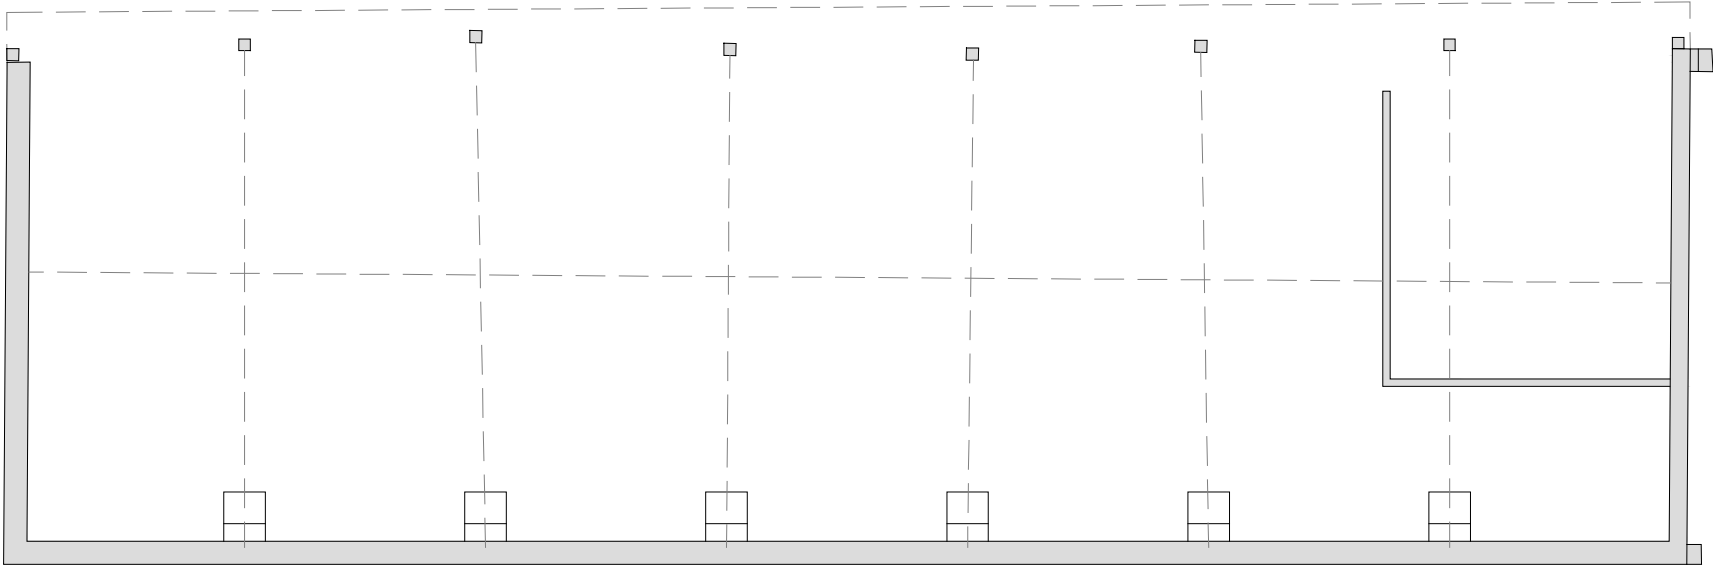

Existing Floor Plan
1:100 @ A3

 

Footprint: 154.9 sqm
Volume: 624.4 cbm

Rev:	Reason:	Date:	Client: MR B SHOLTON	 Eclipse House, Eclipse Park, Sittingbourne Road Maidstone, Kent. ME14 3EN t: 01622 776226 f: 01622 776227 e: info@dhaplanning.co.uk w: www.dhaplanning.co.uk No reproduction by any method of any part of this document is permitted without the consent of the copyright holders. Produced for Town and Country planning purposes only. © Crown Copyright 2023. All rights reserved. Licence Number: 100031961 CAD Reference: DHA_31937_REAR OF FLINT COTTAGE_CF02 A3
			Project: LAND REAR OF FLINT COTTAGE, NORTHFLEET GREEN ROAD ISTEAD RISE, GRAVESEND, DA13 9PN	
			Title: EXISTING PLANS	
Drawing: DHA/31937/03	Rev:	Scale: 1:100	Date: DEC 2024	