
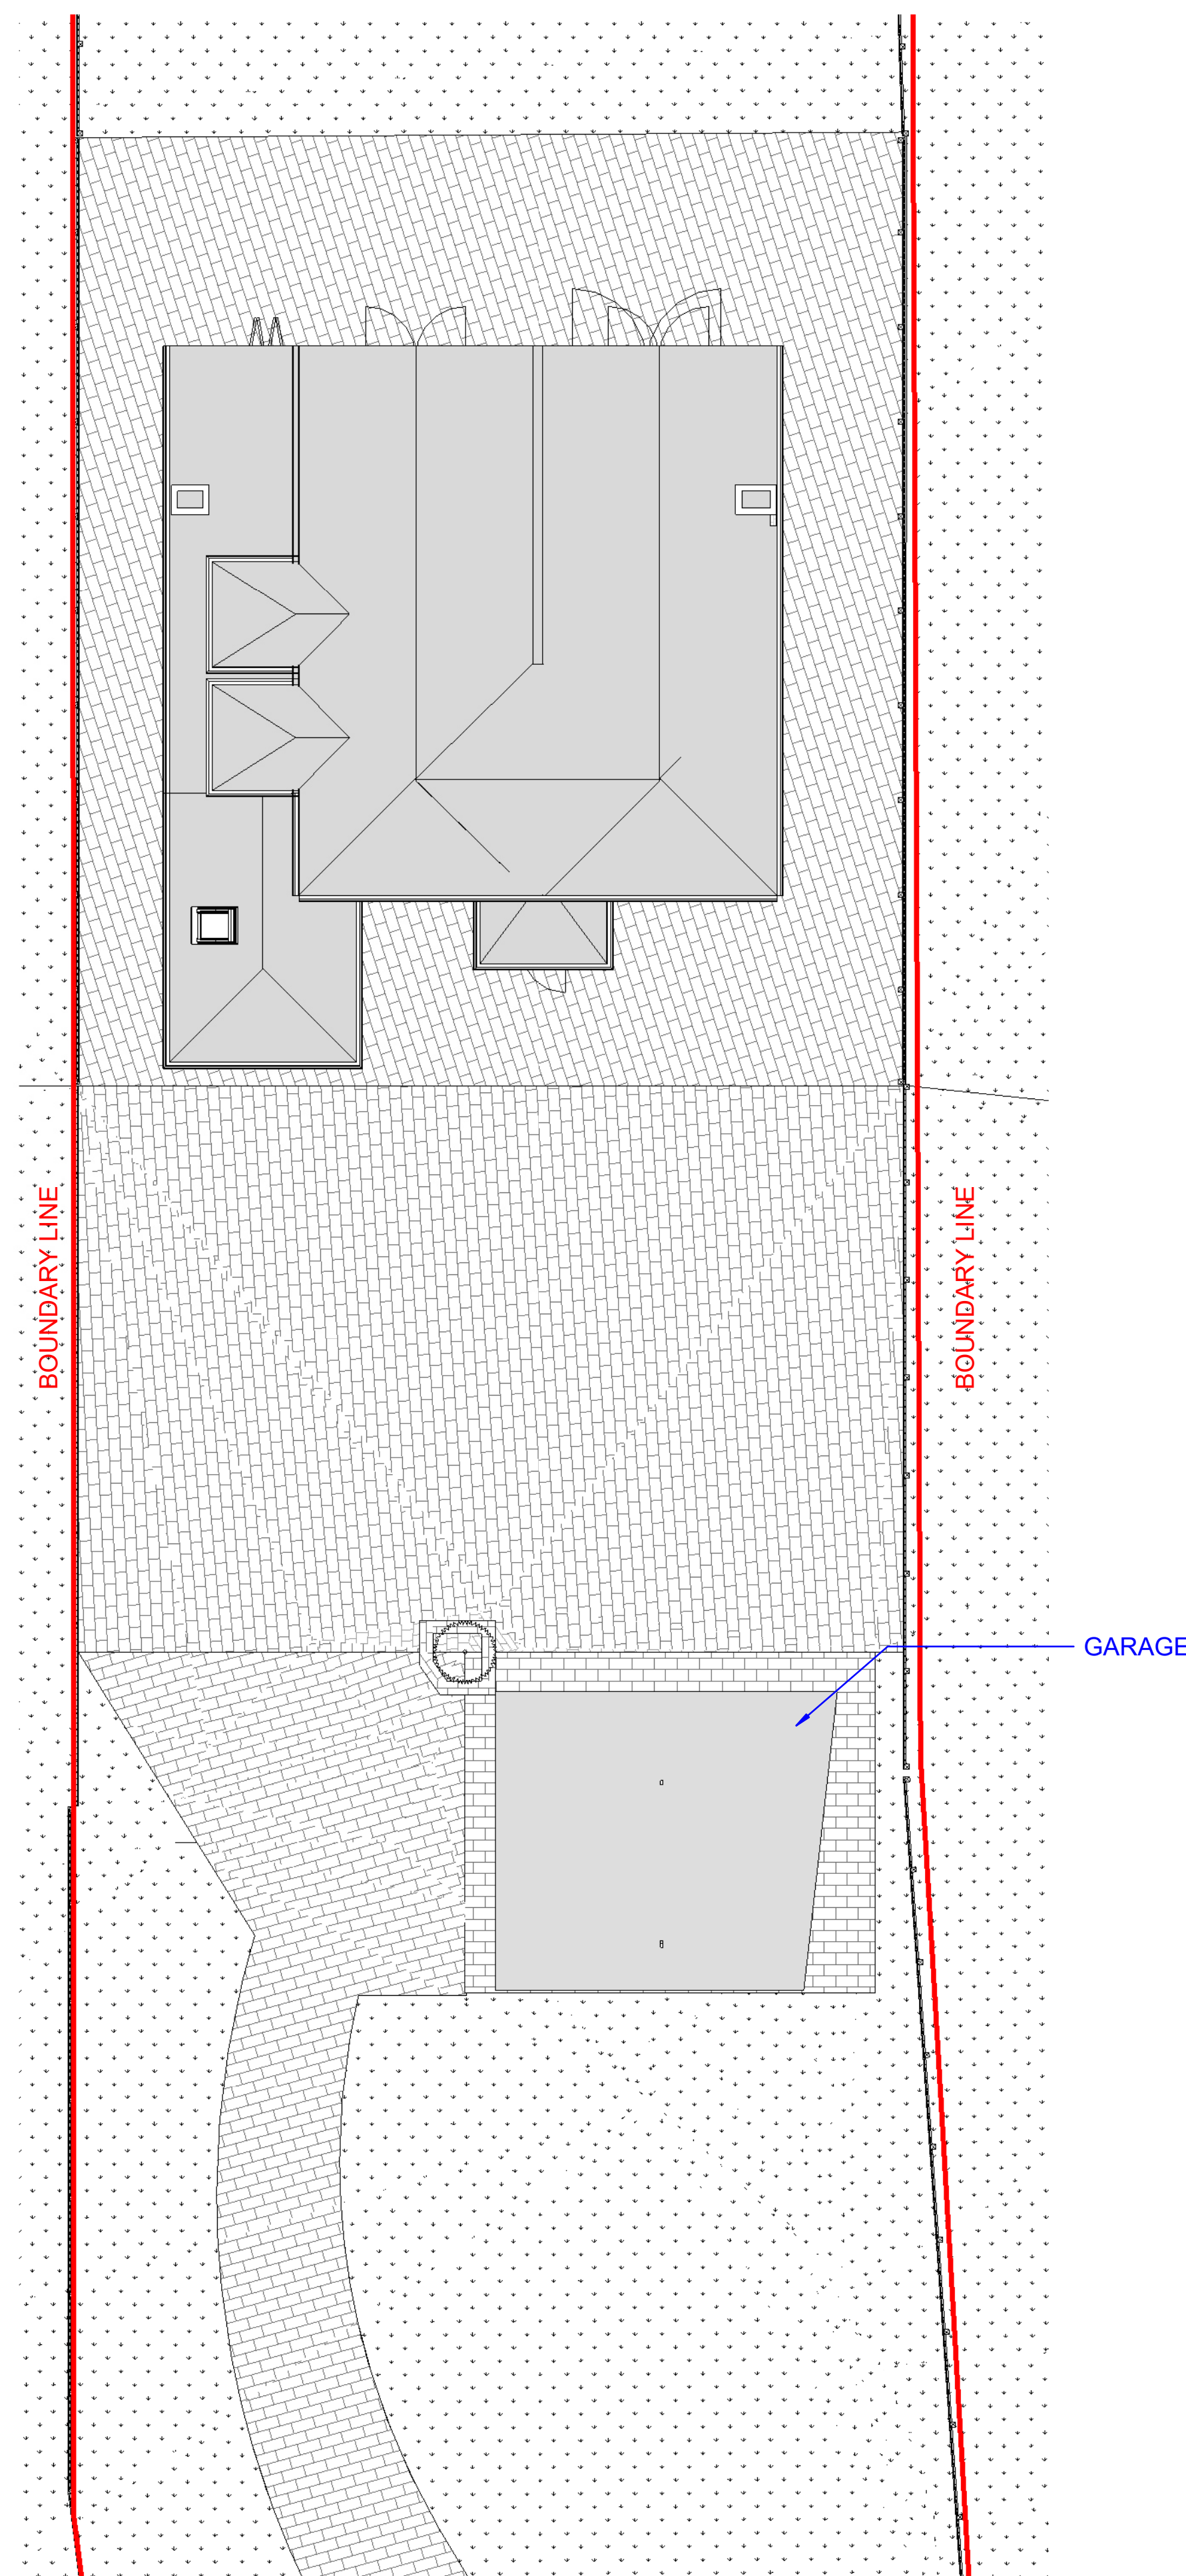


03	14.10.2025	3		Comments Incorporated
02	08.10.2025	2		Comments Incorporated
01	06.10.2025	1	MK	Issue for Planning
Rev.	Date	Seq.	BY	Description

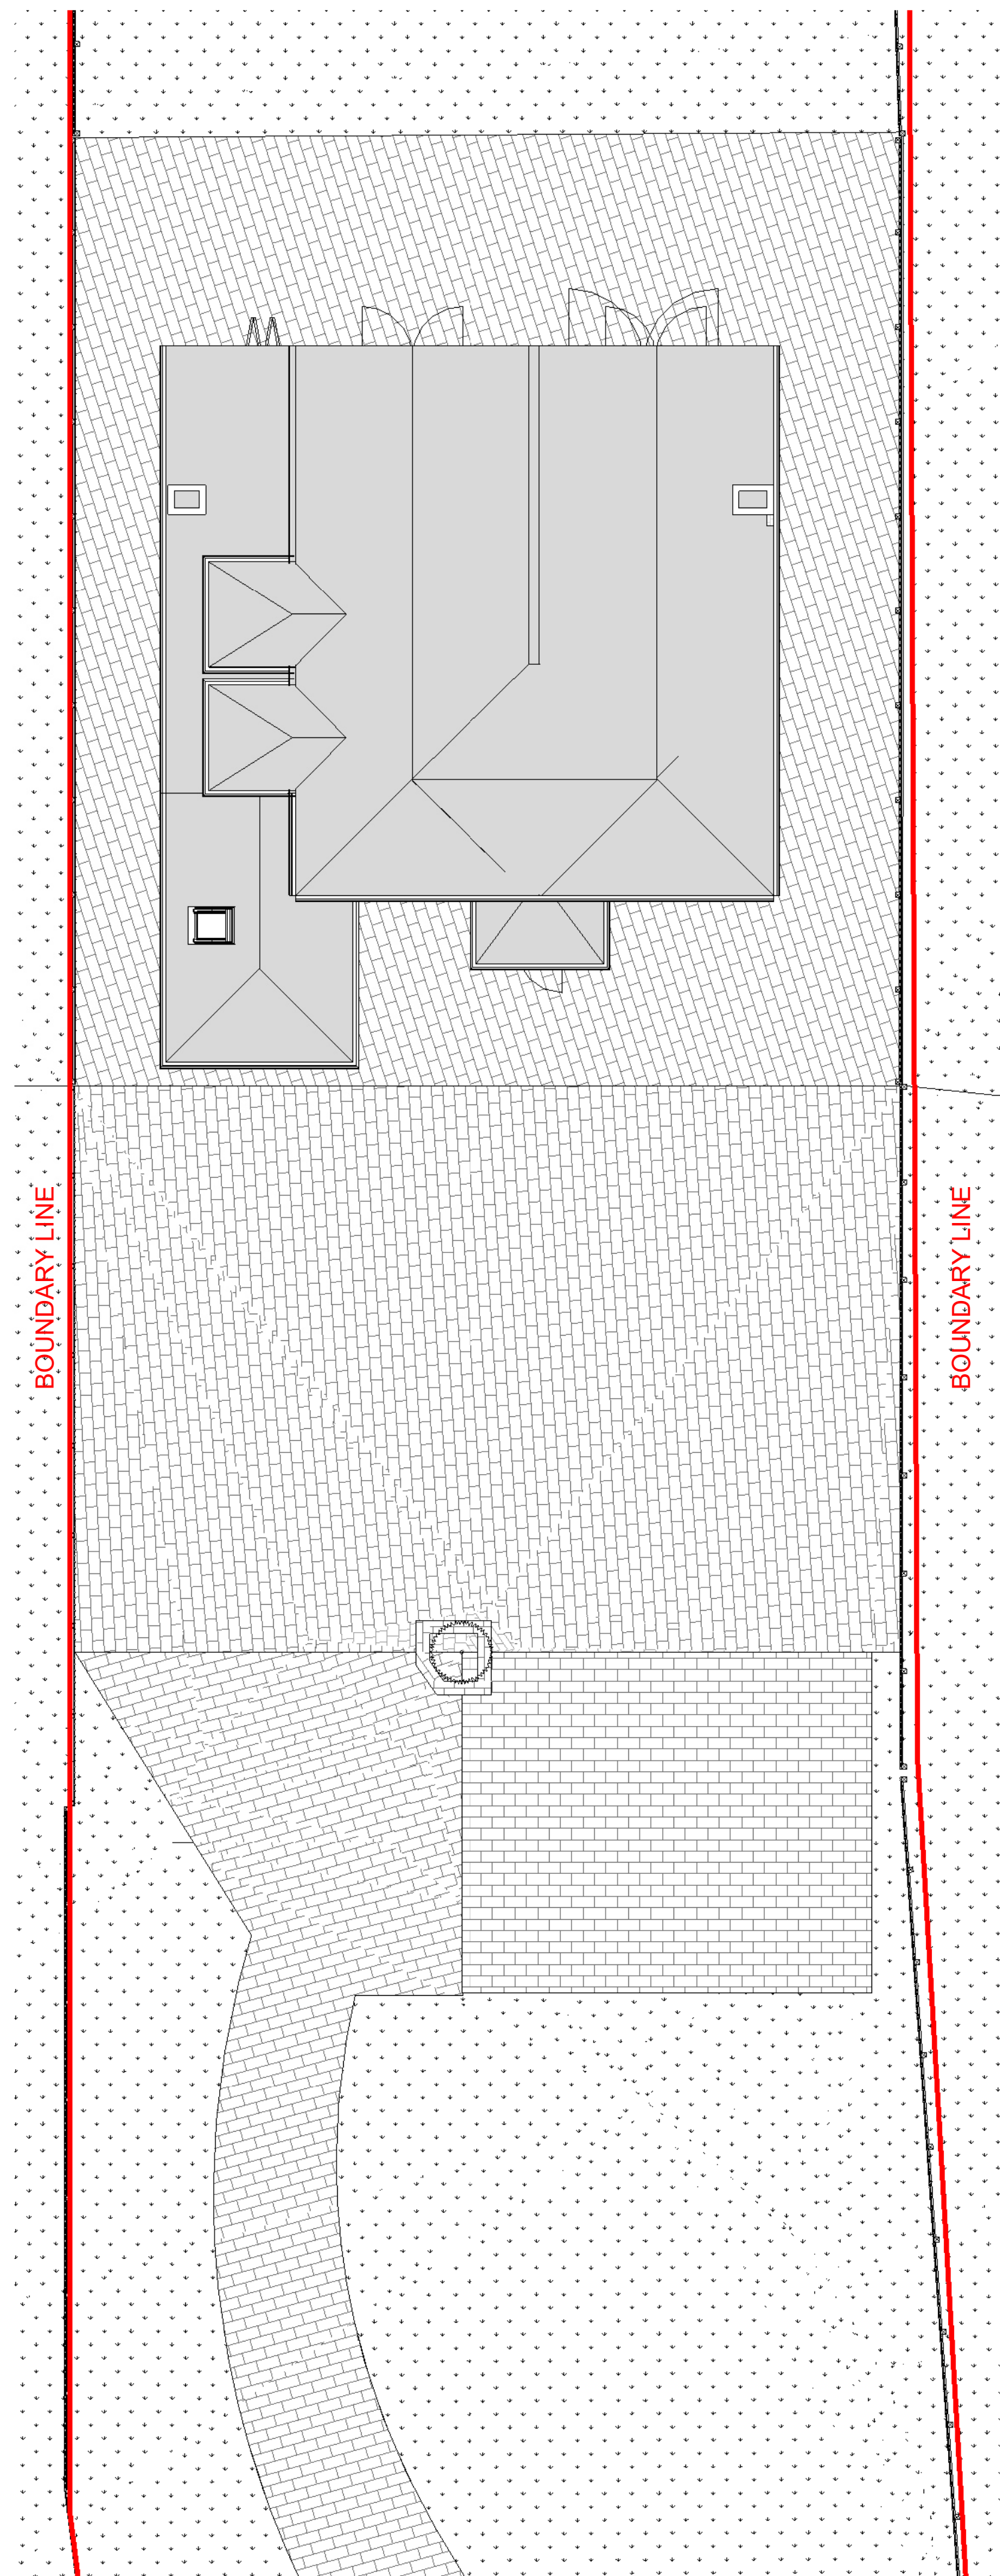

22 Micklefield Way, Borehamwood, WD6 4LG
office@mkcreative.me.uk

Client:
Paulina Jankowska

Project:
37 Forge Lane ME3 7AJ

Drawing area:

Drawing Title:
SITE PLAN - EXISTING AND
PROPOSED

Approved By: MZ	Date: 06.10.2025
Checked By: MZ	Scale: 1 : 100
Drawn By: MZ	Size: A1

Status: **FOR PLANNING**

Drawing No.	Rev.
37 FORGE - 003	03