




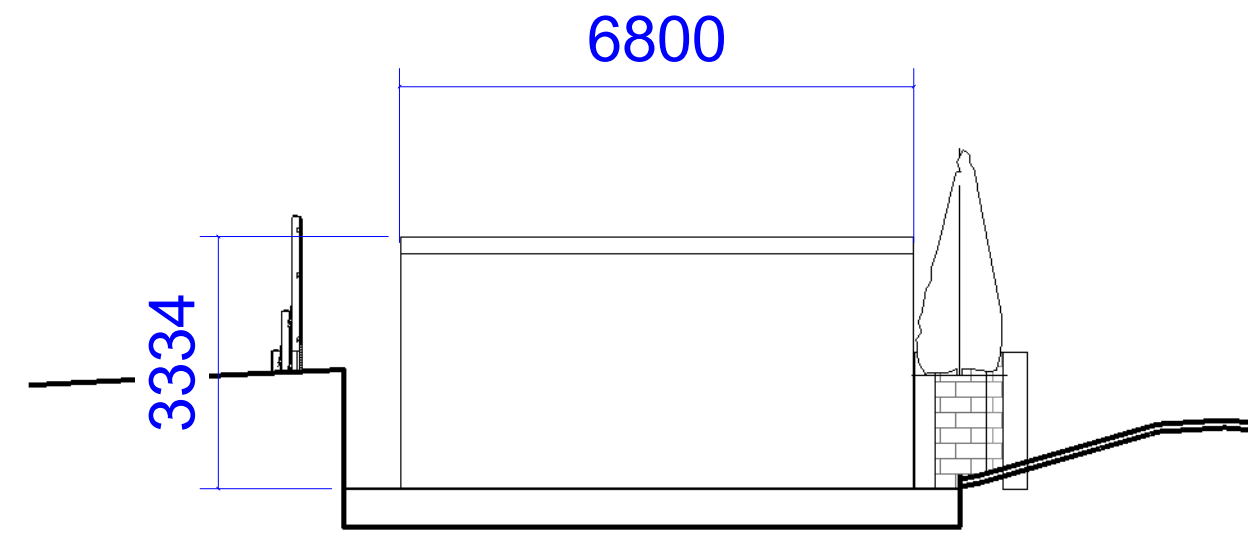


S1 West Elevation Garage
1 : 100

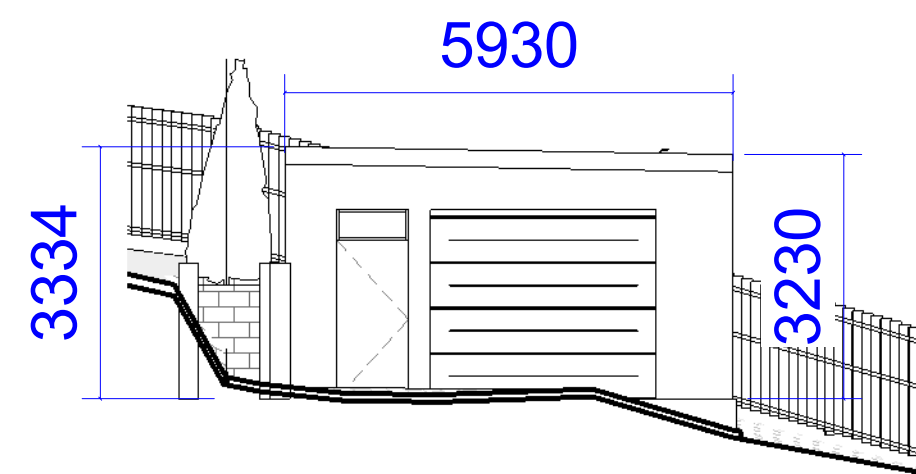


S2 Elevation Garage Front
1 : 100

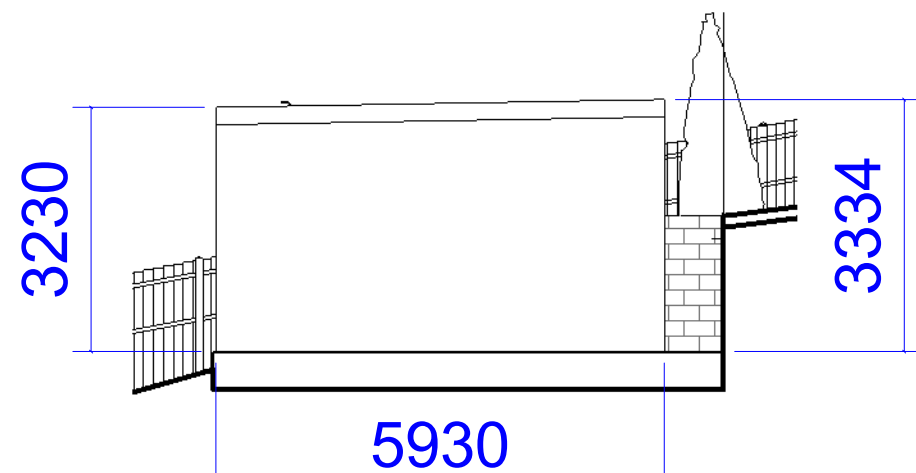


S3 Elevation Garage Rear
1 : 100

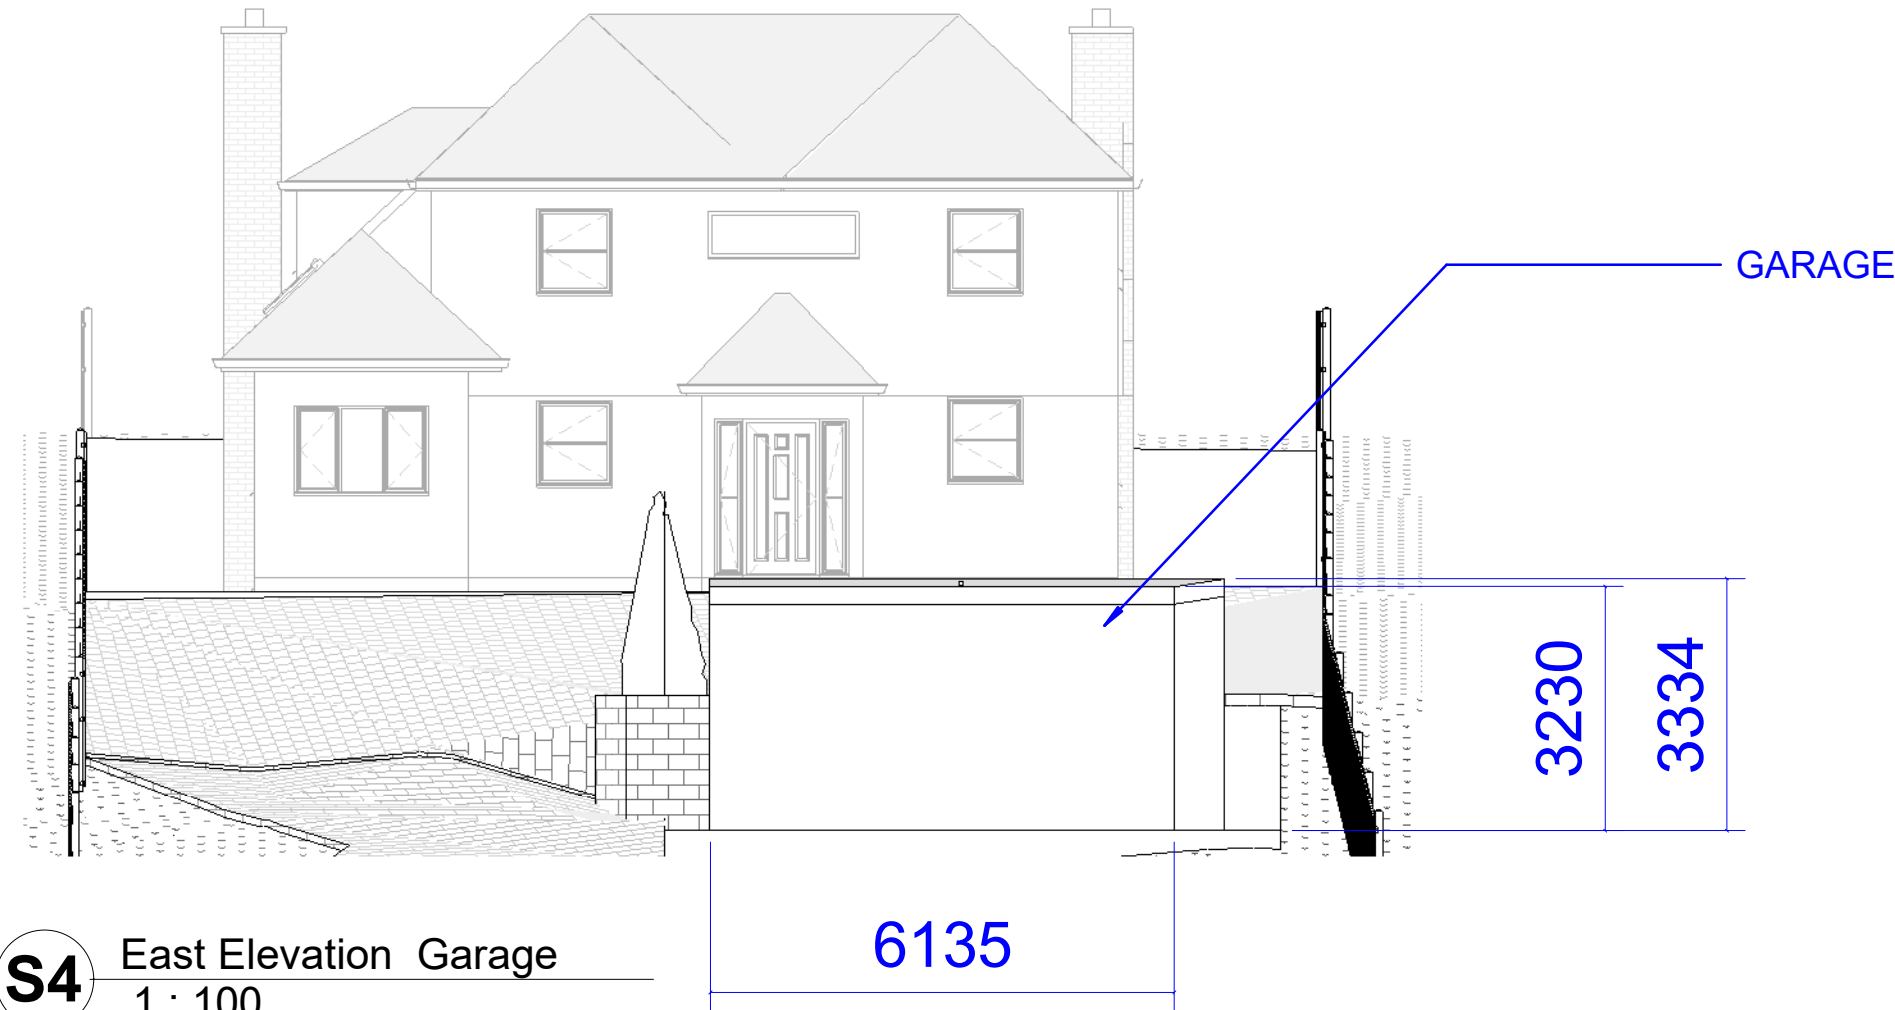


S4 East Elevation Garage
1 : 100

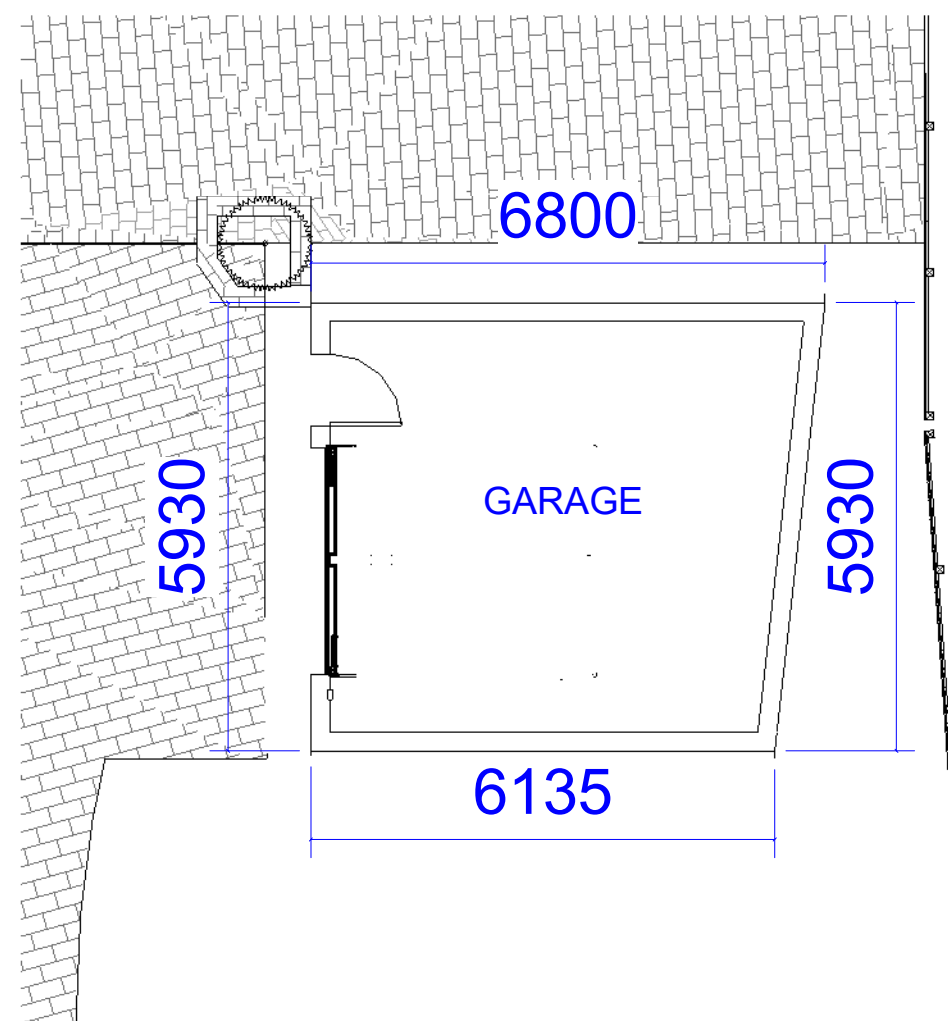

P1 Garage Plan
1 : 100

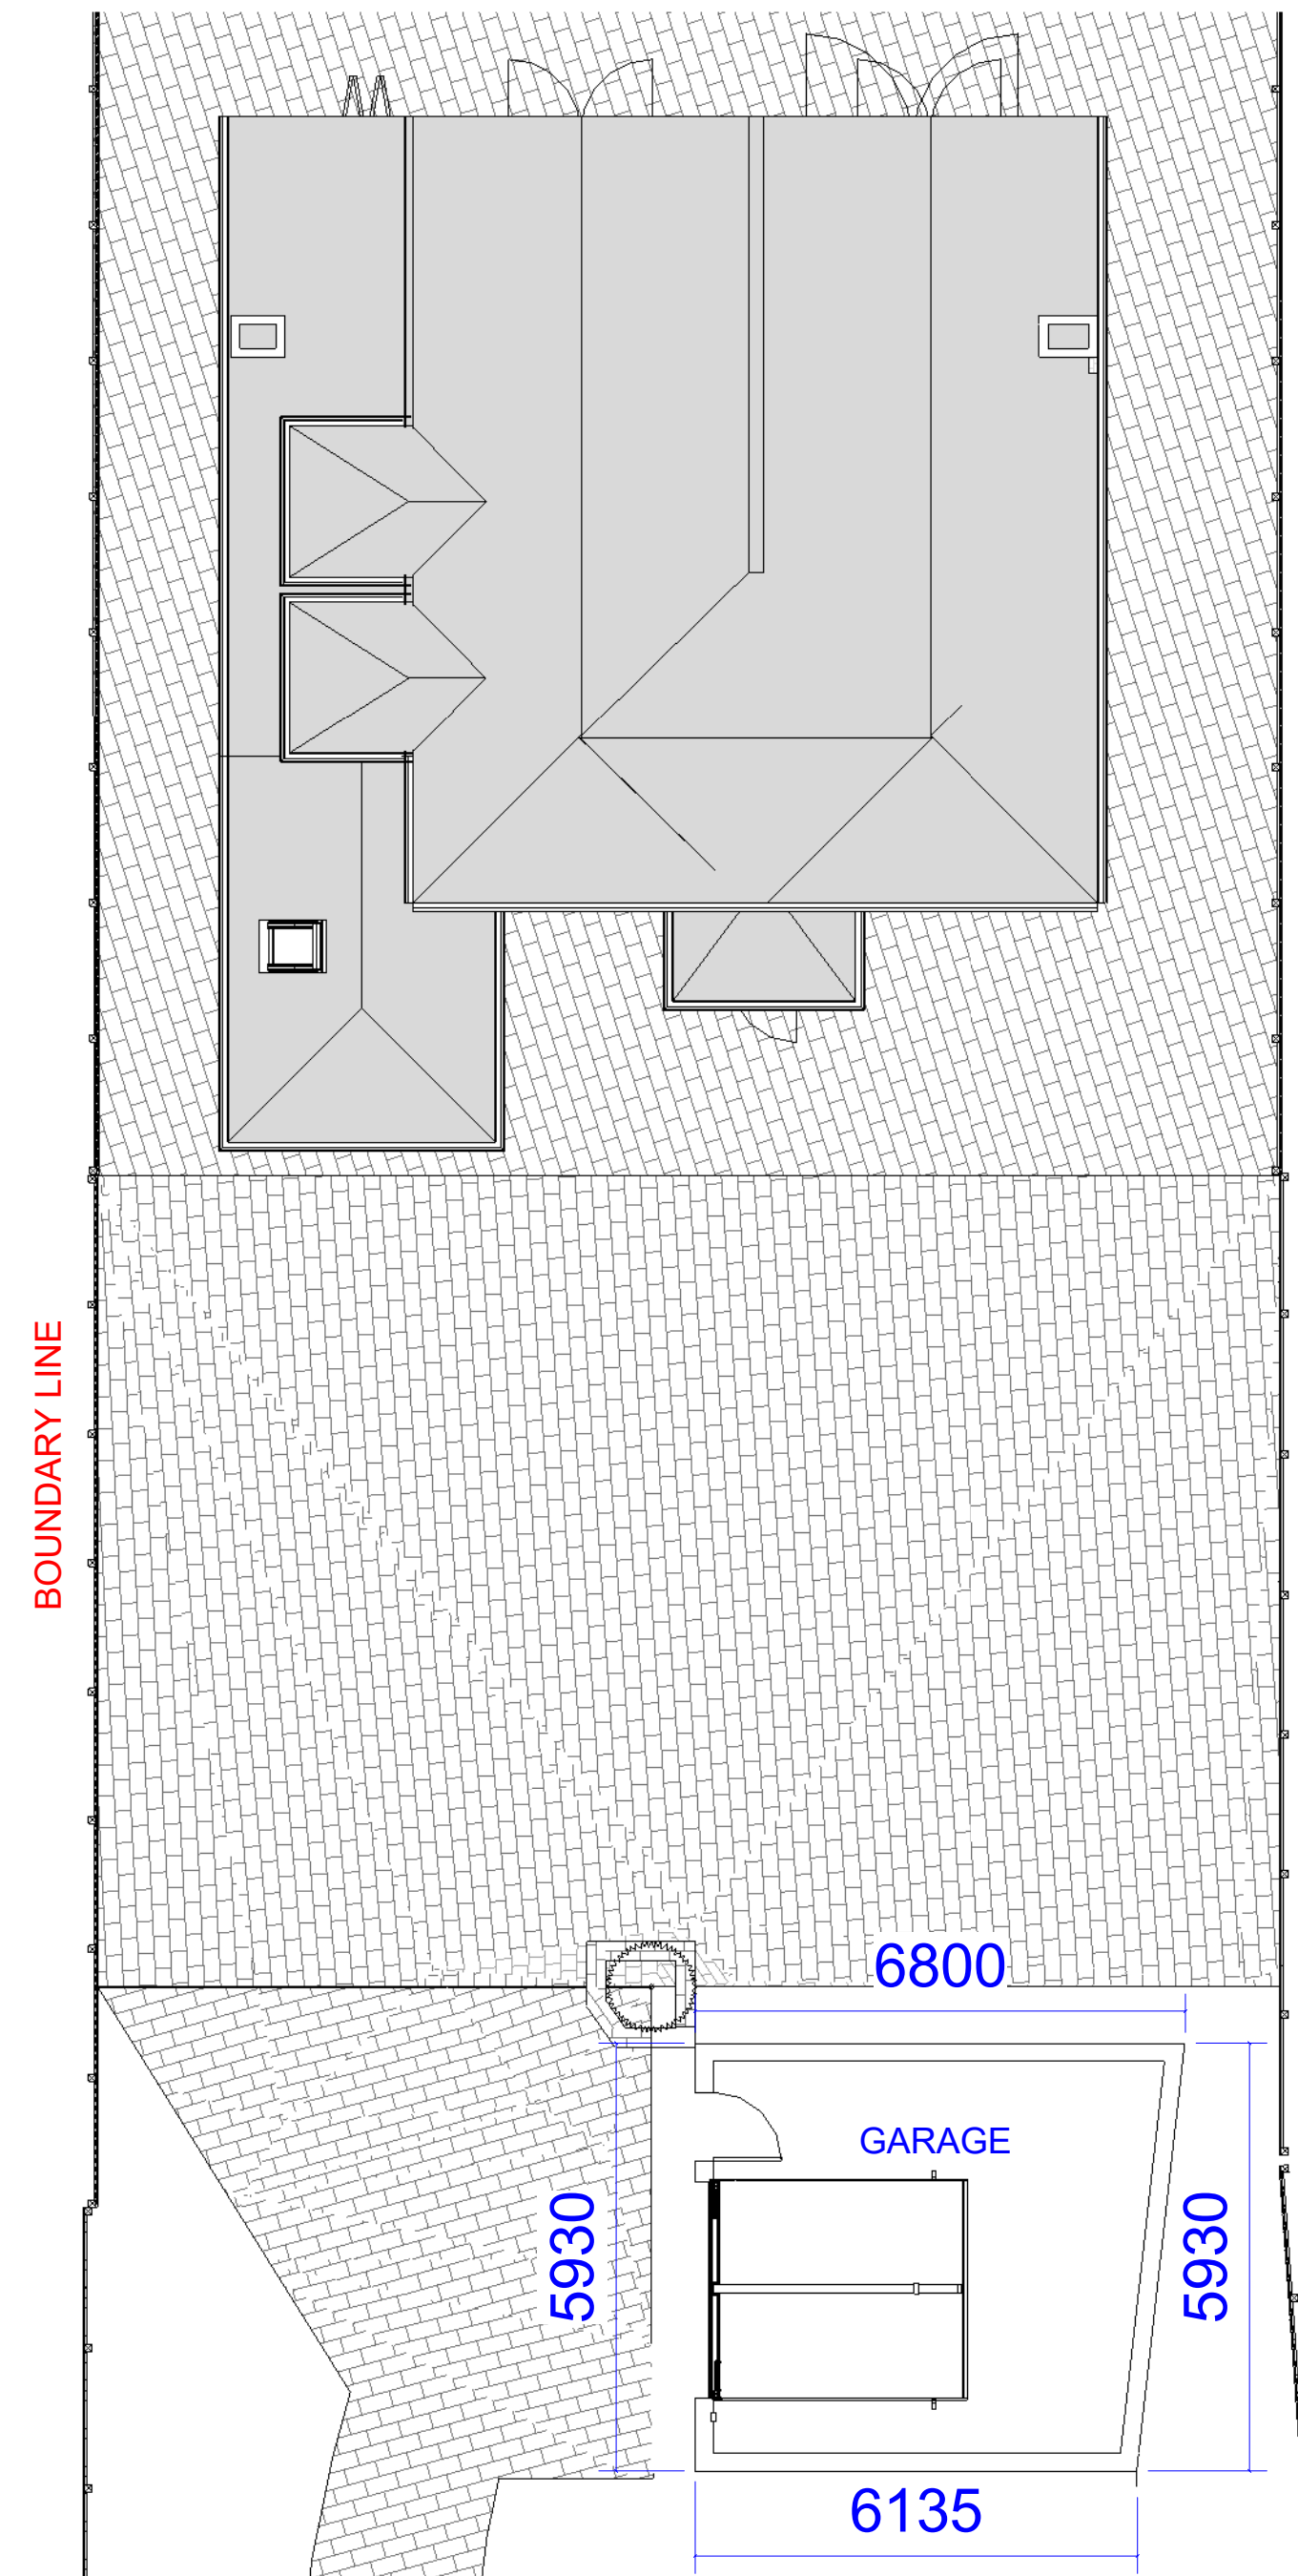

P2 Garage Plan + Main House
1 : 100

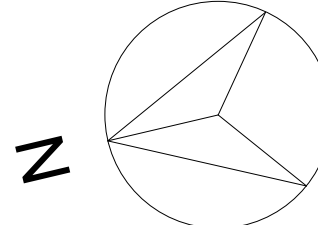

GARAGE DETAILS:

WALLS: WHITE RENDER TO MATCH MAIN HOUSE

DOORS: DARK GREY uPVC

ROOF: GPR FLAT ROOF SYSTEM

Rev.	Date	Seq.	BY	Description
03	14.10.2025	3		Comments Incorporated
02	08.10.2025	2		Comments Incorporated
01	06.10.2025	1	MK	Issue for Planning



22 Micklefield Way, Borehamwood, WD6 4LG
office@mkcreative.me.uk

Client:
Paulina Jankowska

Project:
37 Forge Lane ME3 7AJ

Drawing area:

Drawing Title:
GARAGE DRAWINGS

Approved By: MZ	Date: 06.10.2025
Checked By: MZ	Scale: As indicated
Drawn By: MZ	Size: A1

Status:
FOR PLANNING

Drawing No. 37 FORGE - 004	Rev. 03
-------------------------------	------------