


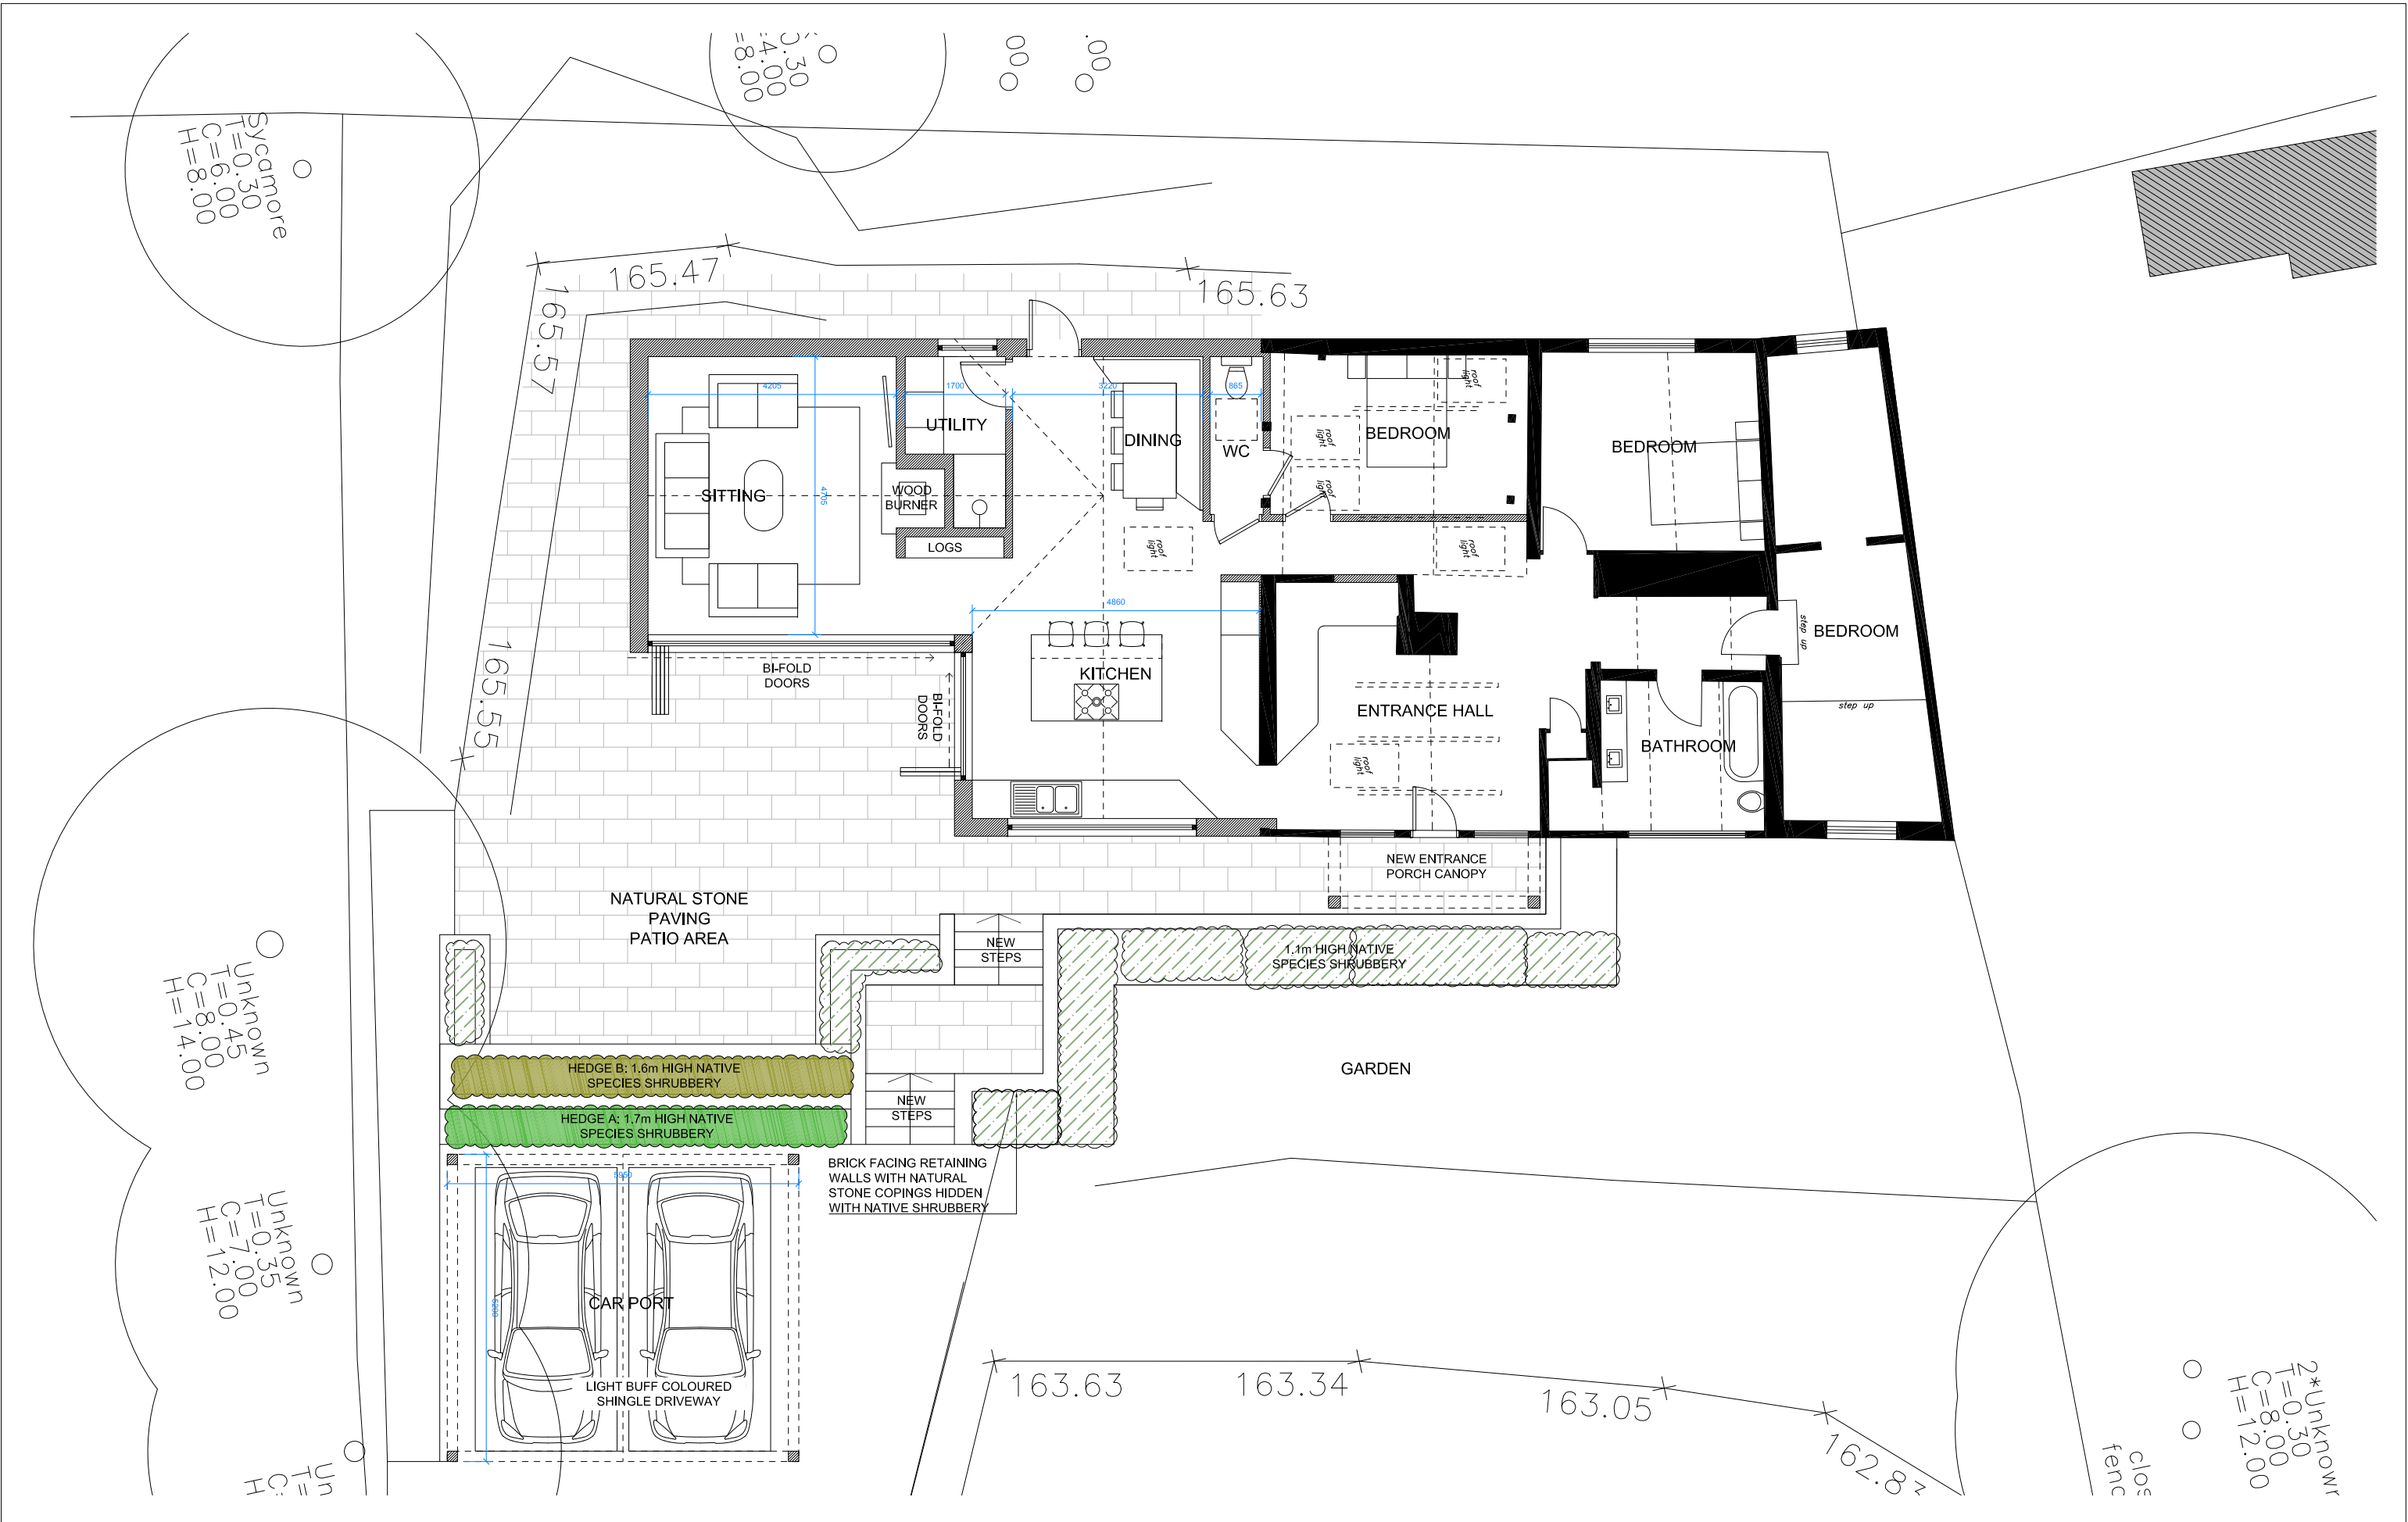

DATE OF FIRST ISSUE: 13.02.2025			KEY		NOTES AND CLARIFICATIONS			BLACKBURN ARCHITECTS			CLIENT MR. T. FLETCHER		DRAWING TITLE PROPOSED HOUSE GROUND FLOOR PLAN	
REVISIONS REV DATE AMENDMENT					© BLACKBURN ARCHITECTS LIMITED. NO IMPLIED LICENCE EXISTS. DRAWING NOT TO BE REPRODUCED WITHOUT WRITTEN CONSENT. SUBJECT TO PLANNING PERMISSION, BUILDING REGULATIONS, STATUTORY UNDERTAKER SEARCHES AND DESIGN DEVELOPMENT. PLEASE READ DRAWING IN ACCORDANCE WITH CROSS-REFERENCED SPECIFICATION / SCOPE OF WORKS. DO NOT SCALE DRAWINGS. DIMENSIONS GOVERN. ALL DIMENSIONS TO BE VERIFIED ON SITE BY CONTRACTOR BEFORE PROCEEDING.			5 CROSS WAY, ROCHESTER, ME1 3DX www.blackburnarchitects.co.uk office@blackburnarchitects.co.uk						
A 12.06.25 PROPOSAL REDUCED. PLANTING INCREASED. DRIVEWAY MATERIAL AMENDED					ARCHITECT SHALL BE NOTIFIED IN WRITING OF ANY DISCREPANCIES. ALL STRUCTURAL, MECHANICAL, ELECTRICAL, PLUMBING & DRAINAGE INFORMATION IS SHOWN FOR CO-ORDINATION PURPOSES ONLY - REFER TO SPECIALIST DRAWINGS FOR DESIGN. THIS DRAWING SHOULD NOT BE USED TO CALCULATE AREAS FOR THE PURPOSES OF VALUATION. THIS DRAWING IS STRICTLY TO BE USED ONLY FOR THE PURPOSE STATED IN THE STATUS BOX AND FOR NO OTHER.			SCALE BAR METERS 1:100@A3 / 1:50@A1 0 1 2 3 4 5			NORTH 		PROJECT FINCHES, RHODODENDRON AVENUE, CULVERSTONE, KENT, DA13 0TU	
B 04.09.25 SHRUBBERY ADDED. HEDGING COLOUR / LABELS ADDED.											DRAWN BB		SCALE@A1 1:50	SCALE@A3 1:100
											STATUS INFORMATION		DRAWING NO 52417-P-20	REV B