


Existing East Elevation
Scale 1:100



Location Plan
Scale 1:1250

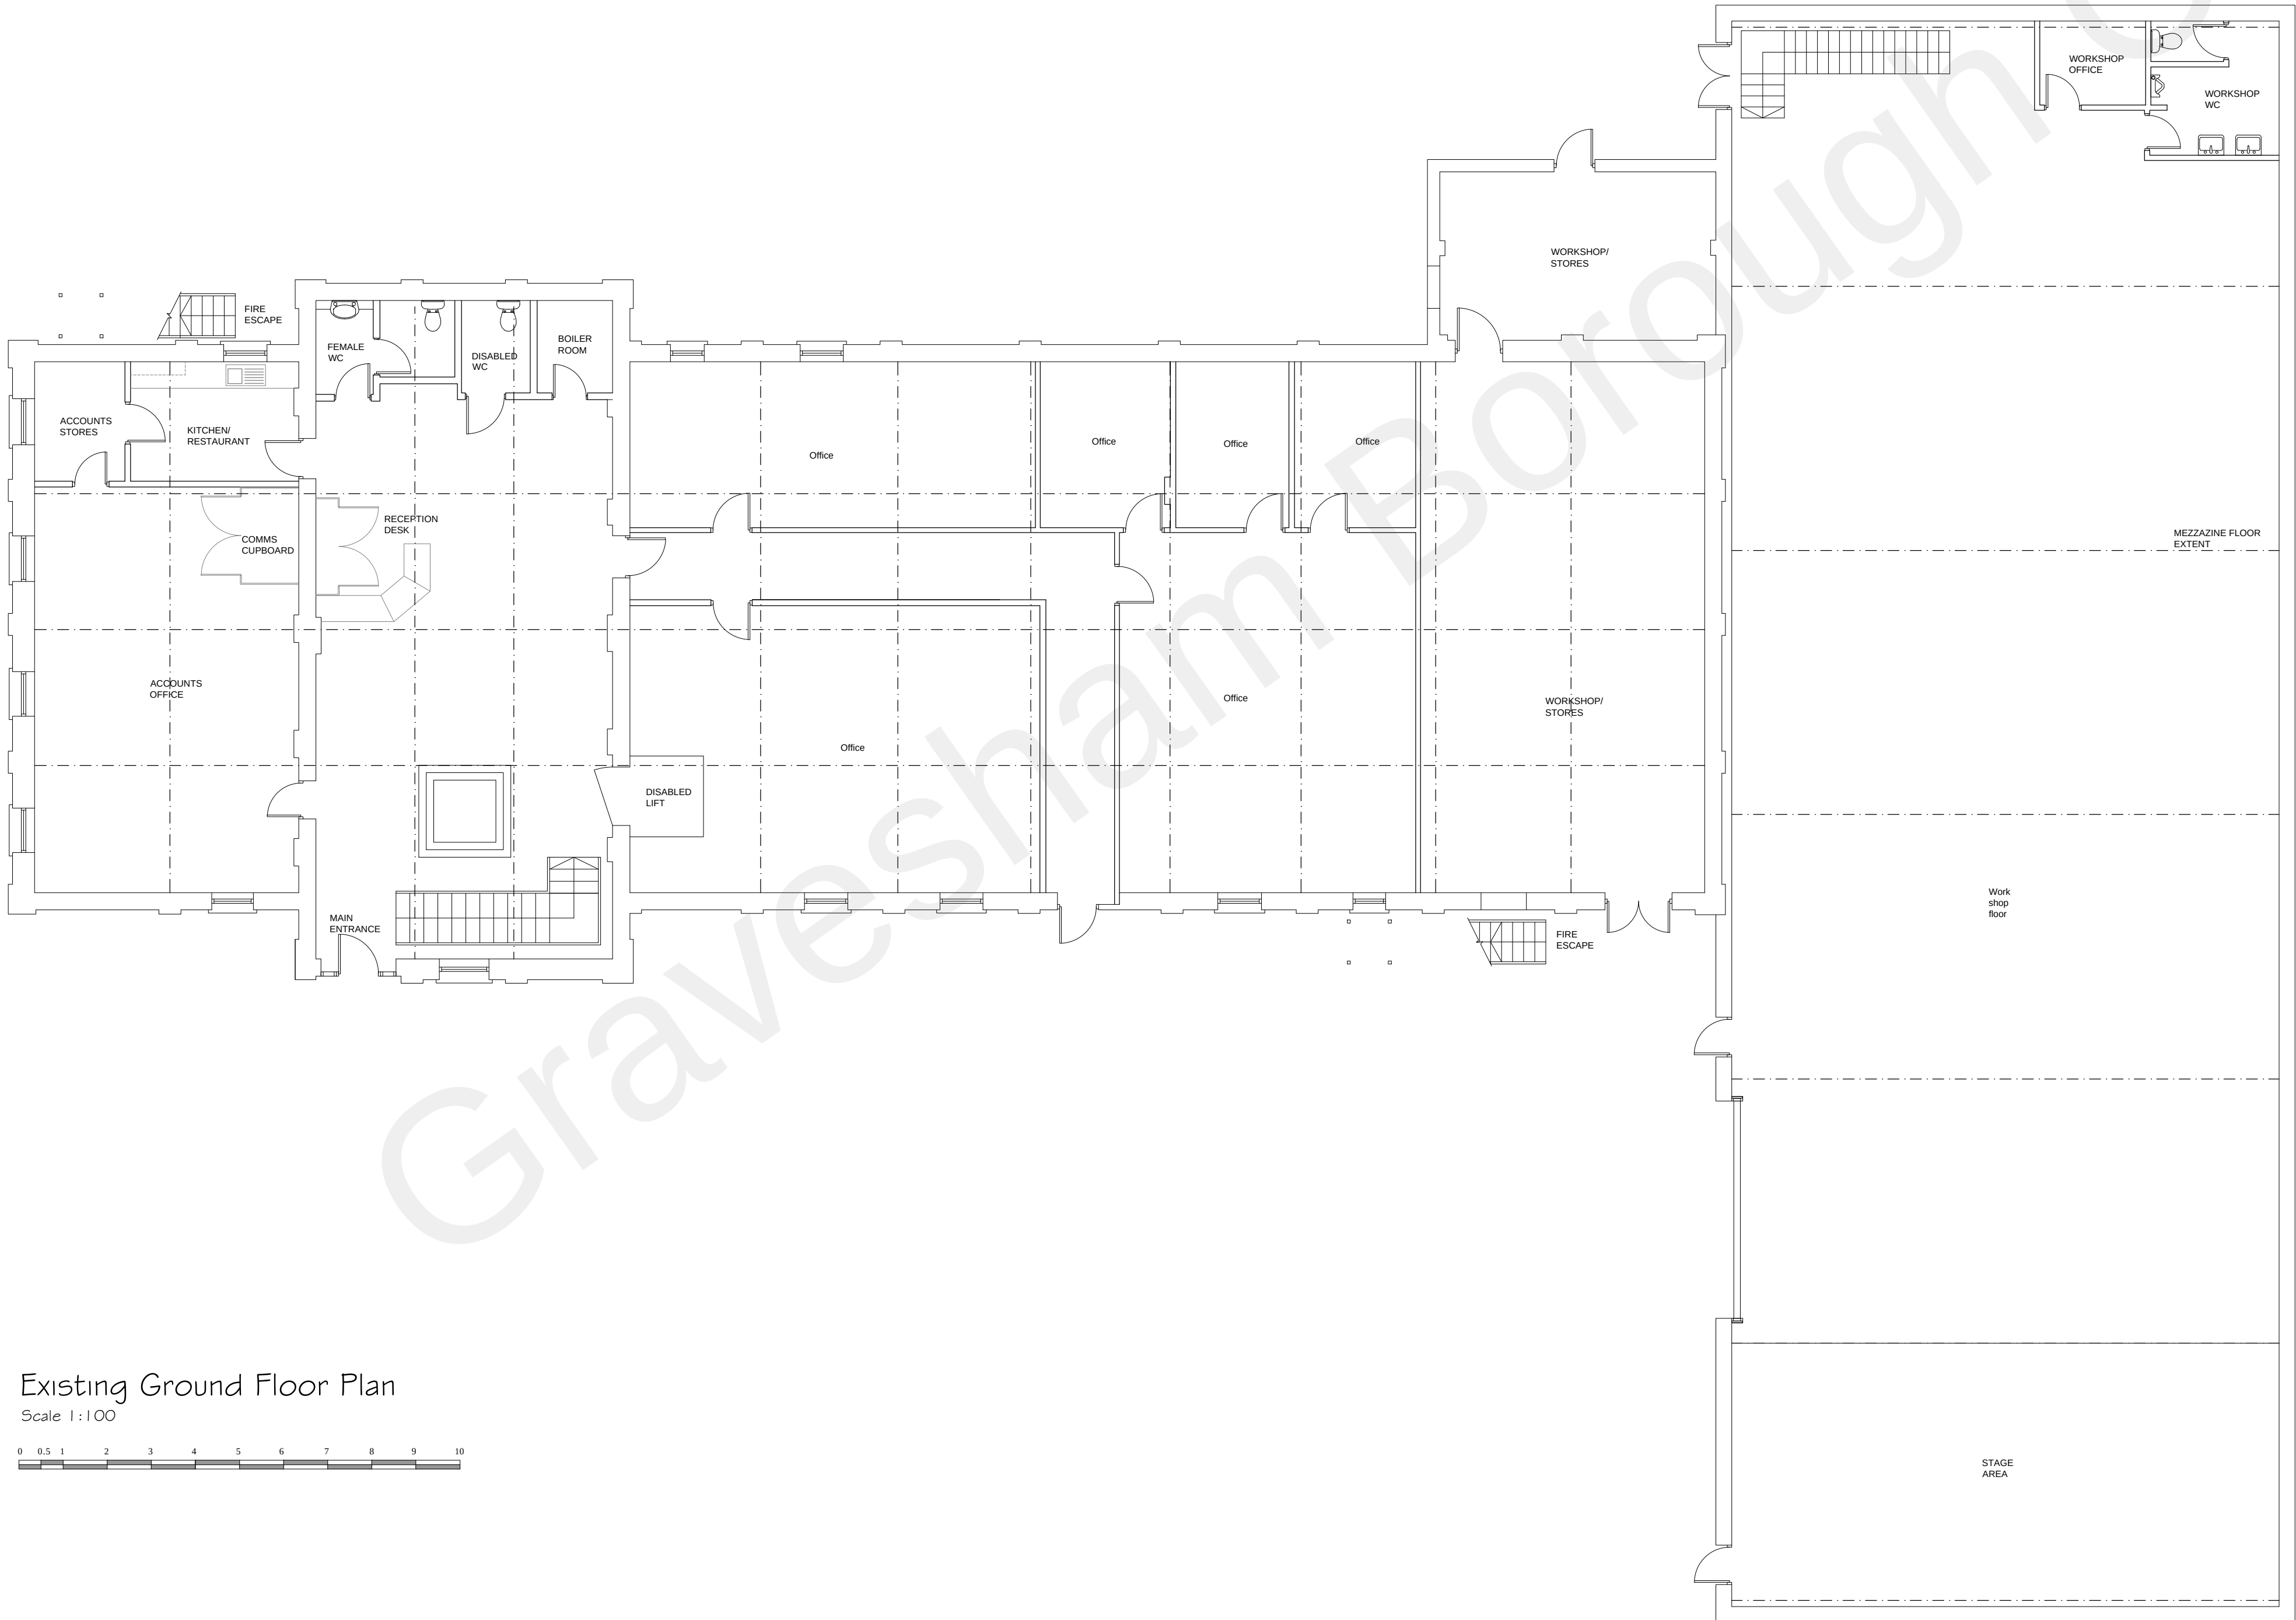

Existing Ground Floor Plan
Scale 1:100

Copyright Synergy Planning & Property Consultants Ltd Bowes Business Park Wrotham Road Meopham Kent DA13 9QB		
Client		
Address The Maltings Lower Higham Road Gravesend Kent		
Drawing title Existing Plans and Elevations		
Scale 1:100 1:1250		
Date April 2017	Drawn by	
Drawing No 17/194/01		