




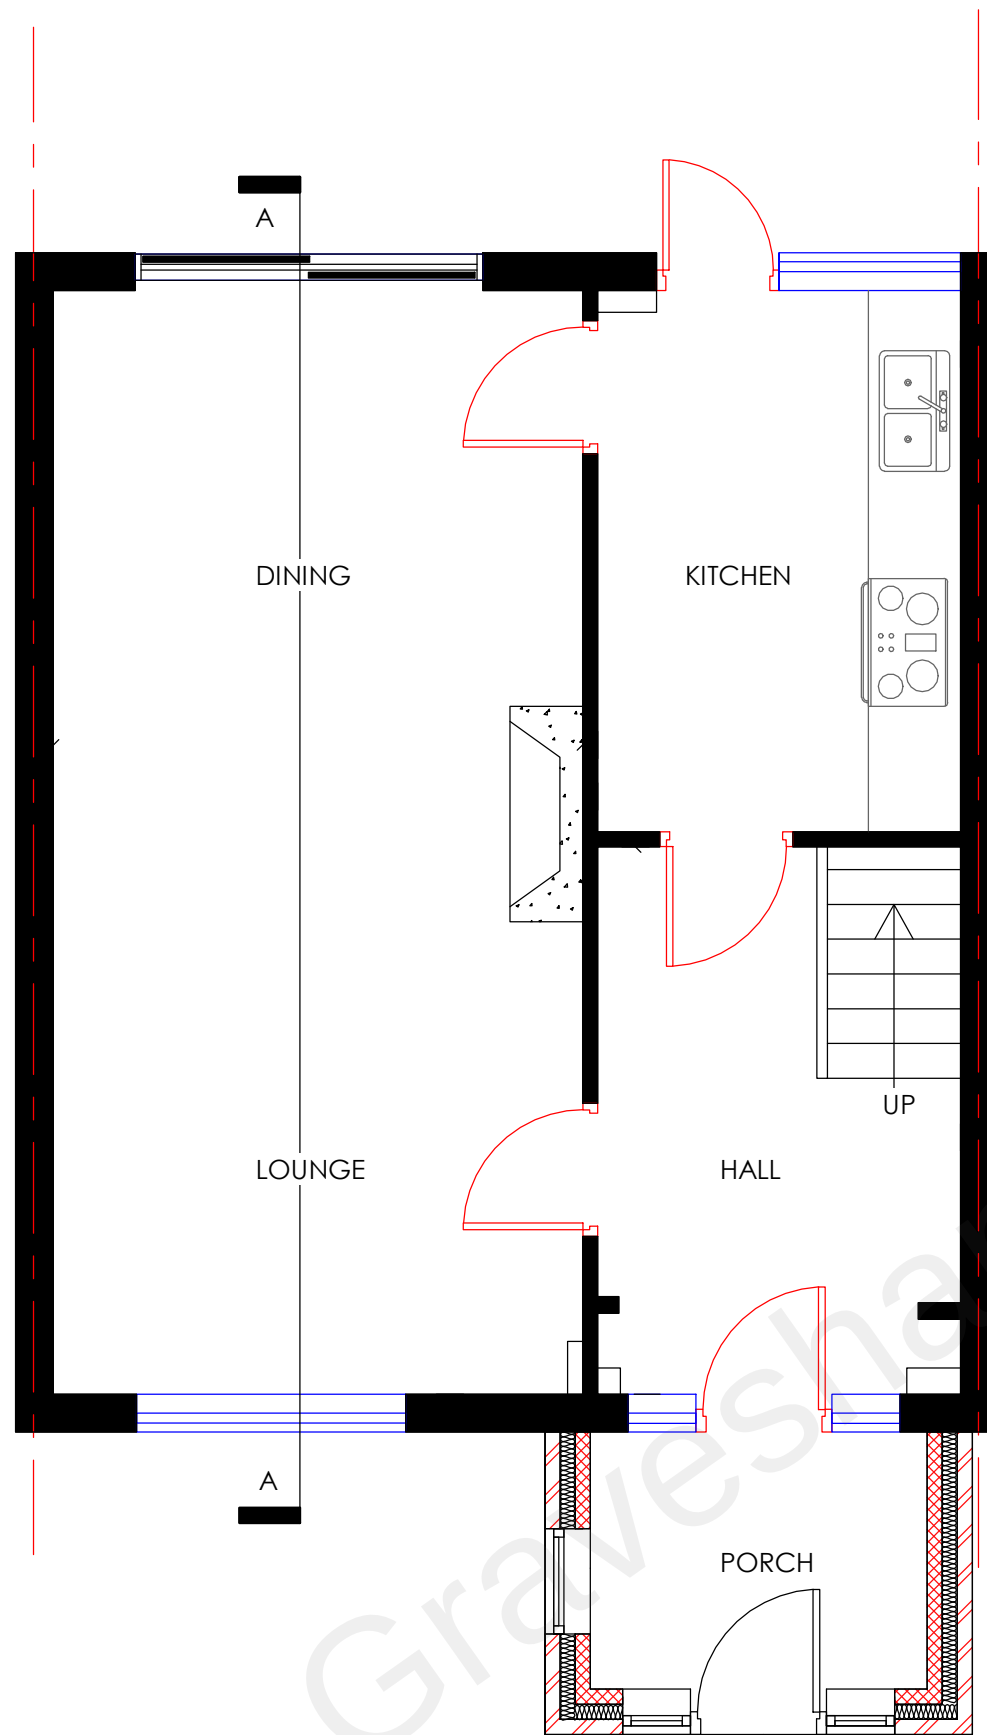

Proposed Ground Floor Plan
1 : 50

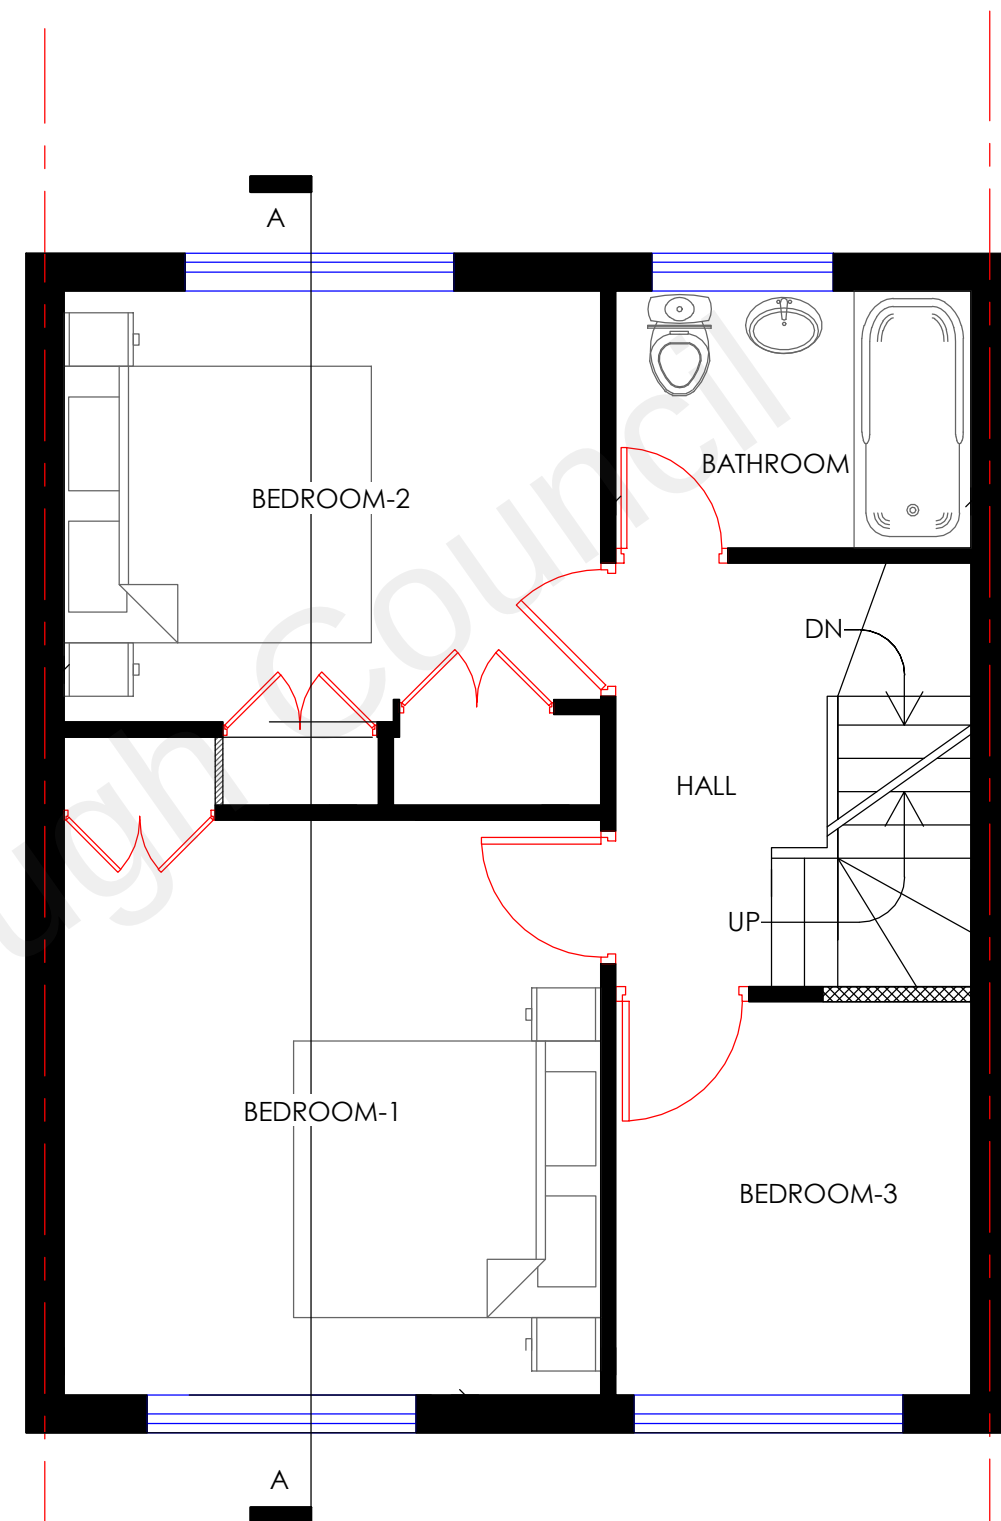

Proposed First Floor Plan
1 : 50

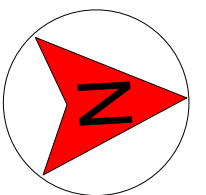

No .	Description	Date	4 Wye Rd, Gravesend, Kent, DA12 5QT	Client			REF	REV
				Mr J Hassan				
				Date	Sheet number	Scale (@ A3)		
				Oct 2022	PL/WR/SD102	1 : 50		
				Drawn	Sanaa Designs			
MMK	18 Grenadier Close	Email - sanaadesigns@outlook.com						
			Proposed Ground and First Floor Plan	Checked by	Rainham, Kent	Mobile - 07583 437570		
				TK	ME8 8NQ			