






Front Elevation
scale 1:100 @ A1

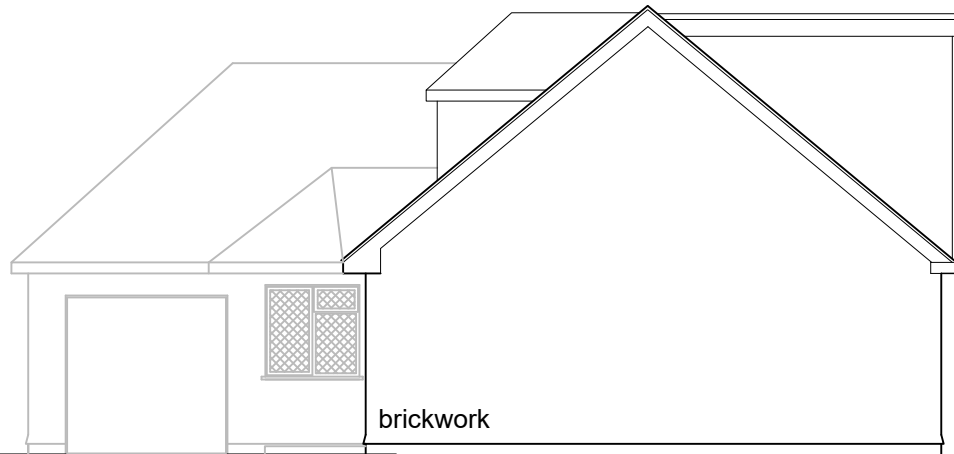


Side Elevation
scale 1:100 @ A1

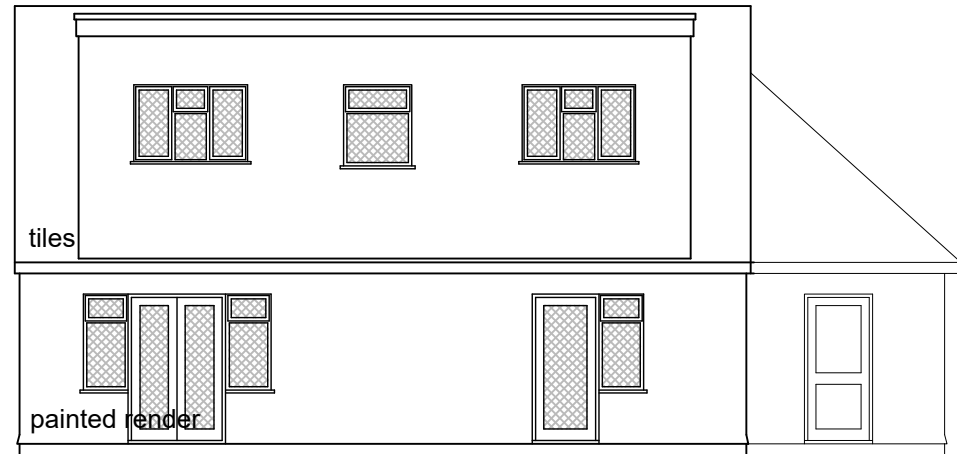


Rear Elevation
scale 1:100 @ A1

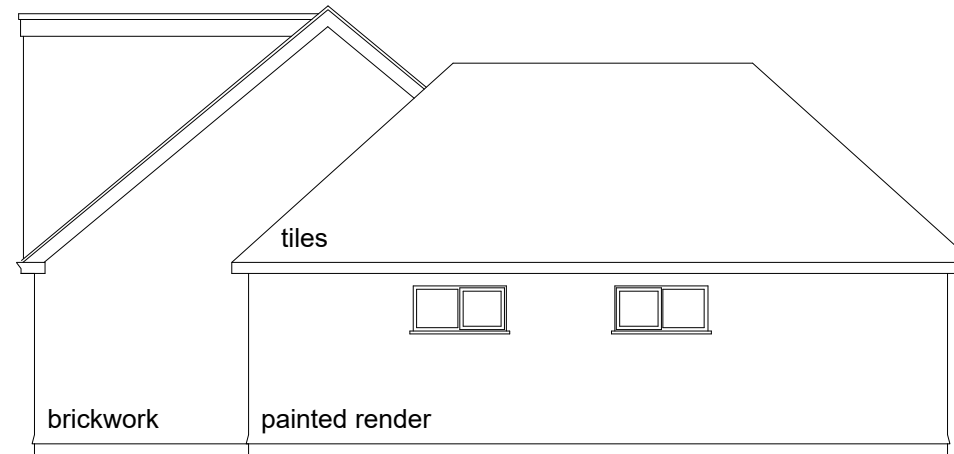


Side Elevation
scale 1:100 @ A1

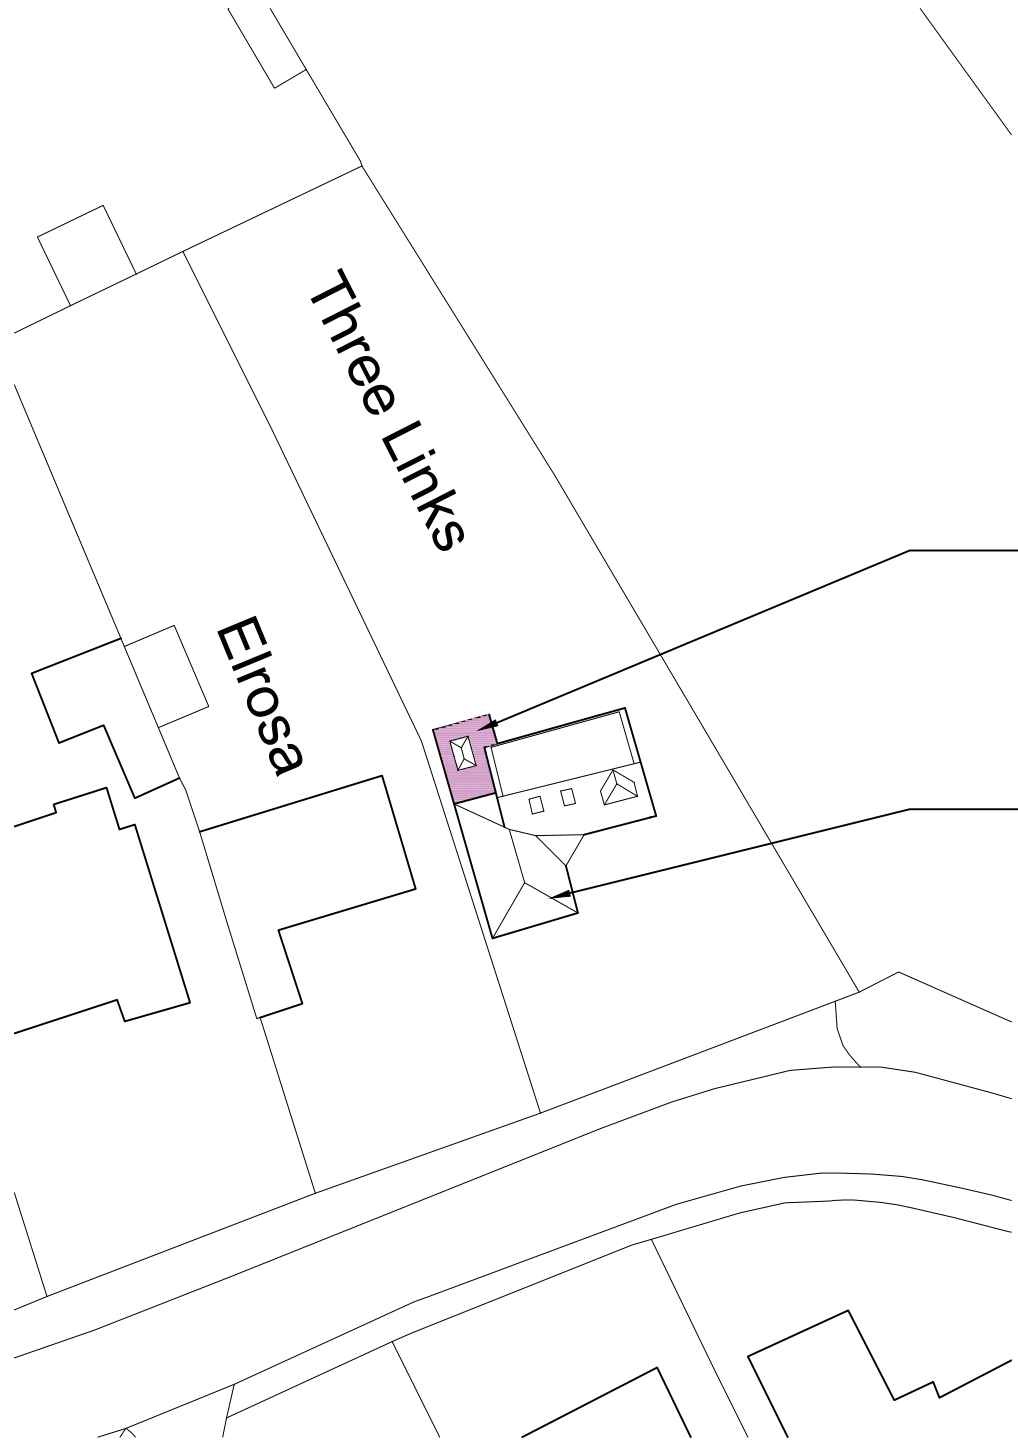


Block Plan
Proposed
scale 1:500 @ A1

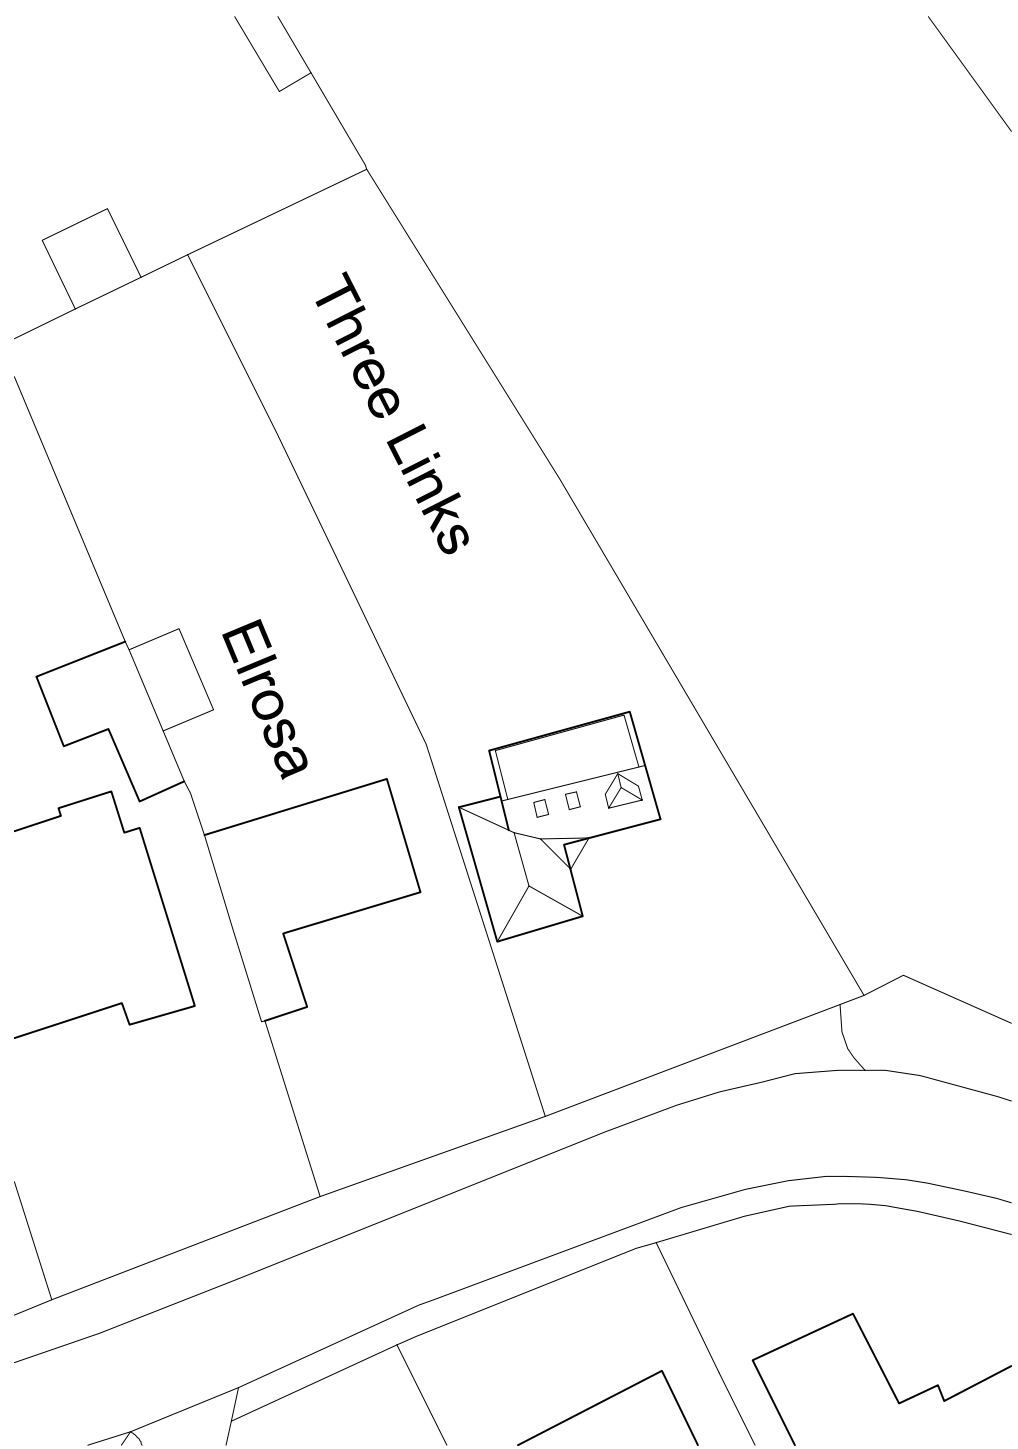


Block Plan
Existing
scale 1:500 @ A1

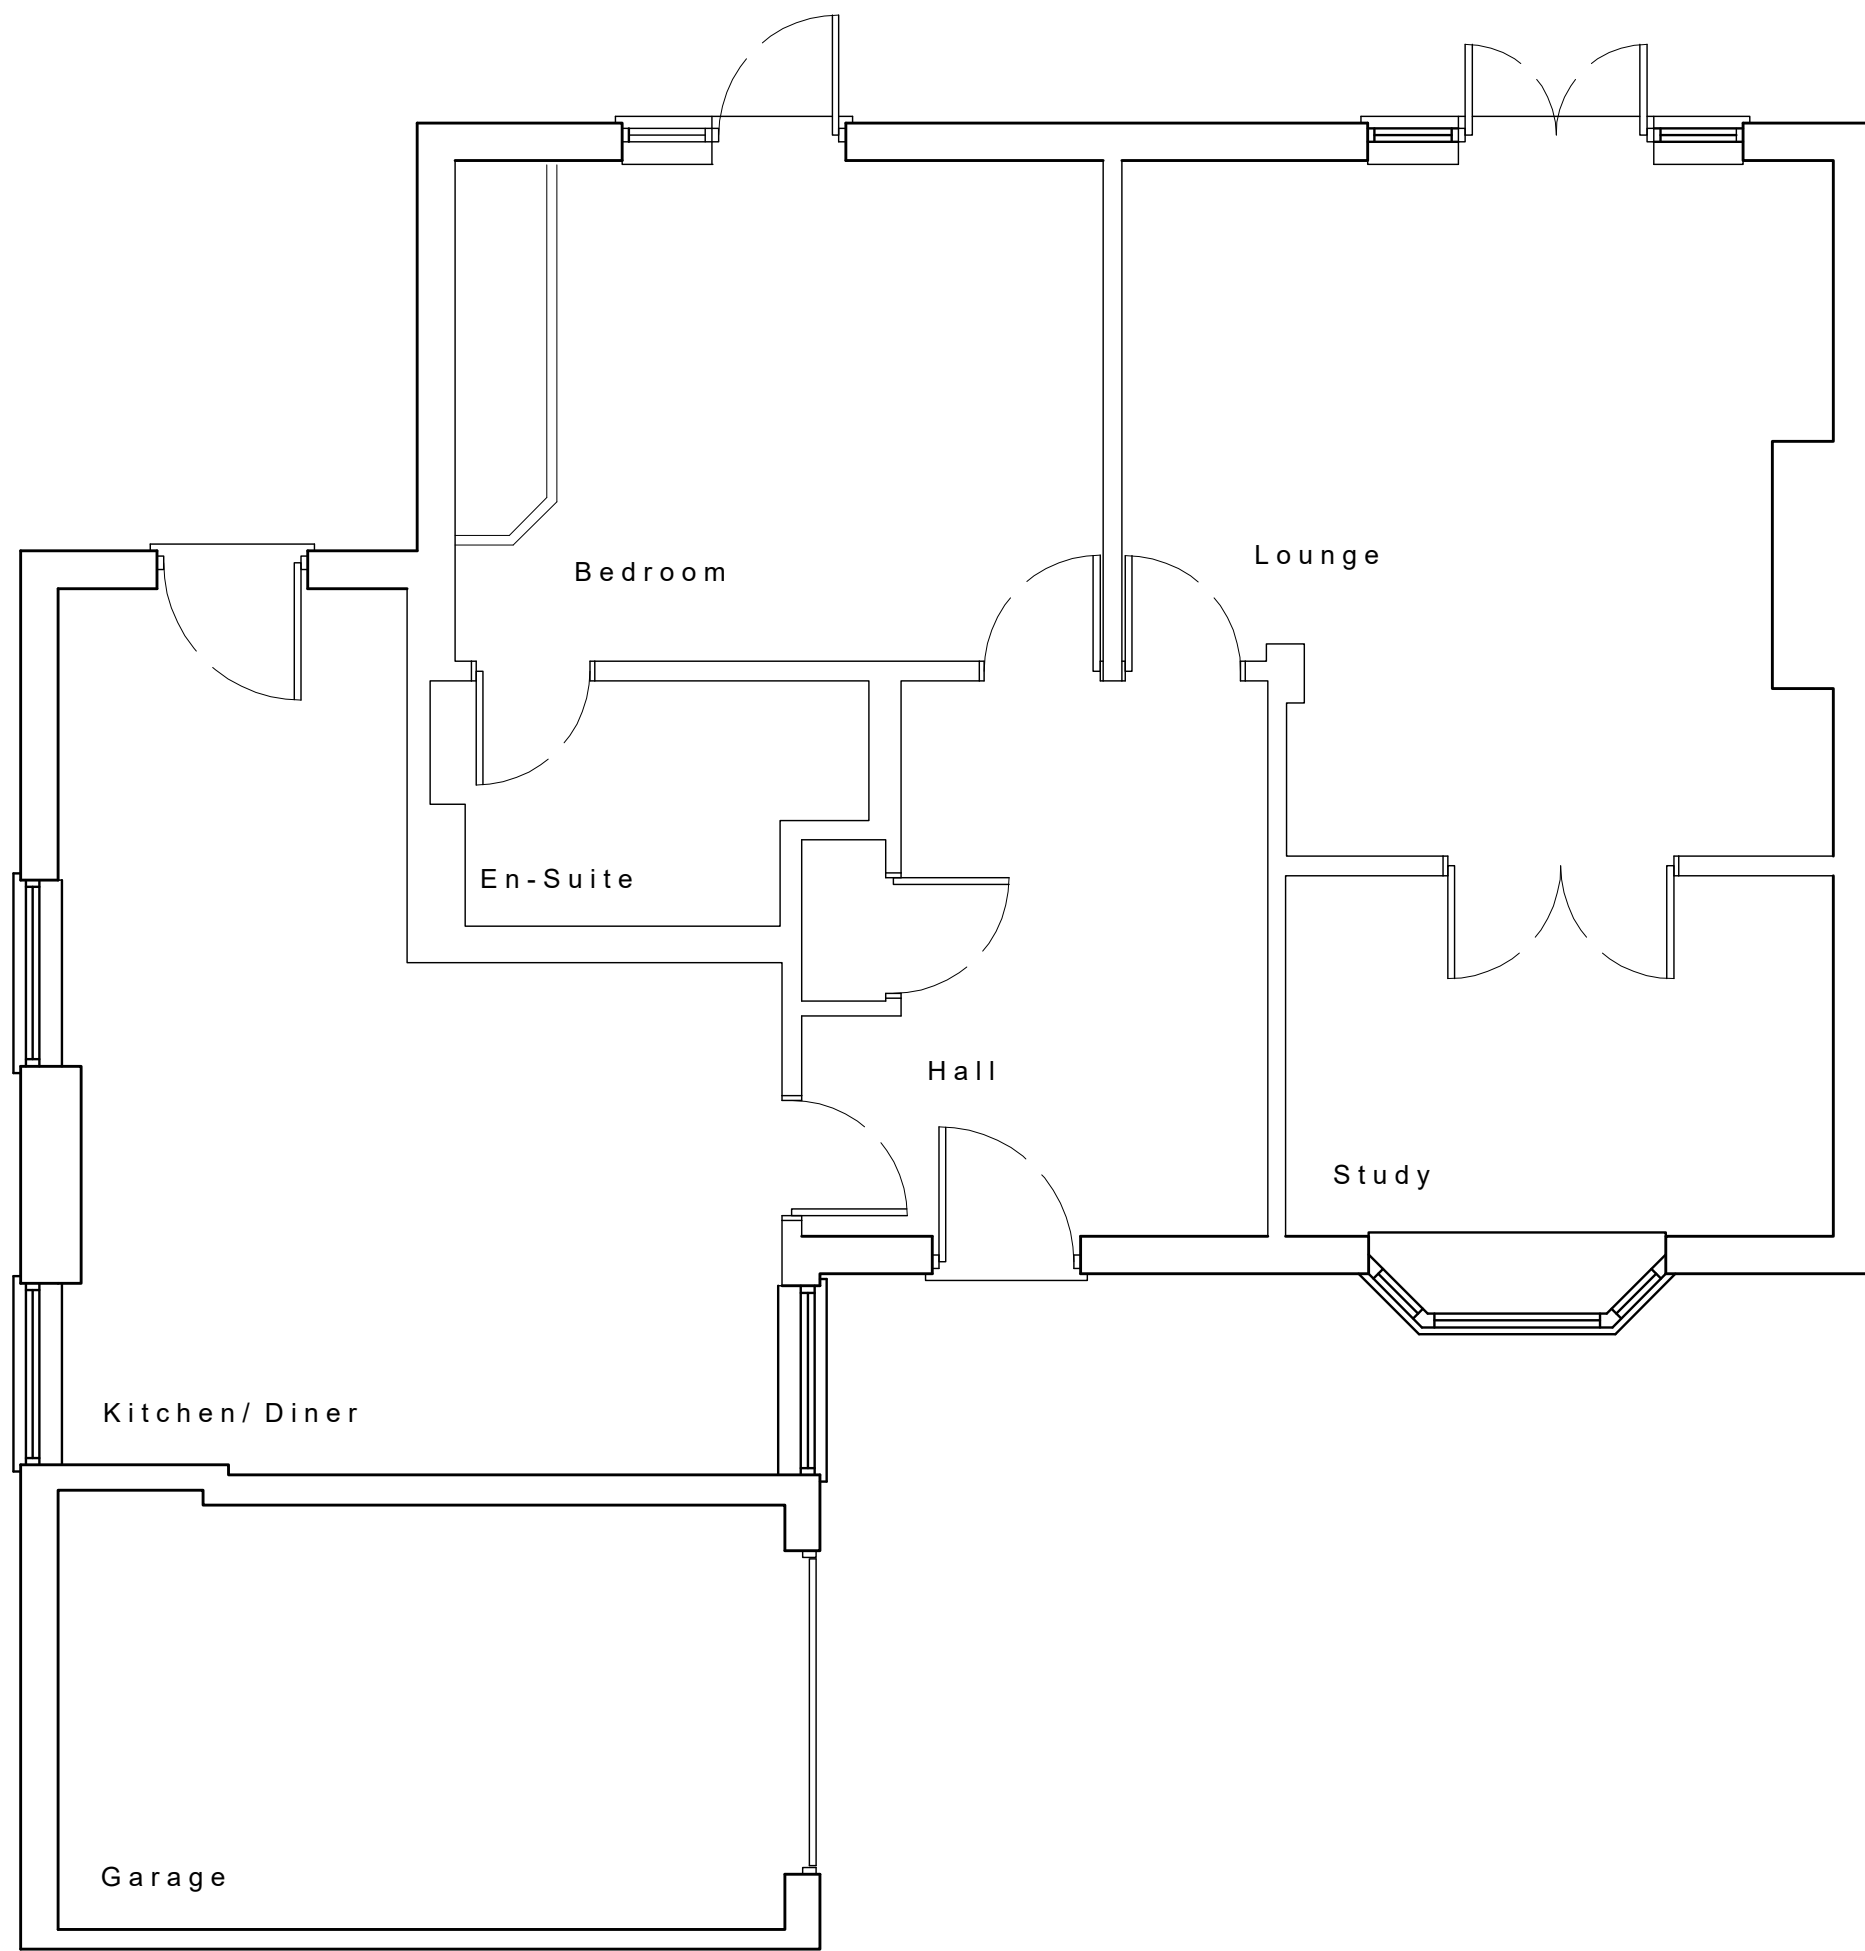

Ground Floor Layout Plan
scale 1:50 @ A1

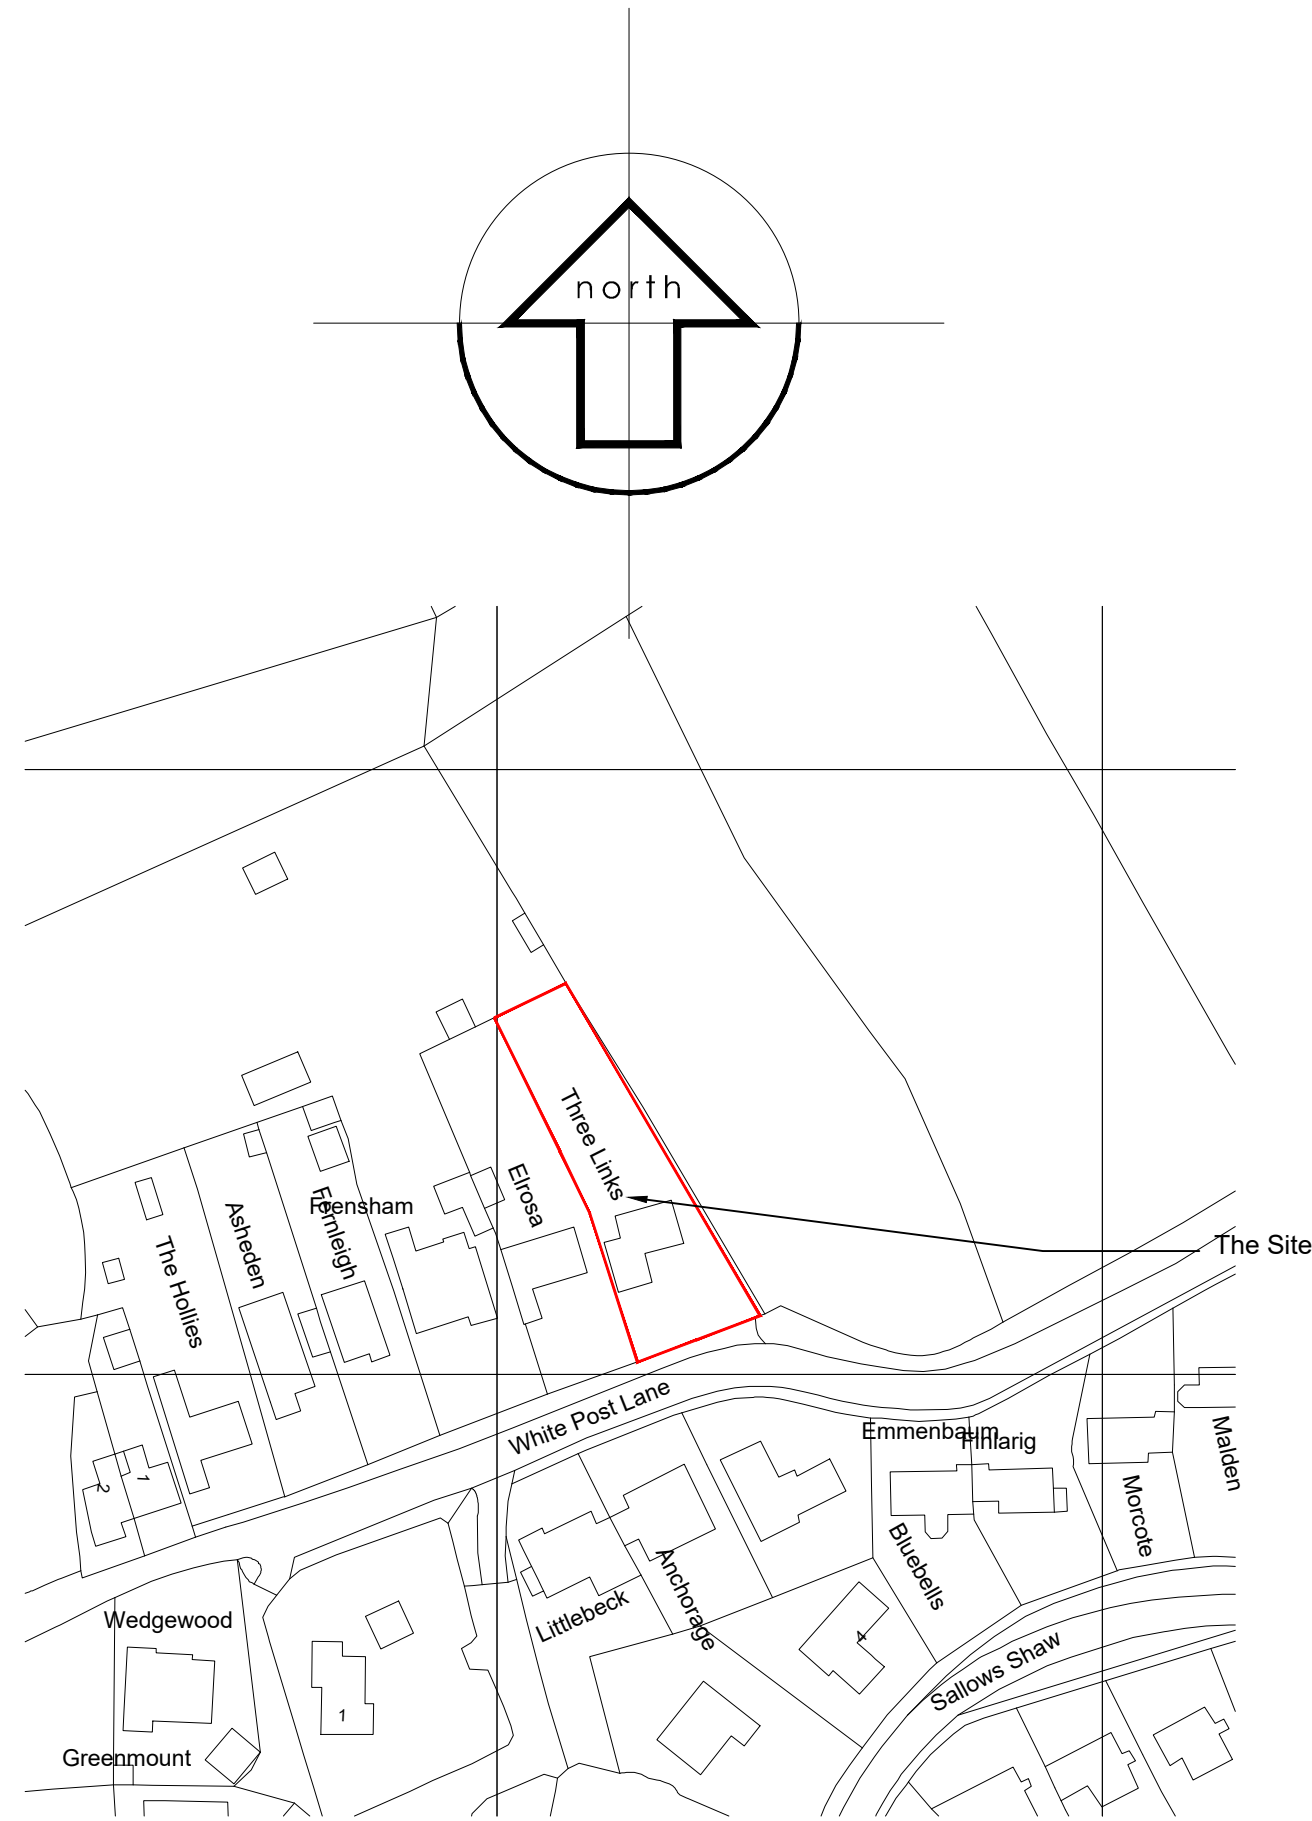

Location Plan
scale 1:1250 @ A1

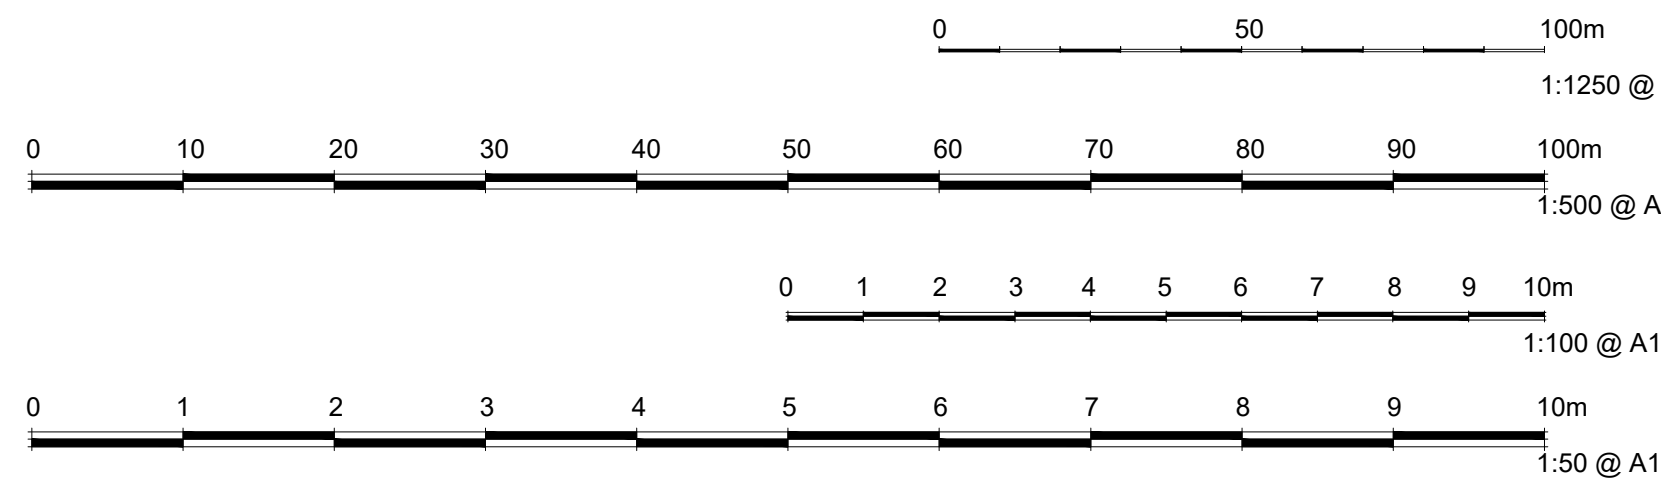

Copyright This drawing is the property of Maylands Consulting. Its copyright and design content is reserved by them and the drawing is issued on the condition that it is not copied, reproduced, retained or disclosed to any other unauthorised person, either wholly or in part without the consent in writing of Maylands Consulting. Do not scale this drawing.

Verify all dimensions on site before commencing any work or preparing any shop drawings. All dimensions are in mm unless otherwise stated. Report any alterations or omissions to the Architect. This drawing incorporates information from other professions. Maylands Consulting cannot accept responsibility for the integrity or accuracy of such information. Any clarification and/or additions that are required appertaining to such information should be sought from the relevant party or their appointed representative.

Note:
Drawing to be read in conjunction with structural engineers drawings.

It is the responsibility of the owner to ensure that the Party wall act is adhered to when building against neighbouring property.

Contractor to be responsible for all temporary works and personnel safety on site at all times and have regard for works to adjoining land / or properties

Contractor to establish exact depth, position and type of drainage ie. foul or surface water drain, private or public sewer as defined by Southern Water Building over/Adjacent to public sewers. (shared sewer or solely the use of the property connected to it) prior to starting any works and report any issues.

All dimensions to be checked & agreed with the client onsite prior to commencement of the works.

New skirting boards, architraves etc to the clients approval and where possible to match original house.

All new walls and ceiling finishes to achieve the following classifications:

Small rooms under 4m² - Class 3
Other rooms - Class 1

Rev	Details	Name	Date



the mark of
property
professionalism
worldwide



SURVEYING
ARCHITECTURAL DESIGN
PROJECT MANAGEMENT



Milroy House
Sayers Lane
Tenterden
Kent TN30 6BW
Tel: 01580 761723
Fax: 01580 761378
email: mail@maylandsconsulting.co.uk
www.maylandsconsulting.co.uk
Regulated by RICS

Client
Mr & Mrs Hulls
Three Links
White Post Lane
Sole Street

Project
Proposed Single storey rear extension
and garage conversion to create utility
and wc

Drawing Name
Existing Layout Plan &
Elevations

Status
Preliminary

Scale 1:50	Date March 2023
Drawn By R.F	Checked By
Job Number MC22082	Revision

001