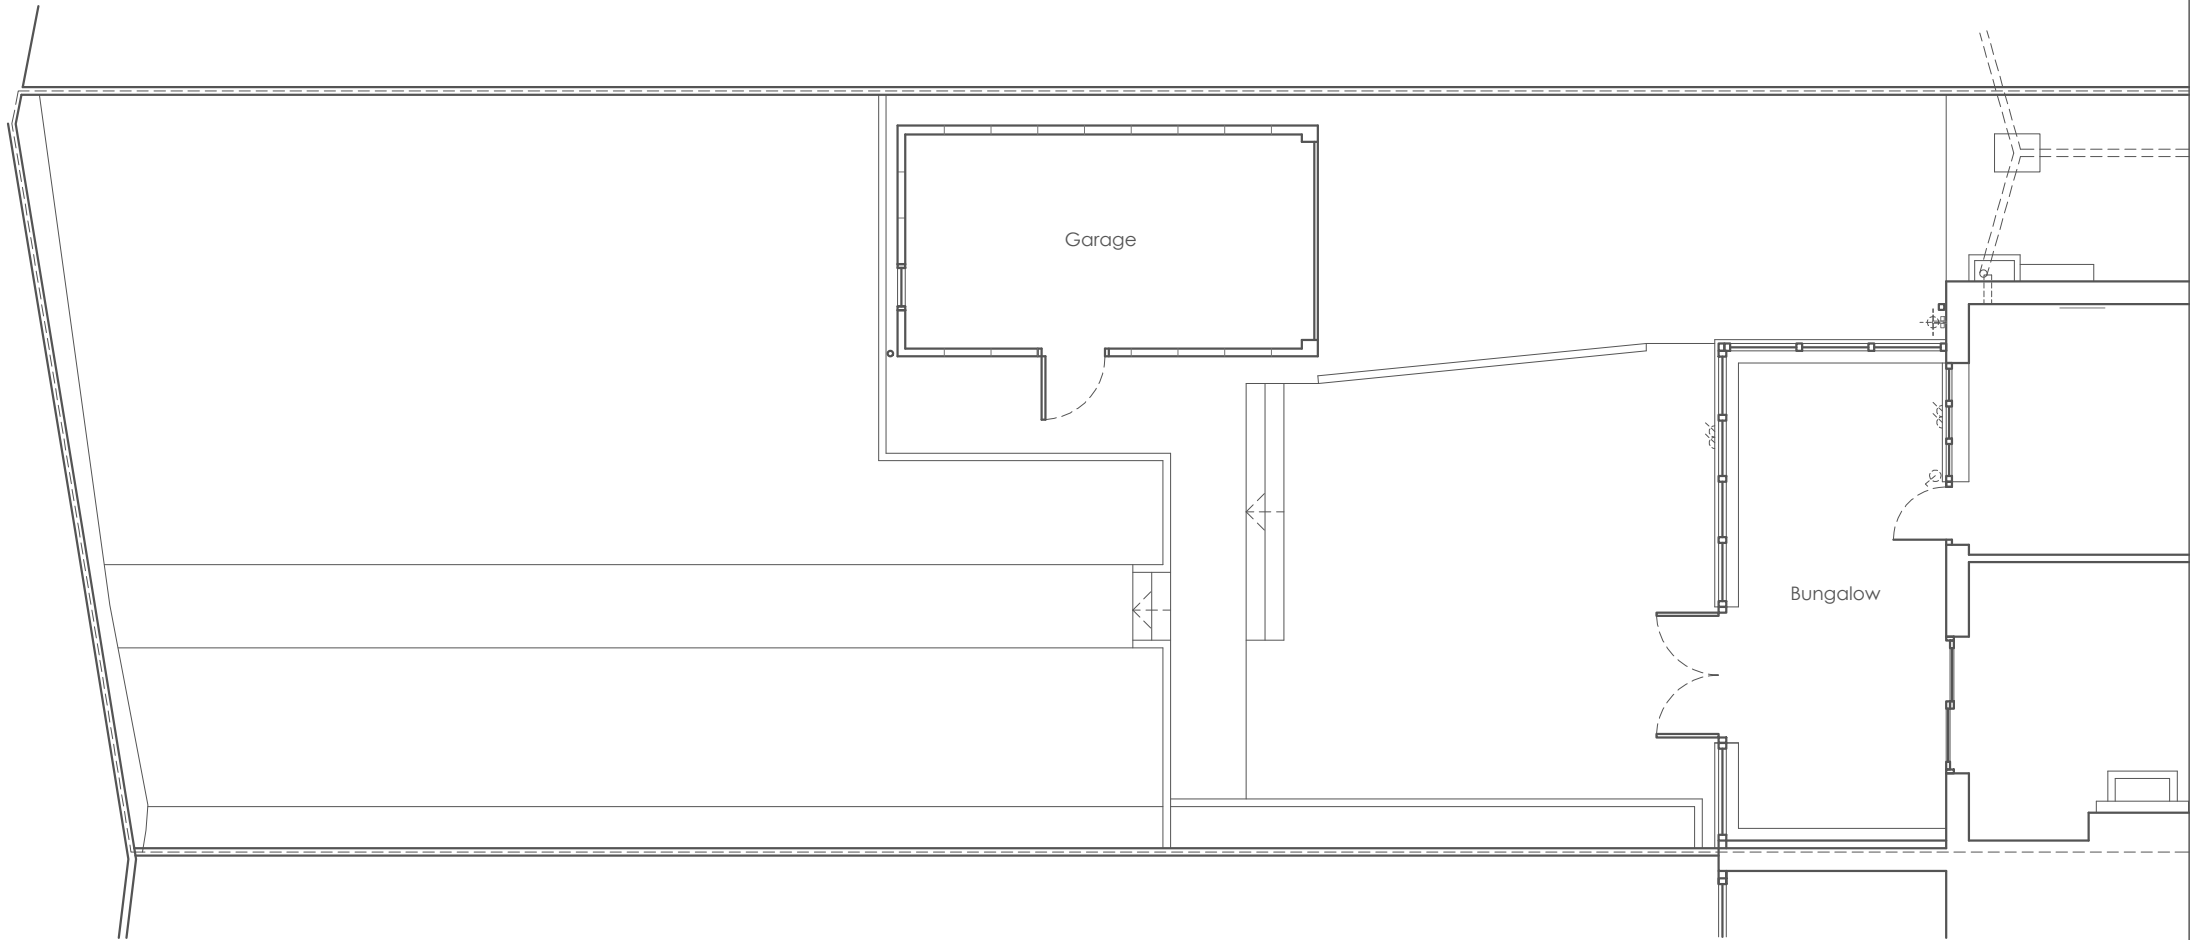


Project: 18 Dobson Road, Gravesend, Kent, DA12 5TE
Drawing Name: Outbuilding - Ground Floor Plan - Existing
Drawing Number: 2.4 Revision -
Scale 1:100@A4
Date: 14.09.23