




- MATERIALS**
- ROOF
SINGLE PLY MEMBRANNE
- WALLS
FACING BRICKWORK TO MATCH EXISTING
- DOOR
ROLLER SHUTTER TO MATCH EXISTING DOORS TO WORKSHOP

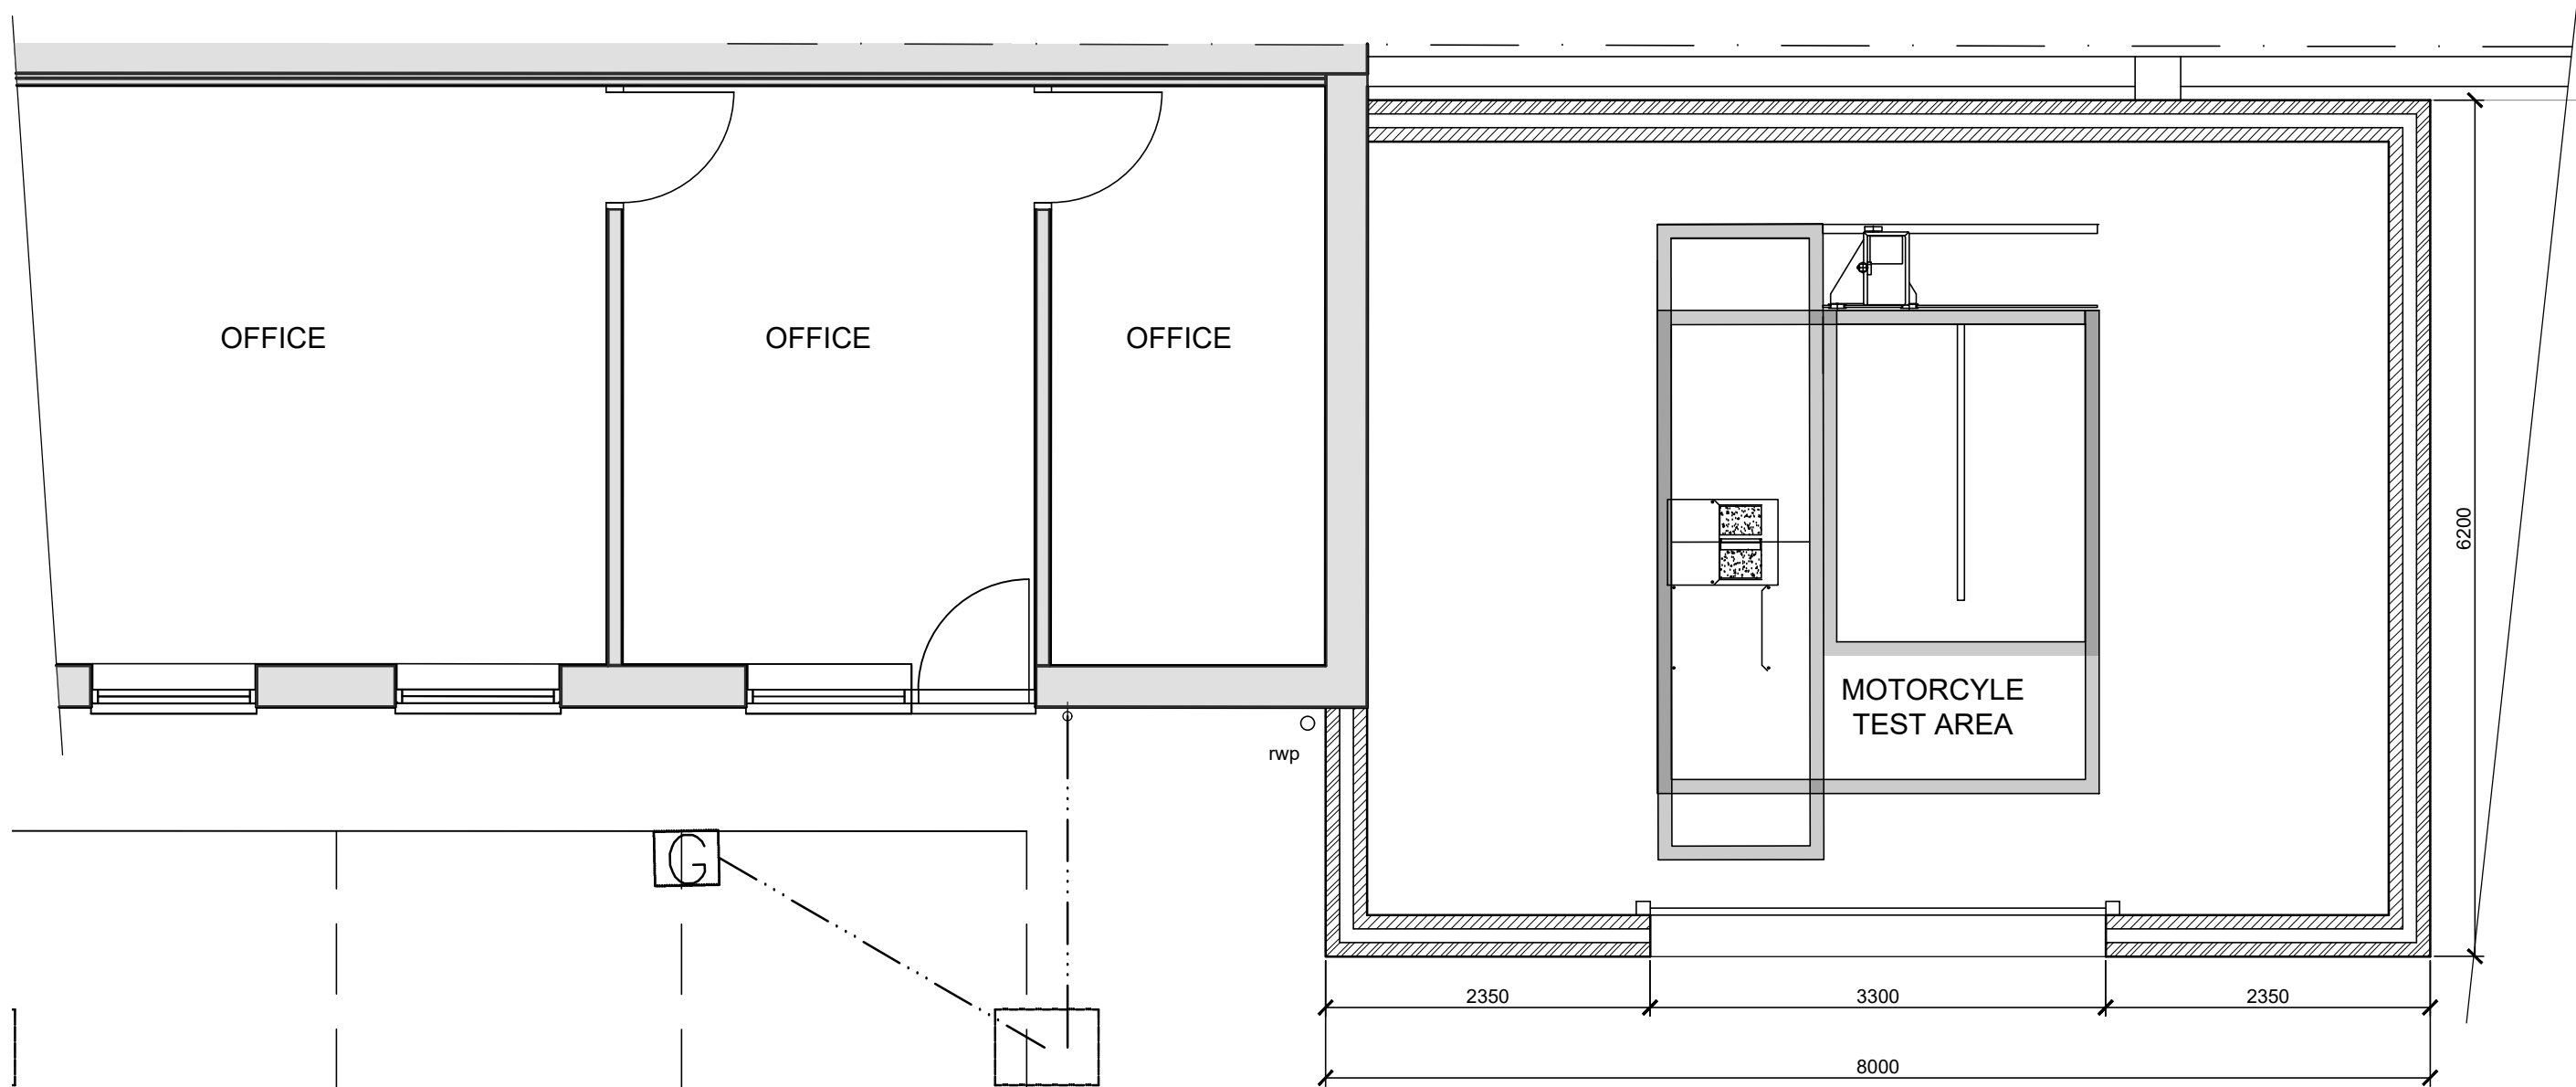

PART GROUND FLOOR PLAN
(1:50)

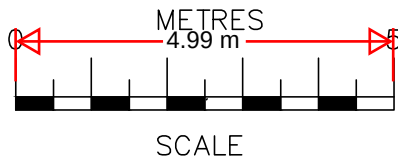

SCALE BAR @ 1:100

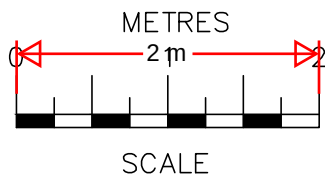

SCALE BAR @ 1:50

Date	No	Revision
Penfold Project Services		
Epmarket, Wrotham Road, Meopham, Kent, DA13 0JH Telephone: 01474 816690 e-mail: apenfold448@btinternet.com		
Job Title:	SINGLEWELL SERVICE CENTRE HEVER COURT ROAD GRAVESEND KENT DA12 5UQ	
Dwg Title:	PLAN & ELEVATIONS AS PROPOSED	
Scale:	1:50 & 1:100 @ A2	
Dwg No.:	02	
Date:	June 2025	