




The Contractor is to check all dimensions on site and report any discrepancies to the Contract Administrator. This drawing is to be read in conjunction with all other standard documentation. Dimensions are not to be scaled from this drawing.

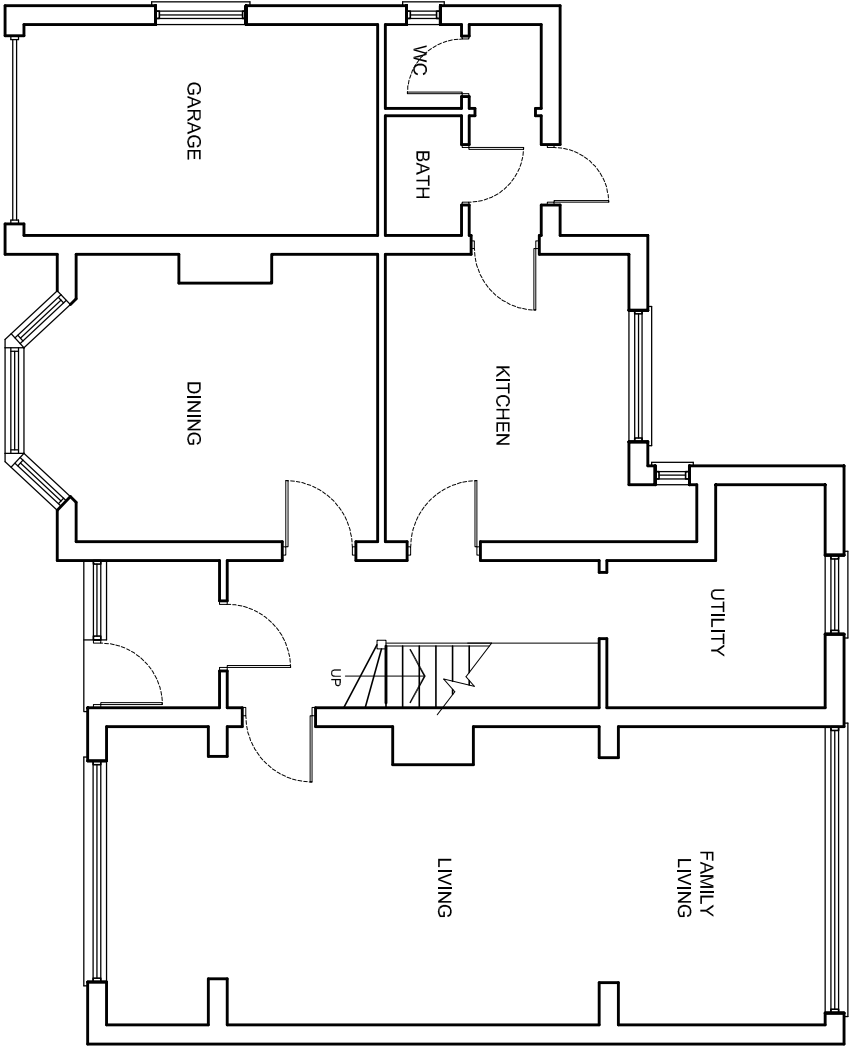

EXISTING GROUND FLOOR PLAN

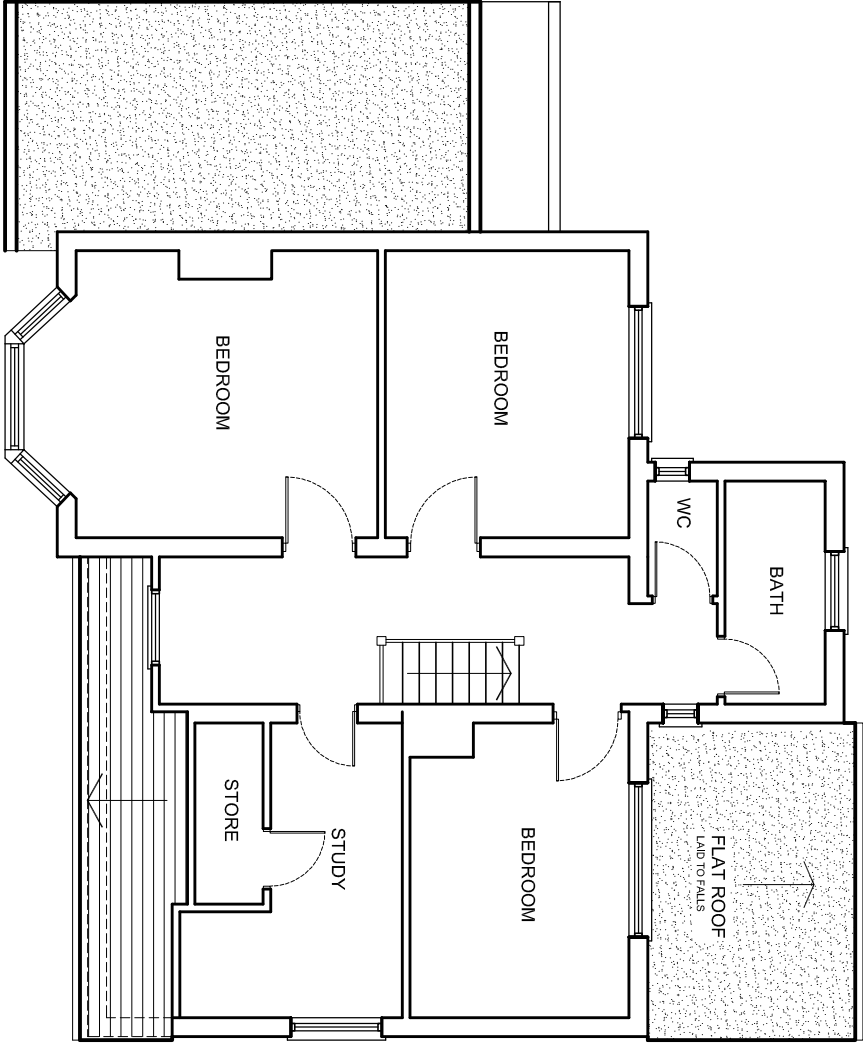

EXISTING FIRST FLOOR PLAN

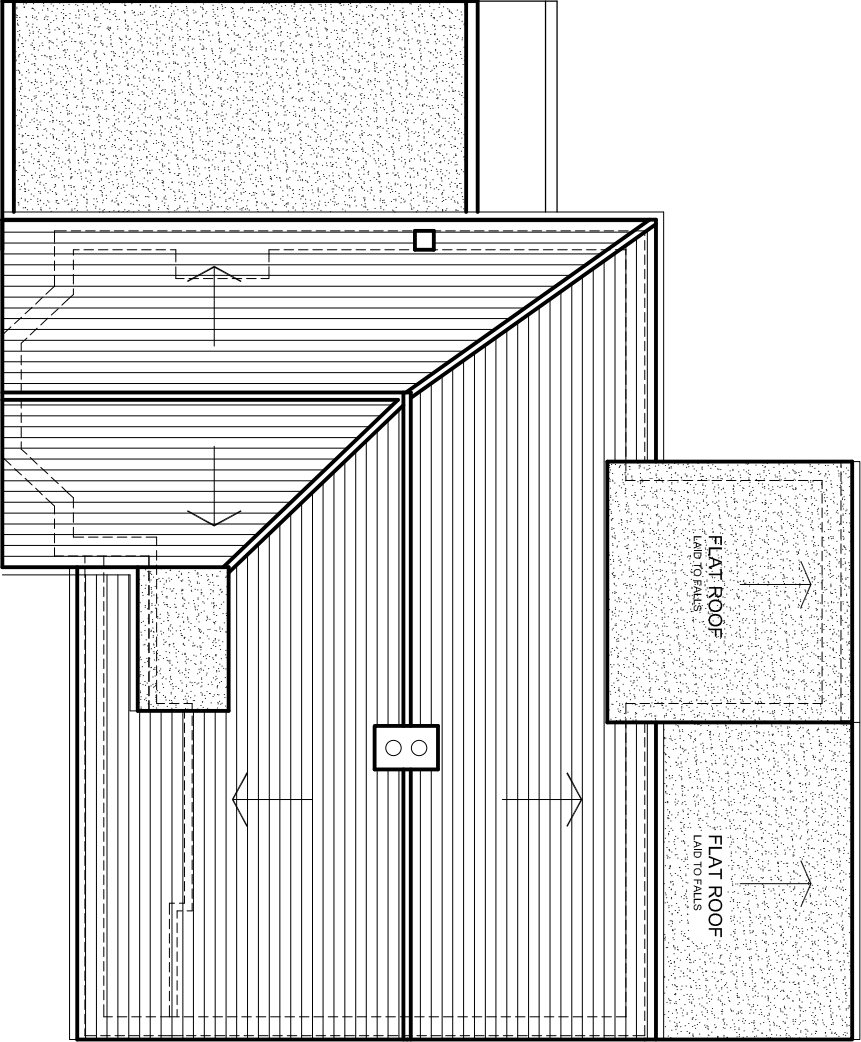

EXISTING ROOF PLAN

rev.	description		date	chkd.
	 14 Leechcroft Avenue Sidcup Kent DA15 8RS 020 3004 9238 07931 931 035 s.nappal@dapconsultants.co.uk www.dapconsultants.co.uk			
project : 190 Singlewell Road Gravesham				
drawing title : Existing Floor Plans				
drawn: MV		chkd : SS	date: 11.04.2025	
status: Planning		scale: 1:100@A3		
proj no : 2769	drg no: 02	rev no:		