




The Contractor is to check all dimensions on site and report any discrepancies to the Contract Administrator. This drawing is to be read in conjunction with all other standard documentation. Dimensions are not to be scaled from this drawing.

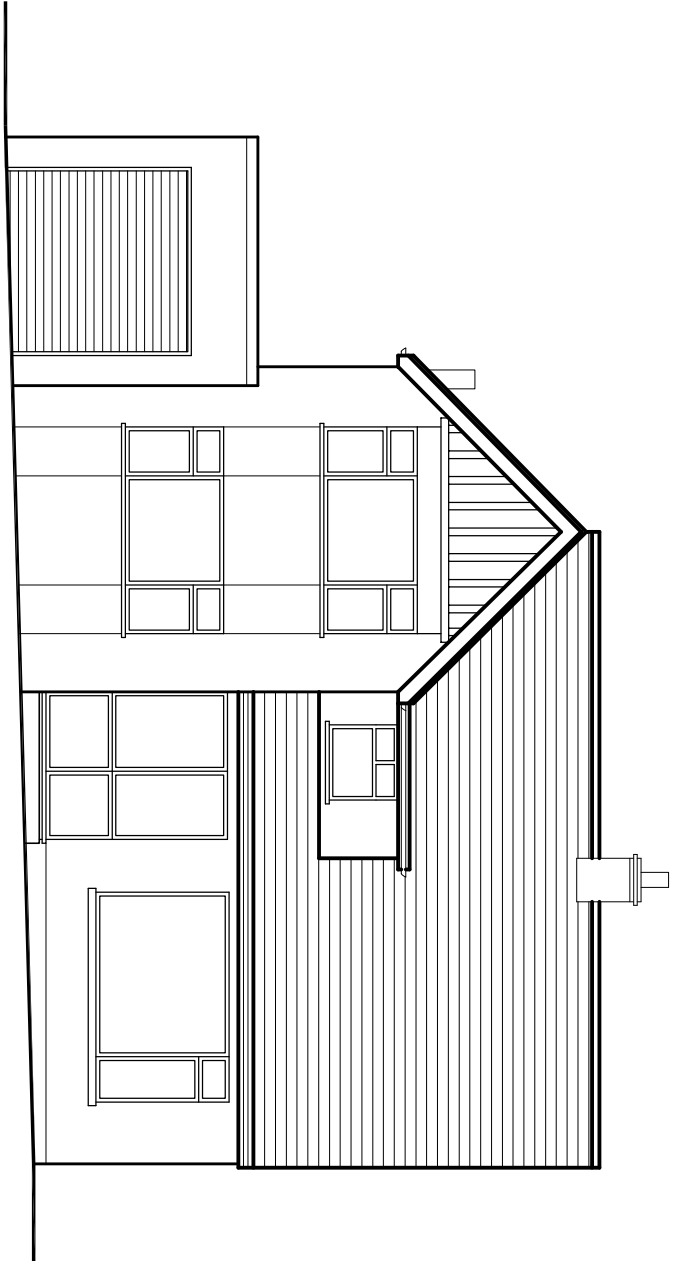


EXISTING FRONT ELEVATION

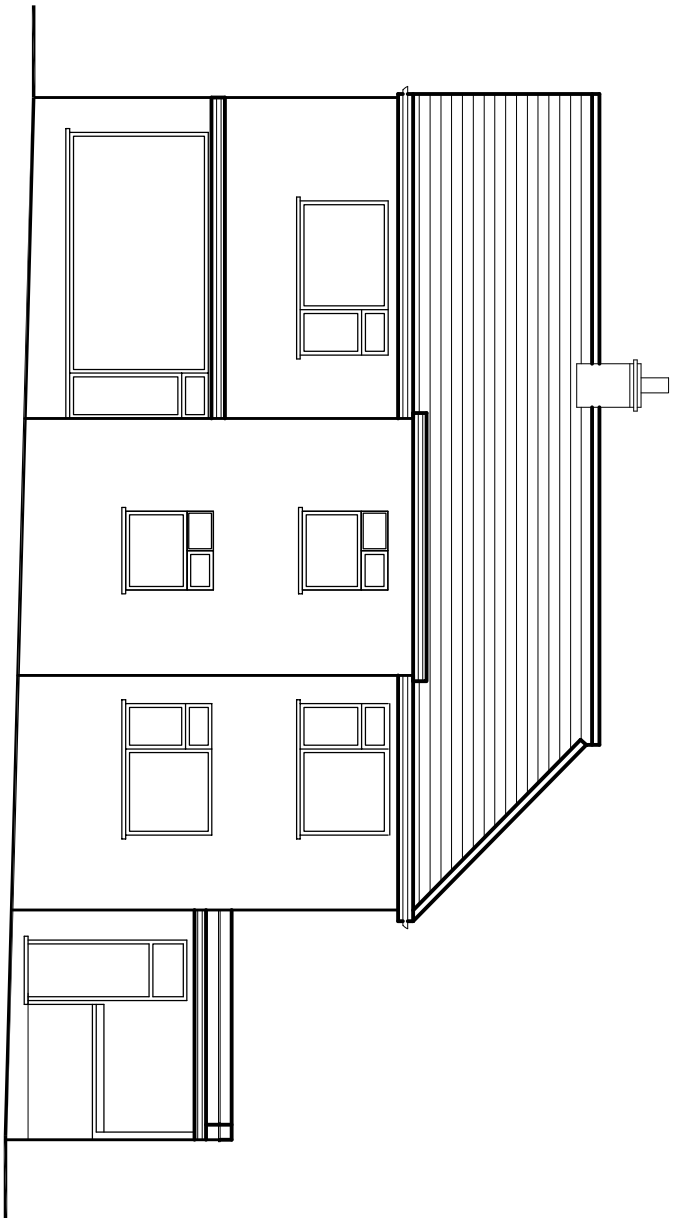

EXISTING REAR ELEVATION

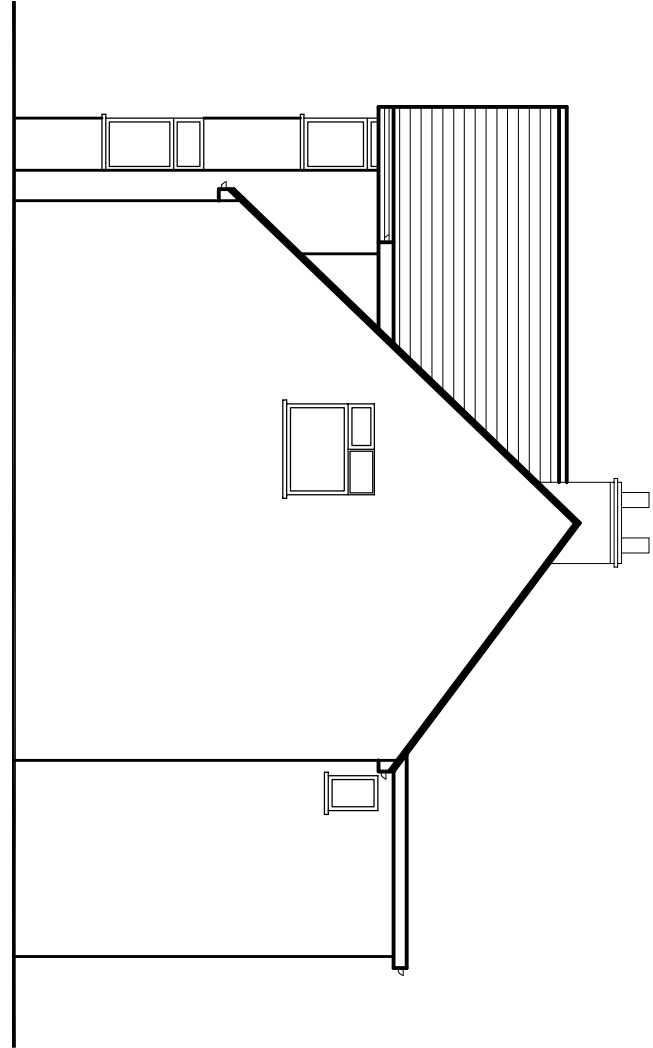

EXISTING SIDE ELEVATION

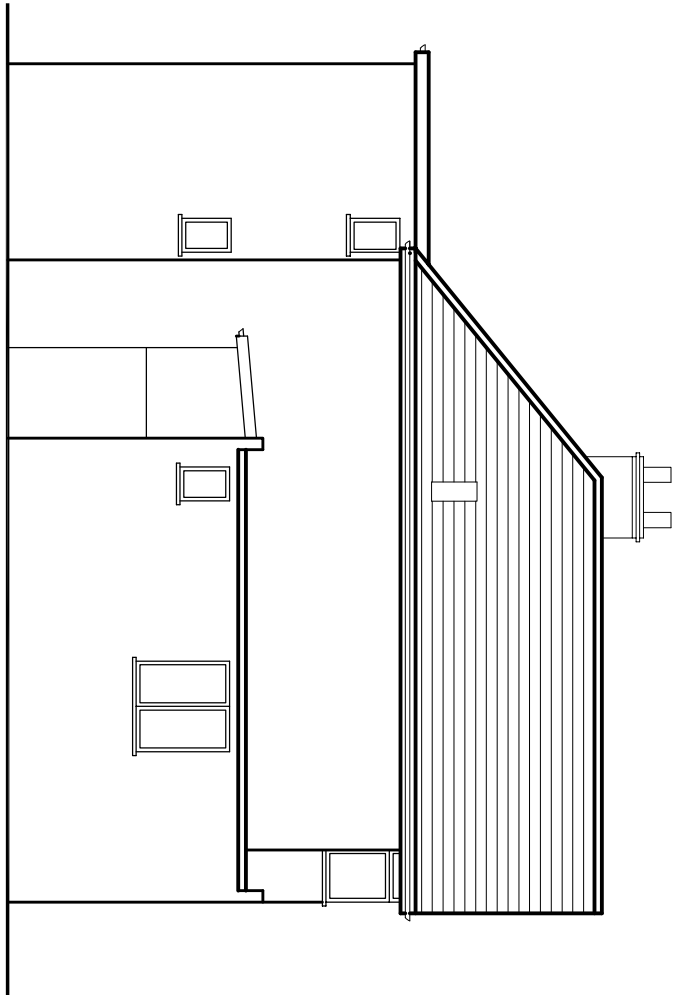

EXISTING SIDE ELEVATION

rev.	description		date	chkd.
Design And Plan CONSULTANTS 14 Leechcroft Avenue Stidcup Kent DA15 8RS 020 3004 9238 07931 931 035 s.nappal@dapconsultants.co.uk www.dapconsultants.co.uk project : 190 Singlewell Road Gravesham drawing title : Existing Elevations				
drawn: MV		chkd : SS	date: 11.04.2025	
status: Planning		scale: 1:100@A3		
proj no: 2769	drg no: 03	rev no:		